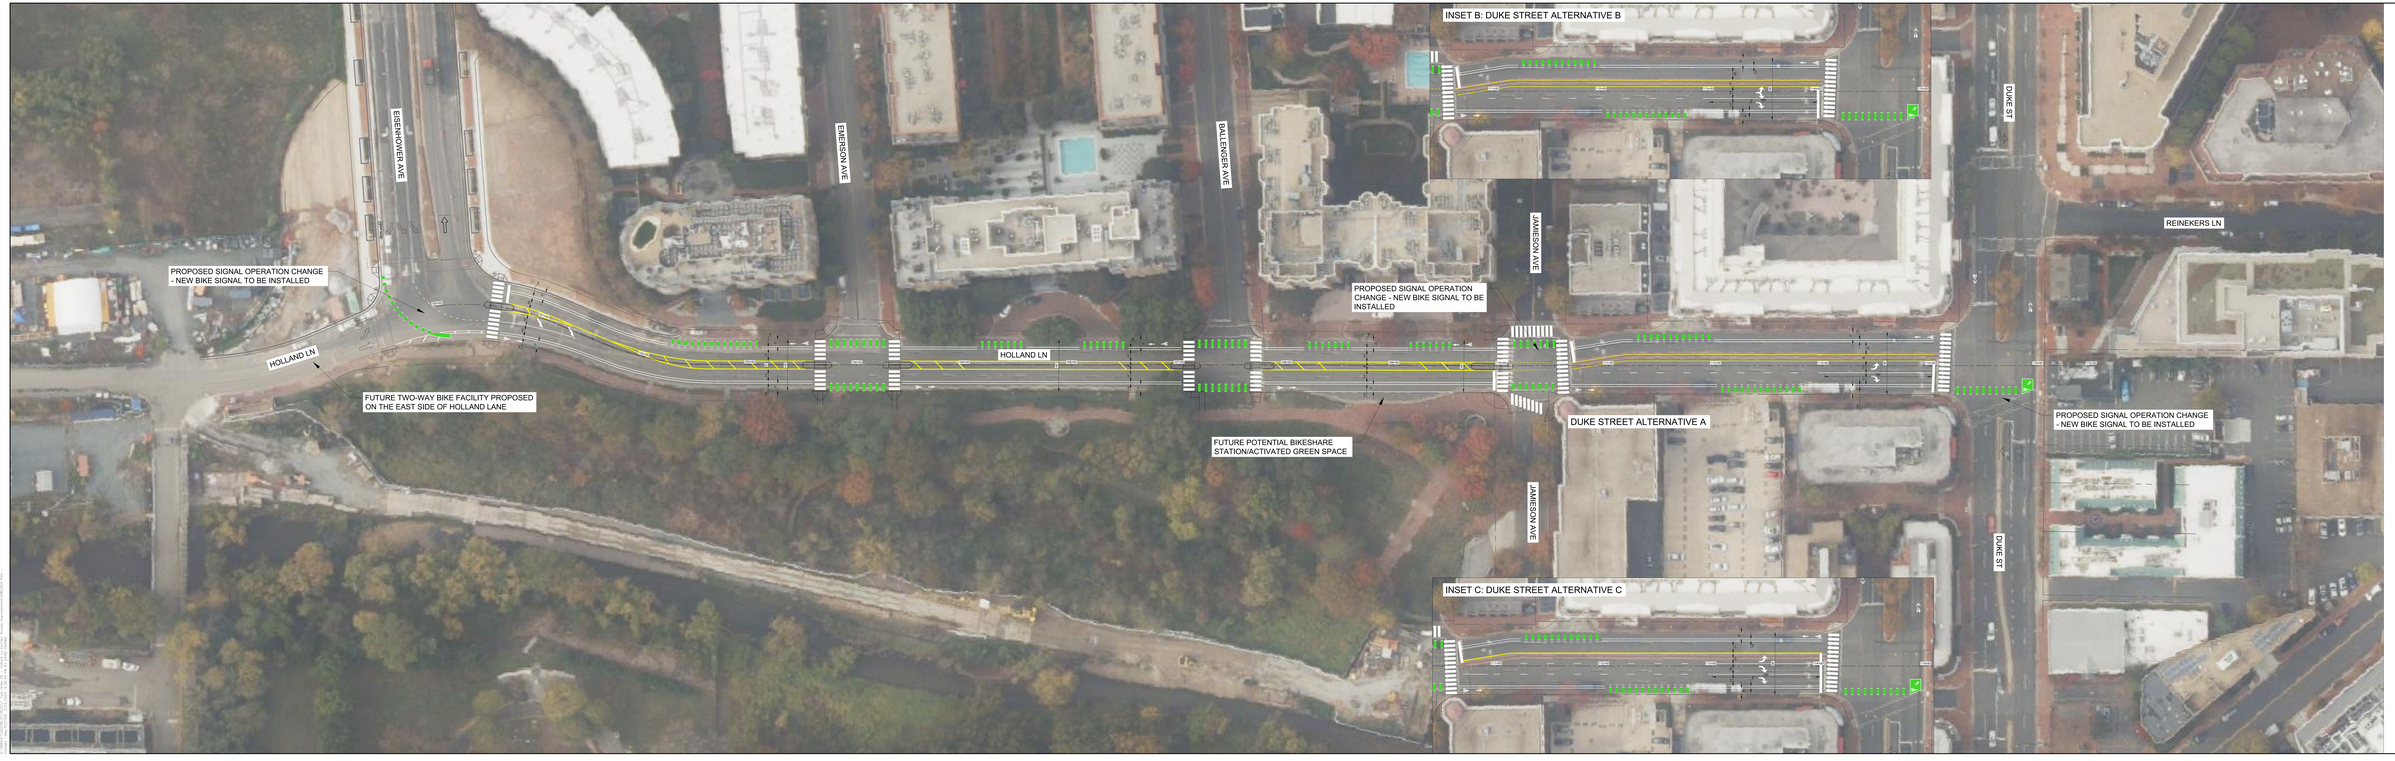

0 20 40

CONCEPT DESIGN

CITY OF ALEXANDRIA, VIRGINIA
DEPT. OF TRANSPORTATION
301 KING STREET
ALEXANDRIA, VIRGINIA 22314

DATE	NO	REVISION DESCRIPTION

ALEXANDRIA PROJECT NO.:
CITY CONTRACT NO.:
CDBG PLAN PROJECT NO.:
DESIGN BY: JLR
DRAWN BY: JLR
CHECKED BY: JLR
DATE: 12-4-2014
SCALE: 1:20

CONCEPT 1 ROLL PLAN
FROM EISENHOWER AVENUE TO DUKE STREET

HOLLAND LANE CORRIDOR ACCESS IMPROVEMENTS

SHEET

SCALE: 1:20

Mead & Hunt

Mead and Hunt, Inc.
1104 M STREET SE, SUITE 100
WASHINGTON, DC 20003
(202) 544-1480 phone
meadhunt.com

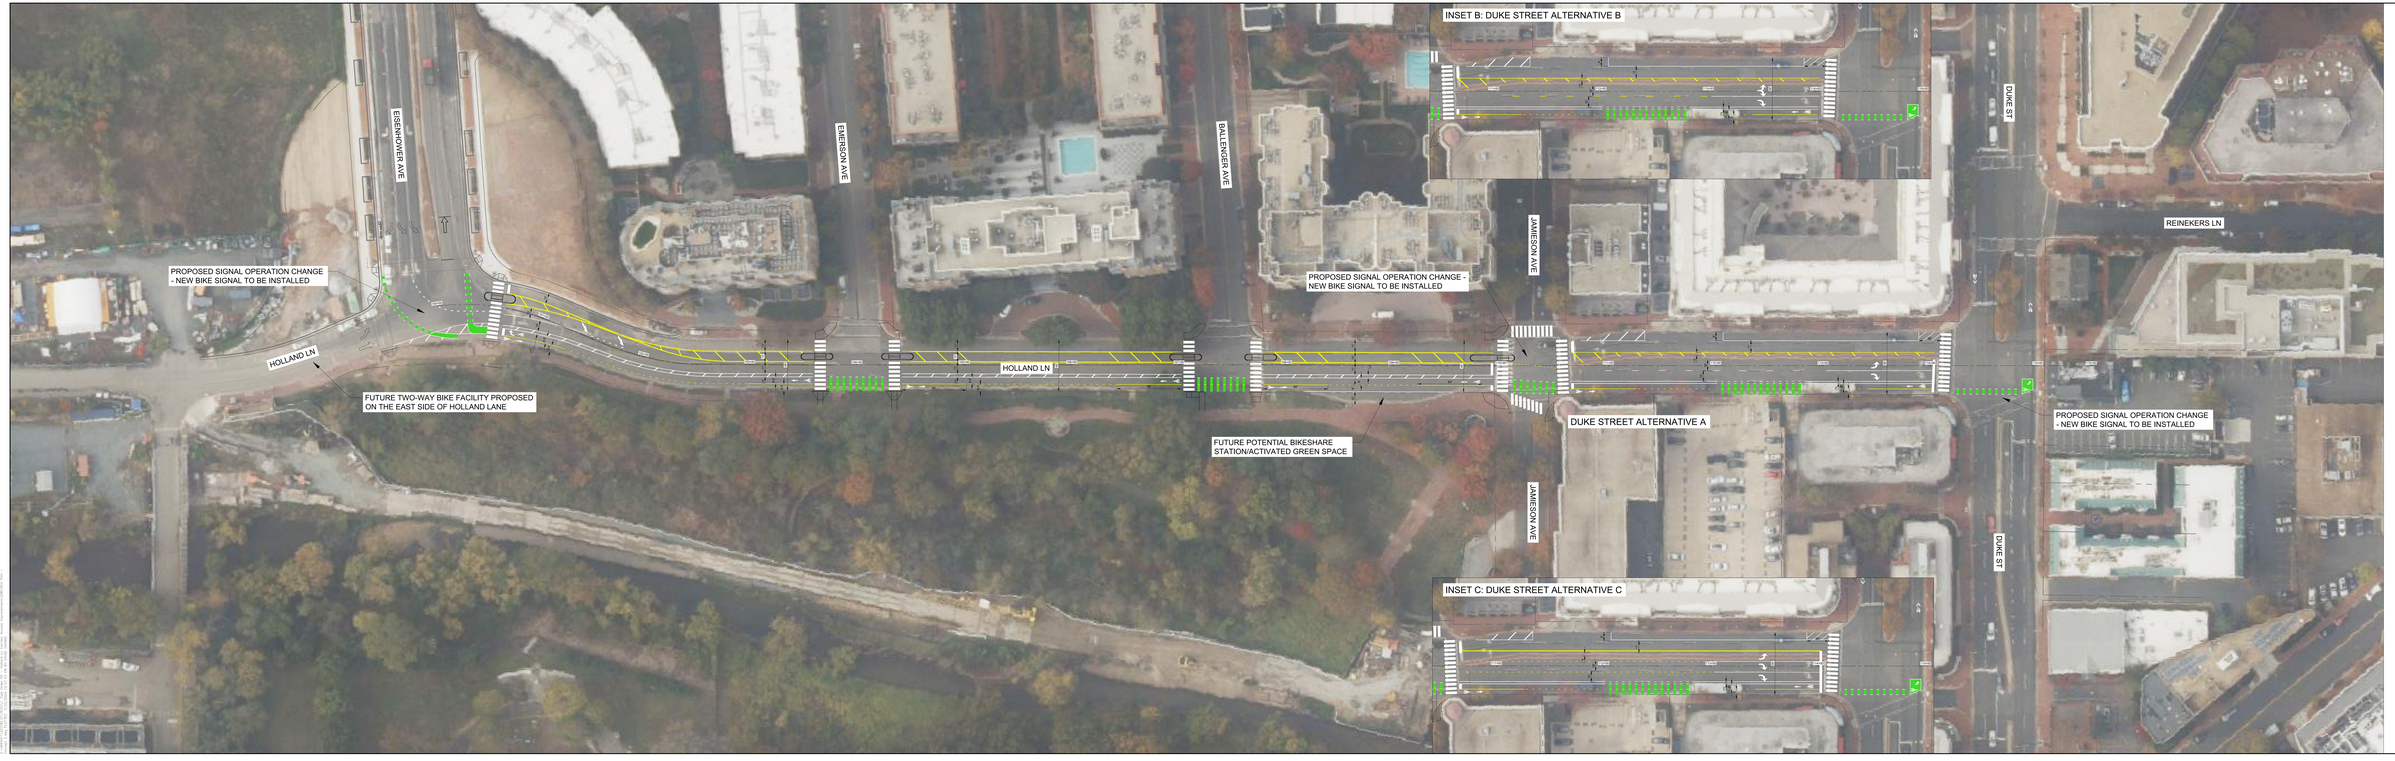

0 20 40

CONCEPT DESIGN

CITY OF ALEXANDRIA, VIRGINIA
DEPT. OF TRANSPORTATION
301 KING STREET
ALEXANDRIA, VA 22314

DATE	NO	REVISION DESCRIPTION

ALEXANDRIA PROJECT NO.:
CITY CONTRACT NO.:
CITIES & TOWN PROJECT NO.:
DESIGNED BY: ___ JLPE
DRAWN BY: ___ JLPE
CHECKED BY: ___ JLPE
DATE: ___ 12-4-14
SCALE: ___ 1:20

CONCEPT 2 ROLL PLAN
FROM EISENHOWER AVENUE TO DUKE STREET

HOLLAND LANE CORRIDOR ACCESS IMPROVEMENTS

SHEET

SCALE: 1:20

Mead & Hunt

Mead and Hunt, Inc.
1500 M STREET NE, SUITE 550
WASHINGTON, DC 20002
(202) 833-9000 tel
meadhunt.com

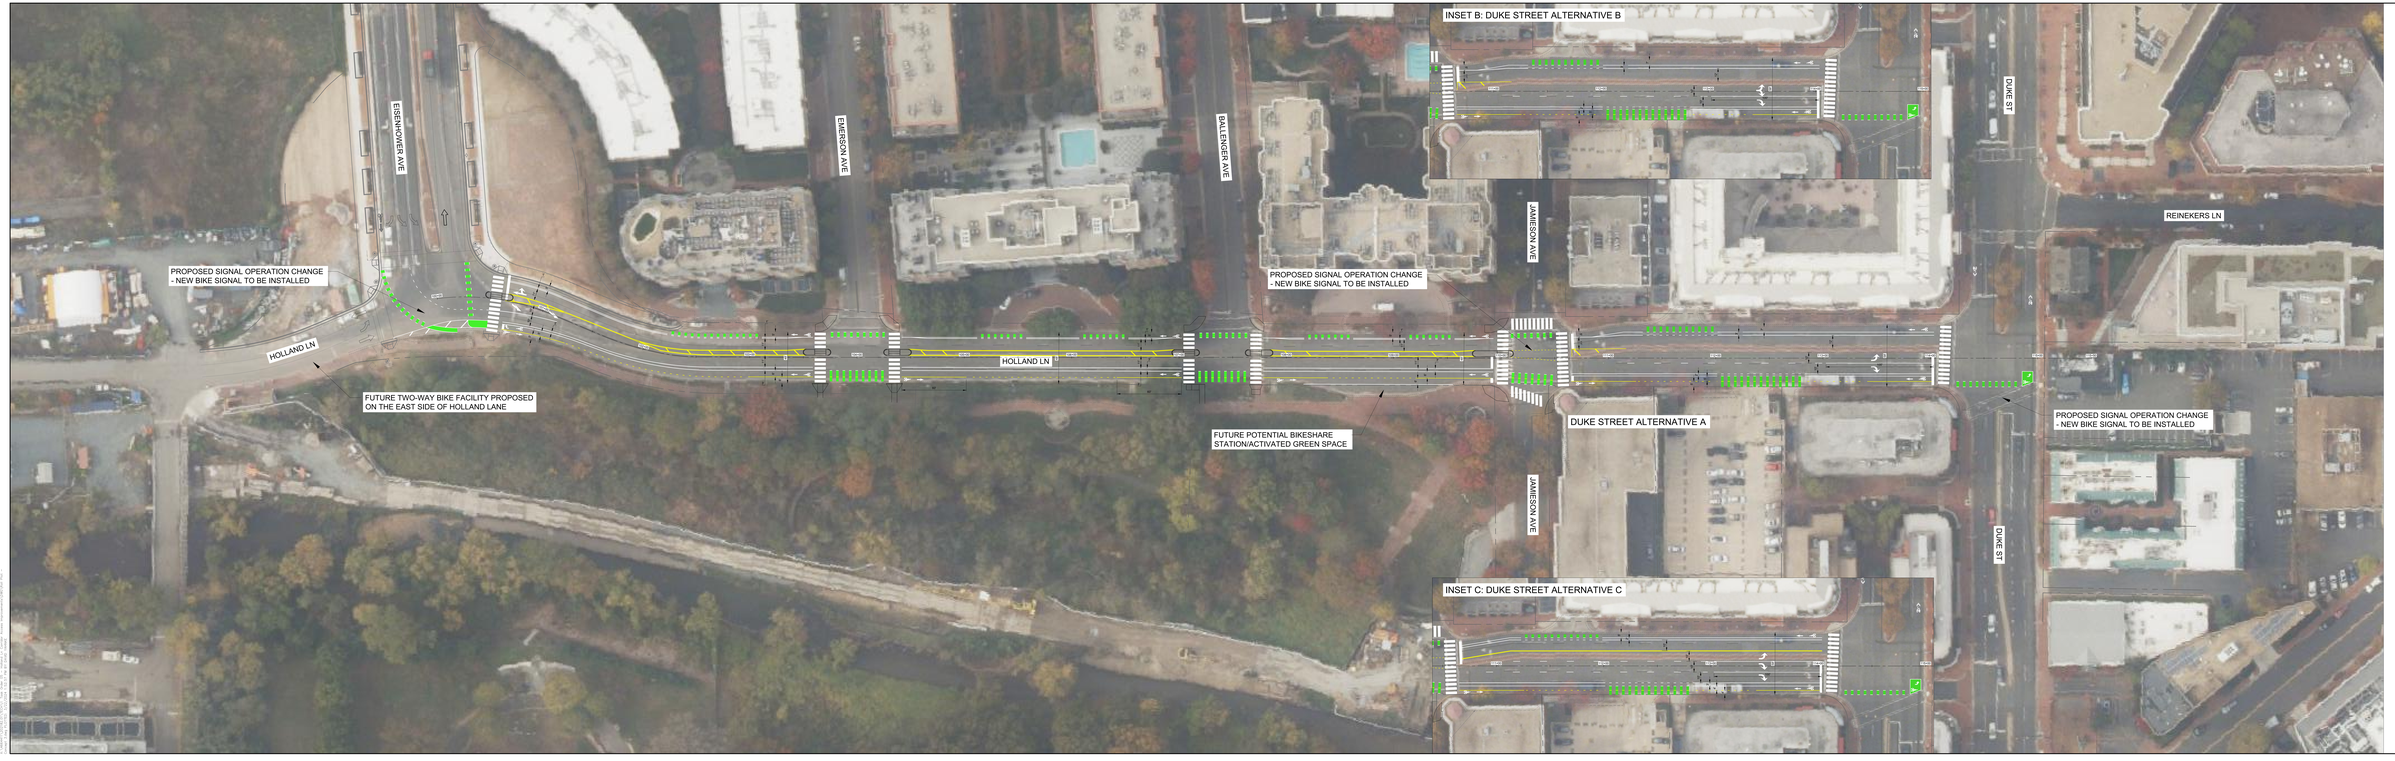

0 20 40

Mead & Hunt

Mead and Hunt, Inc.
1104 M STREET NE, SUITE 300
WASHINGTON, DC 20002
(202) 544-1480 phone
meadhunt.com

CONCEPT DESIGN

CITY OF ALEXANDRIA, VIRGINIA
DEPT. OF TRANSPORTATION & ENVIRONMENTAL SERVICES
301 KING STREET
ALEXANDRIA, VA 22314

DATE	REVISION DESCRIPTION

ALEXANDRIA PROJECT NO.
CIP NO. 0000000 (TBD)
CITY OF ALEXANDRIA PROJECT NO.
CIP NO. 0000000 (TBD)
DESIGNED BY: J. LAPIN
DRAWN BY: J. LAPIN
CHECKED BY: J. LAPIN
DATE: 10/14/2014

CONCEPT 3 ROLL PLAN
FROM EISENHOWER AVENUE TO DUKE STREET

HOLLAND LANE CORRIDOR ACCESS IMPROVEMENTS

SHEET

SCALE: 1:20