
FINAL CONCEPT: King Street Access & Safety Improvements Study at Alexandria City High School
Preferred Design - Option 1: Protected Bike Lane + Bus Pull Off

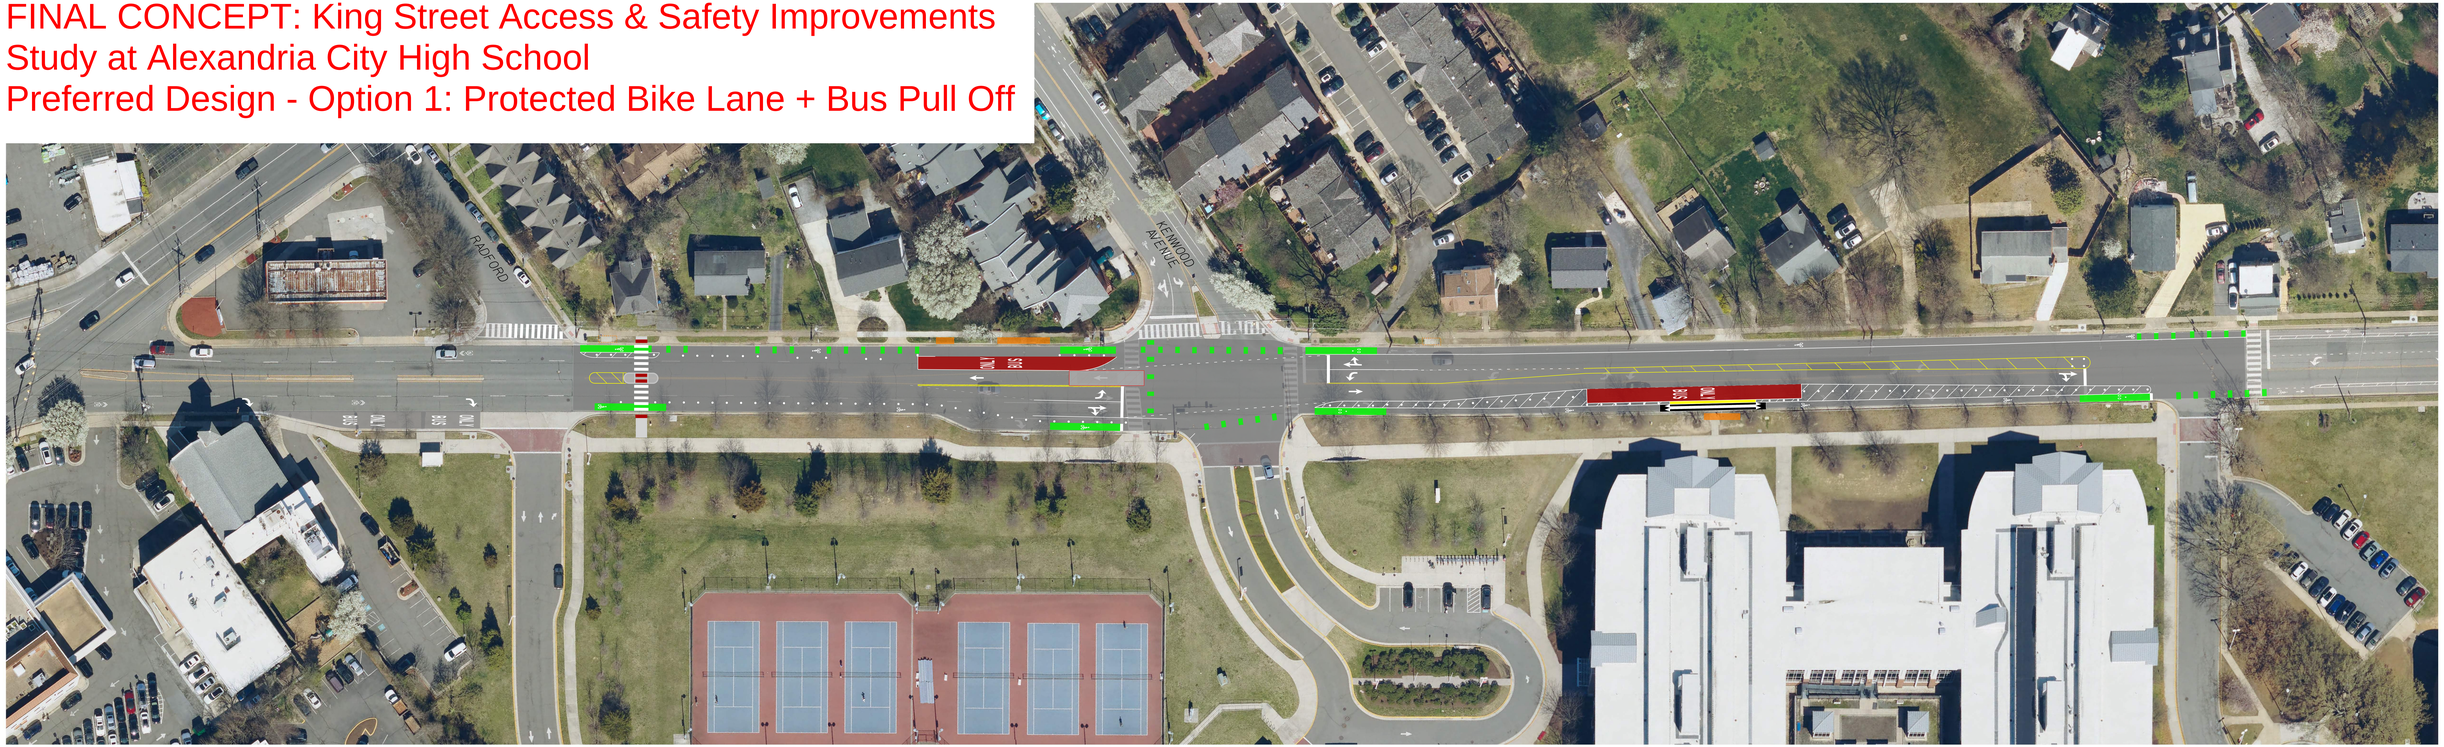

Michael Baker INTERNATIONAL

VDOT

Prioritized Vehicle Operations
King Street, Alexandria VA