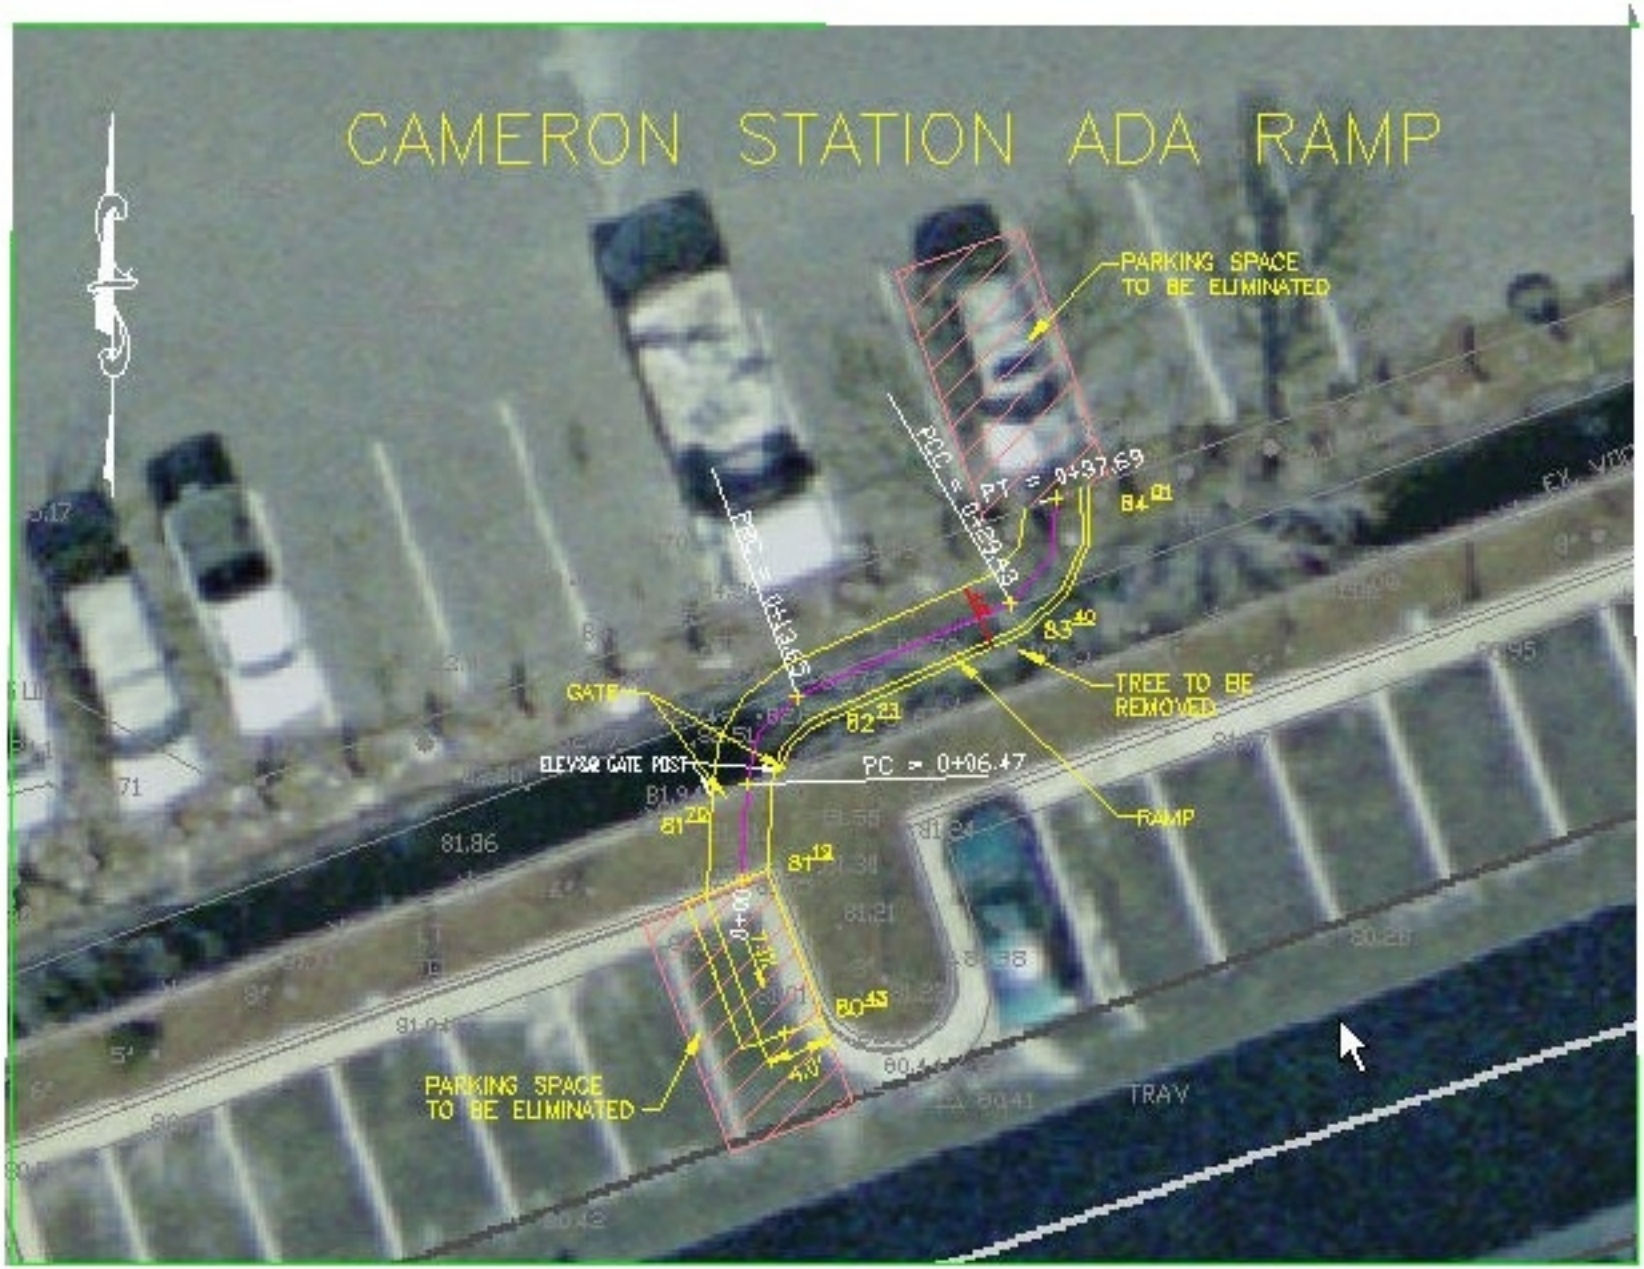
CAMERON STATION ADA RAMP
PARKING SPACE
TO BE ELIMINATED
PT = 0+37.69
TREE TO BE
REMOVED
GATE
ELEV&Q GATE POST
PC = 0+06.47
RAMP
PARKING SPACE
TO BE ELIMINATED
TRAV