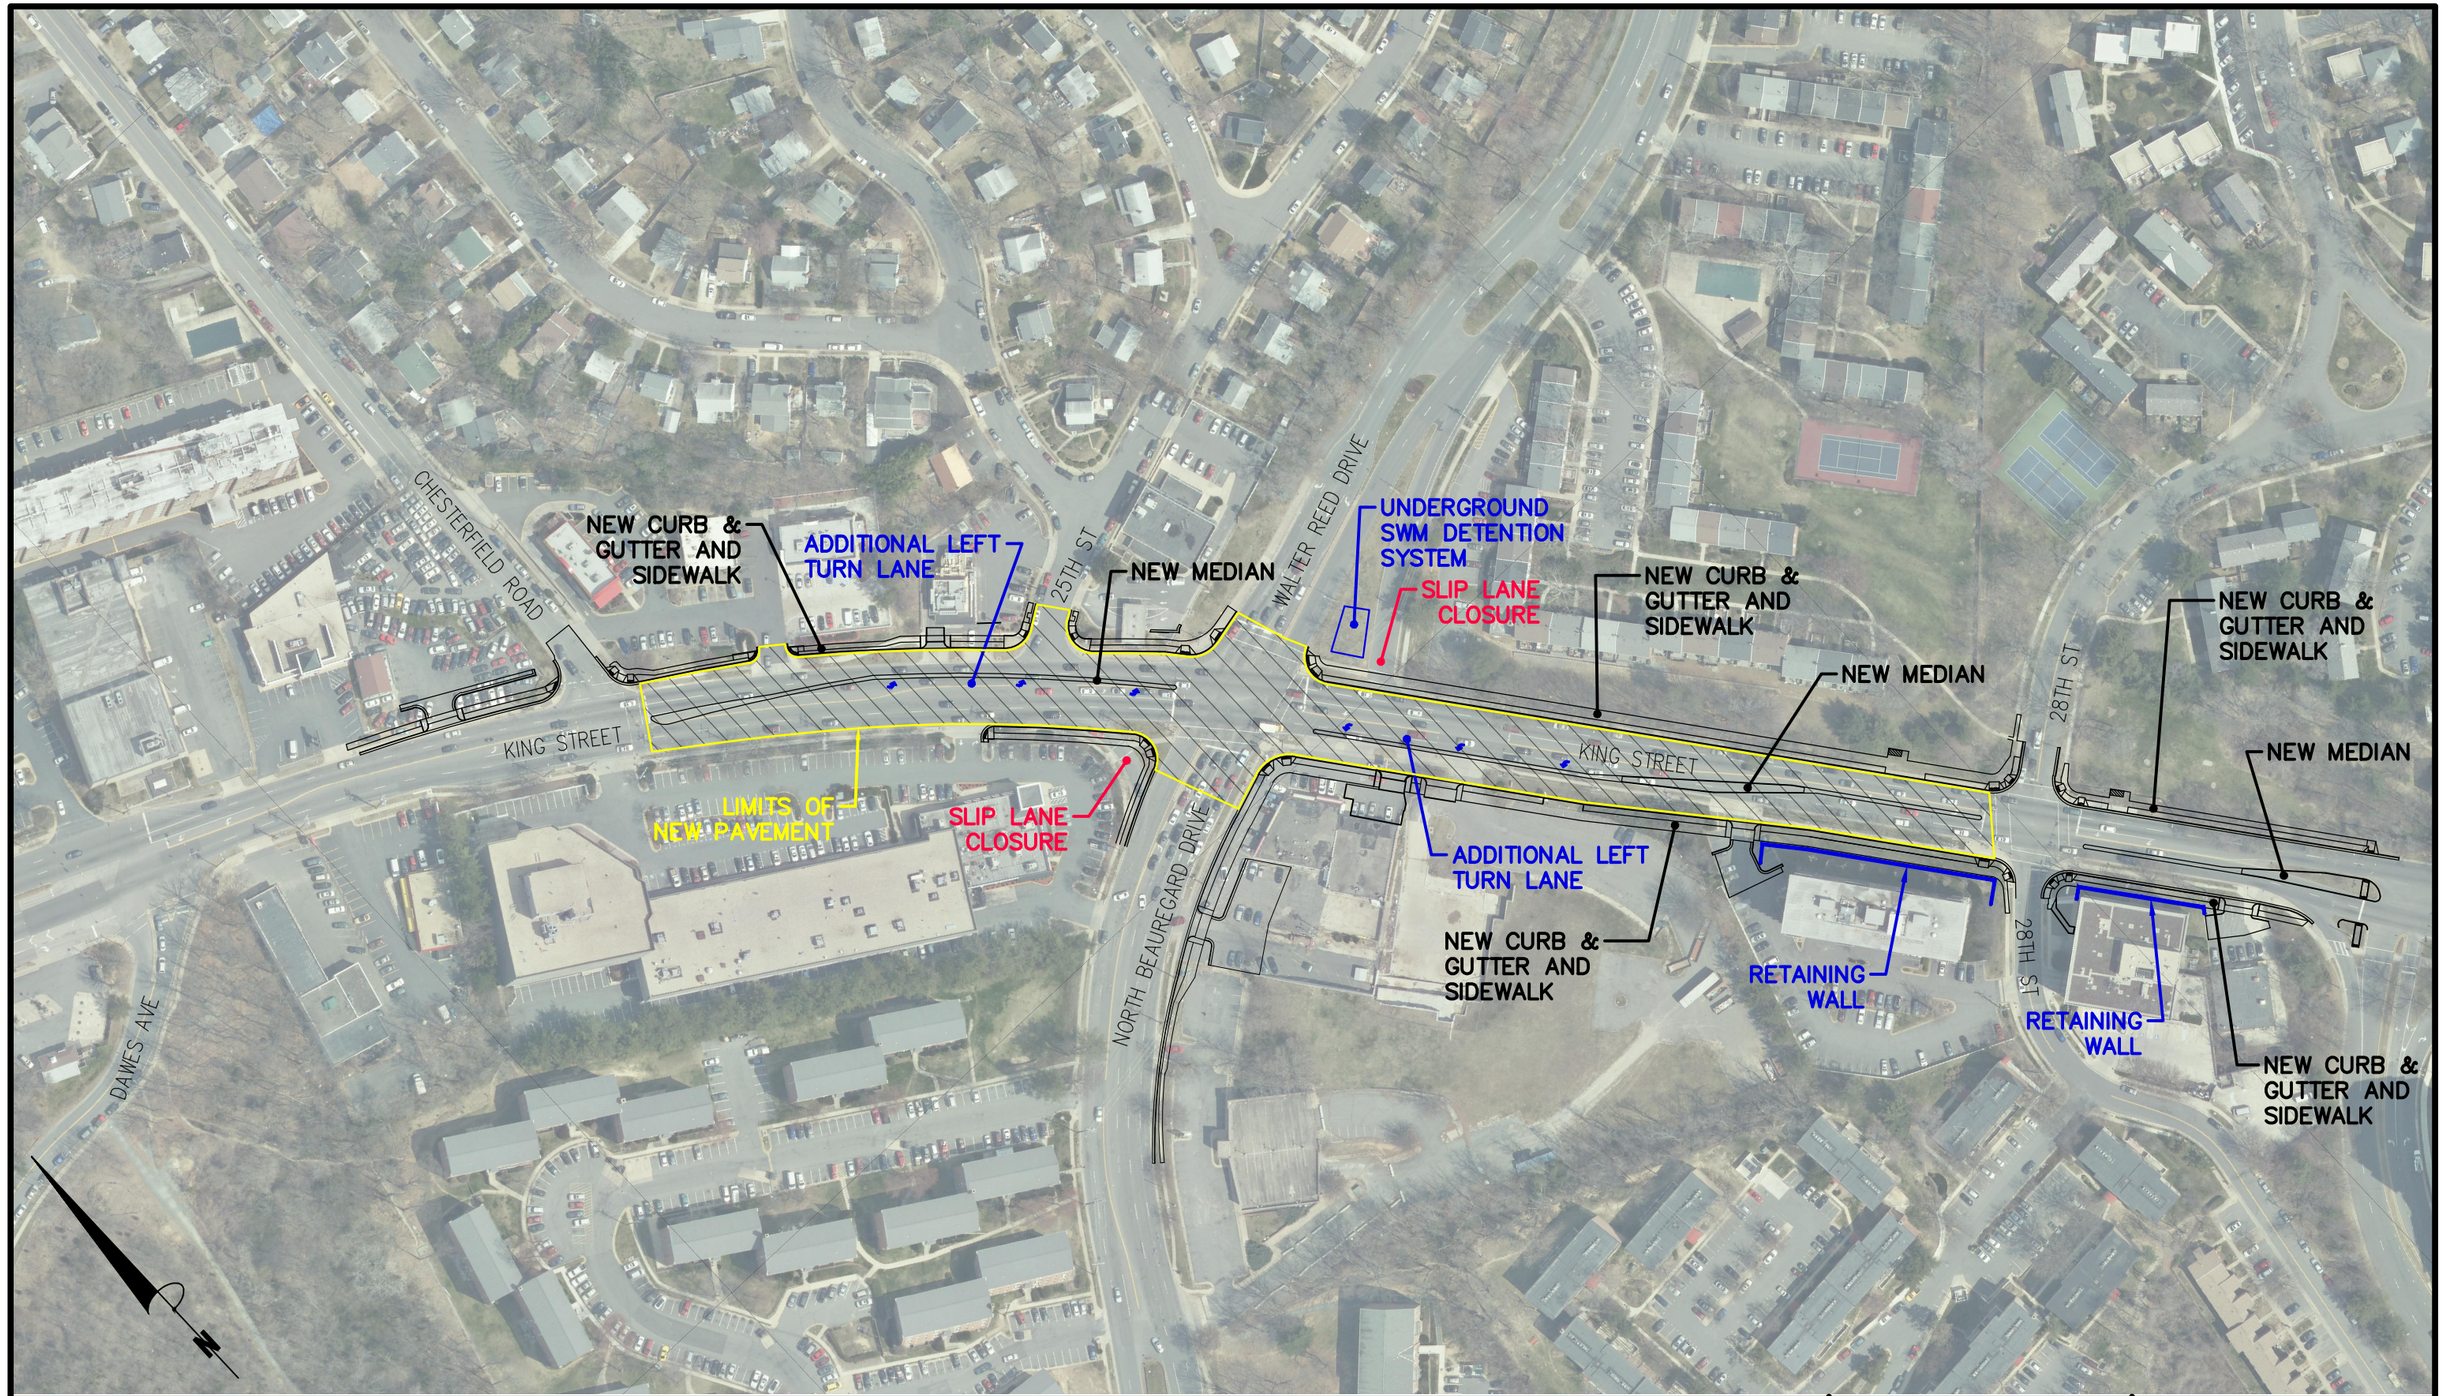

(EXHIBIT) APPROVED	04/13/16 DATE	KING ST. & N. BEAUREGARD ST. INTERSECTION IMPROVEMENT DEPARTMENT OF PROJECT IMPLEMENTATION	1" = 150' SCALE	1 OF 1

I:\Projects\05-102 King-Beauregard Intersection\B-Design\CAD\Exhibit-Combined.dwg Plotted: 4/13/2016 10:25 AM by Murphy Ng v1, 3-11-15