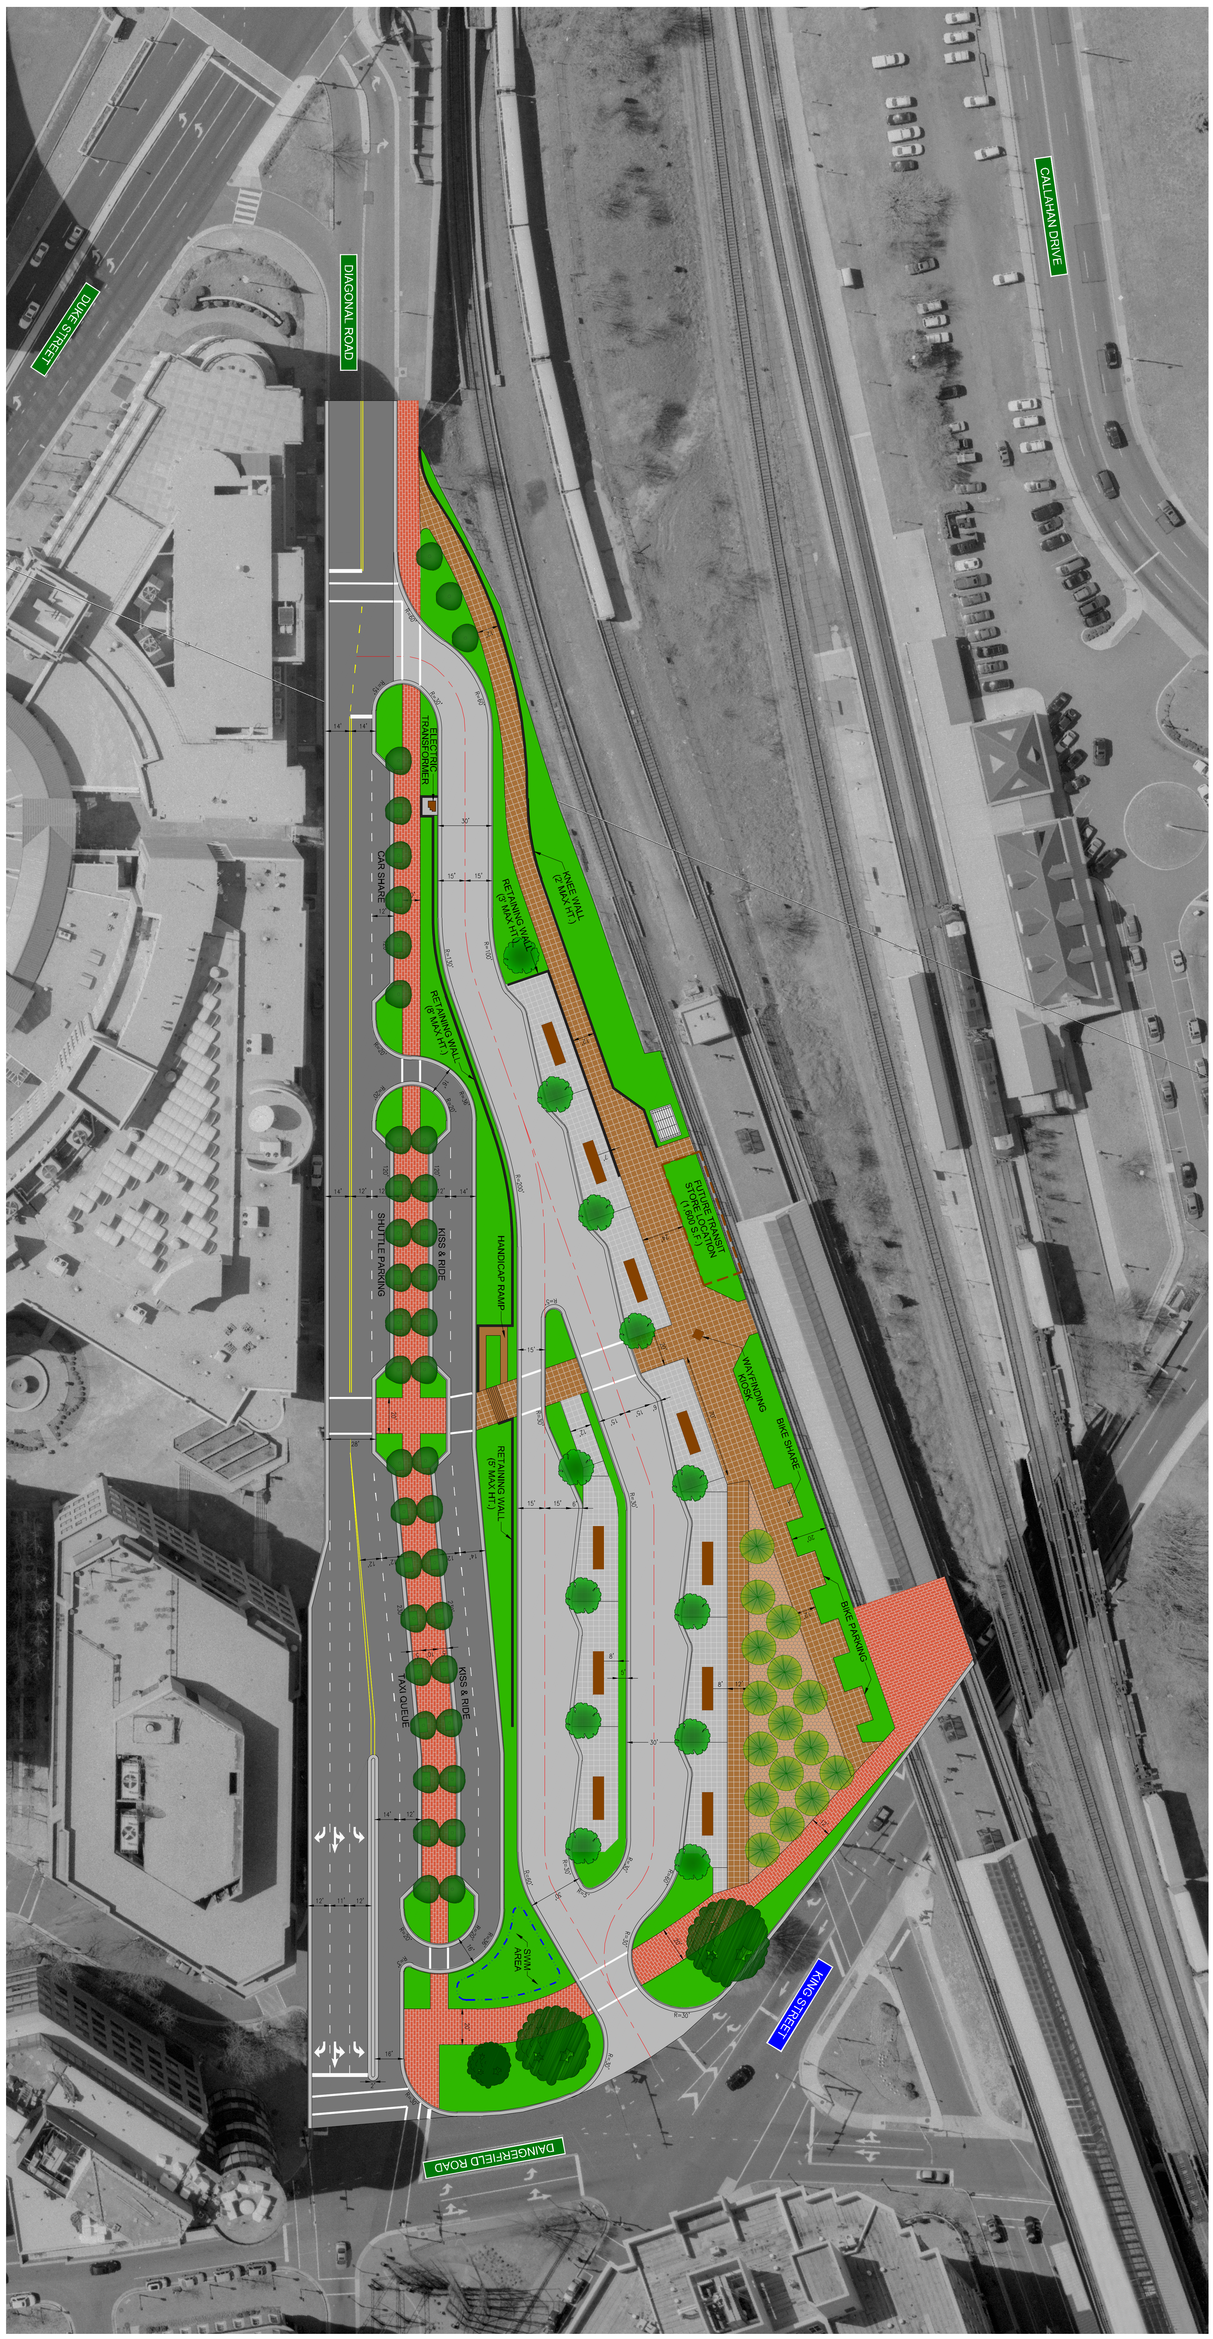

NORTH

CONTRACT NO.

DESIGNED	DATE	REFERENCE DRAWINGS		REVISIONS		
DRAWN	DATE	NUMBER	DESCRIPTION	DATE	BY	DESCRIPTION
CHECKED	DATE					
APPROVED	DATE					

WASHINGTON METROPOLITAN AREA TRANSIT AUTHORITY

DEPARTMENT OF OPERATIONS SERVICES
ENGINEERING SUPPORT SERVICES

SUBMITTED _____ DATE

APPROVED _____ CHIEF ENGINEER DATE

PROJECT NAME

CONCEPT (WMATA STANDARD) IMPROVEMENT PLAN

SCALE 1" = 30'

DRAWING NO.

SHEET NO.