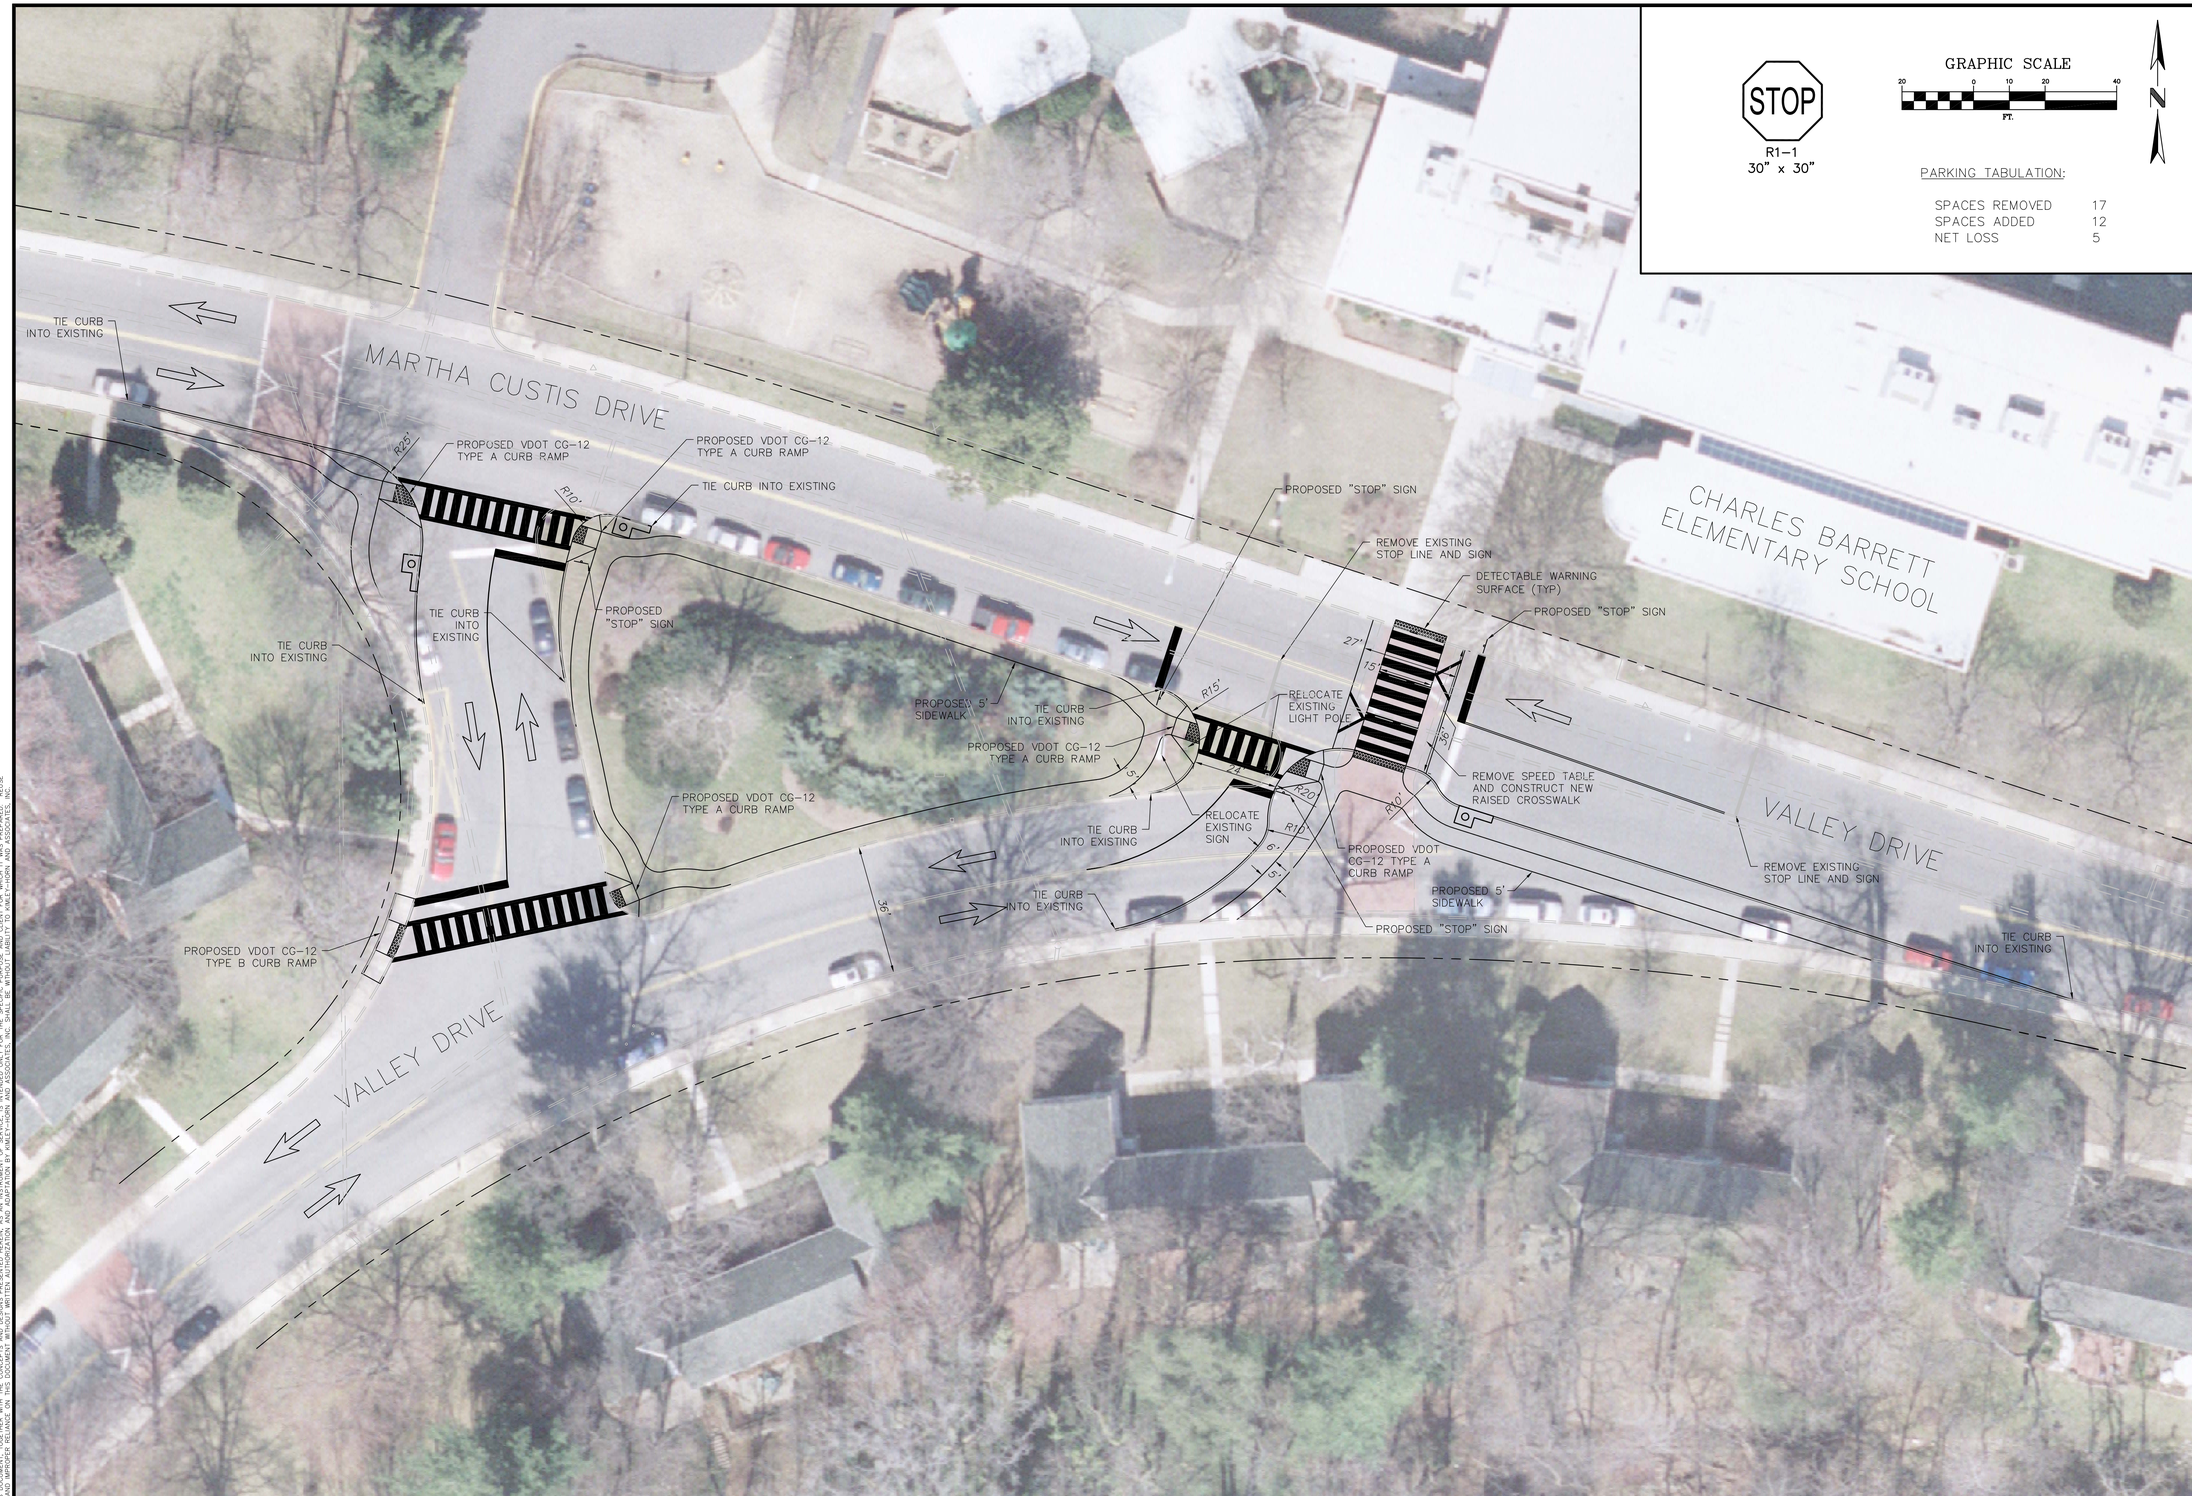

STOP
R1-1
30" x 30"

GRAPHIC SCALE
20 0 10 20 40
FT.

PARKING TABULATION:

SPACES REMOVED	17
SPACES ADDED	12
NET LOSS	5

REVISIONS

NO.	DATE	DESCRIPTION

Kimley-Horn and Associates, Inc.
© 2011 KIMLEY-HORN AND ASSOCIATES, INC.
13221 Woodland Park Road
Suite 400
Herndon, Virginia
20171
Phone: 703-674-1300
Fax: 703-674-1350
Engineering, Planning, and Environmental Consultants

CITY OF ALEXANDRIA VIRGINIA

VALLEY DR AND MARTHA CUSTIS DR SAFE ROUTES TO SCHOOL CONCEPT

SCALE: 1"=20'
DRAWN BY: KJW
DESIGNED BY: KJW
CHECKED BY: GDG
DATE: 02/16/2011

File Name: Two-Way Concept with Aerial.dwg

K:\NVA_TPTO\110104 - Alexandria On-Call\103_SRTS_Valley-MarthaCustis\CAD\Concepts\Two-Way Concept with Aerial.dwg, Layout:Concept Feb 16, 2011 katie.weatherton
XREFS: x110104003-tblk X110104003-base x110104003-survey

THIS DOCUMENT, TOGETHER WITH THE CONCEPTS AND DESIGNS PRESENTED HEREIN, AS AN INSTRUMENT OF SERVICE, IS INTENDED ONLY FOR THE SPECIFIC PURPOSE AND CLIENT FOR WHICH IT WAS PREPARED. REUSE OF AND IMPROPER RELIANCE ON THIS DOCUMENT WITHOUT WRITTEN AUTHORIZATION AND ADAPTATION BY KIMLEY-HORN AND ASSOCIATES, INC. SHALL BE WITHOUT LIABILITY TO KIMLEY-HORN AND ASSOCIATES, INC.