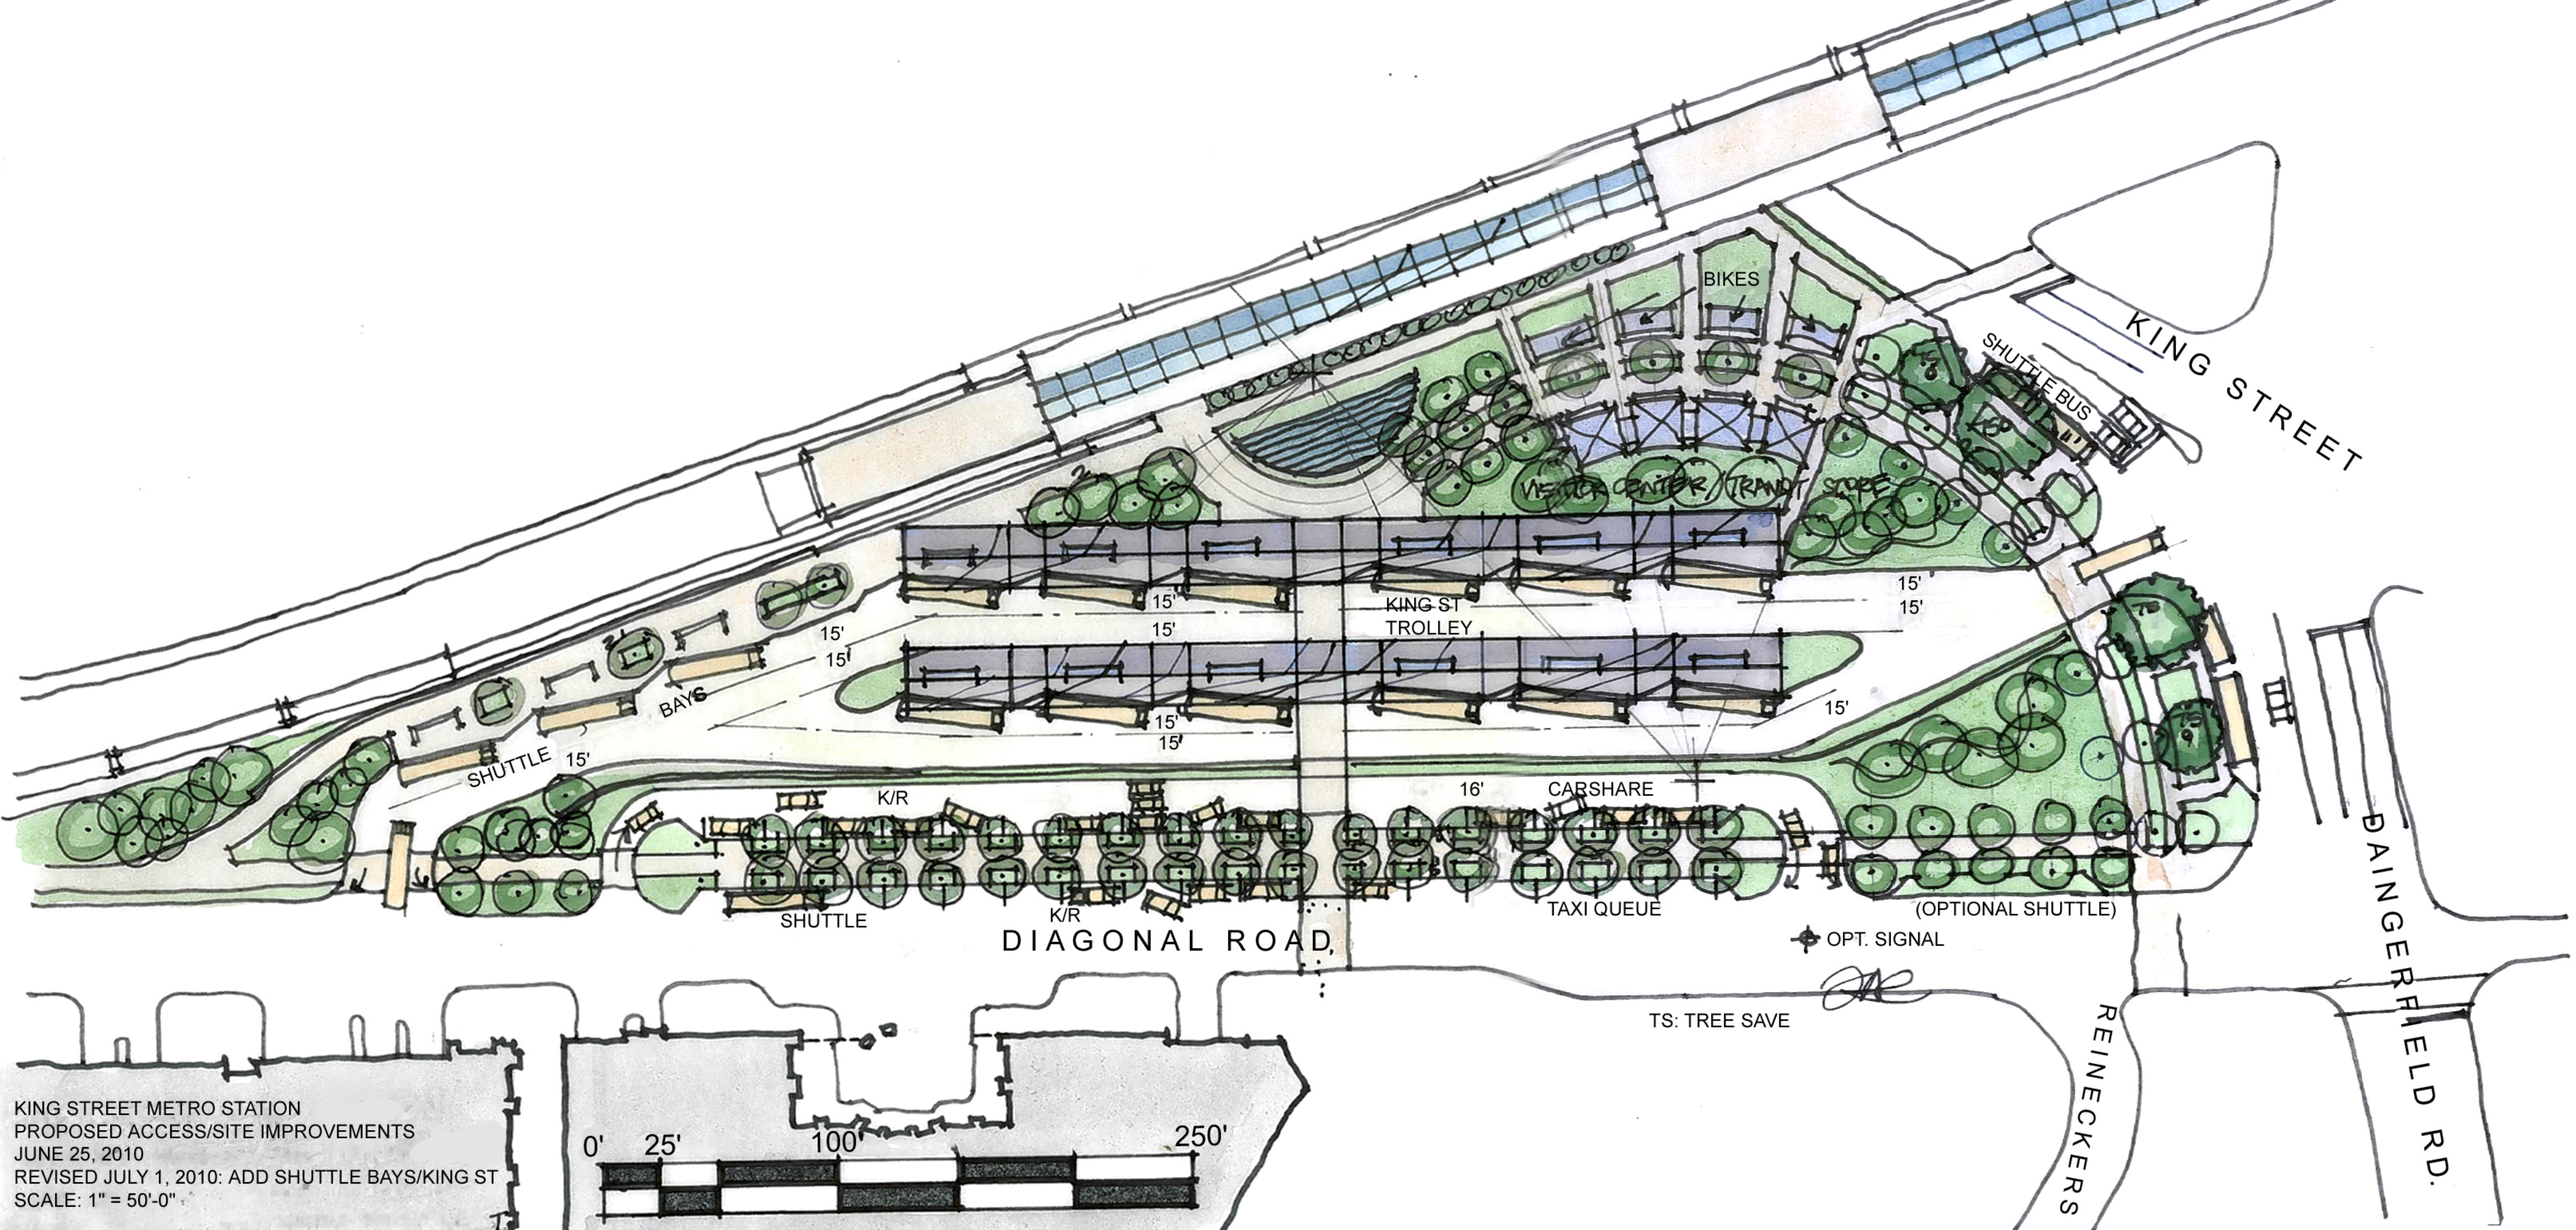

KING STREET METRO STATION
PROPOSED ACCESS/SITE IMPROVEMENTS
JUNE 25, 2010
REVISED JULY 1, 2010: ADD SHUTTLE BAYS/KING ST
SCALE: 1" = 50'-0"