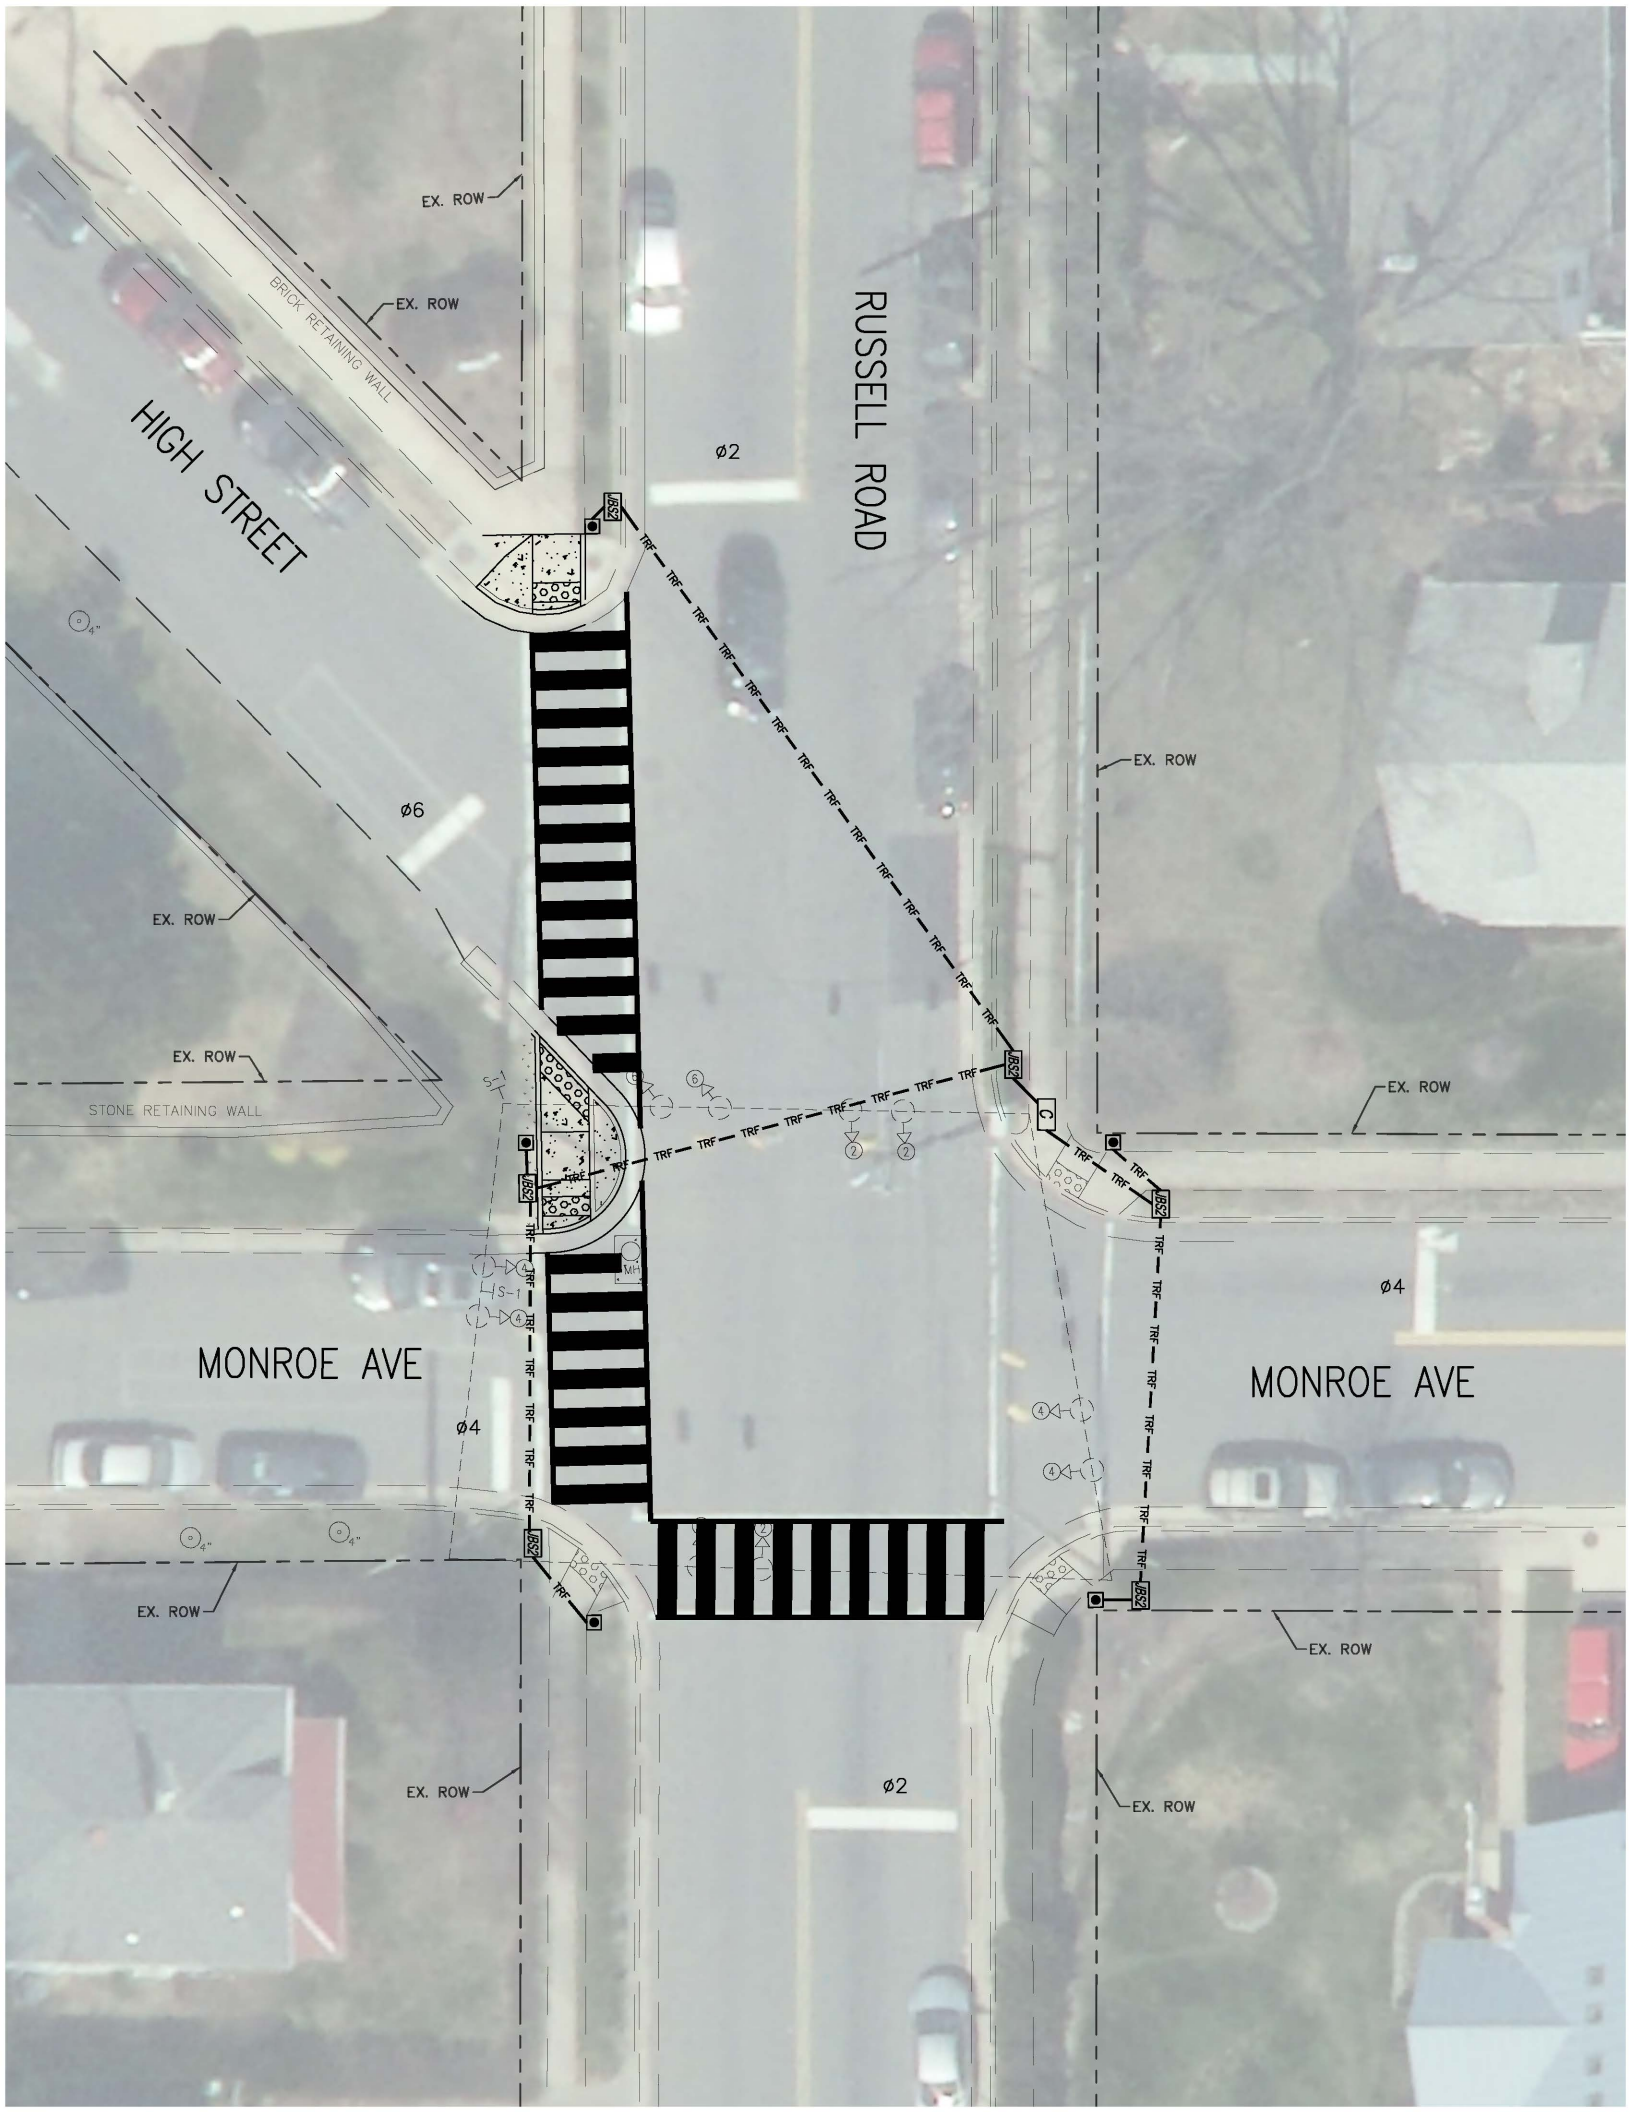

EX. ROW
EX. ROW
BRICK RETAINING WALL
HIGH STREET
RUSSELL ROAD
ø2
JBS2
TRF
EX. ROW
ø6
EX. ROW
EX. ROW
STONE RETAINING WALL
EX. ROW
C
JBS2
MH
ø4
MONROE AVE
MONROE AVE
ø4
EX. ROW
EX. ROW
EX. ROW
ø2
EX. ROW