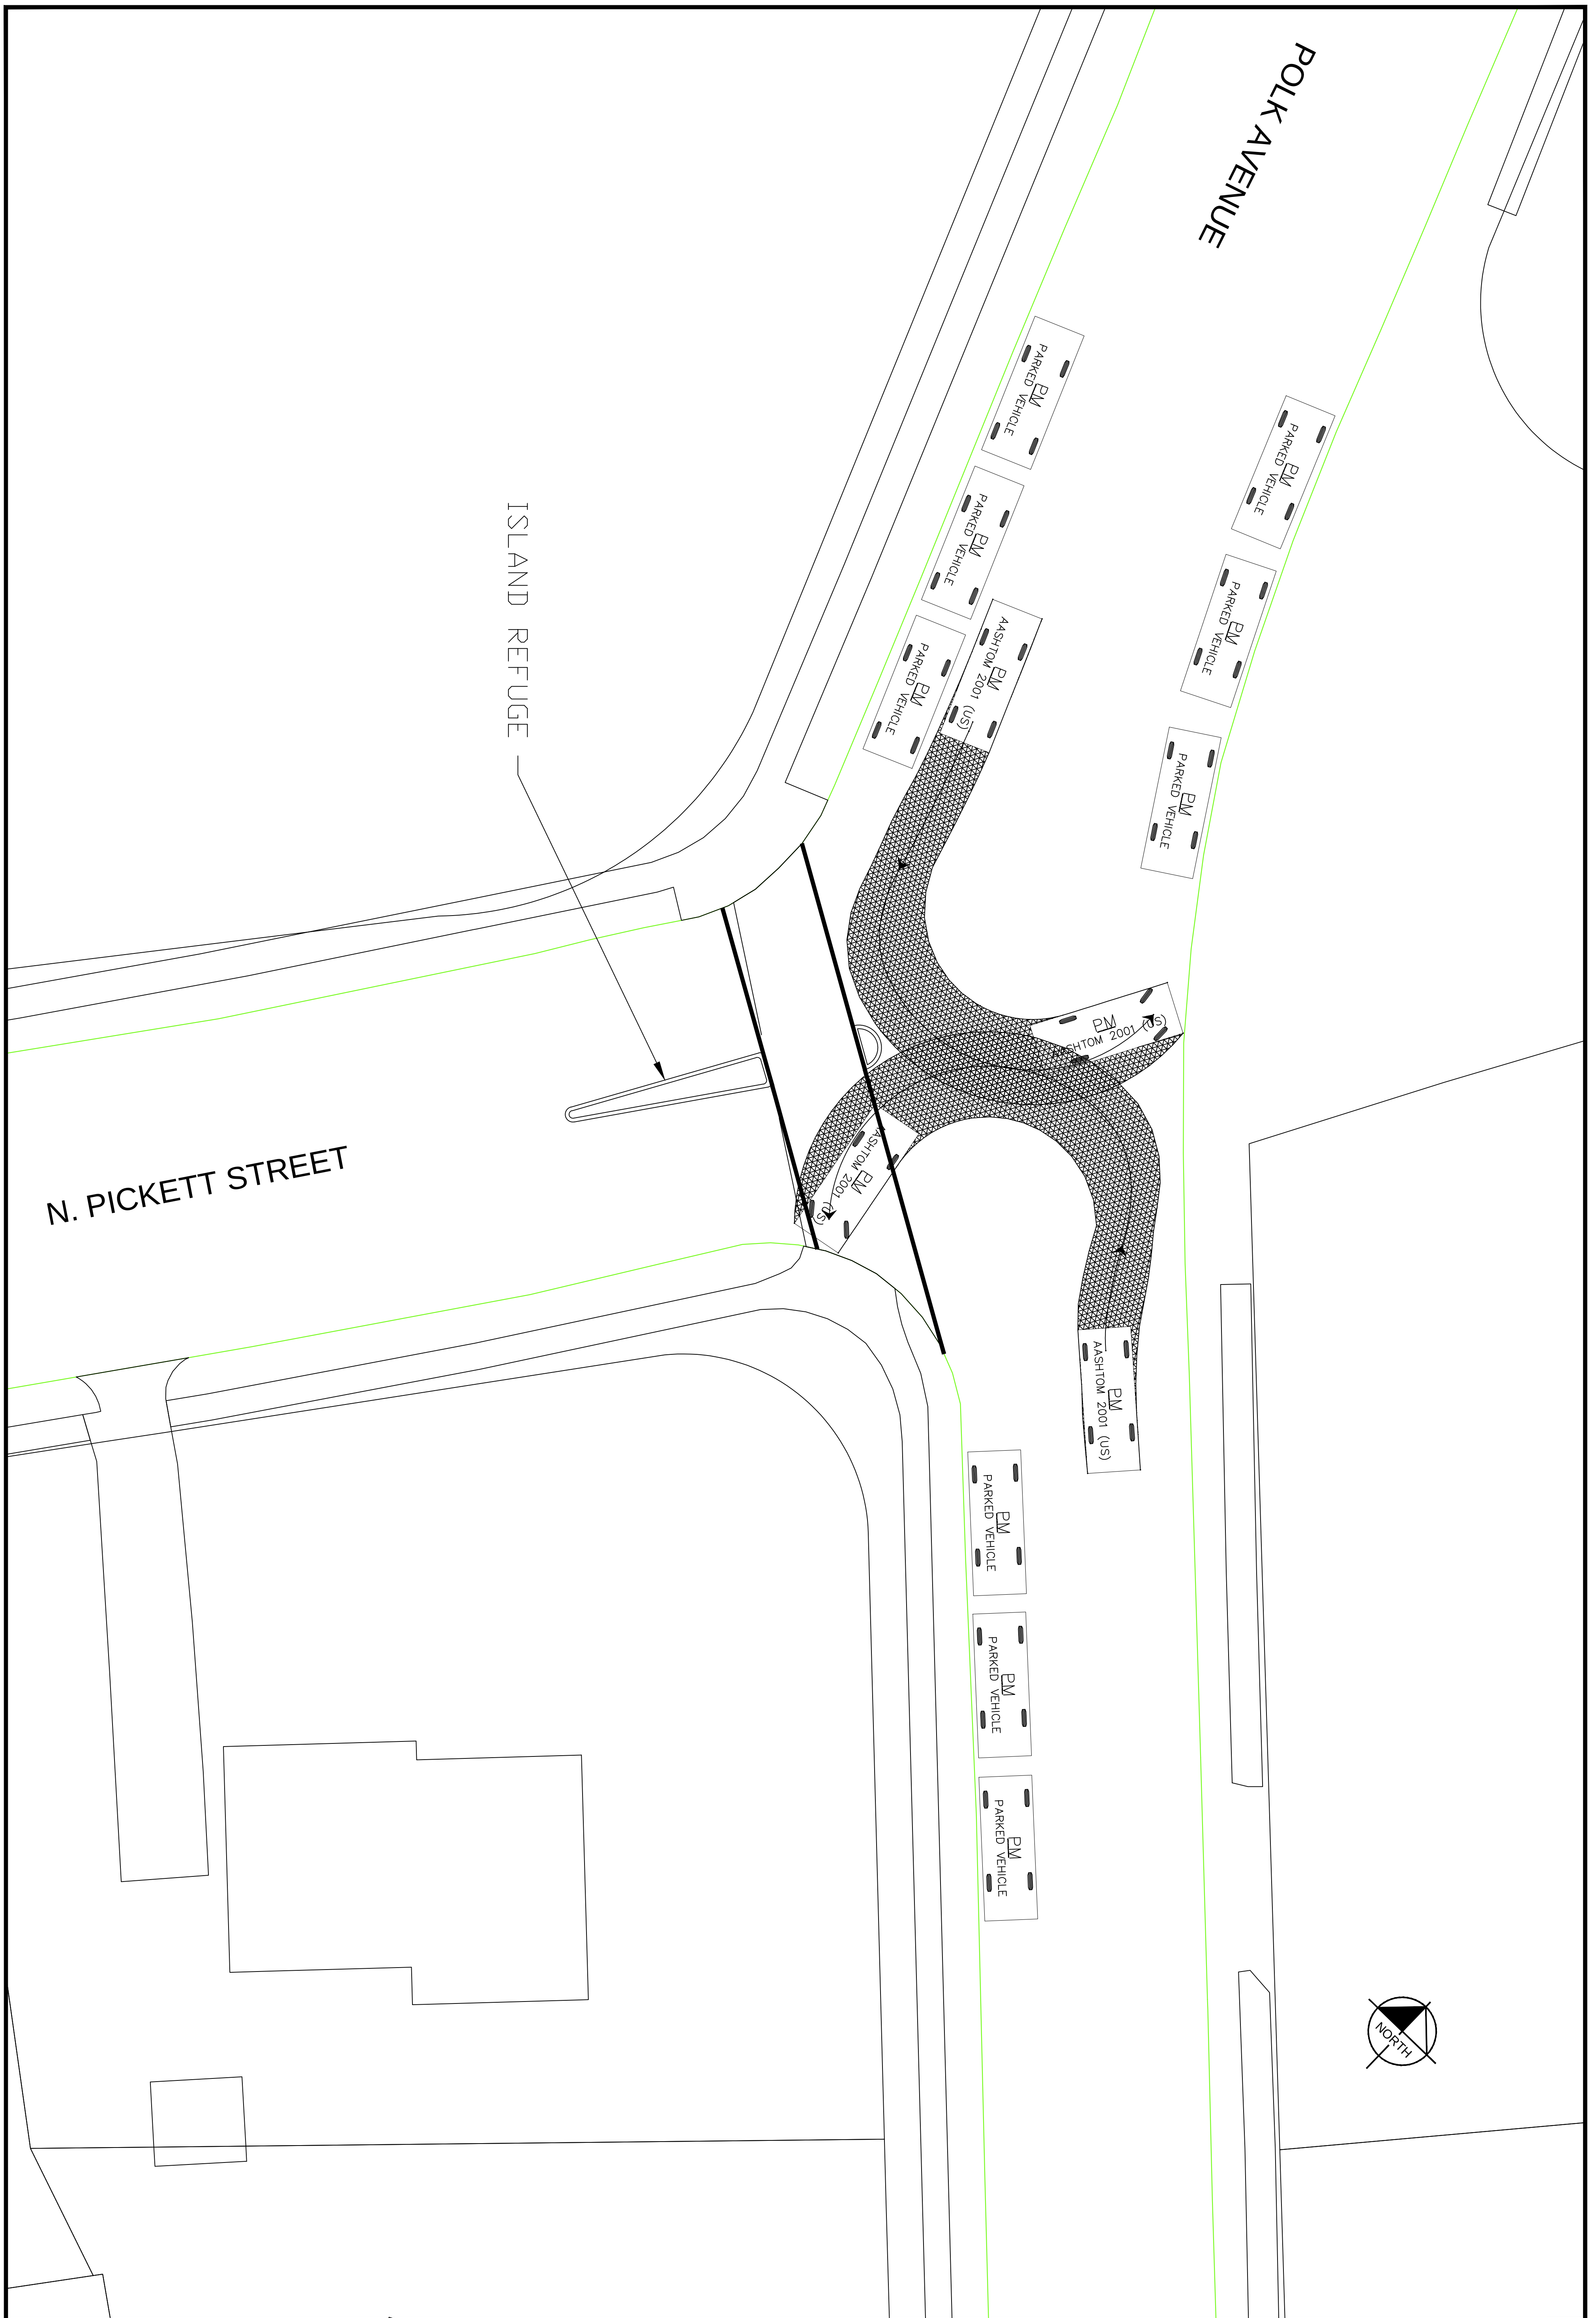

SHEET NUMBER SK-2

BICYCLE AND PEDESTRIAN IMPROVEMENT PROJECT

CONCEPTUAL PLANS NOT FOR CONSTRUCTION

CITY OF ALEXANDRIA VIRGINIA

POLK ST. AND N. PICKETT INTERSECTION

CAR U-TURN ANALYSIS WITHOUT CURB EXTENSIONS

TASK ORDER NO. 4016890

DATE 12/01/14

SCALE: N.T.S.

DESIGNED BY: JEL

DRAWN BY: PSW

CHECKED BY: JEL

CITY OF ALEXANDRIA VIRGINIA

STV Incorporated
Engineers / Architects / Planners / Construction Managers
2722 Merrilee Drive, Suite 350, Fairfax, VA 22031 (571)633-2220

No.	REVISIONS	DATE	BY

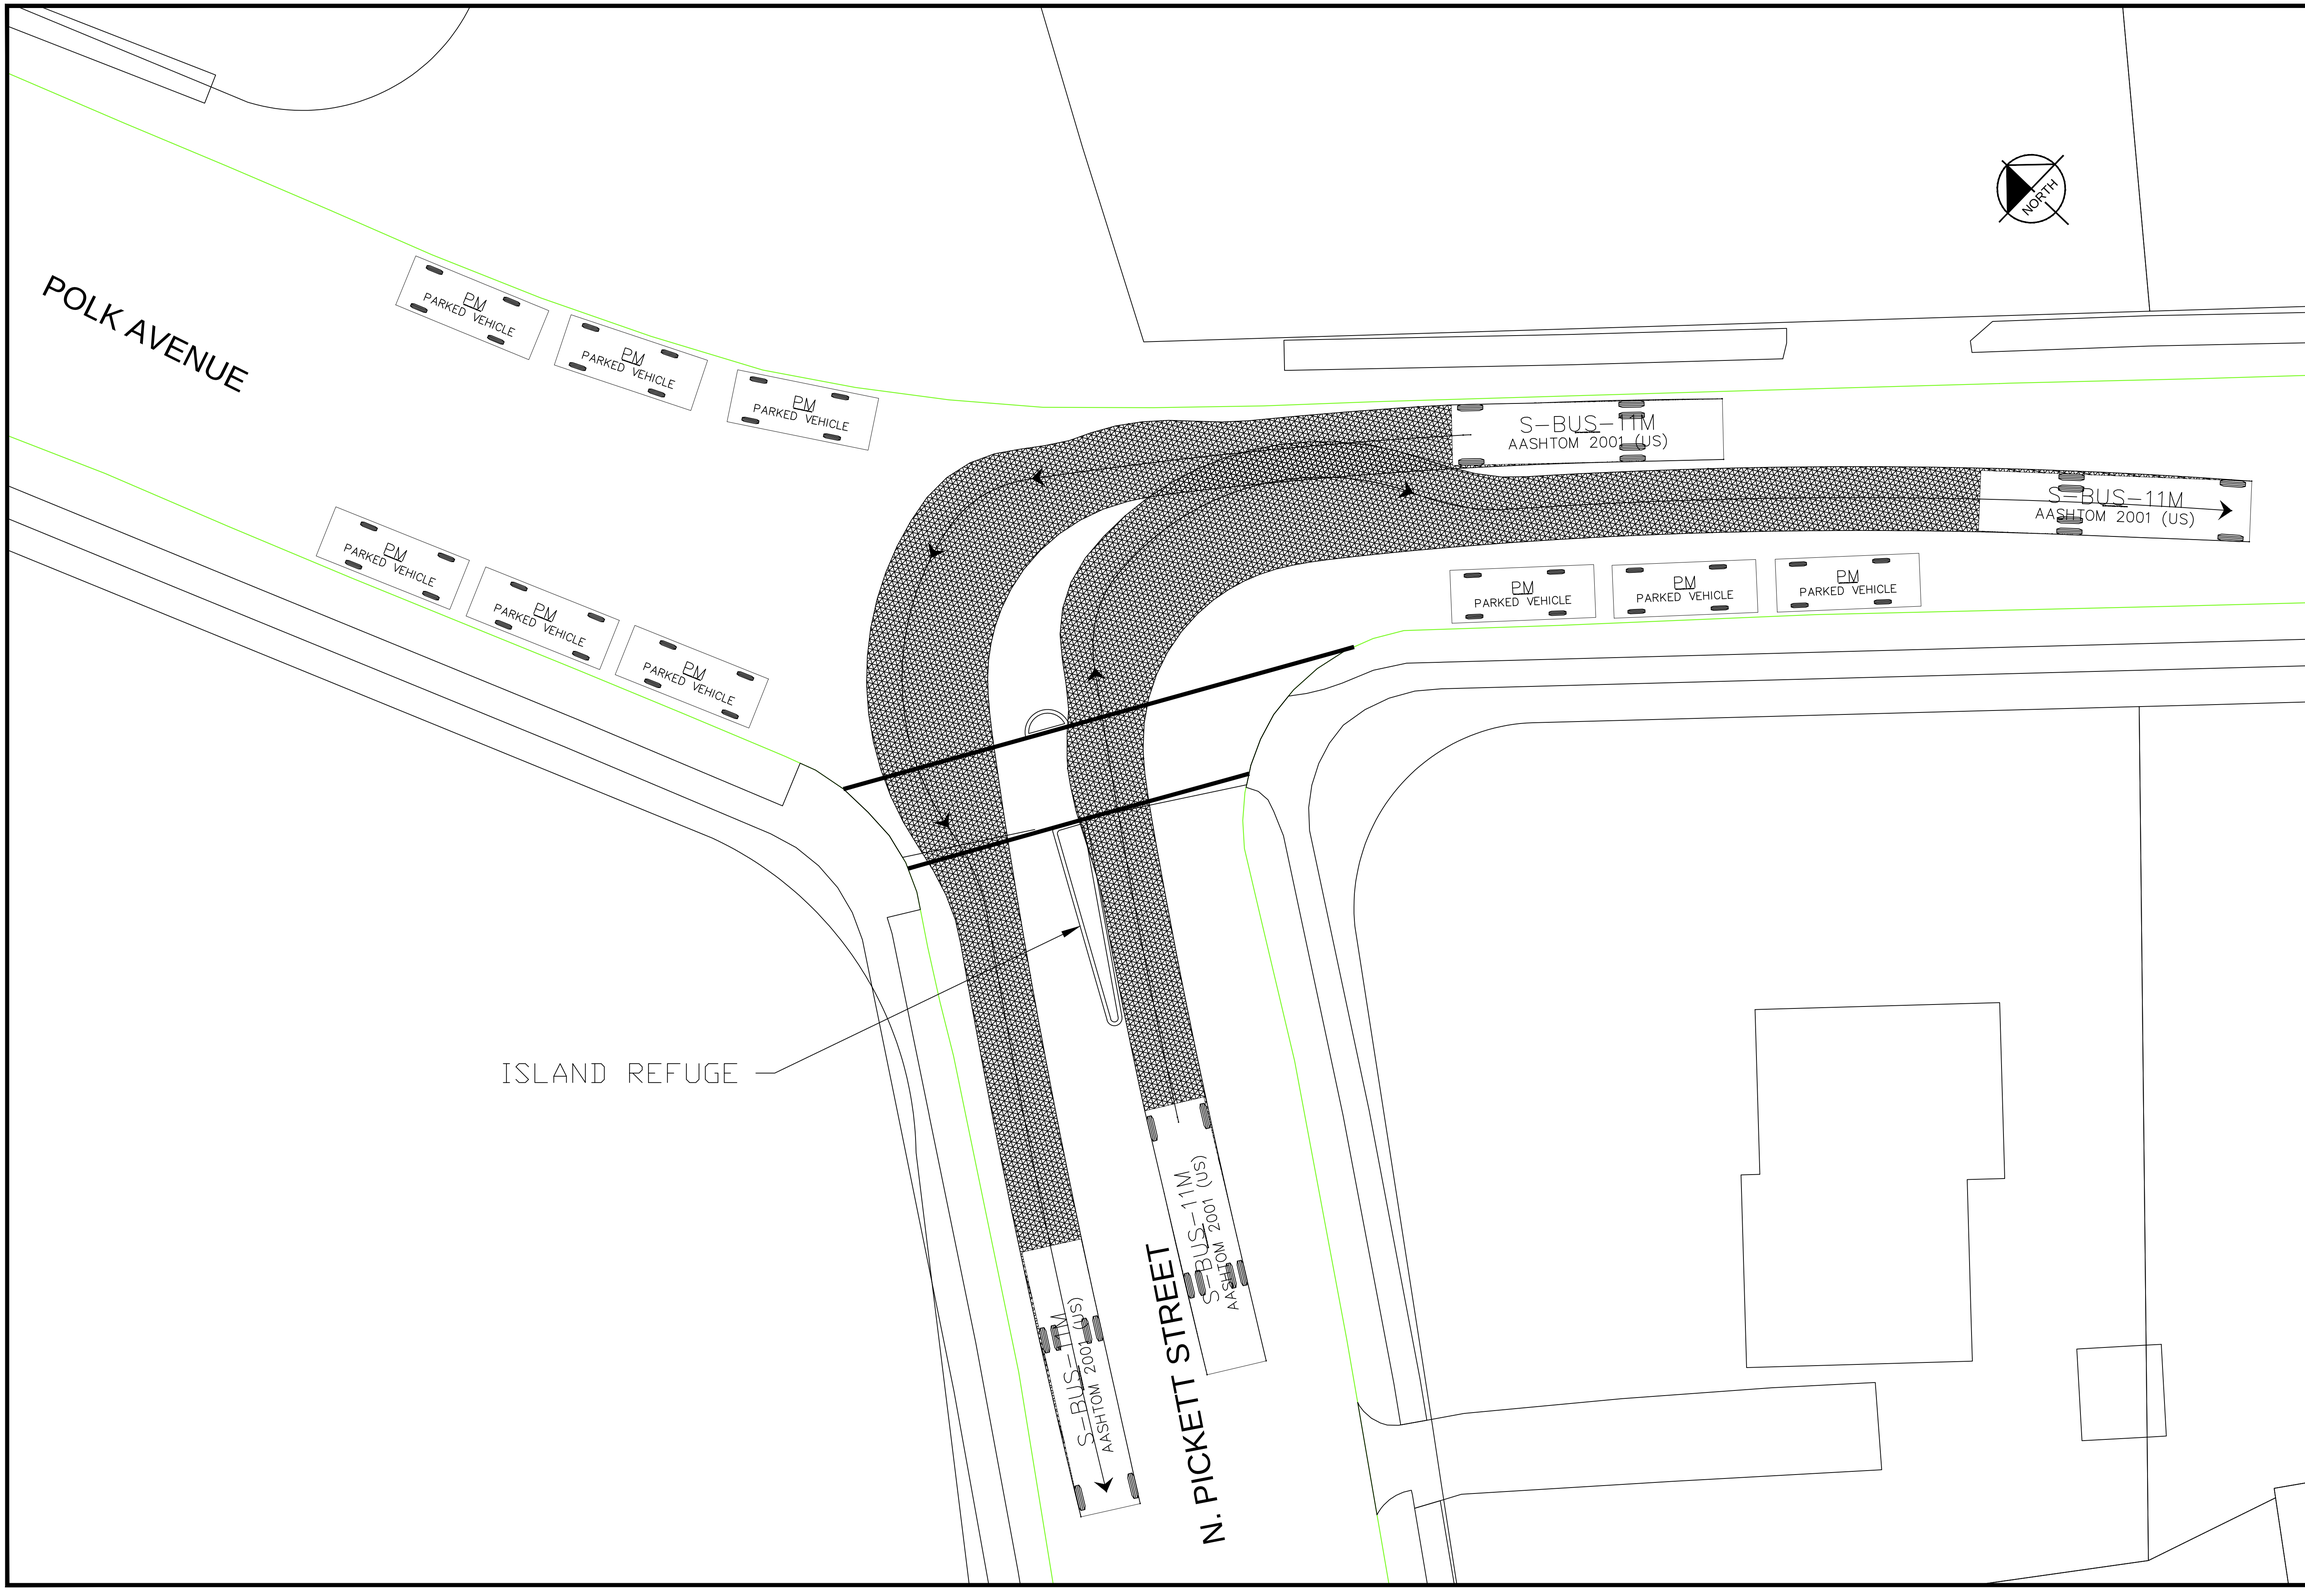

No.	REVISIONS	DATE	BY

STV Incorporated
Engineers / Architects / Pioneers / Construction Managers
2722 Merrilee Drive, Suite 300, Fairfax, VA 22031 (571)630-2229

CITY OF ALEXANDRIA VIRGINIA

TASK ORDER NO. 4016890
DATE 12/01/14
SCALE: N.T.S.
DESIGNED BY: JEL
DRAWN BY: PSW
CHECKED BY: JEL

POLK ST. AND N. PICKETT INTERSECTION

CAR U-TURN ANALYSIS WITHOUT CURB EXTENSIONS

BICYCLE AND PEDESTRIAN IMPROVEMENT PROJECT

CONCEPTUAL PLANS
NOT FOR CONSTRUCTION

CITY OF ALEXANDRIA VIRGINIA

SHEET NUMBER
SK-3A

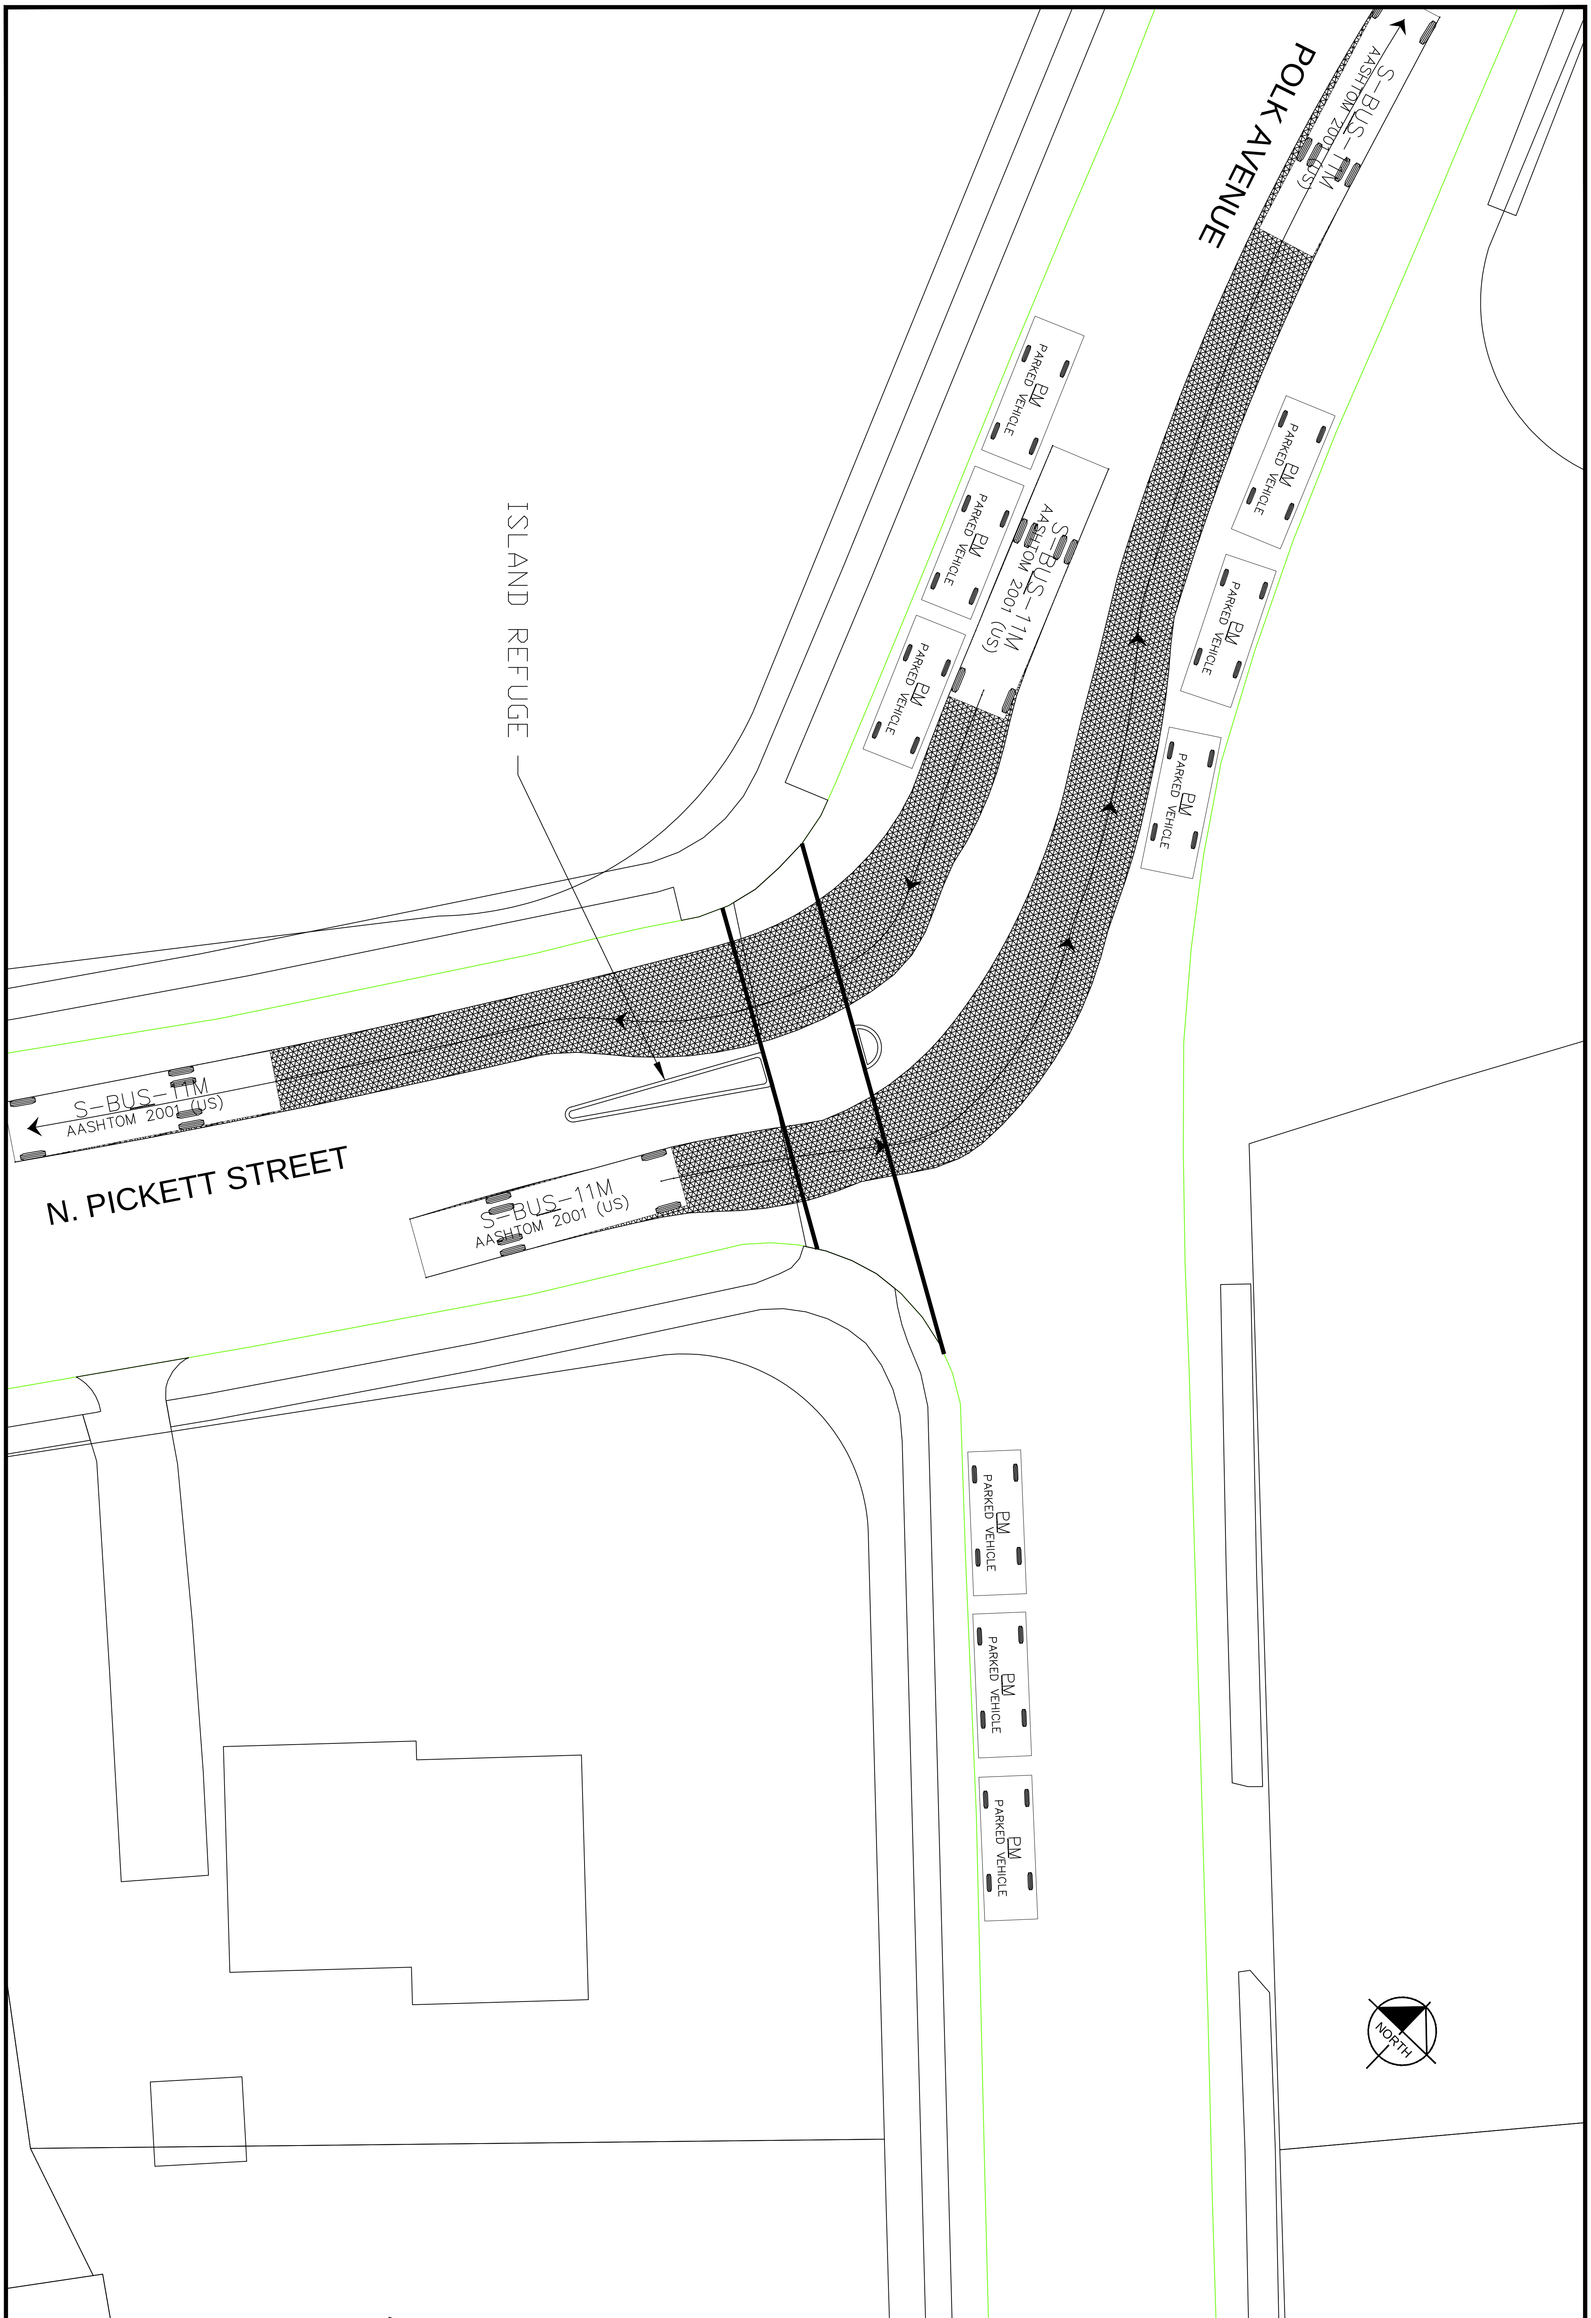

SHEET NUMBER
SK-3B

BICYCLE AND PEDESTRIAN IMPROVEMENT PROJECT

CONCEPTUAL PLANS
NOT FOR CONSTRUCTION

CITY OF ALEXANDRIA VIRGINIA

POLK ST. AND N. PICKETT INTERSECTION

CAR U-TURN ANALYSIS WITHOUT CURB EXTENSIONS

TASK ORDER NO. 4016890
DATE 12/01/14
SCALE: N.T.S.
DESIGNED BY: JEL
DRAWN BY: PSW
CHECKED BY: JEL

CITY OF ALEXANDRIA VIRGINIA

STV Incorporated
Engineers / Architects / Planners / Construction Managers
2722 Merrilee Drive, Suite 350, Fairfax, VA 22031 (571)633-2220

No.	REVISIONS	DATE	BY

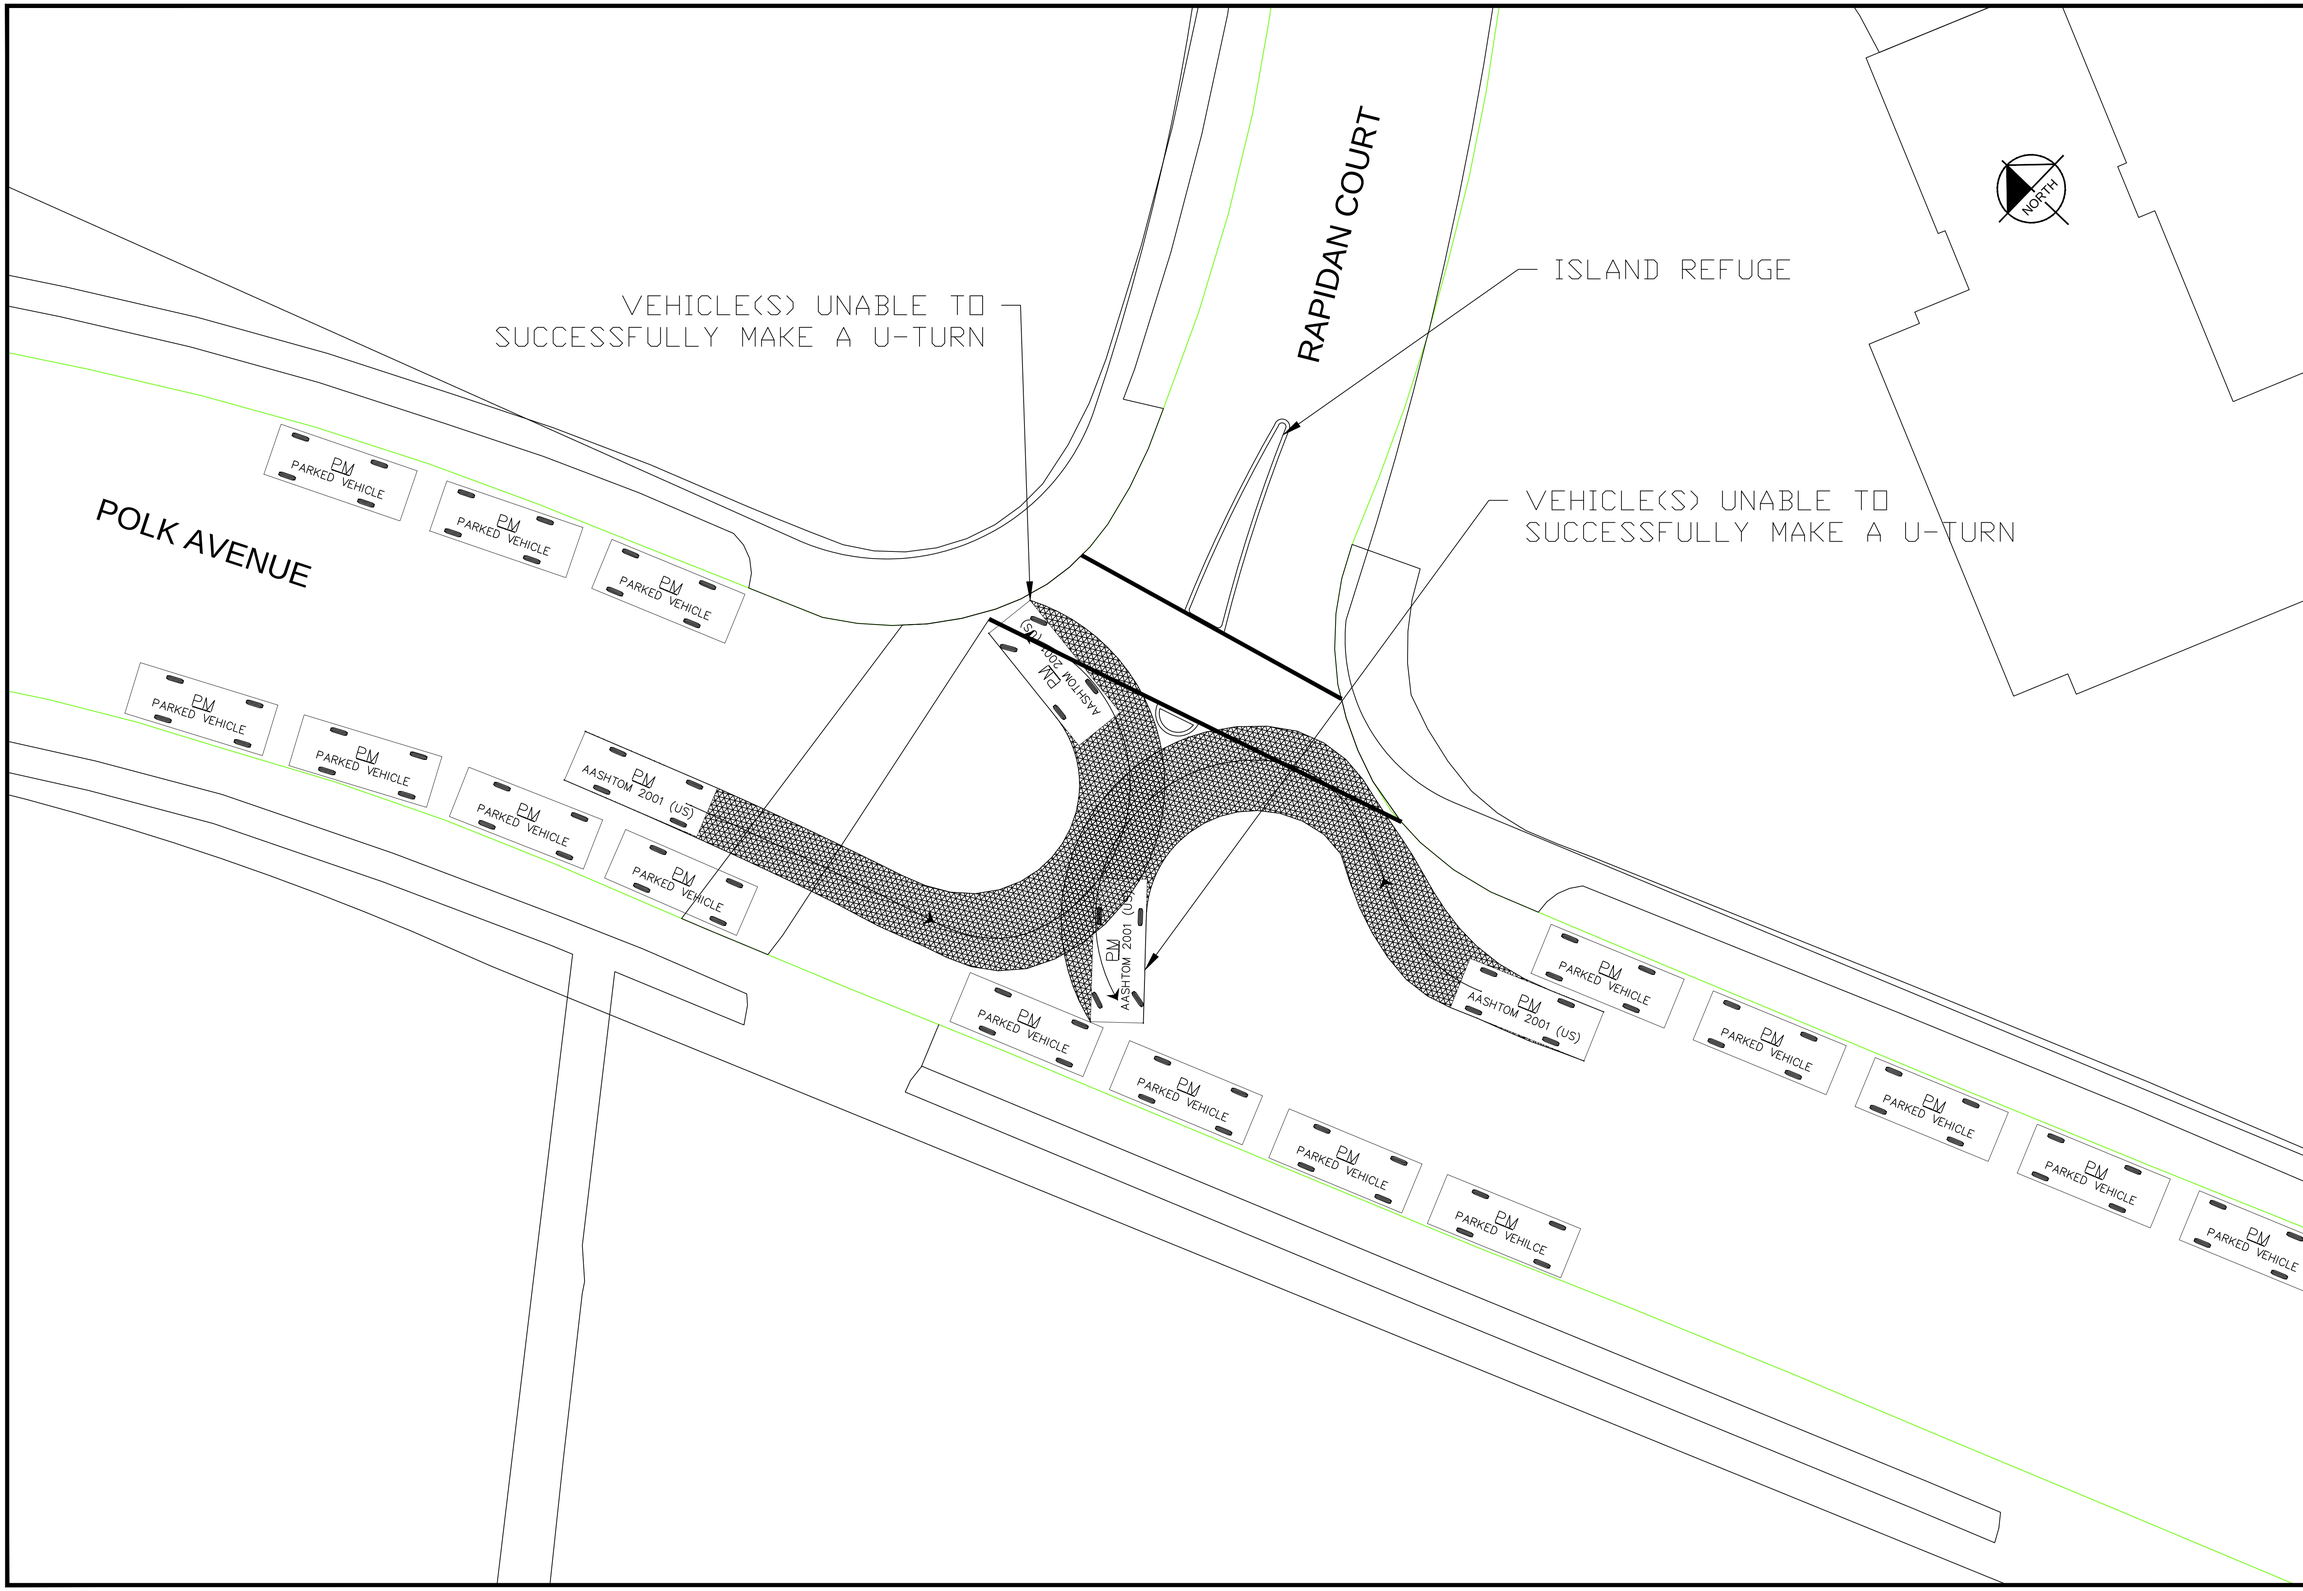

No.	REVISIONS	DATE	BY

STV Incorporated
Engineers / Architects / Planners / Construction Managers
2722 Merrilee Drive, Suite 300, Fairfax, VA 22031 (571)633-2220

CITY OF ALEXANDRIA VIRGINIA

TASK ORDER NO. 4016890
DATE 12/01/14
SCALE: N.T.S.
DESIGNED BY: JEL
DRAWN BY: PSW
CHECKED BY: JEL

POLK ST. AND RAPIDAN CT. INTERSECTION

CAR U-TURN ANALYSIS WITHOUT CURB EXTENSIONS

BICYCLE AND PEDESTRIAN IMPROVEMENT PROJECT

CONCEPTUAL PLANS
NOT FOR CONSTRUCTION

CITY OF ALEXANDRIA VIRGINIA

SHEET NUMBER
SK-5