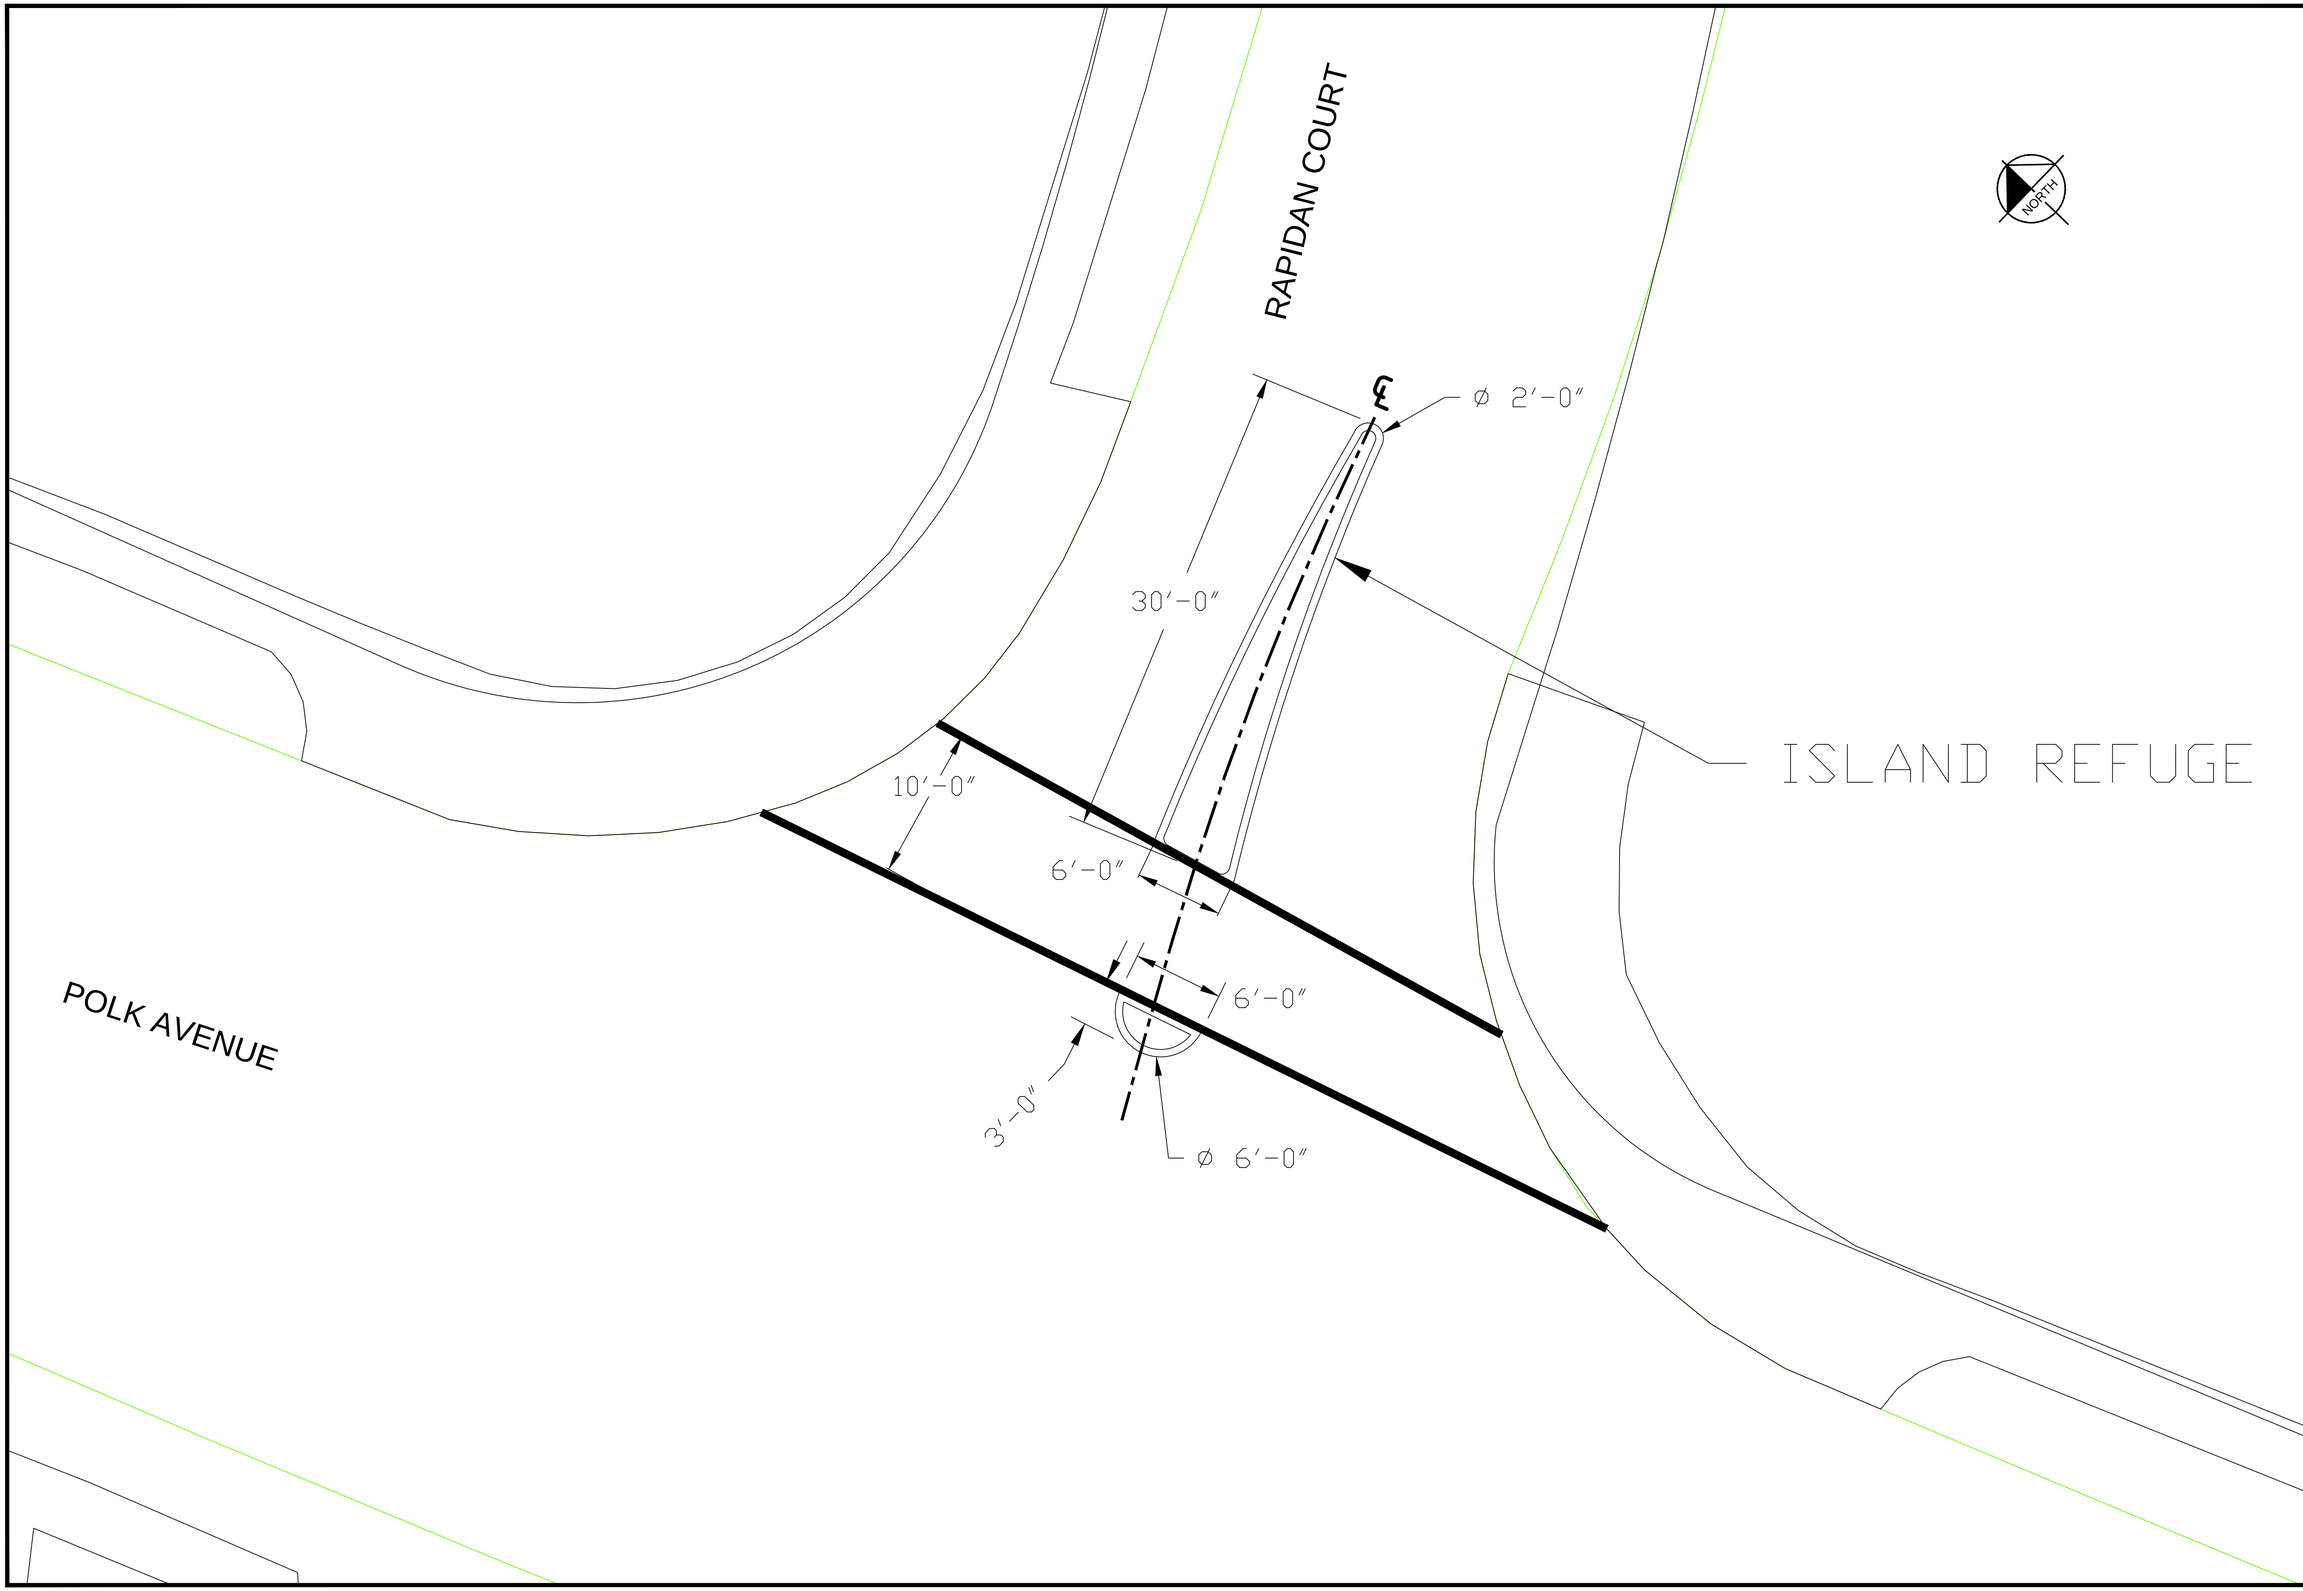

No.	REVISIONS	DATE	BY

STV Incorporated
Engineers / Architects / Planners / Construction Managers
2722 Merrilee Drive, Suite 300, Fairfax, VA 22031 (571)633-2220

CITY OF ALEXANDRIA VIRGINIA

TASK ORDER NO. 4016890
DATE 12/05/14
SCALE: N.T.S.
DESIGNED BY: JEL
DRAWN BY: PSW
CHECKED BY: JEL

POLK ST. AND RAPIDAN CT. INTERSECTION

BICYCLE AND PEDESTRIAN IMPROVEMENT PROJECT

CONCEPTUAL PLANS
NOT FOR CONSTRUCTION

CITY OF ALEXANDRIA VIRGINIA

SHEET NUMBER
SK-7

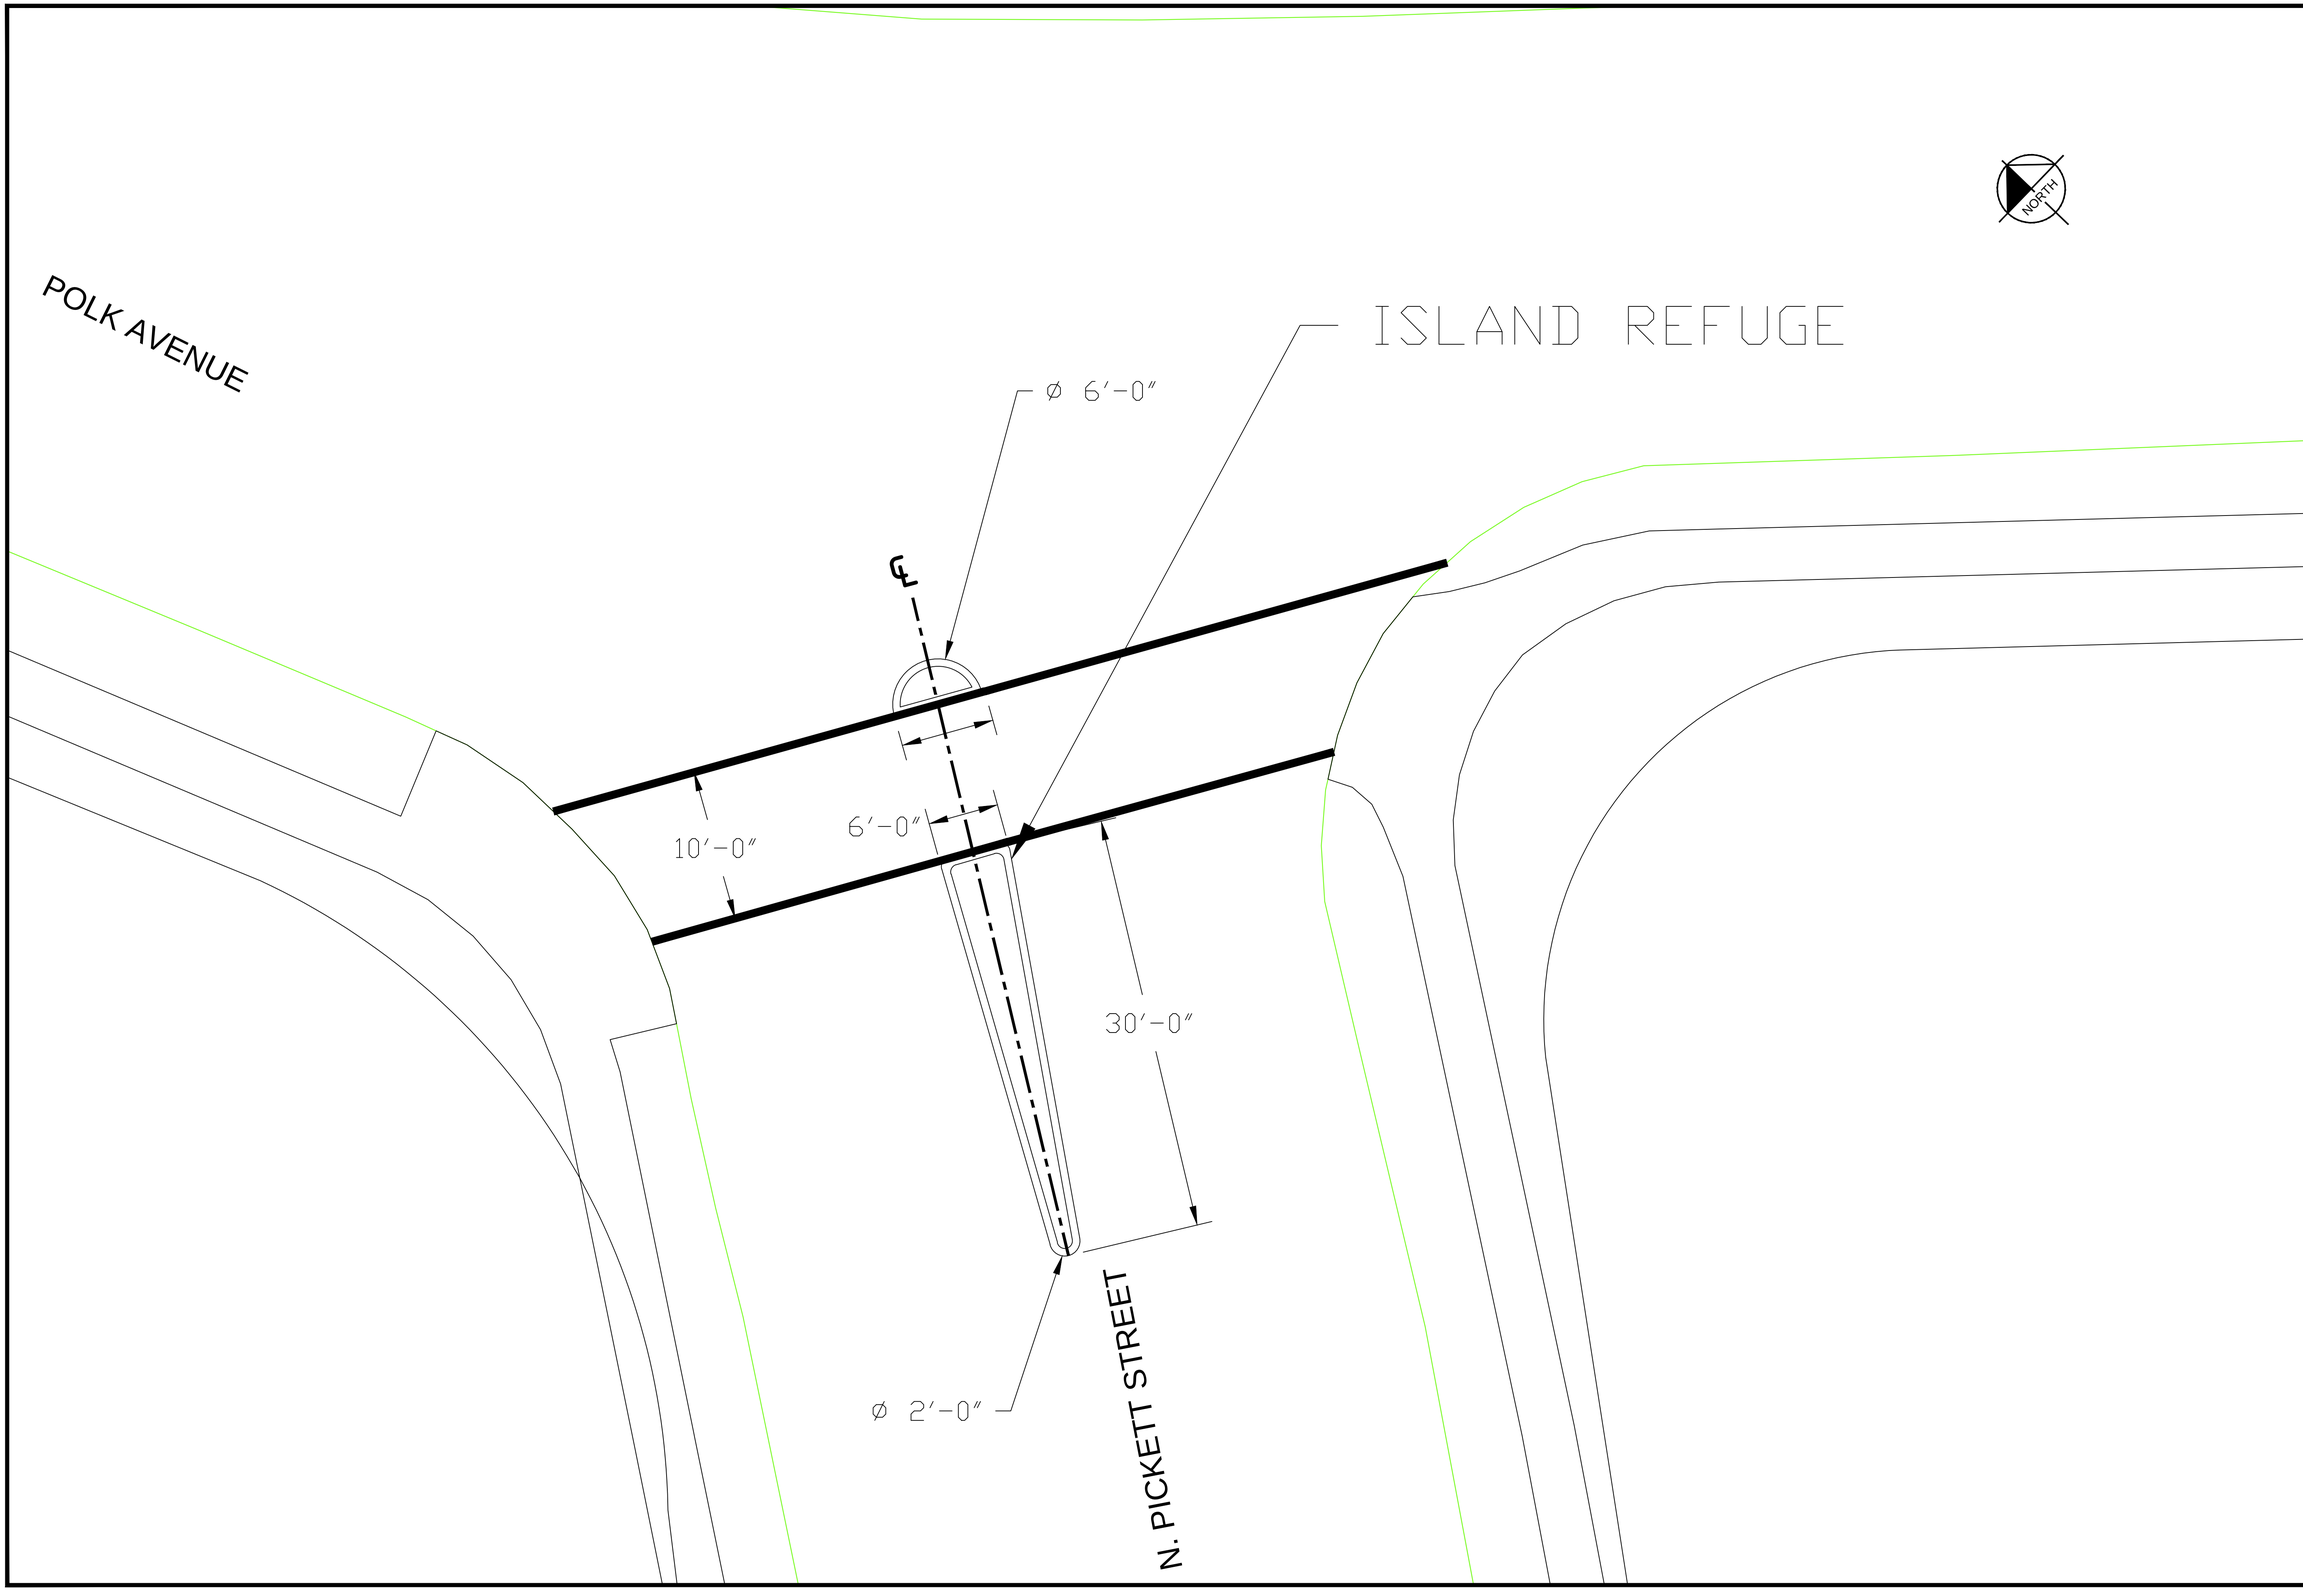

No.	REVISIONS	DATE	BY

STV Incorporated
Engineers / Architects / Planners / Construction Managers
2722 Merrilee Drive, Suite 300, Fairfax, VA 22031 (571)633-2220

CITY OF ALEXANDRIA VIRGINIA

TASK ORDER NO. 4016890
DATE 12/05/14
SCALE: N.T.S.
DESIGNED BY: JEL
DRAWN BY: PSW
CHECKED BY: JEL

POLK ST. AND N. PICKETT INTERSECTION

BICYCLE AND PEDESTRIAN IMPROVEMENT PROJECT

CONCEPTUAL PLANS
NOT FOR CONSTRUCTION

CITY OF ALEXANDRIA VIRGINIA

SHEET NUMBER
SK-8