SUP # _____

Administrative Special Use Permit Application

Please type or print legibly

PROPERTY LOCATION: 726 King St. Alexandria VA

ZONE: KR/King Street Re **TAX MAP REFERENCE:** _____

APPLICANT'S INFORMATION:

Applicant: Sandra Tran Business/Trade Name: Nicecream

Address: 2831 Clarendon Blvd Arlington, VA 22201

Phone: 703-955-0519 Email: sandra@nicecreamfactory.

PROPOSED USE:

[ ] Animal Care Facility with Overnight Boarding
[ ] Automobile and Trailer Rental and Sales
[ ] Catering Business
[ ] Day Care
[ ] Health and Athletic Club
[ ] Light Auto Repair
[ ] Live Theater
[ ] Massage Establishment
[ ] Motor Vehicle Storage/Parking for 20 or more Vehicles
[ ] Outdoor Dining (exclude King Street Retail Overlay)
[ ] Outdoor Display
[ ] Outdoor Food and Crafts Market Center
[ ] Outdoor Garden Center
[X] Restaurant
[ ] Valet Parking

Please read and sign after the statement:

I have read and understand the general standards and the requirements for the use for which I am applying and have attached the Worksheet for the use.

Signature: _____

Please submit the following with this application form:

Site Plan At a minimum, show and label the subject property, surrounding buildings, and streets. Show, label and give dimensions for all parking spaces, entrances and exits, and trees and shrubbery.

Floor Plan At a minimum, show and label all interim features inside and outside seats, tables, counters, equipment, etc. as appropriate to the use. Show, label and give dimensions for all entrance and exit doors and windows, rooms/areas, staircases, elevators and bathrooms.

Worksheet for specific use from Checklist and Worksheet package.

Other materials, as required by specific use (see Guide to Administrative SUPs Checklist & Worksheets).

PROPERTY OWNER'S AUTHORIZATION

As the property owner, I hereby grant the applicant use of _____

(property address), for the purposes of operating a _____(use)

business as described in this application.

I also grant permission to the City of Alexandria to visit, inspect, photograph and post placard notice on my property.

Name:_____ will be emailed to Sara Phone_____

Address:_____ Email: _____

Signature:_____ **Date:** _____

1. **The applicant is the *(check one)*:**
   - [ ] Owner
   - [ ] Contract Purchaser
   - [X] Lessee or
   - [ ] Other: _____

   of the subject property.

State the name, address and percent of ownership of any person or entity owning an interest in the applicant or owner, unless the entity is a corporation or partnership, in which case identify each owner and the percent of ownership.

11

Owners: Sandra Tran (70%) and Gilbert Welsford (30%)

Address: 2831 Clarendon Blvd Arlington, VA 22201

If property owner or applicant is being represented by an authorized agent such as an attorney, realtor, or other person for which there is some form of compensation, does this agent or the business in which the agent is employed have a business license to operate in the City of Alexandria, Virginia?

[ ] Yes. Provide proof of current City business license

[ ] No. The agent shall obtain a business license prior to filing application, if required by the City Code.

SUP # _____

USE CHARACTERISTICS

2. **Please give a brief statement describing the use:**

Nicecream makes homemade ice cream on the spot. Guests choose from a menu of ice cream scoops, sundaes, and hot drinks. Their dessert is crafted right in front of them. Customers may choose to have a seat inside or "grab and go".

Nicecream has its first store in Arlington on Clarendon Blvd.

3. **Please describe the proposed hours of operation:**

Days	Hours
Daily	

Or give hours for each day of the week

Monday	11 AM - 10 PM
Tuesday	11 AM - 10 PM
Wednesday	11 AM - 10 PM
Thursday	11 AM - 10:30 PM
Friday	11 AM - 11:00 PM
Saturday	11 AM - 11:00 PM
Sunday	11 AM - 10:30 PM

4. **Please describe the capacity of the proposed use:**

A. How many patrons, clients, pupils and other such users do you expect? Specify time period (i.e., day, hour, or shift).

250-400 guests/day

B. How many employees, staff and other personnel do you expect? Specify time period (i.e., day, hour, or shift).

3 employees per shift or 6 employees per day

5. A. **How many parking spaces of each type are provided for the proposed use:**

street parkir Standard and compact spaces

_____ Handicapped accessible spaces

_____ Other

B. Please give the number of:

Parking spaces on-site 0

Parking spaces off-site 0

If the required parking will be located off-site, where will it be located?

_____

6. Please provide information regarding loading and unloading for the use:

A. How many loading spaces are available for the use? 1

B. Where are off-street loading spaces located? 0

_____

C. During what hours of the day do you expect loading/unloading operations to occur? 9 AM - 11 AM

D. How frequently are loading/unloading operations expected to occur, per day or per week, as appropriate? 3 times per week

7. If any hazardous materials or organic compounds (for example paint, ink, lacquer thinner, or cleaning or degreasing solvent), as defined by the state or federal government, be handled, stored, or generated on the property, provide the name, monthly quantity, and specific disposal method below:

None

_____

_____

SUP #_____

APPLICANT'S SIGNATURE

Please read and initial each statement:

Initial: ST THE UNDERSIGNED, hereby applies for a Special Use Permit in accordance with the provisions of Article XI, Section 11-500 of the 1992 Zoning Ordinance of the City of Alexandria, Virginia.

Initial: ST THE UNDERSIGNED, hereby attests that all of the information herein provided and specifically including all surveys, drawings, etc., required to be furnished by the applicant are true, correct and accurate to the best of their knowledge and belief. The applicant is hereby notified that any written materials, drawings or illustrations submitted in support of this application and any specific oral representations made to the Director of Planning and Zoning on this application will be binding on the applicant unless those materials or representations are clearly stated to be non-binding or illustrative of general plans and intentions, subject to substantial revision, pursuant to Article XI, Section 11-207(A)(10), of the 1992 Zoning Ordinance of the City of Alexandria, Virginia.

Sandra Tran
Print Name of Applicant or Representative

Signature _____ Date _____

If this application is being filed by someone other than the business owner (such as an agent or attorney), please provide the information below:

Representative's Address: _____

_____

Phone: _____

Email: _____

Fax: _____

SUP # _____

SUPPLEMENTAL APPLICATION

RESTAURANT

All applicants requesting a Special Use Permit or an Administrative Use Permit for a restaurant shall complete the following section.

1. How many seats are proposed?
   Indoors: 16 Outdoors: _____ Total number proposed: 16

2. Will the restaurant offer any of the following?
   Alcoholic beverages (SUP only) _____ Yes ✔ No
   Beer and wine — on-premises _____ Yes ✔ No
   Beer and wine — off-premises _____ Yes ✔ No

3. Please describe the type of food that will be served:
   Ice Cream

4. The restaurant will offer the following service (check items that apply):
   _____ table service _____ bar ✔ carry-out _____ delivery

5. If delivery service is proposed, how many vehicles do you anticipate? N/A
   Will delivery drivers use their own vehicles? _____ Yes _____ No
   Where will delivery vehicles be parked when not in use?

6. Will the restaurant offer any entertainment (i.e. live entertainment, large screen television, video games)?
   _____ Yes ✔ No
   If yes, please describe:

OLD TOWN RESTAURANT POLICY

Changes to Old Town Small Area Plan Chapter of the Master Plan
Adopted by City Council on November 13, 1993

On November 13, 1993, the City Council adopted Resolution No. 1672, which outlines new policy and criteria used in applying the revised Old Town Restaurant Policy. Individuals who apply for a special use permit to operate a restaurant in Old Town must address in their entirety five criteria in order to be considered for a special use permit. An application will not be formally accepted for processing until this questionnaire is completed.

GOALS OF THE OLD TOWN RESTAURANT POLICY

1. To lessen the on-street parking impact of restaurants in Old Town and adjacent areas;
2. To prevent rowdiness and vandalism from patrons leaving restaurants, particularly in the late evening; and
3. To control the spread of litter in Old Town.

POLICIES TO ATTAIN THE GOALS OF THE OLD TOWN RESTAURANT POLICY

City Council shall not approve a request for special use permit for any new restaurant, carry-out or fast food establishment or an expansion of an existing restaurant, carry-out or fast food establishment, unless it finds that the request does not significantly impact nearby residential neighborhoods. City Council shall consider the cumulative impact of the proposal and the number of already established restaurants, carry-outs, fast food establishments and the number of food service seats, bar seats and standing service areas in the immediate area. In the case of an expansion or other intensification, the entire operation of the establishment may be taken into account in determining its impact upon the nearby residential neighborhoods. In making that determination, City Council shall consider the following factors:

- The availability of off-street parking.
- The predicted impact of the restaurant on parking supply in the adjacent neighborhood.
- The extent to which the restaurant is open in the late night hours.
- The extent to which alcohol (such as spirits, mixed drinks, wine, and beer) consumption will predominate over food consumption, including consideration of the number of bar seats, if any, and the standing areas in the vicinity of bars.
- The predicted extent of litter generated in nearby neighborhoods.

CRITERIA TO BE USED TO EVALUATE NEW OR EXPANDED RESTAURANTS

Parking Management Plan. The applicant must submit a parking management plan (PMP), which specifically addresses the following issues:

- The parking demand generated by the proposed restaurant.
- The availability of off-street parking for patrons. For the purpose of this policy, availability shall be measured in terms of the number of vacant off-street parking spaces within 500 feet from the entrance to the restaurant.
- How employees who drive will be accommodated off the street at least in the evenings and on weekends.
- The predicted impact of the restaurant on the parking supply at the evening, weekend, and daytime peaks.
- A proposal to reduce the impact of parking created by the restaurant on nearby areas. Acceptable alternatives for reducing parking impacts include, but are not limited to, the following: validated parking or valet parking for patrons, and off-street parking or transit subsidies for employees.

SUP # _____

Parking impacts. Please answer the following:

1. What percent of patron parking can be accommodated off-street? (check one)
   _____ 100%
   _____ 75-99%
   _____ 50-74%
   _____ 1-49%
   ___✔___ No parking can be accommodated off-street

2. What percentage of employees who drive can be accommodated off the street at least in the evenings and on weekends? (check one)
   _____ All
   _____ 75-99%
   _____ 50-74%
   ___✔___ 1-49%
   _____ None

3. What is the estimated peak evening impact upon neighborhoods? (check one)
   _____ No parking impact predicted
   ___✔___ Less than 20 additional cars in neighborhood
   _____ 20-40 additional cars
   _____ More than 40 additional cars

Litter plan. The applicant for a restaurant featuring carry-out service for immediate consumption must submit a plan which indicates those steps it will take to eliminate litter generated by sales in that restaurant.

Alcohol Consumption and Late Night Hours. Please fill in the following information.

1. Maximum number of patrons shall be determined by adding the following:
   N/A Maximum number of patron dining seats
   \+ _____ Maximum number of patron bar seats
   \+ _____ Maximum number of standing patrons
   = _____ Maximum number of patrons

2. N/A Maximum number of employees by hour at any one time

3. Hours of operation. Closing time means when the restaurant is empty of patrons.(check one)
   _____ Closing by 8:00 PM
   _____ Closing after 8:00 PM but by 10:00 PM
   _____ Closing after 10:00 PM but by Midnight
   _____ Closing after Midnight

4. Alcohol Consumption (check one)
   _____ High ratio of alcohol to food
   _____ Balance between alcohol and food
   _____ Low ratio of alcohol to food

Chico's
King St
Le Pain Quotidien - Alexandria
N Washington
Alexandria Historic District
Eamonn's A Dublin Chipper
Glynn Jones Salon
Nando's Peri Peri
King St
S Columbus St
726 King Street
PX
Medieval Madness
Anh Nguyen - State Farm Insurance Agent
Alexandria Methodist Church
Gi Film Festival
Jeffrey Winter Fine Arts
3D
IJR - Independent Journal Review
Washington Street UMC
Old Town Montessori School
S Columbus St
Explore

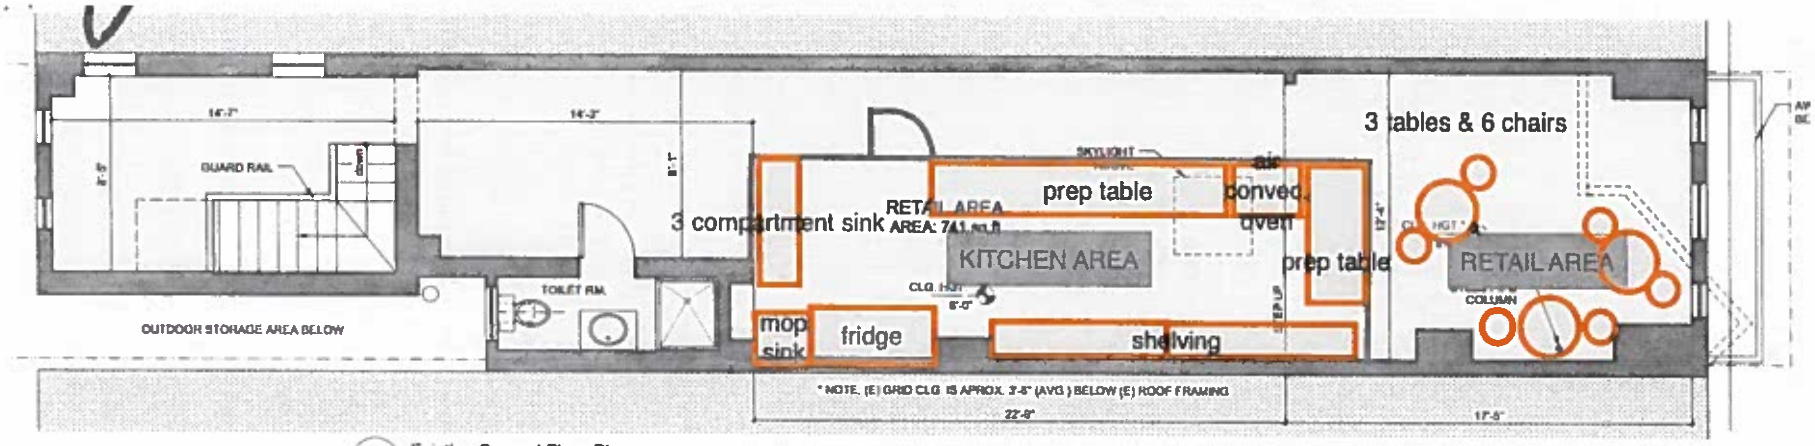

3 Existing Second Floor Plan
Scale: 1/4" = 1'-0"

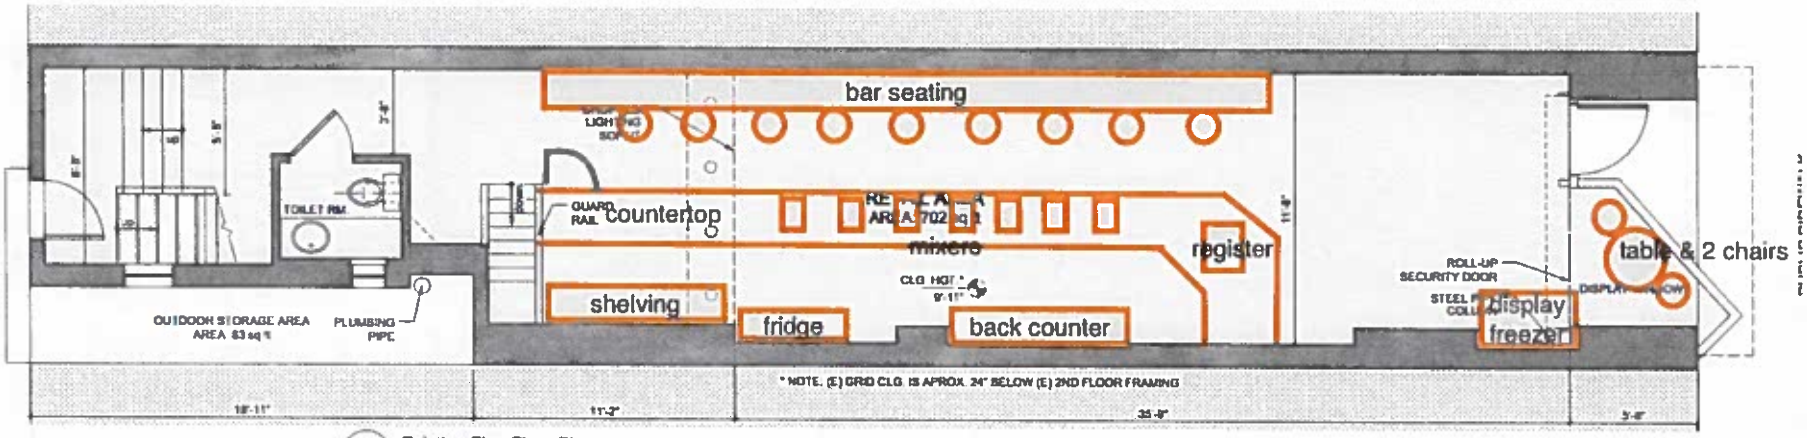

2 Existing First Floor Plan
Scale: 1/4" = 1'-0"

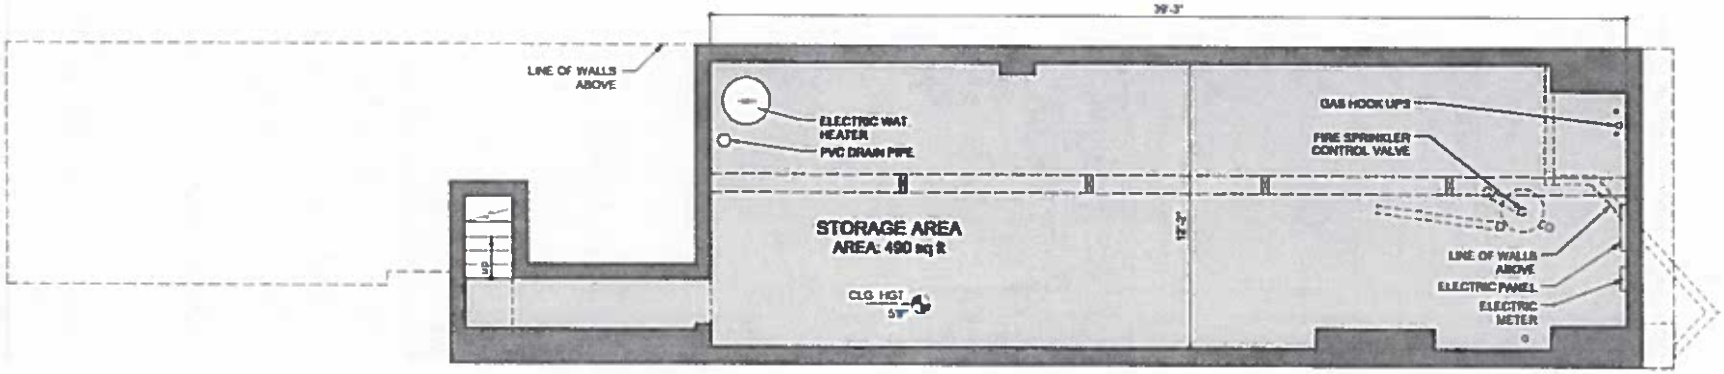

1 Existing Basement Floor Plan
Scale: 1/4" = 1'-0"

FLOOR AREAS:
BASEMENT = 490 sq ft
FIRST FLOOR = 702 sq ft
SECOND FLOOR = 741 sq ft
TOTAL AREA = 1933 sq ft

studio upwall

726 King Street - Commercial Space
726 King Street
Alexandria, VA 22314

Existing Floor Plans

A-2.0

Administrative Special Use Permit
Restaurant
Prescreening Checklist

To qualify for the administrative special permit review process, the proposed restaurant must be able to meet the following standards:

- [x] **100 indoor seats or fewer**
- [ ] **Located outside of the W-1, WPR, RC, RC-X, & RD Zones**
- [ ] **If delivery service will be offered, must have a minimum of 20 seats & will be limited to 2 vehicles with dedicated off street parking.**

  Two delivery vehicles are allowed and there must be a dedicated parking place for it which is not on the public street. No delivery of alcoholic beverages is permitted.

- [x] **Restaurant hours must open at or later than 5:00 am & close at or before midnight**

  Meals ordered before the closing hour may be served, but no new patrons may be admitted, no new meals ordered, and no alcohol served after the closing hour. All patrons must leave by one hour after the closing hour.

  Within the Mount Vernon Avenue Overlay zone and the NR zone (Arlandria) areas, hours are limited to from 6:00 a.m. to 11:00 p.m., Sunday through Thursday, and from 6:00 a.m. to midnight, Friday and Saturday, although the closing hour for indoor seating may be extended until midnight four times a year for special events.

- [ ] **On premise alcohol service only**

  Full alcohol service, consistent with a valid ABC license is permitted. No alcohol sales for off premise consumption are permitted.

  Within the Mount Vernon Avenue Overlay zone, the NR zone (Arlandria) and the West Old town neighborhood areas, alcohol may only be served at tables. Within the West Old Town neighborhood (bounded by Cameron, North West, Wythe and North Columbus Streets), no alcohol shall be served before 11 am or after 10 pm daily.

- [x] **Limited live entertainment only (with noise restrictions); Nightclub entertainment is not permitted.**
- [ ] **Restaurants in Old Town Small Area Plan must satisfy Old Town restaurant policies.**
- [ ] **Restaurants in Waterfront Small Area Plan must satisfy Waterfront restaurant policies.**

If your business cannot meet the standards above, please speak with Planning and Zoning staff about the full hearing SUP process.

In addition to the use-specific standards listed above, all uses must follow additional general standards. To review the general standards, click here or contact Planning and Zoning staff for assistance (703)-746-4666. Additional conditions of approval will apply.