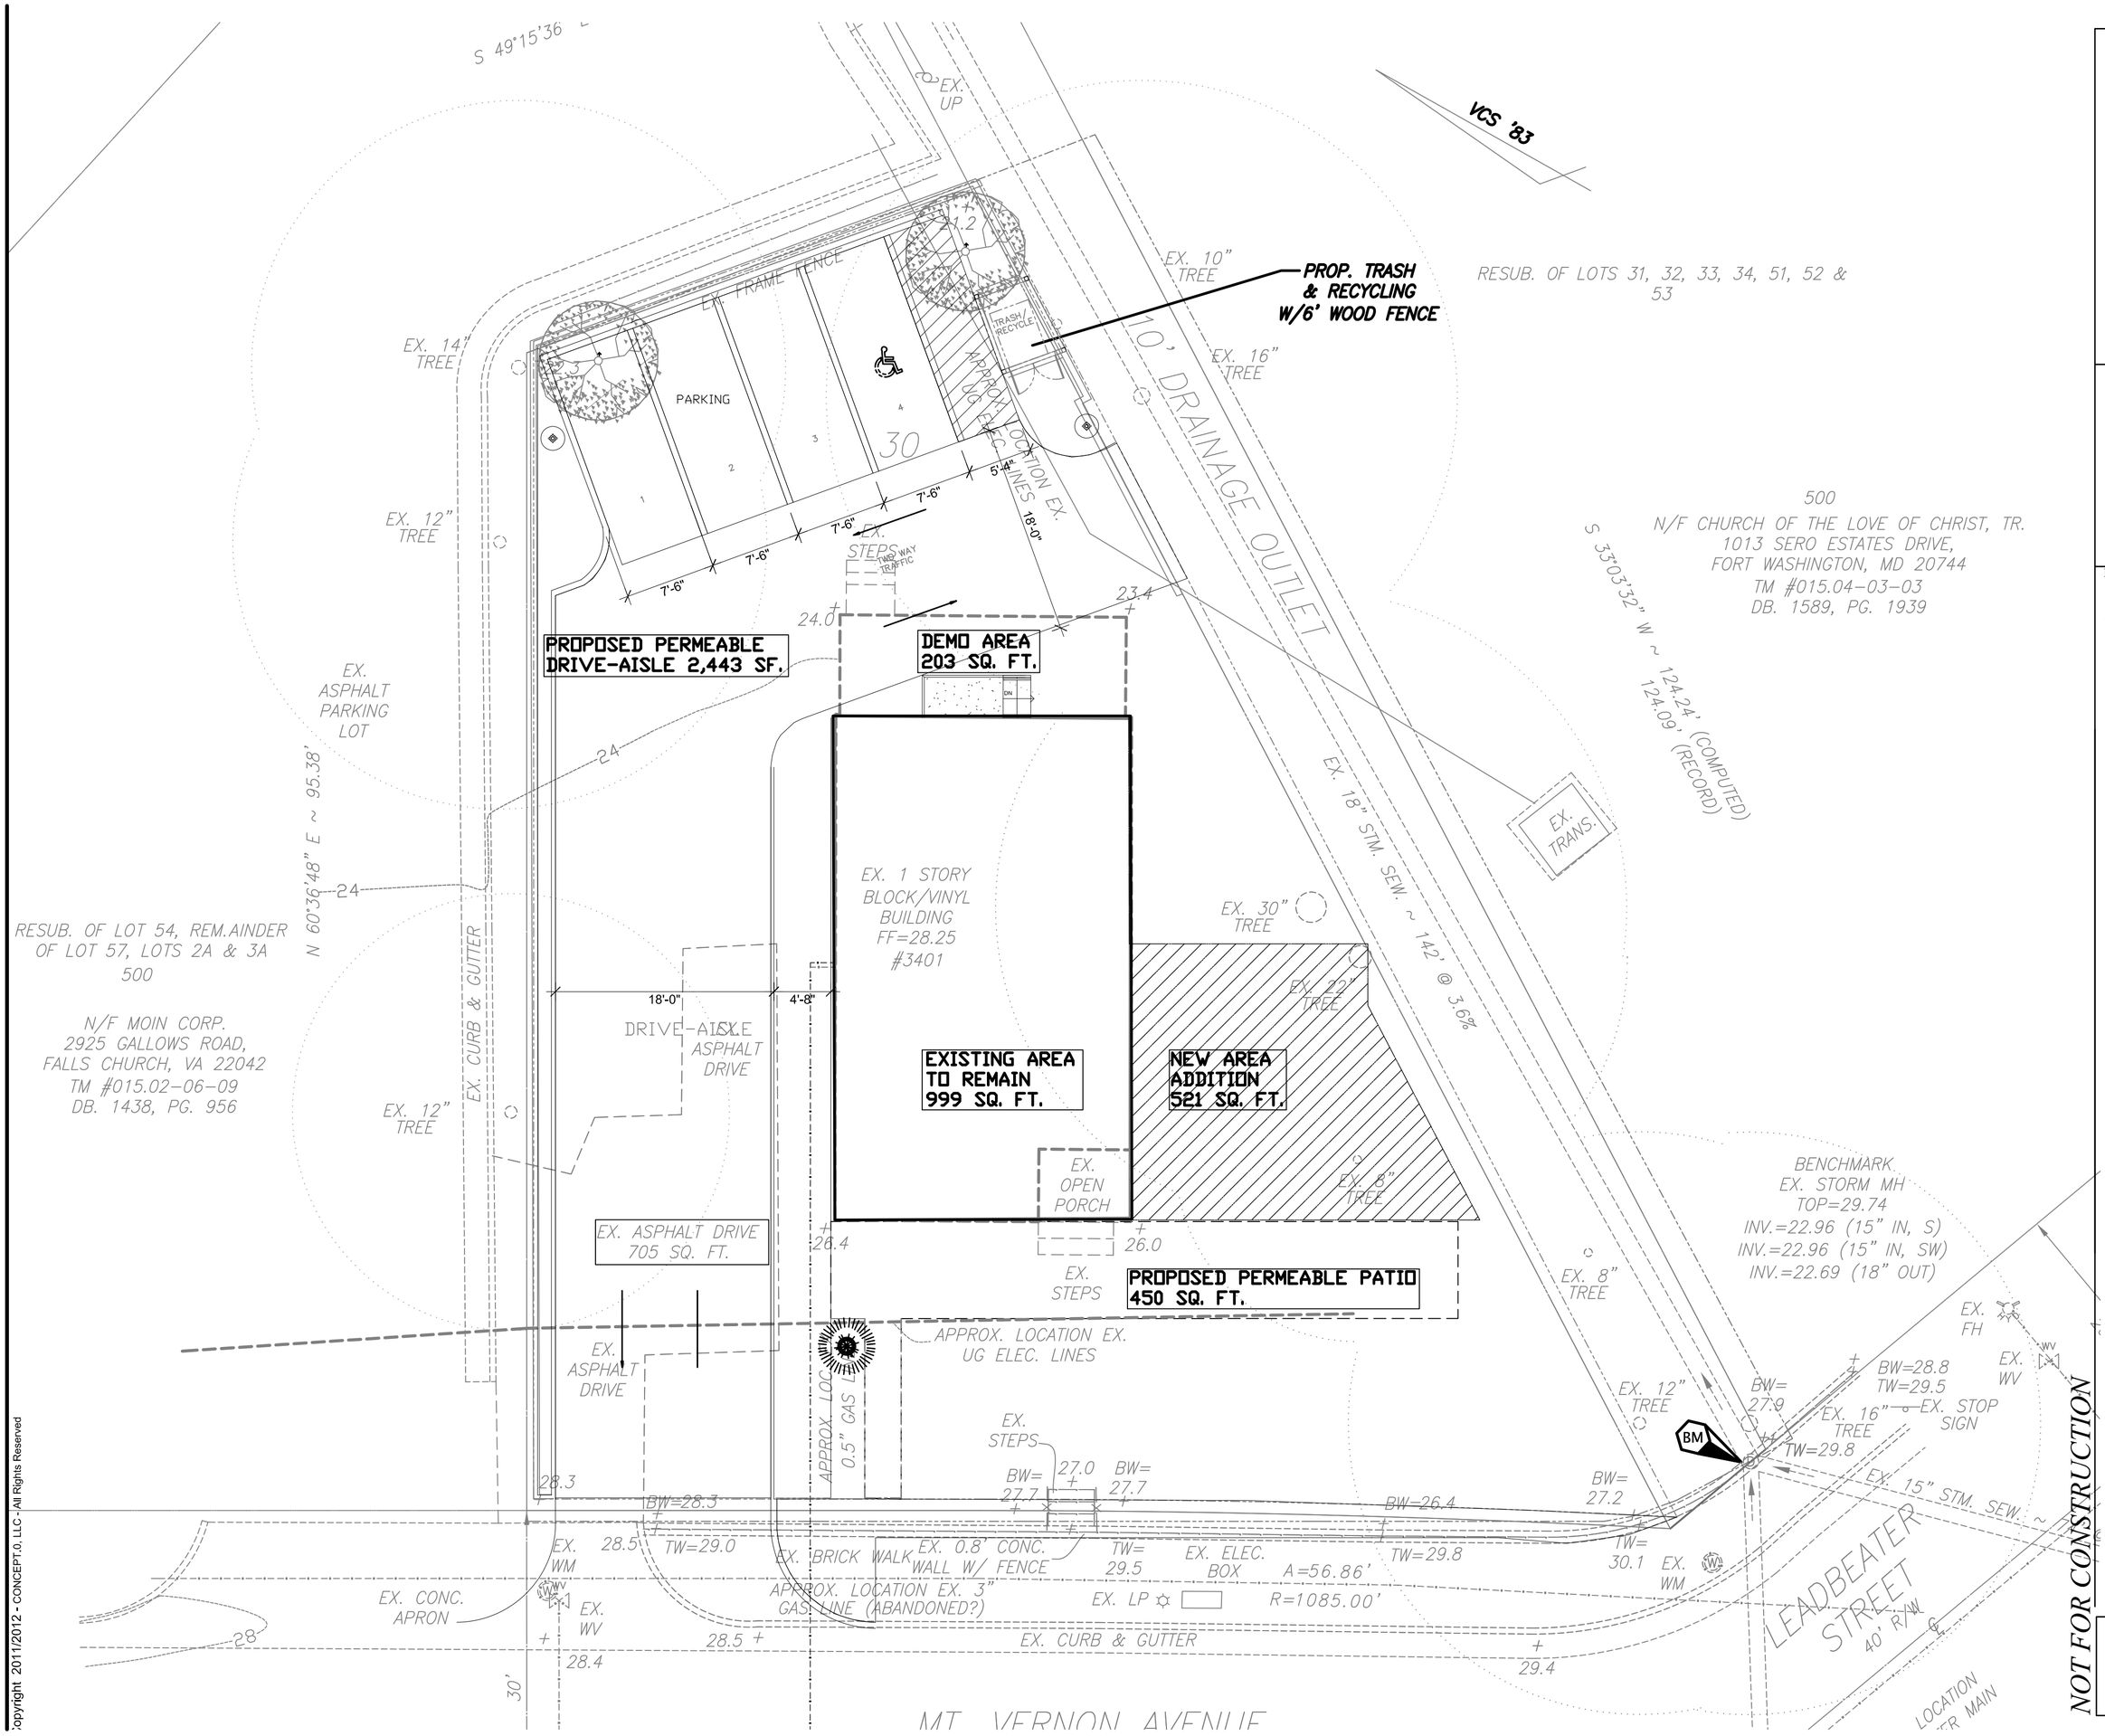

CONCEPT.0, LLC
ECO-DESIGN
Architecture
Interiors
7445 Gillingham Row
Alexandria, VA 22315
Phone: 703 732-4411
E-mail: concept.0@live.com
www.concept0.net

Issue:	Date:
Special Use Permit	10/24/2012

CABERO BROTHERS- TACO RESTAURANT

3401 MOUNT VERNON AVENUE ALEXANDRIA, VA 22310

NOT FOR CONSTRUCTION

Job No.: 20120007

S-1

Copyright 2011/2012 - CONCEPT.0, LLC - All Rights Reserved

CONCEPT.0 LLC
eco-design
7445 Gillingham Row
Alexandria, VA 22315
703.313.0377
concept.0@live.com

CABERO BROTHERS

TACO PLACE

No.	Description	Date

FIRST FLOOR PLAN

Project number	2012007
Date	October 24th, 2012
Drawn by	Author
Checked by	Checker

A101

Scale 1/8" = 1'-0"

11/13/2012 12:51:22 PM

1 South
1/8" = 1'-0"

2 North
1/8" = 1'-0"

CONCEPT.0 LLC
eco-design
7445 Gillingham Row
Alexandria, VA 22315
703.313.0377
concept.0@live.com

CABERO BROTHERS

TACO PLACE

No.	Description	Date

FRONT & BACK ELEVATION

Project number	2012007	A103
Date	October 24th, 2012	
Drawn by	Author	
Checked by	Checker	Scale 1/8" = 1'-0"

11/13/2012 12:53:59 PM

1 {3D - ConceptO}

CONCEPT.0 LLC
eco-design
7445 Gillingham Row
Alexandria, VA 22315
703.313.0377
concept.0@live.com

CM2, LLC

TACO PLACE

No.	Description	Date

EXTERIOR VIEW

Project number	2012007	A106
Date	October 18th, 2012	
Drawn by	Author	
Checked by	Checker	Scale

10/19/2012 4:42:26 PM