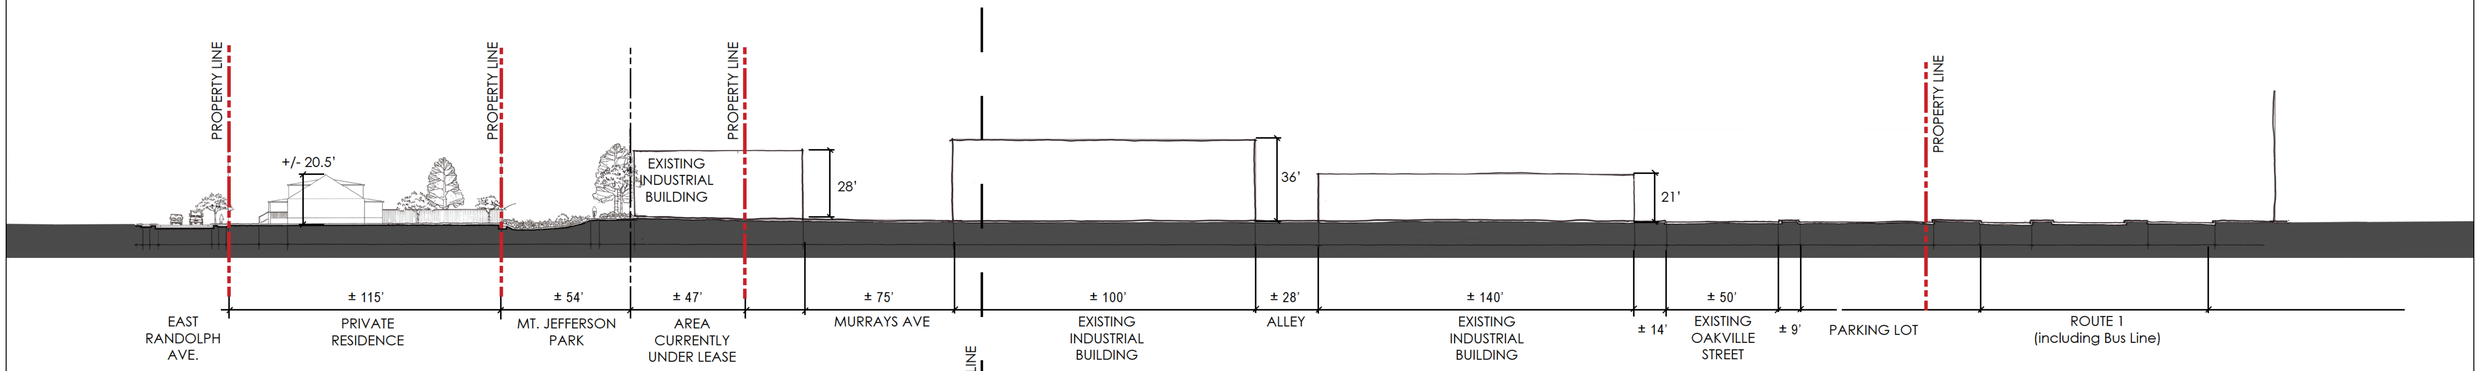

EXISTING SECTION

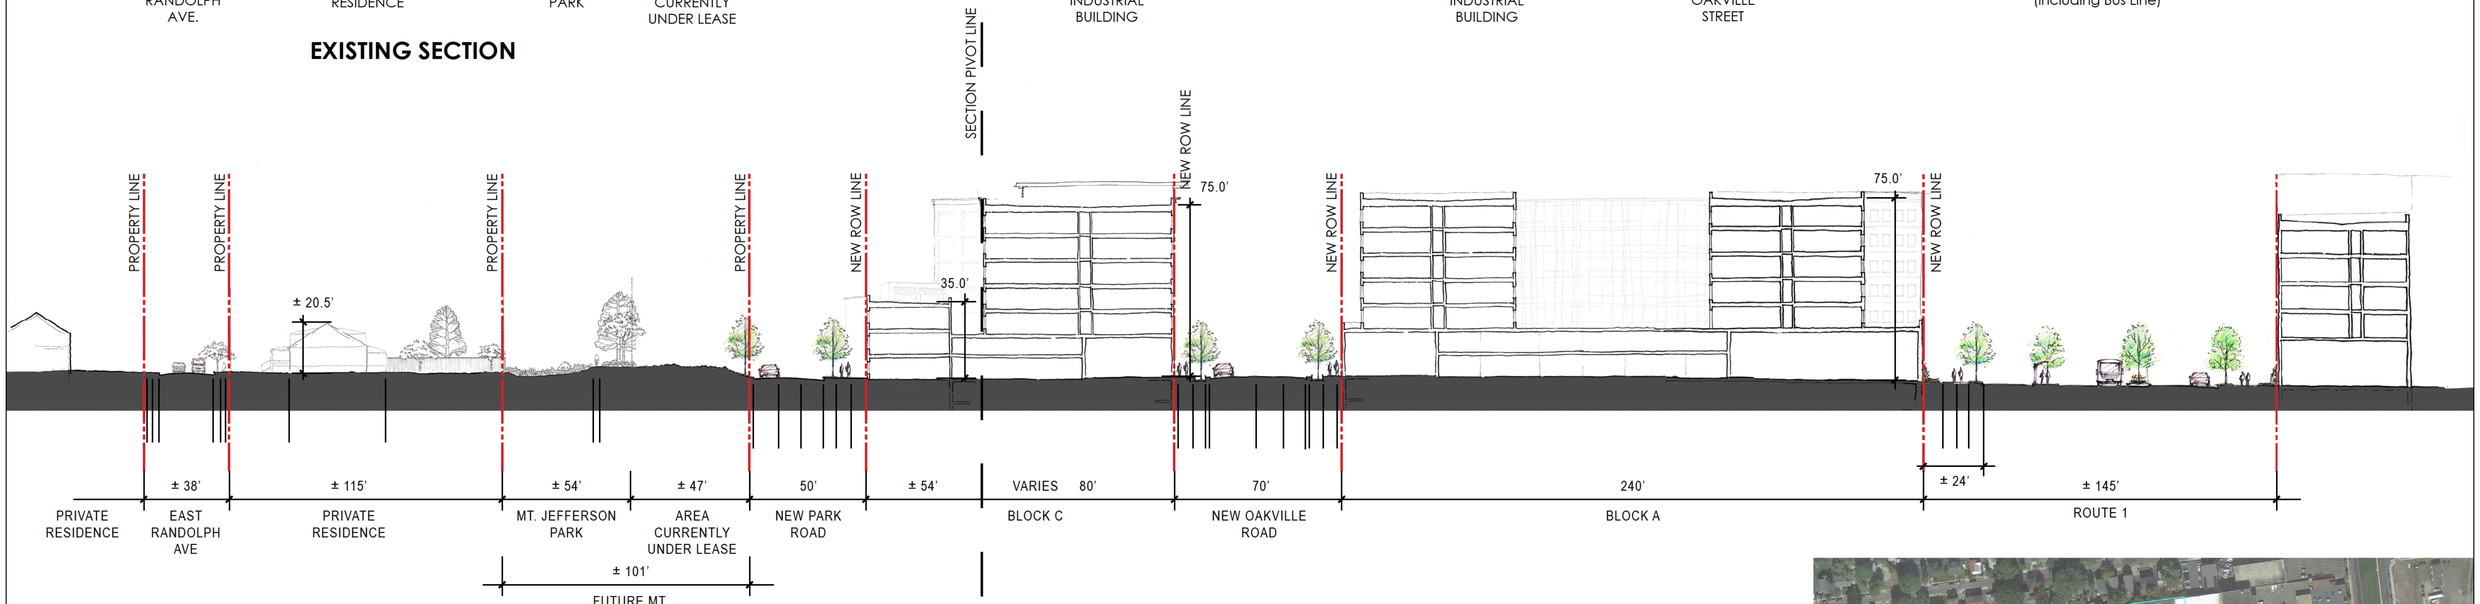

PROPOSED SECTION

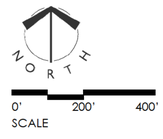

DRAFT

PROJECT NO. 20000000.00	REVISION NO. 000	DATE 12/01/2014	*Notes*

SITE SECTION EAST WEST

STONEBRIDGE CARRAS

LandDesign.

60

© 2014 Cooper Carry, Inc. 625 North Washington Street, Suite 200, Alexandria, Virginia 22314 Tel. 703-519-6152 Fax 703-519-7127

OAKVILLE
Alexandria, Virginia

COOPER CARRY