Attachment B-1

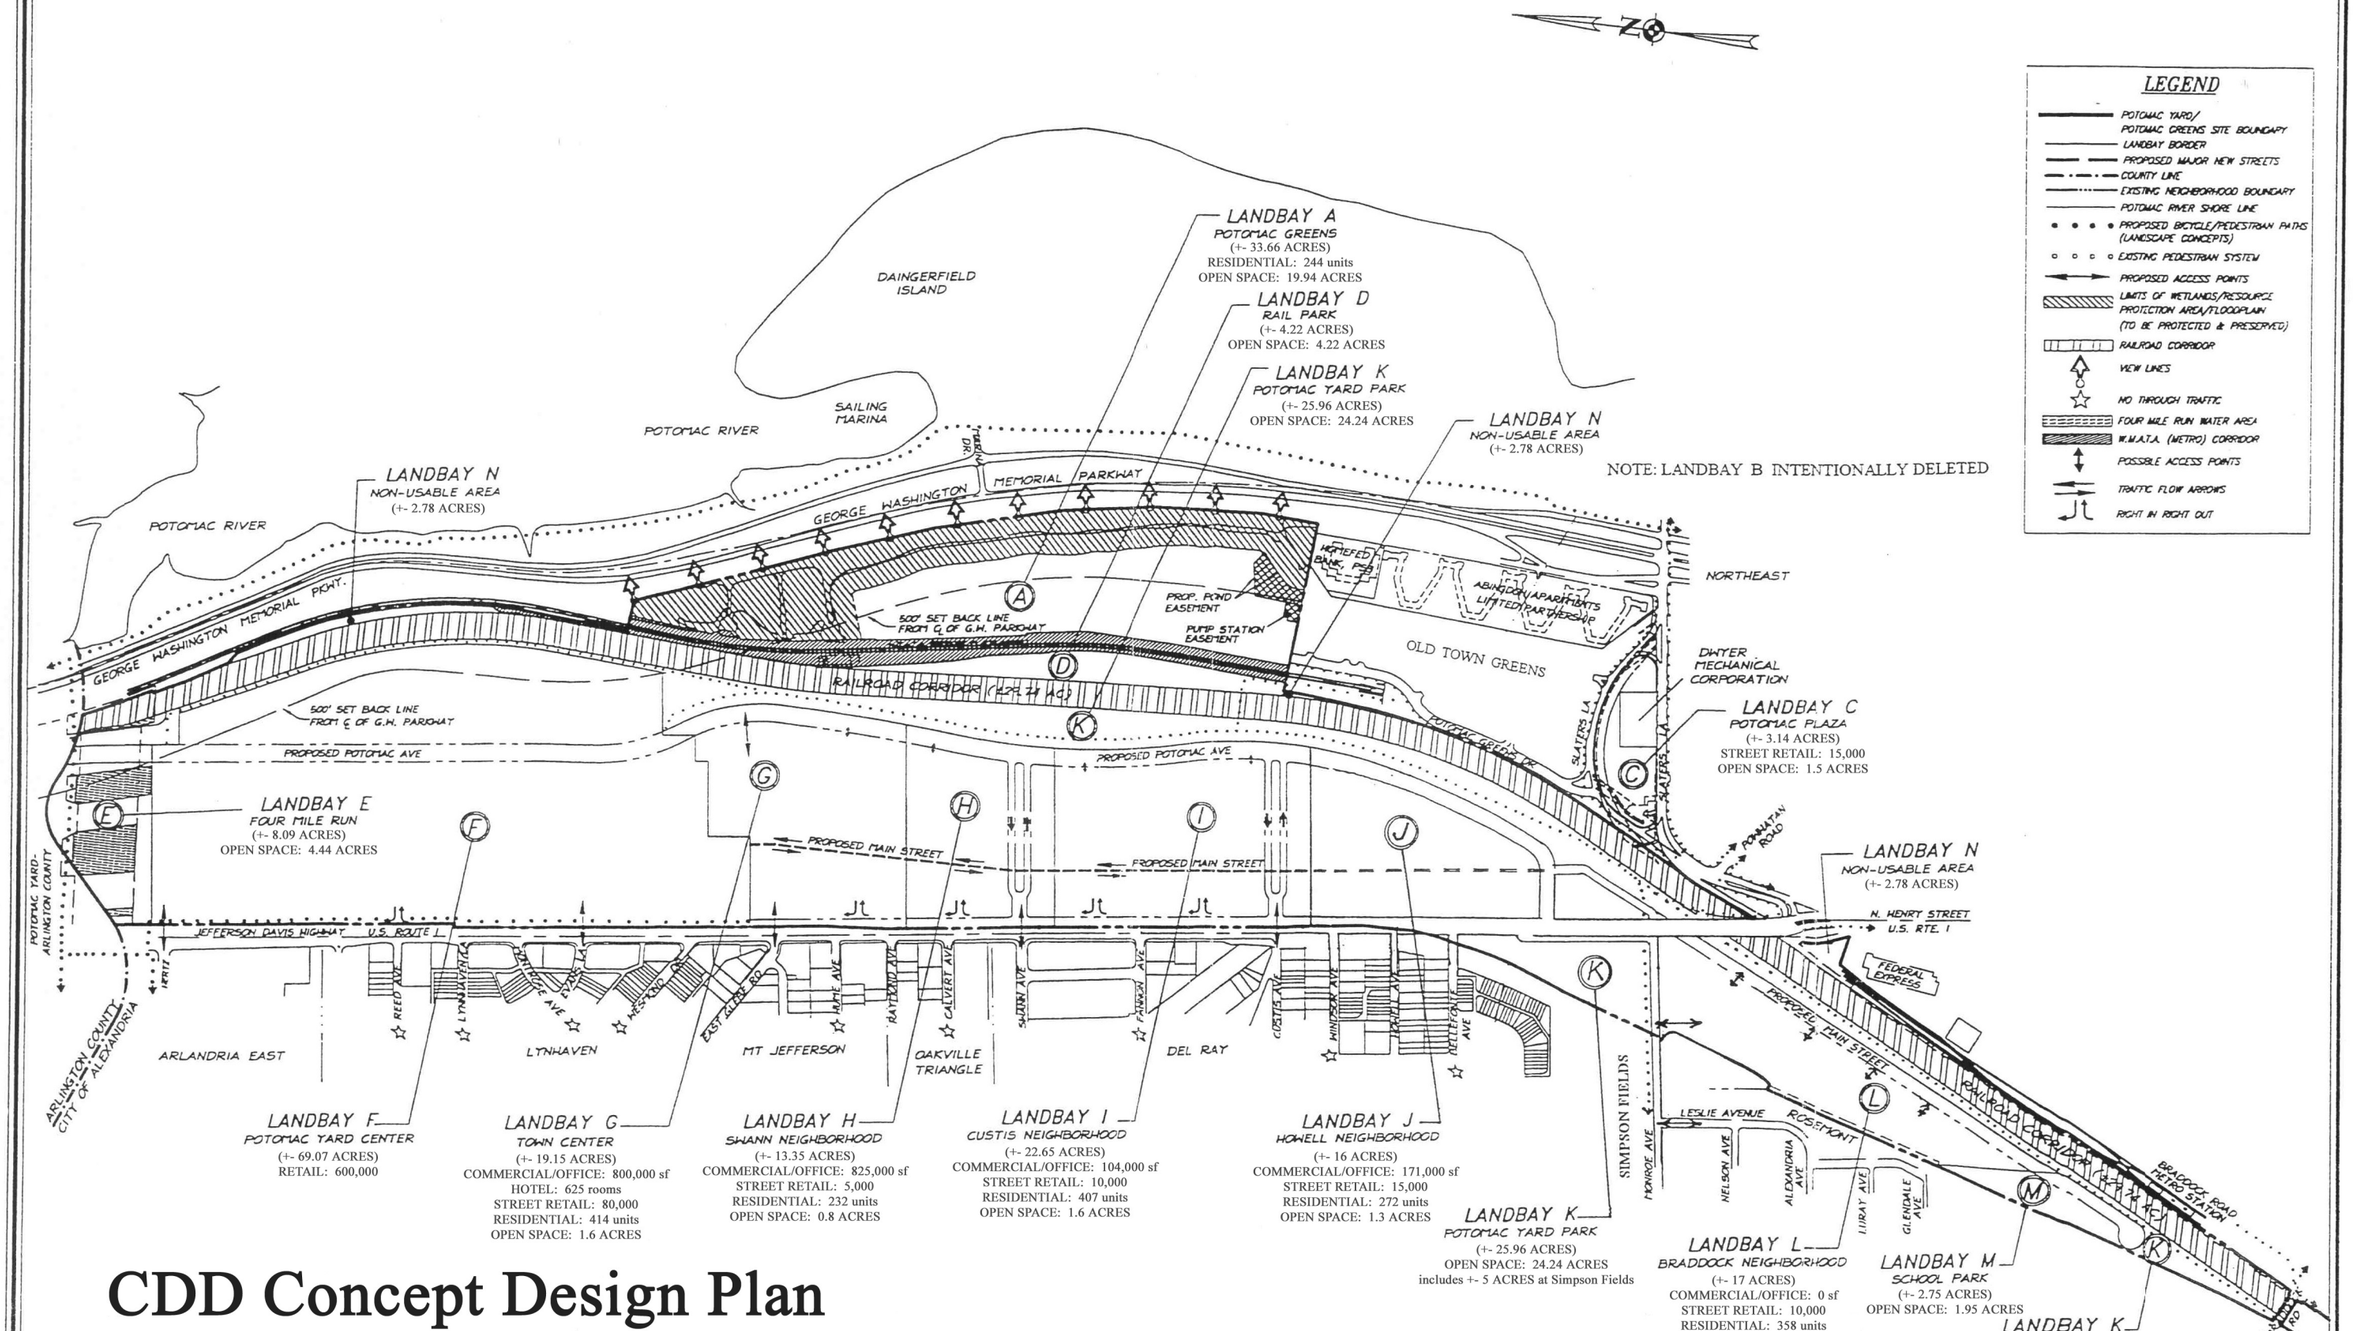

CDD Concept Design Plan

NOTE: Sizes of landbays J, K and L are staff estimates and require additional engineering design to determine the exact sizes.