BRADDOCK NEIGHBORHOOD

INTERIM PARK

October 29, 2013

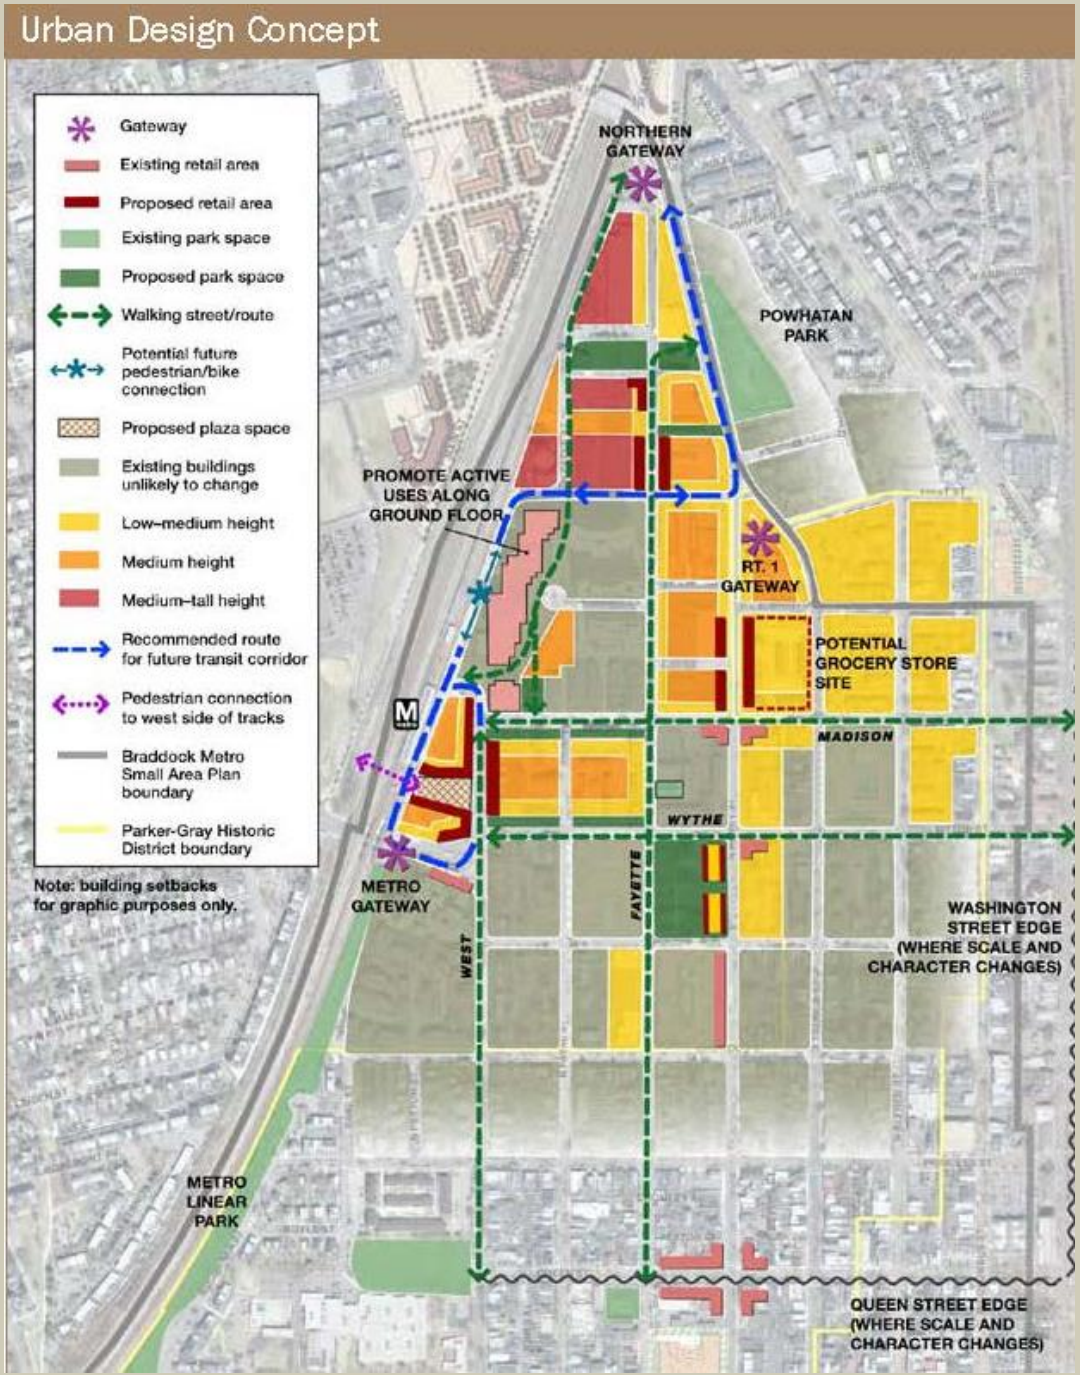

CONTEXT

PLAN & PROCESS

CONTEXT

SITE

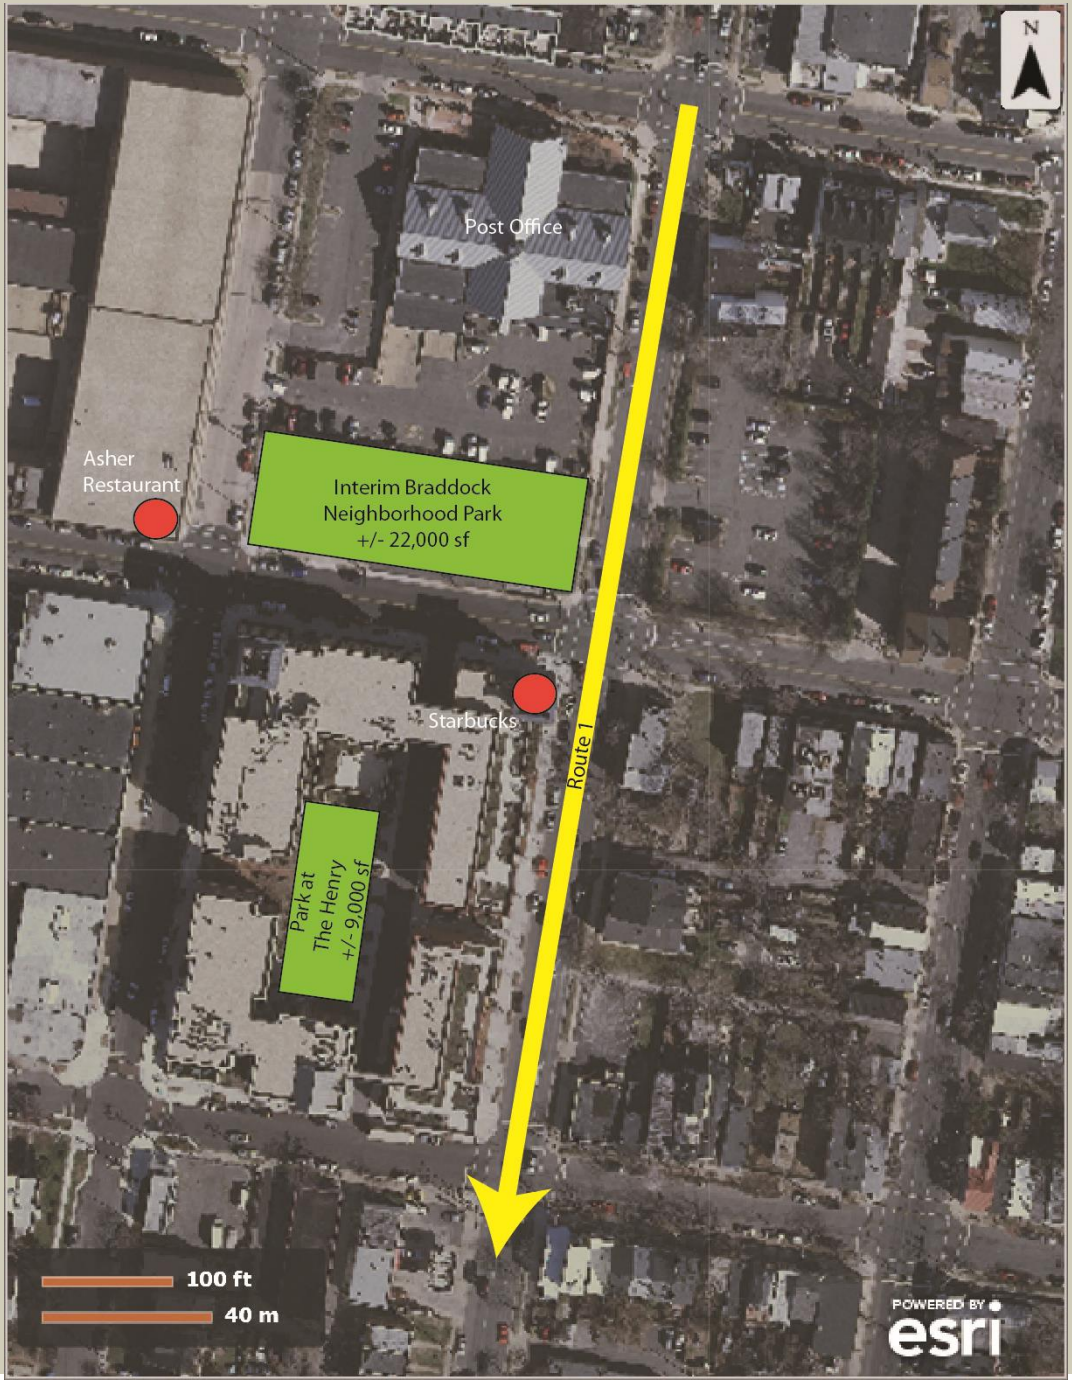

CONTEXT

SITE

CONCEPT DESIGNS

GETTING TO CONCEPTS

- Direction
  - Preventing Misuse
  - Simplicity
  - Activation
- Budget & Funding
  - Source : Rent
- Interdepartmental Effort

INTERIM – MATERIALS & METHODS

- Materials
  - Inexpensive & durable
- Plants
  - Trials
  - Fast-growing
- Flexibility
  - Scaled operations/maintenance
  - Able to store, move, replace
- Learning
  - For future park

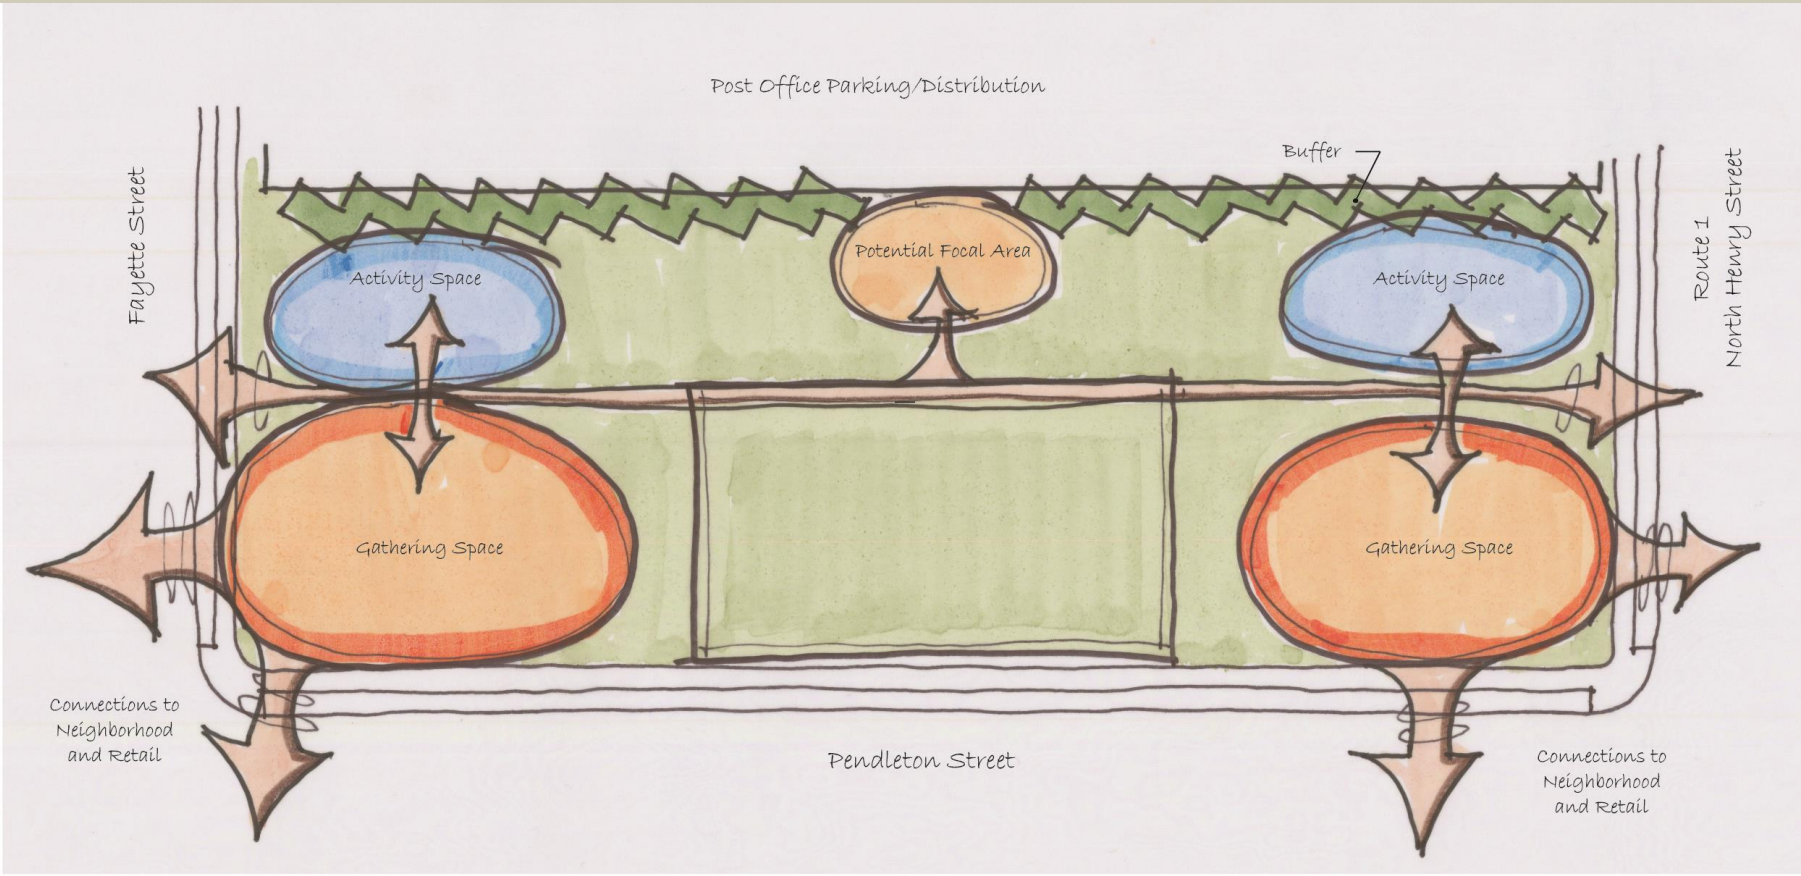

Braddock Neighborhood Interim Park

Option 1 - Bubble Diagram

Department of Planning & Zoning
Department of Recreation, Parks, & Cultural Activities

N

Scale: 1"=20'

Braddock Neighborhood Interim Park

Option 1 - Potential Completion

Department of Planning & Zoning
Department of Recreation, Parks, & Cultural Activities

N

Scale: 1"=20'

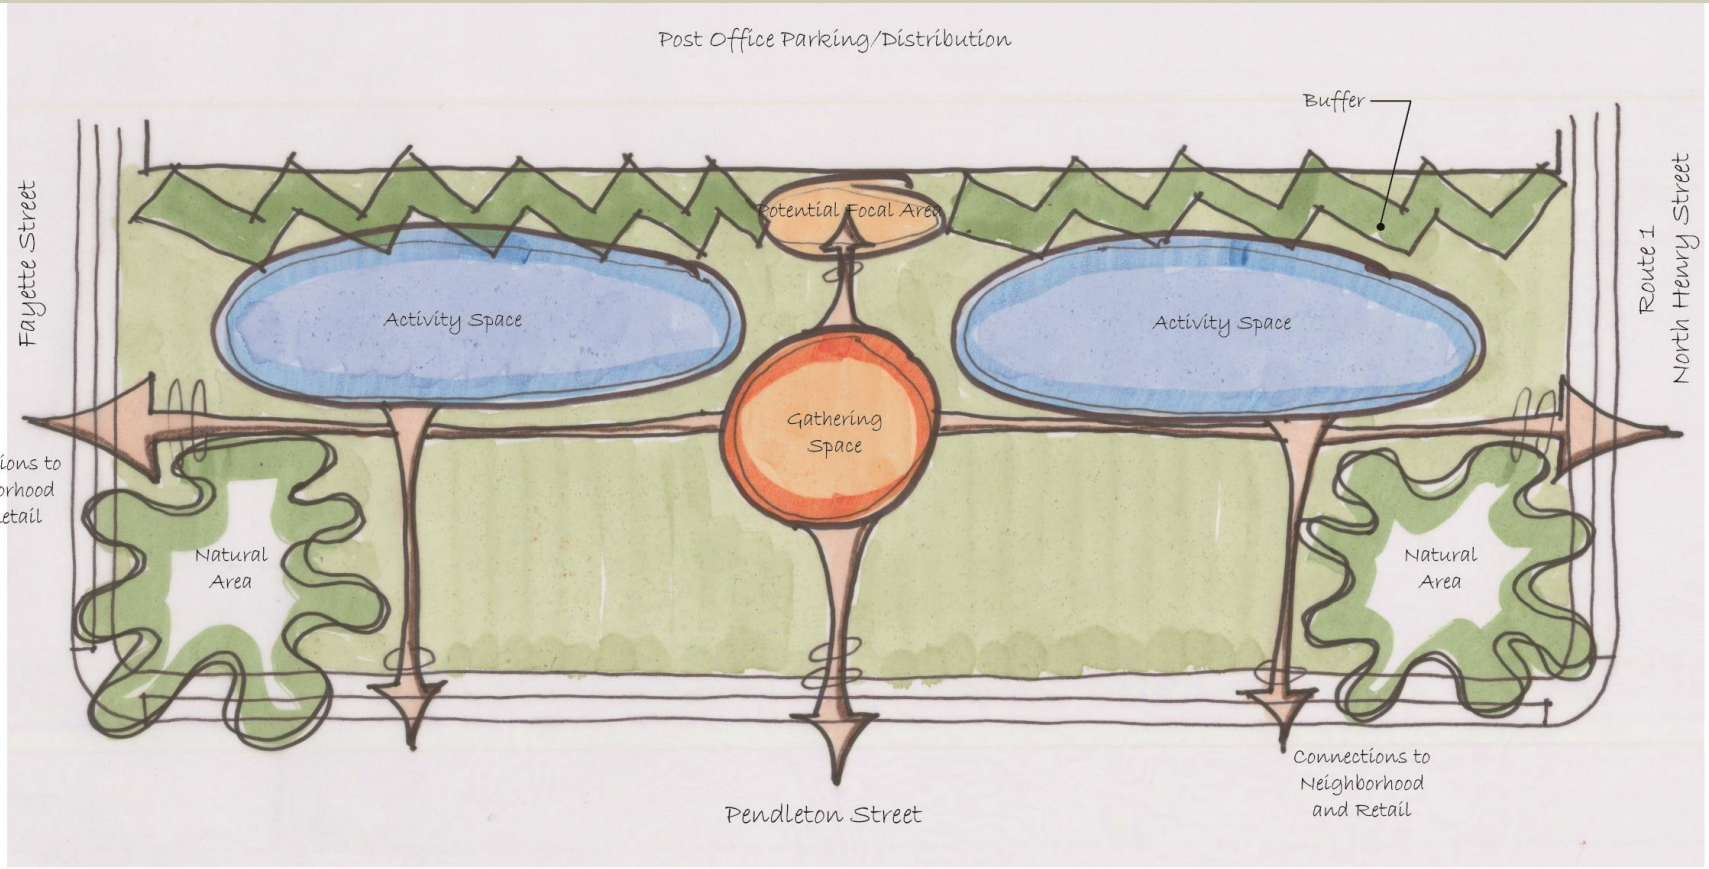

Braddock Neighborhood Interim Park

Option 2 - Bubble Diagram

Department of Planning & Zoning
Department of Recreation, Parks, & Cultural Activities

N

Scale: 1"=20'

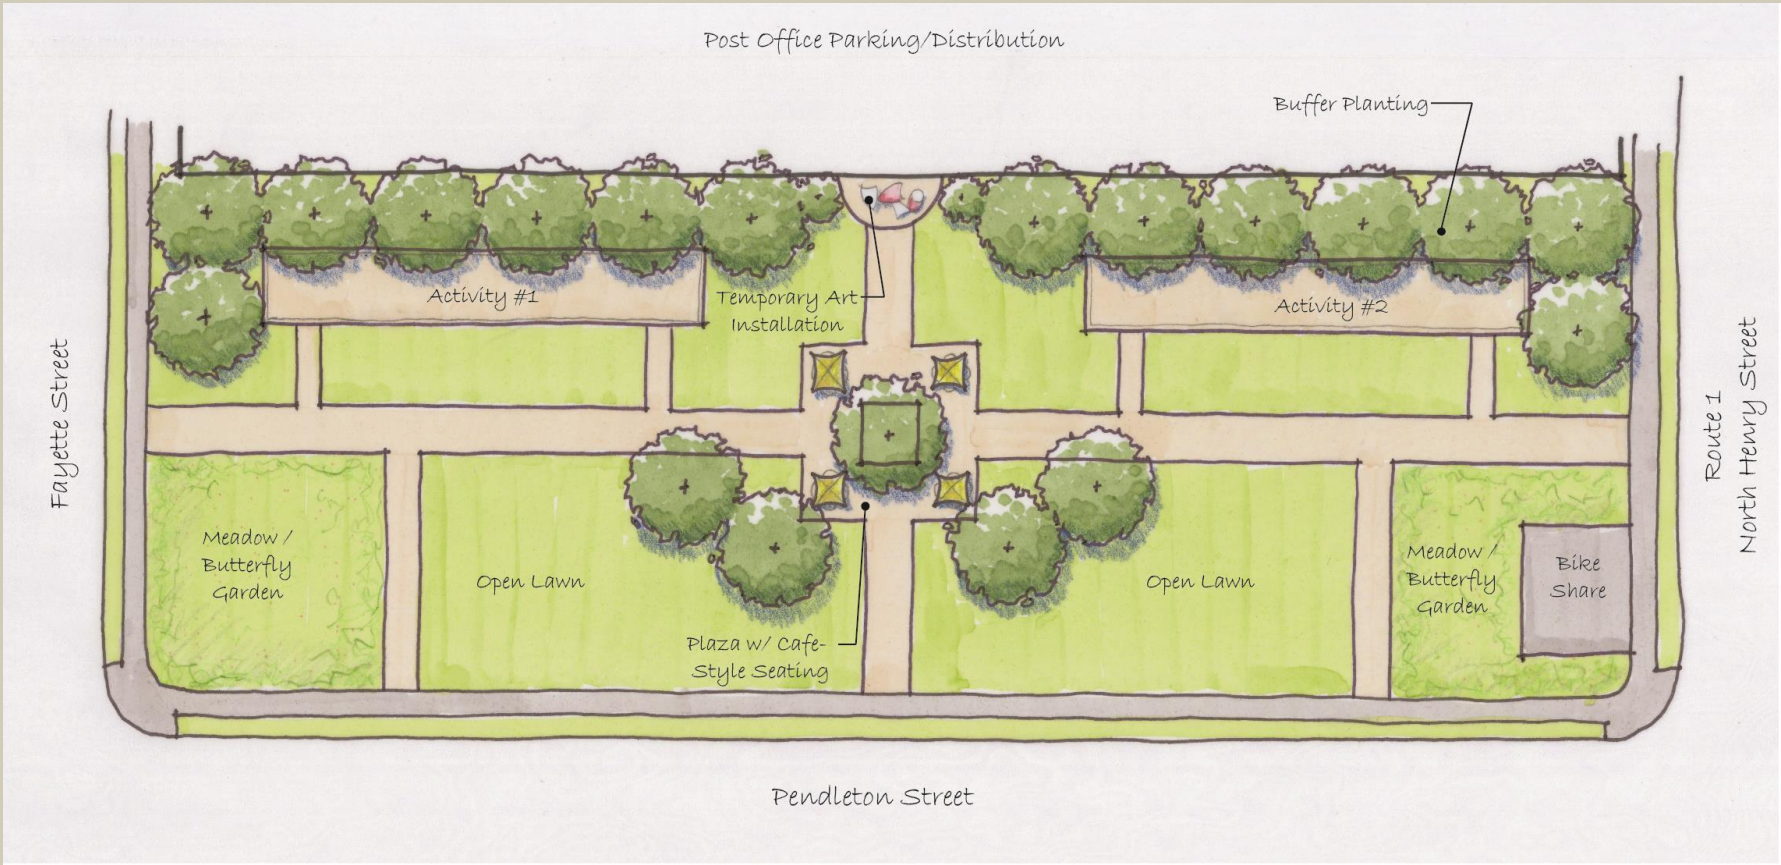

Braddock Neighborhood Interim Park

Option 2 - Potential Completion

Department of Planning & Zoning
Department of Recreation, Parks, & Cultural Activities

N

Scale: 1"=20'

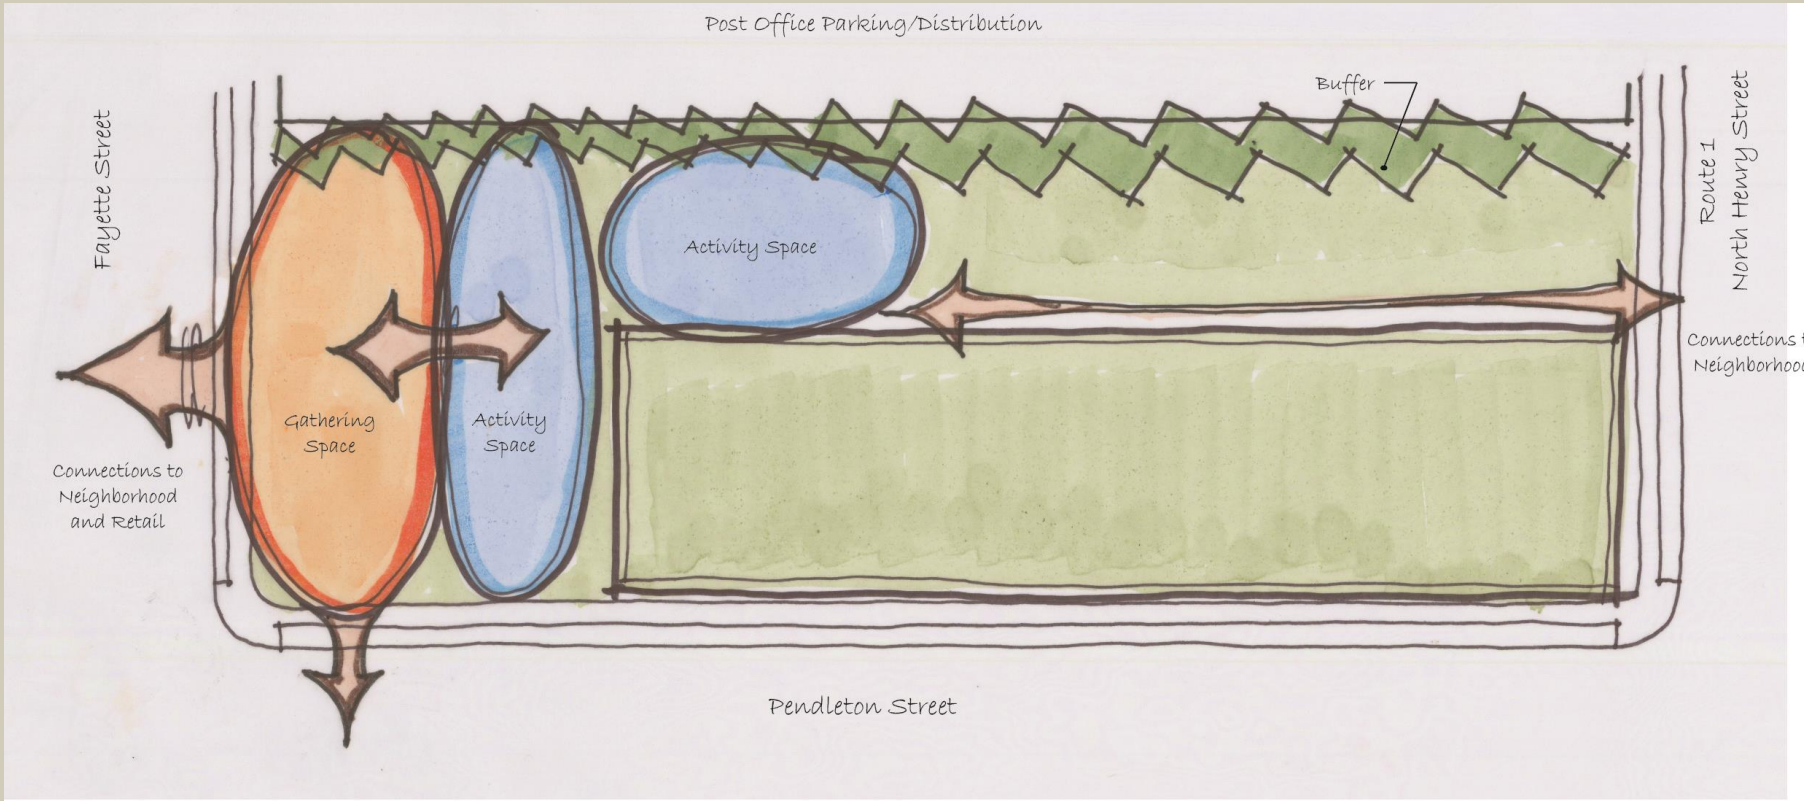

Braddock Neighborhood Interim Park

Option 3 - Bubble Diagram

Department of Planning & Zoning
Department of Recreation, Parks, & Cultural Activities

N

Scale: 1"=20'

Braddock Neighborhood Interim Park

Option 3 - Potential Completion

Department of Planning & Zoning
Department of Recreation, Parks, & Cultural Activities

N

Scale: 1"=20'

ACTIVITIES

POTENTIAL ACTIVITIES

- Bocce
- Horseshoes
- Bowling
- Pool (billiards)
- Badminton
- Table Tennis (Ping-Pong)
- Scrabble
- Board Games
- Porch swing
- Tetherball
- Pickleball
- Sandcastle plots
- Handball
- Chess/Checkers
- Swings (adult)

NEXT STEPS

NEXT STEPS

- Parks & Recreation Commission
- Public Hearing Process - January
- Documentation & Bid
- Construction

THANK YOU

QUESTIONS?

Braddock Neighborhood Interim Park

Option 1 - Potential Completion

Department of Planning & Zoning
Department of Recreation, Parks, & Cultural Activities

N

Scale: 1"=20'

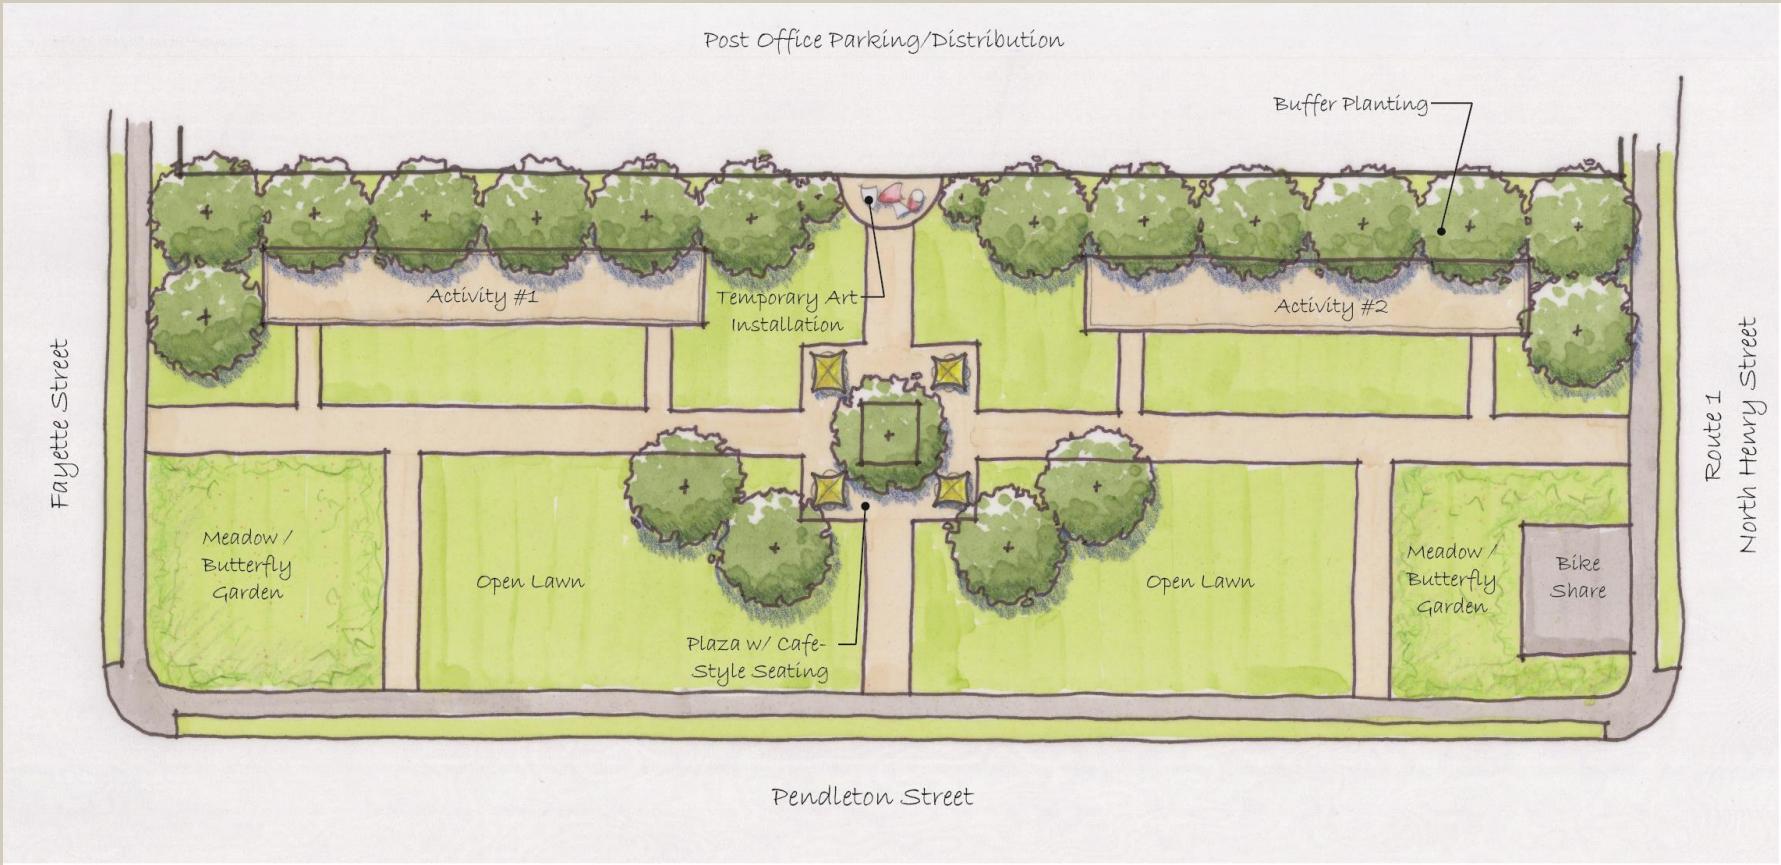

Braddock Neighborhood Interim Park

Option 2 - Potential Completion

Department of Planning & Zoning
Department of Recreation, Parks, & Cultural Activities

N

Scale: 1"=20'

Braddock Neighborhood Interim Park

Option 3 - Potential Completion

Department of Planning & Zoning
Department of Recreation, Parks, & Cultural Activities

N

Scale: 1"=20'