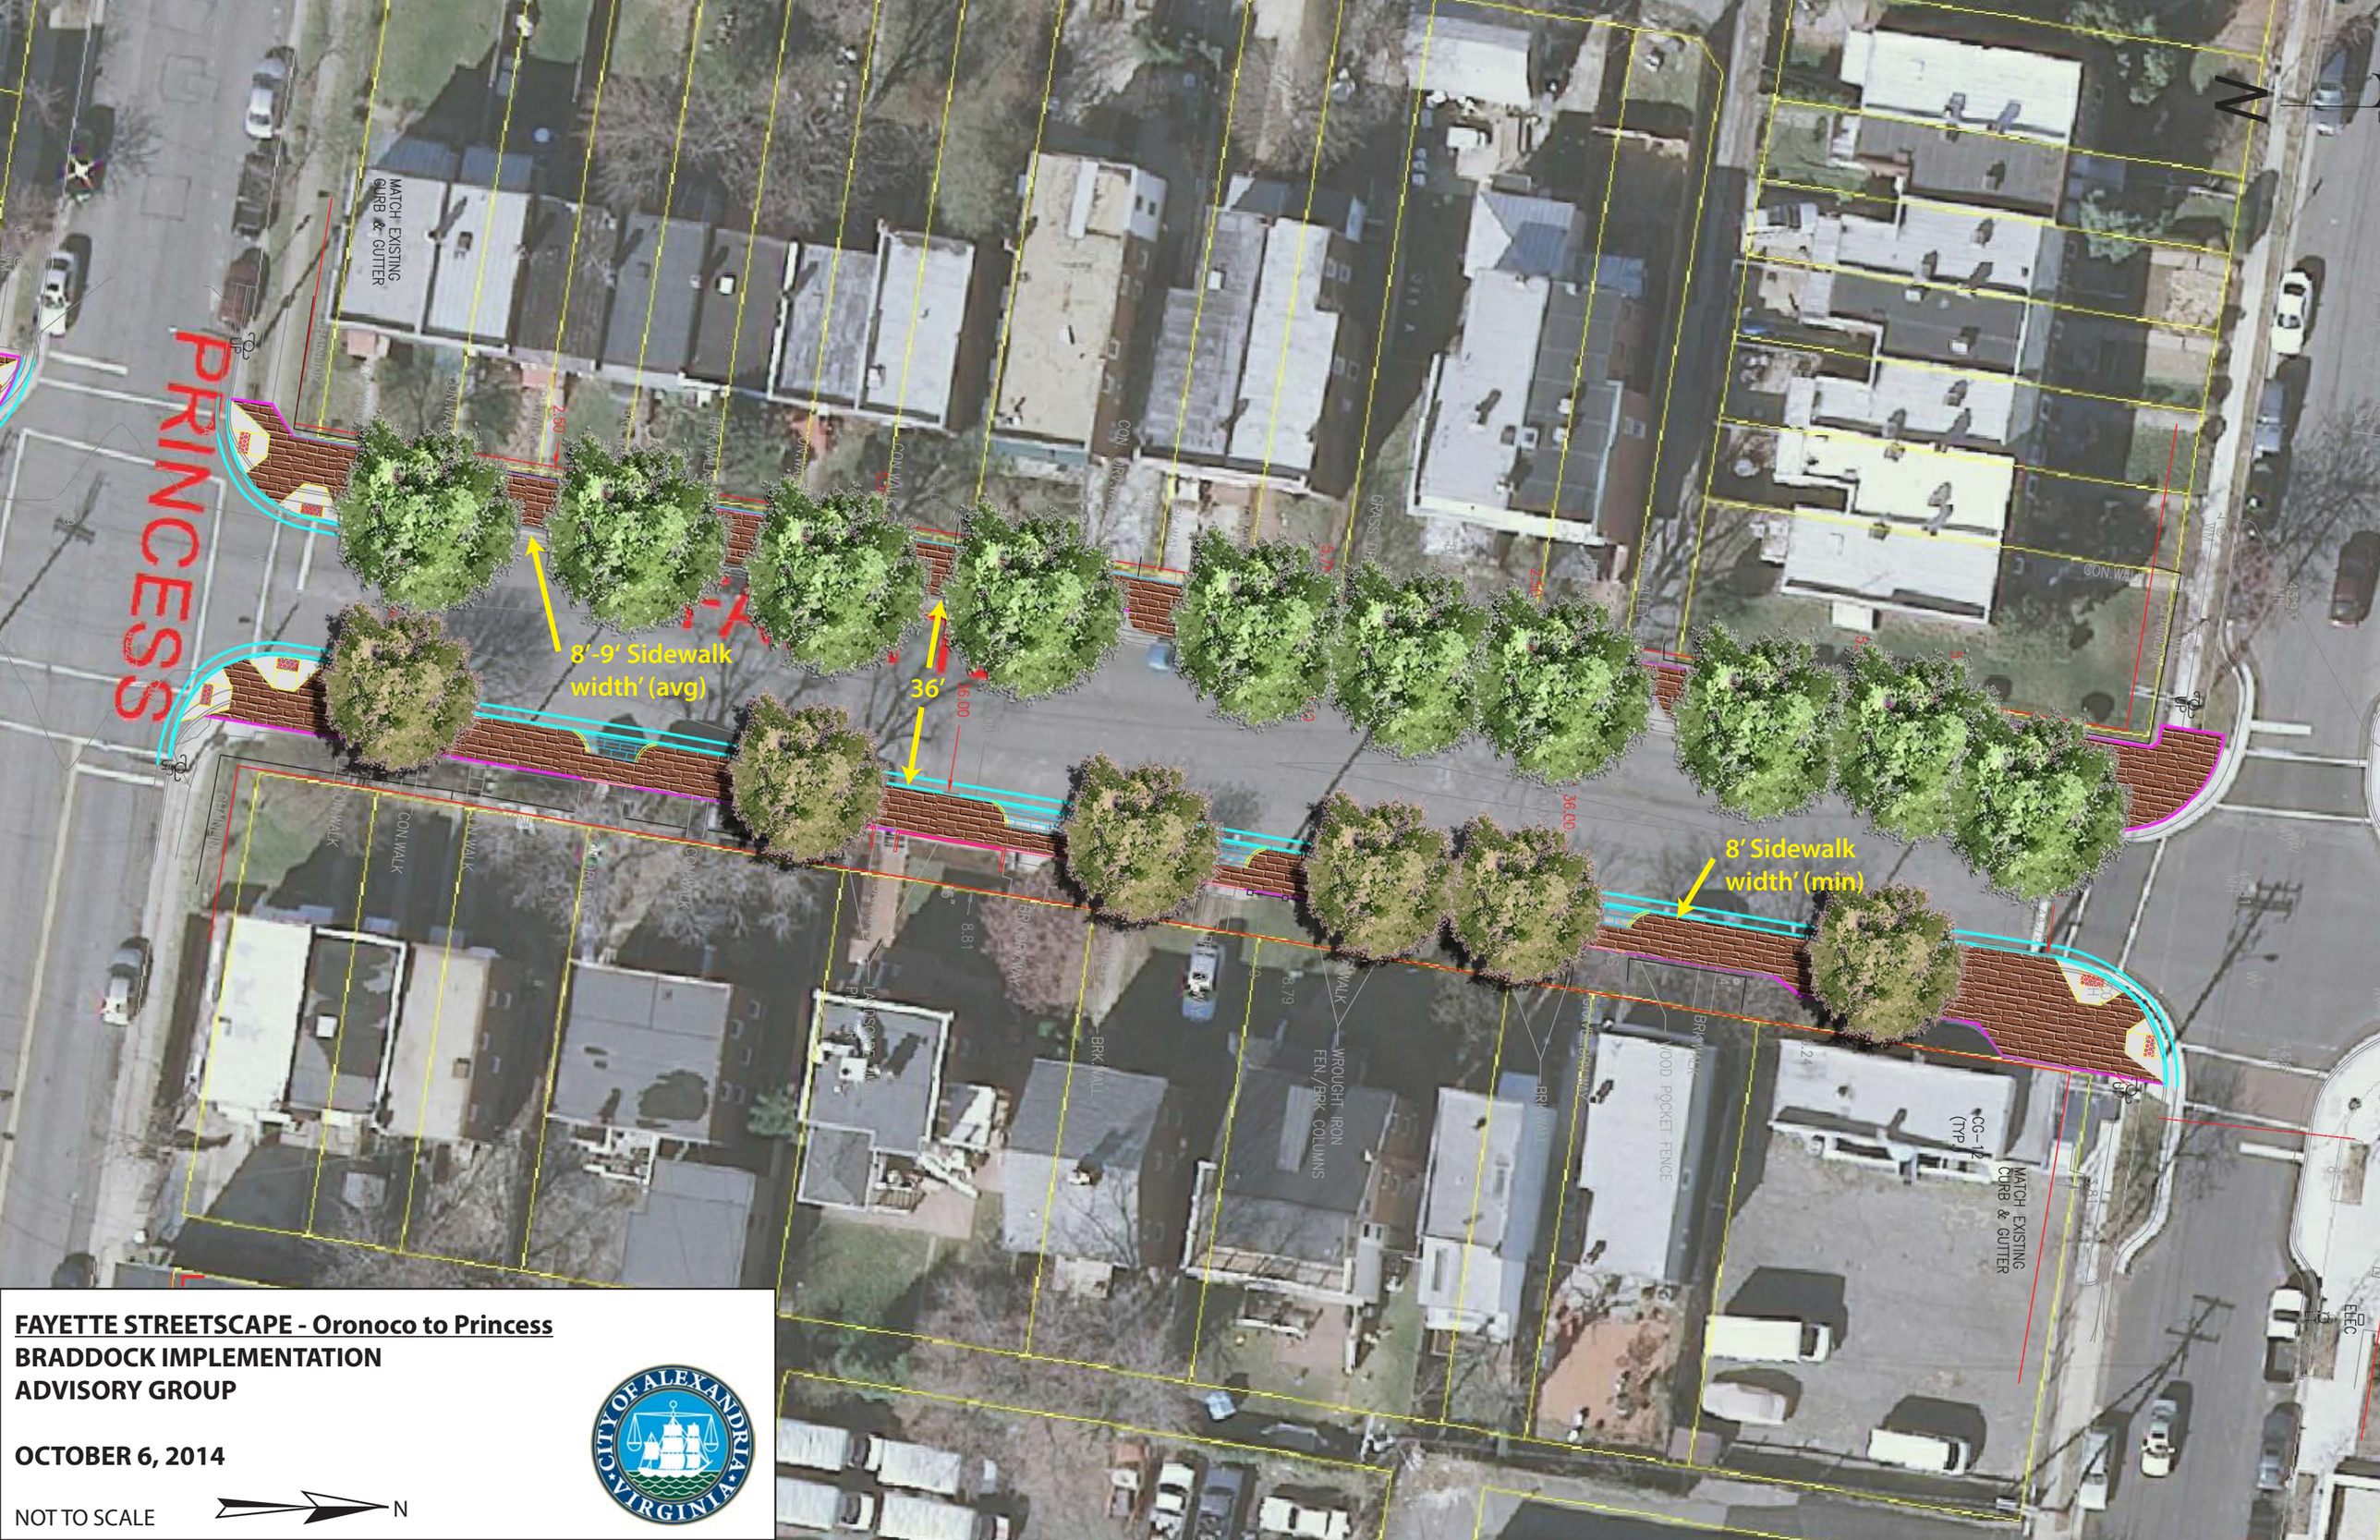

FAYETTE STREETSCAPE - Oronoco to Princess
BRADDOCK IMPLEMENTATION ADVISORY GROUP

OCTOBER 6, 2014

NOT TO SCALE

N

8' Sidewalk width' (min)

8' Sidewalk width' (min)

36'

CROMLEY

PRINCESS

FAYETTE STREETSCAPE - Princess to Queen
BRADDOCK IMPLEMENTATION ADVISORY GROUP

OCTOBER 6, 2014

NOT TO SCALE

N