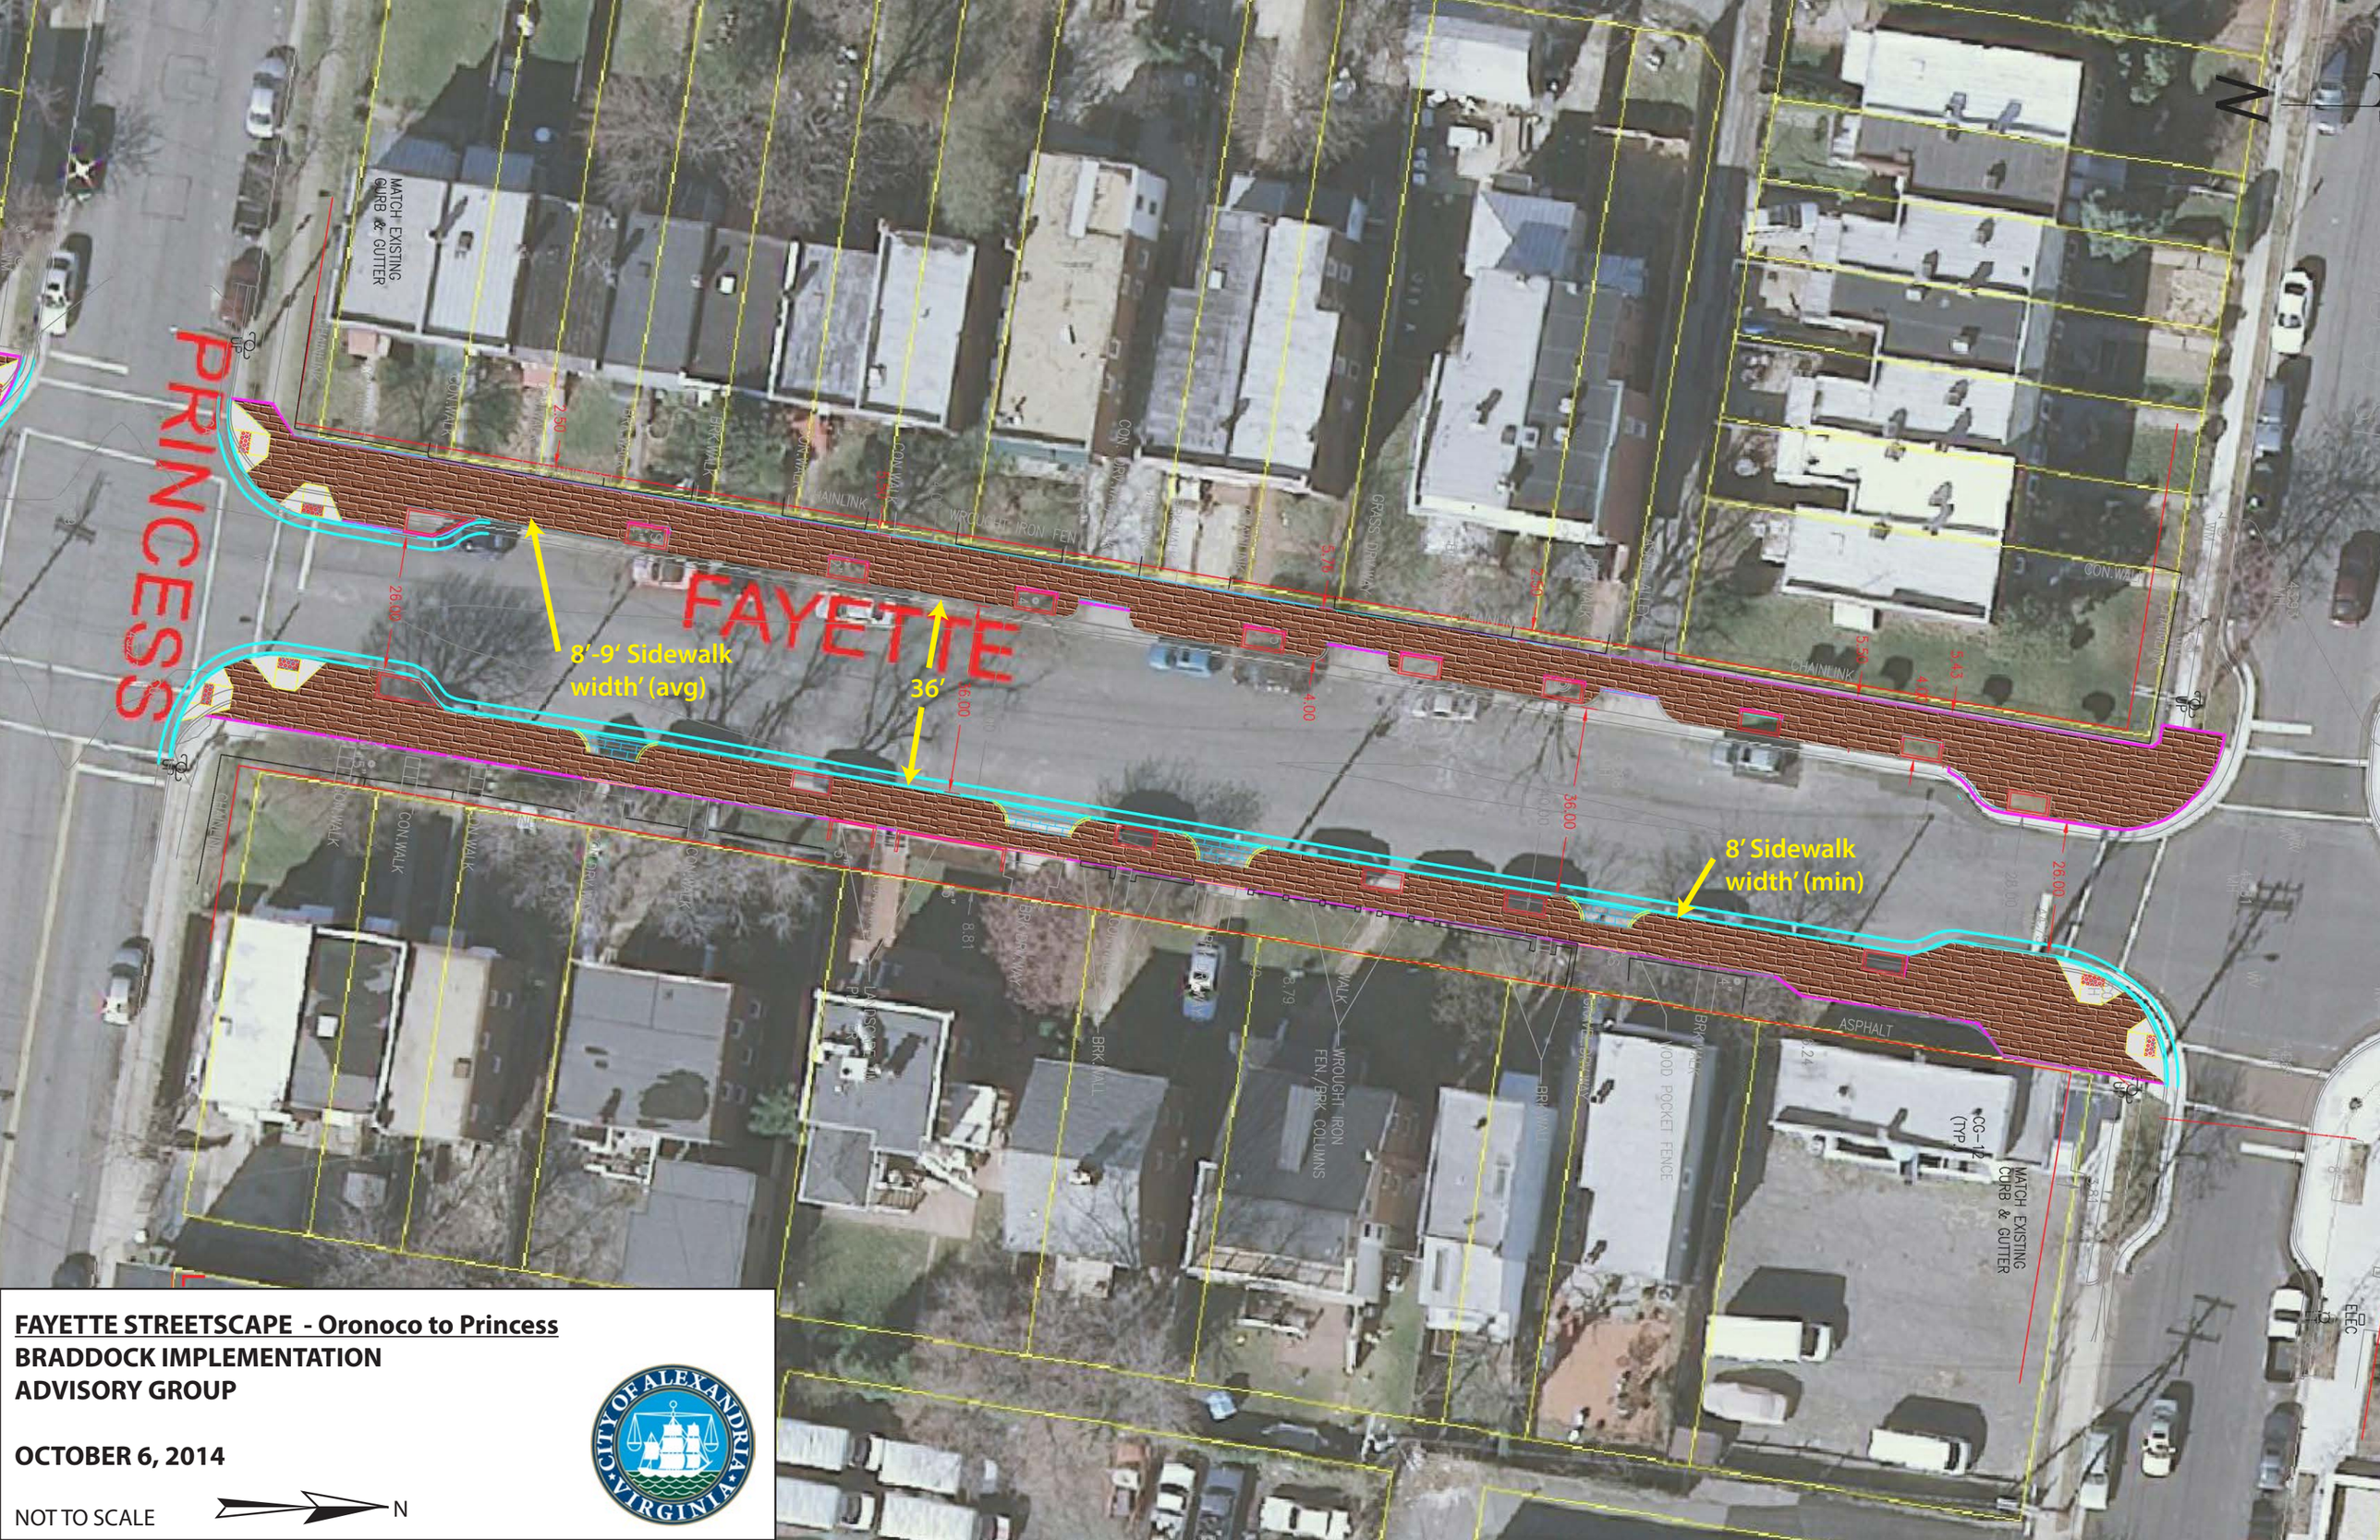

FAYETTE STREETSCAPE - Oronoco to Princess
BRADDOCK IMPLEMENTATION ADVISORY GROUP

OCTOBER 6, 2014

NOT TO SCALE N

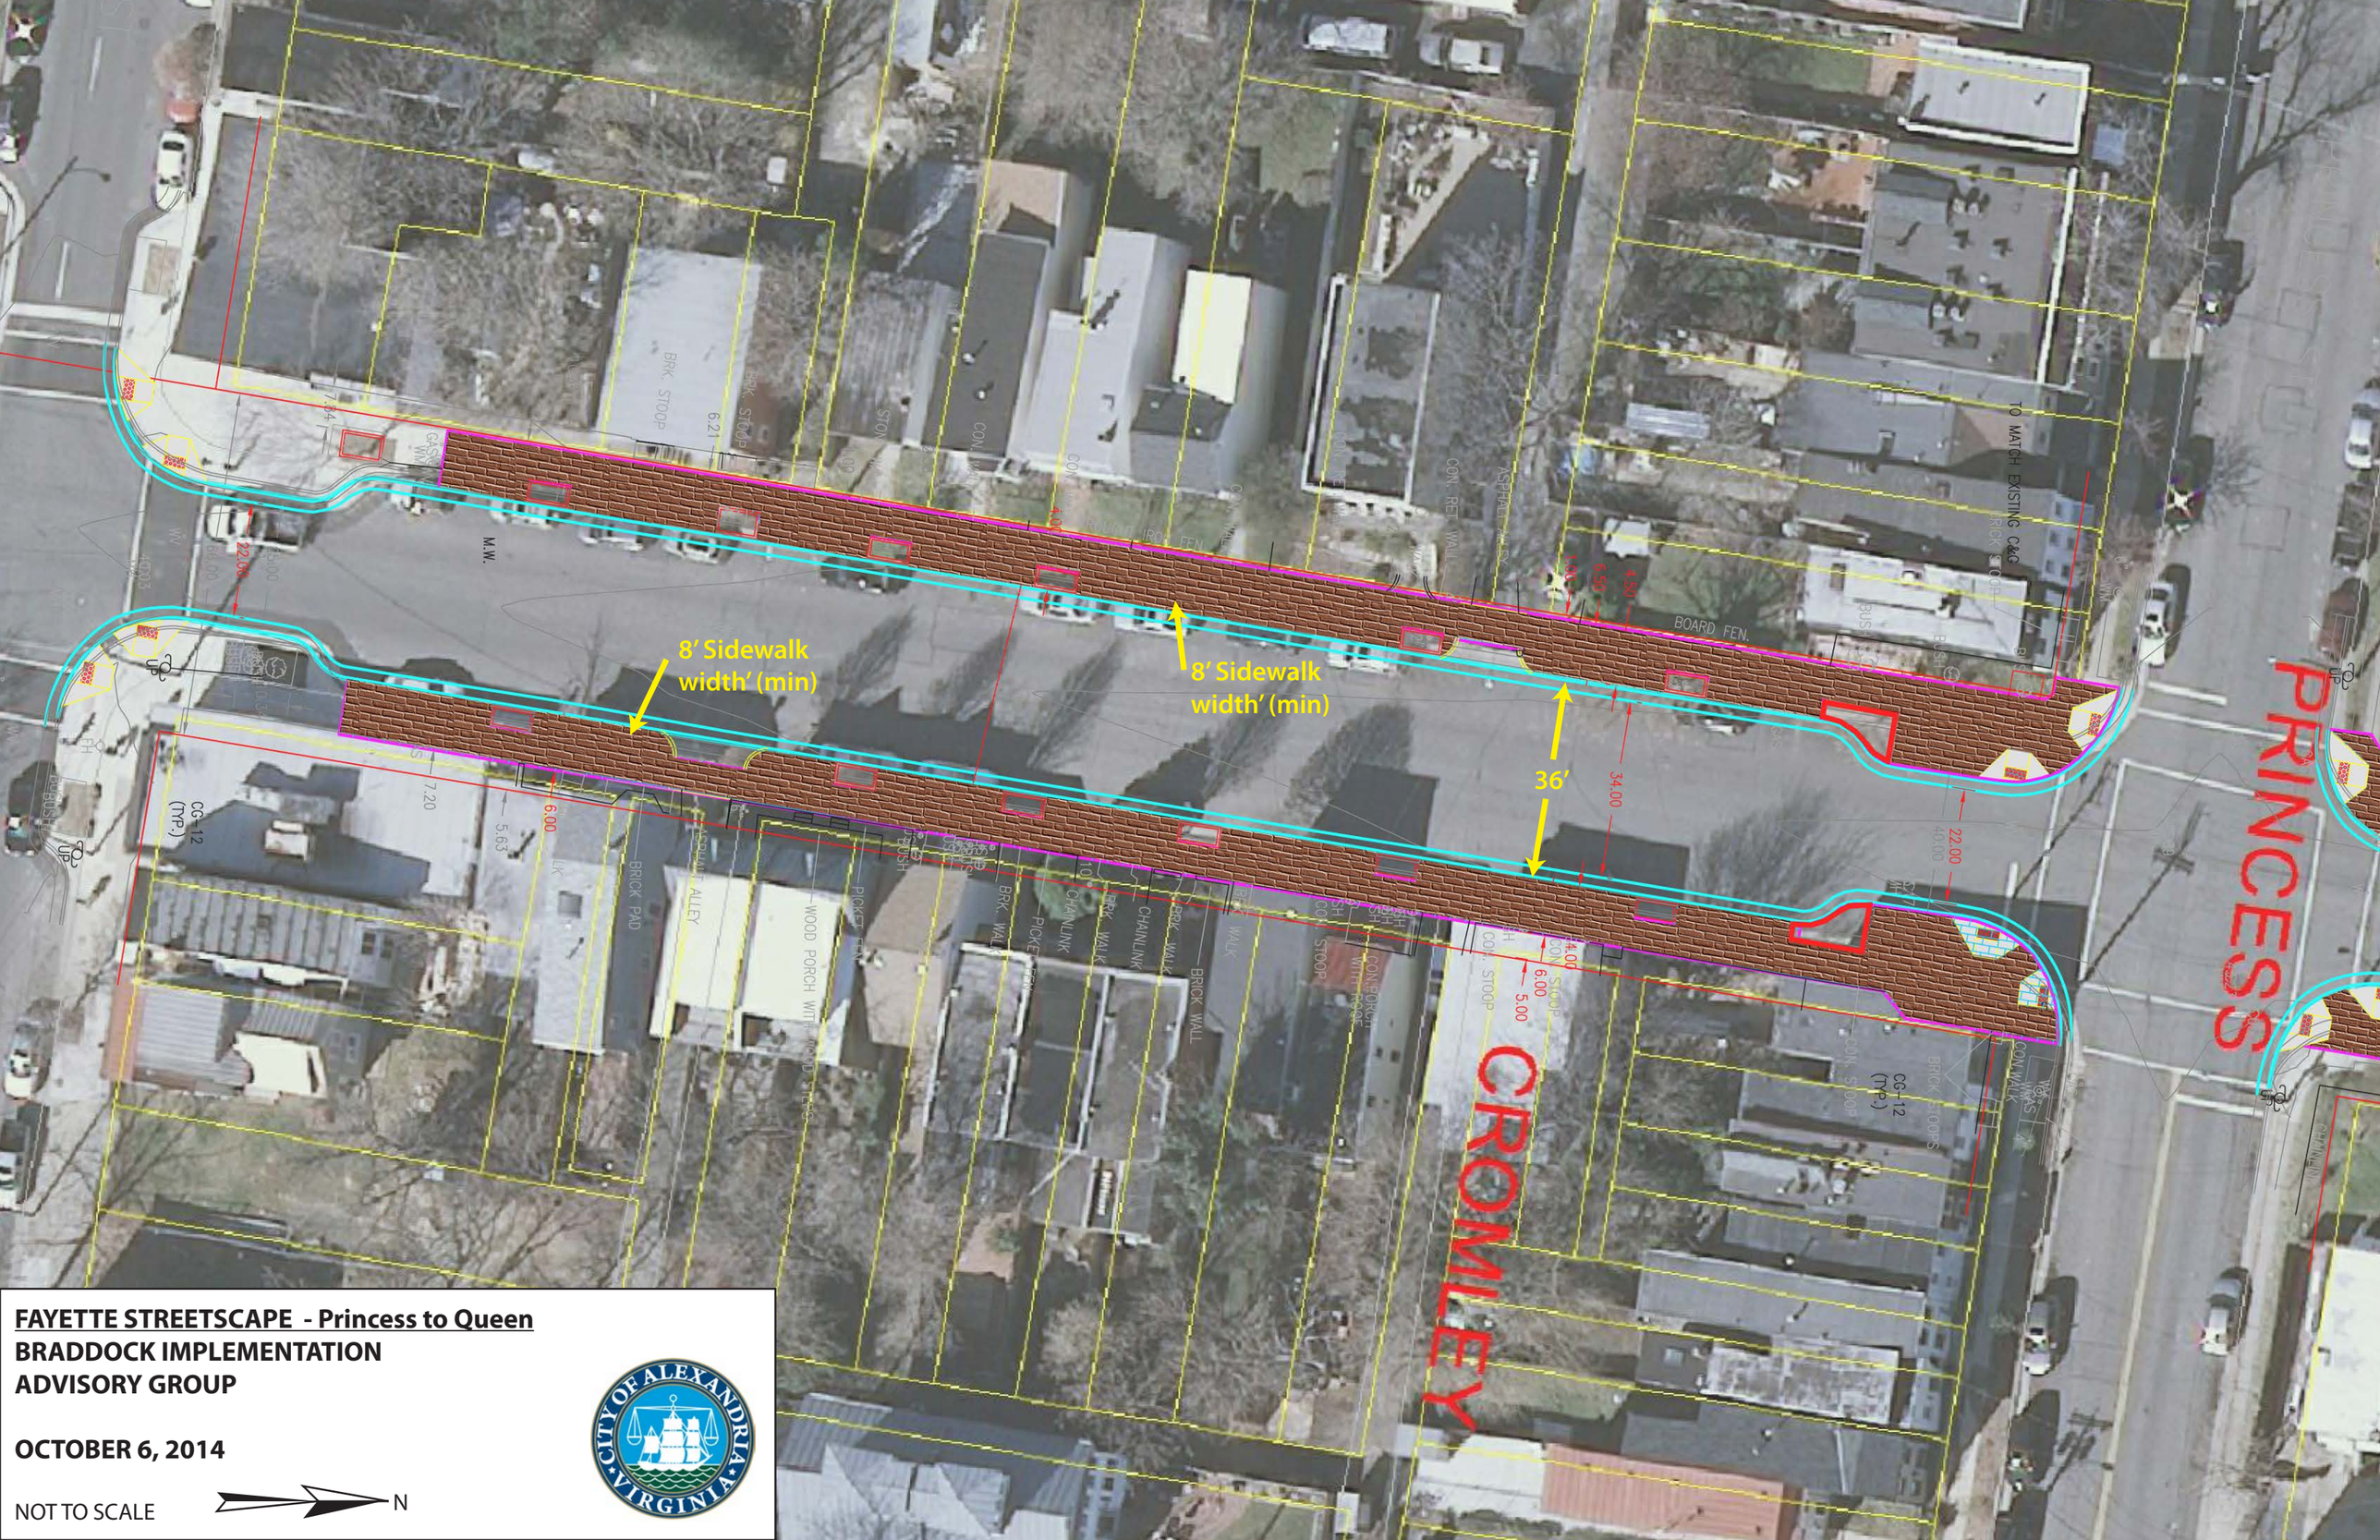

FAYETTE STREETSCAPE - Princess to Queen
BRADDOCK IMPLEMENTATION ADVISORY GROUP

OCTOBER 6, 2014

NOT TO SCALE

N