USPTO

ICONIC ROOF FORM / B-M-T / SETBACKS

NSF - VARIED HEIGHTS / B-M-T / STRONG ENTRY

National Science Foundation

Revised 14'-10" Second Floor 08.08.2013 WDG2

Hoffman Town Center Block 8, Alexandria, Va

BLOCK 19 - ARTICULATION / PENTHOUSE INTEGRATED

BLOCK 19 RESIDENTIAL

EISENHOWER AVENUE ELEVATION

PARADIGM DEVELOPMENT CO.
ARCHITECTS COLLABORATIVE, INC.
9400 Old Georgetown Road Bethesda, MD 20814 Phone: 301.897.9000 Fax: 301.897.9223 acico@aol.com

Scale: 1/16"=1'-0" 0 8 16 32 01.17.13

(A3.3)

BLOCK P- SKIN ARTICULATION/ENTRY/MATERIALITY

NORTHEAST PERSPECTIVE

4.

BLOCK P- PENTHOUSE INTEGRATION/VARIED HEIGHTS

SOUTHEAST AERIAL

5.

BLOCK P - ABOVE GRADE SCREENING

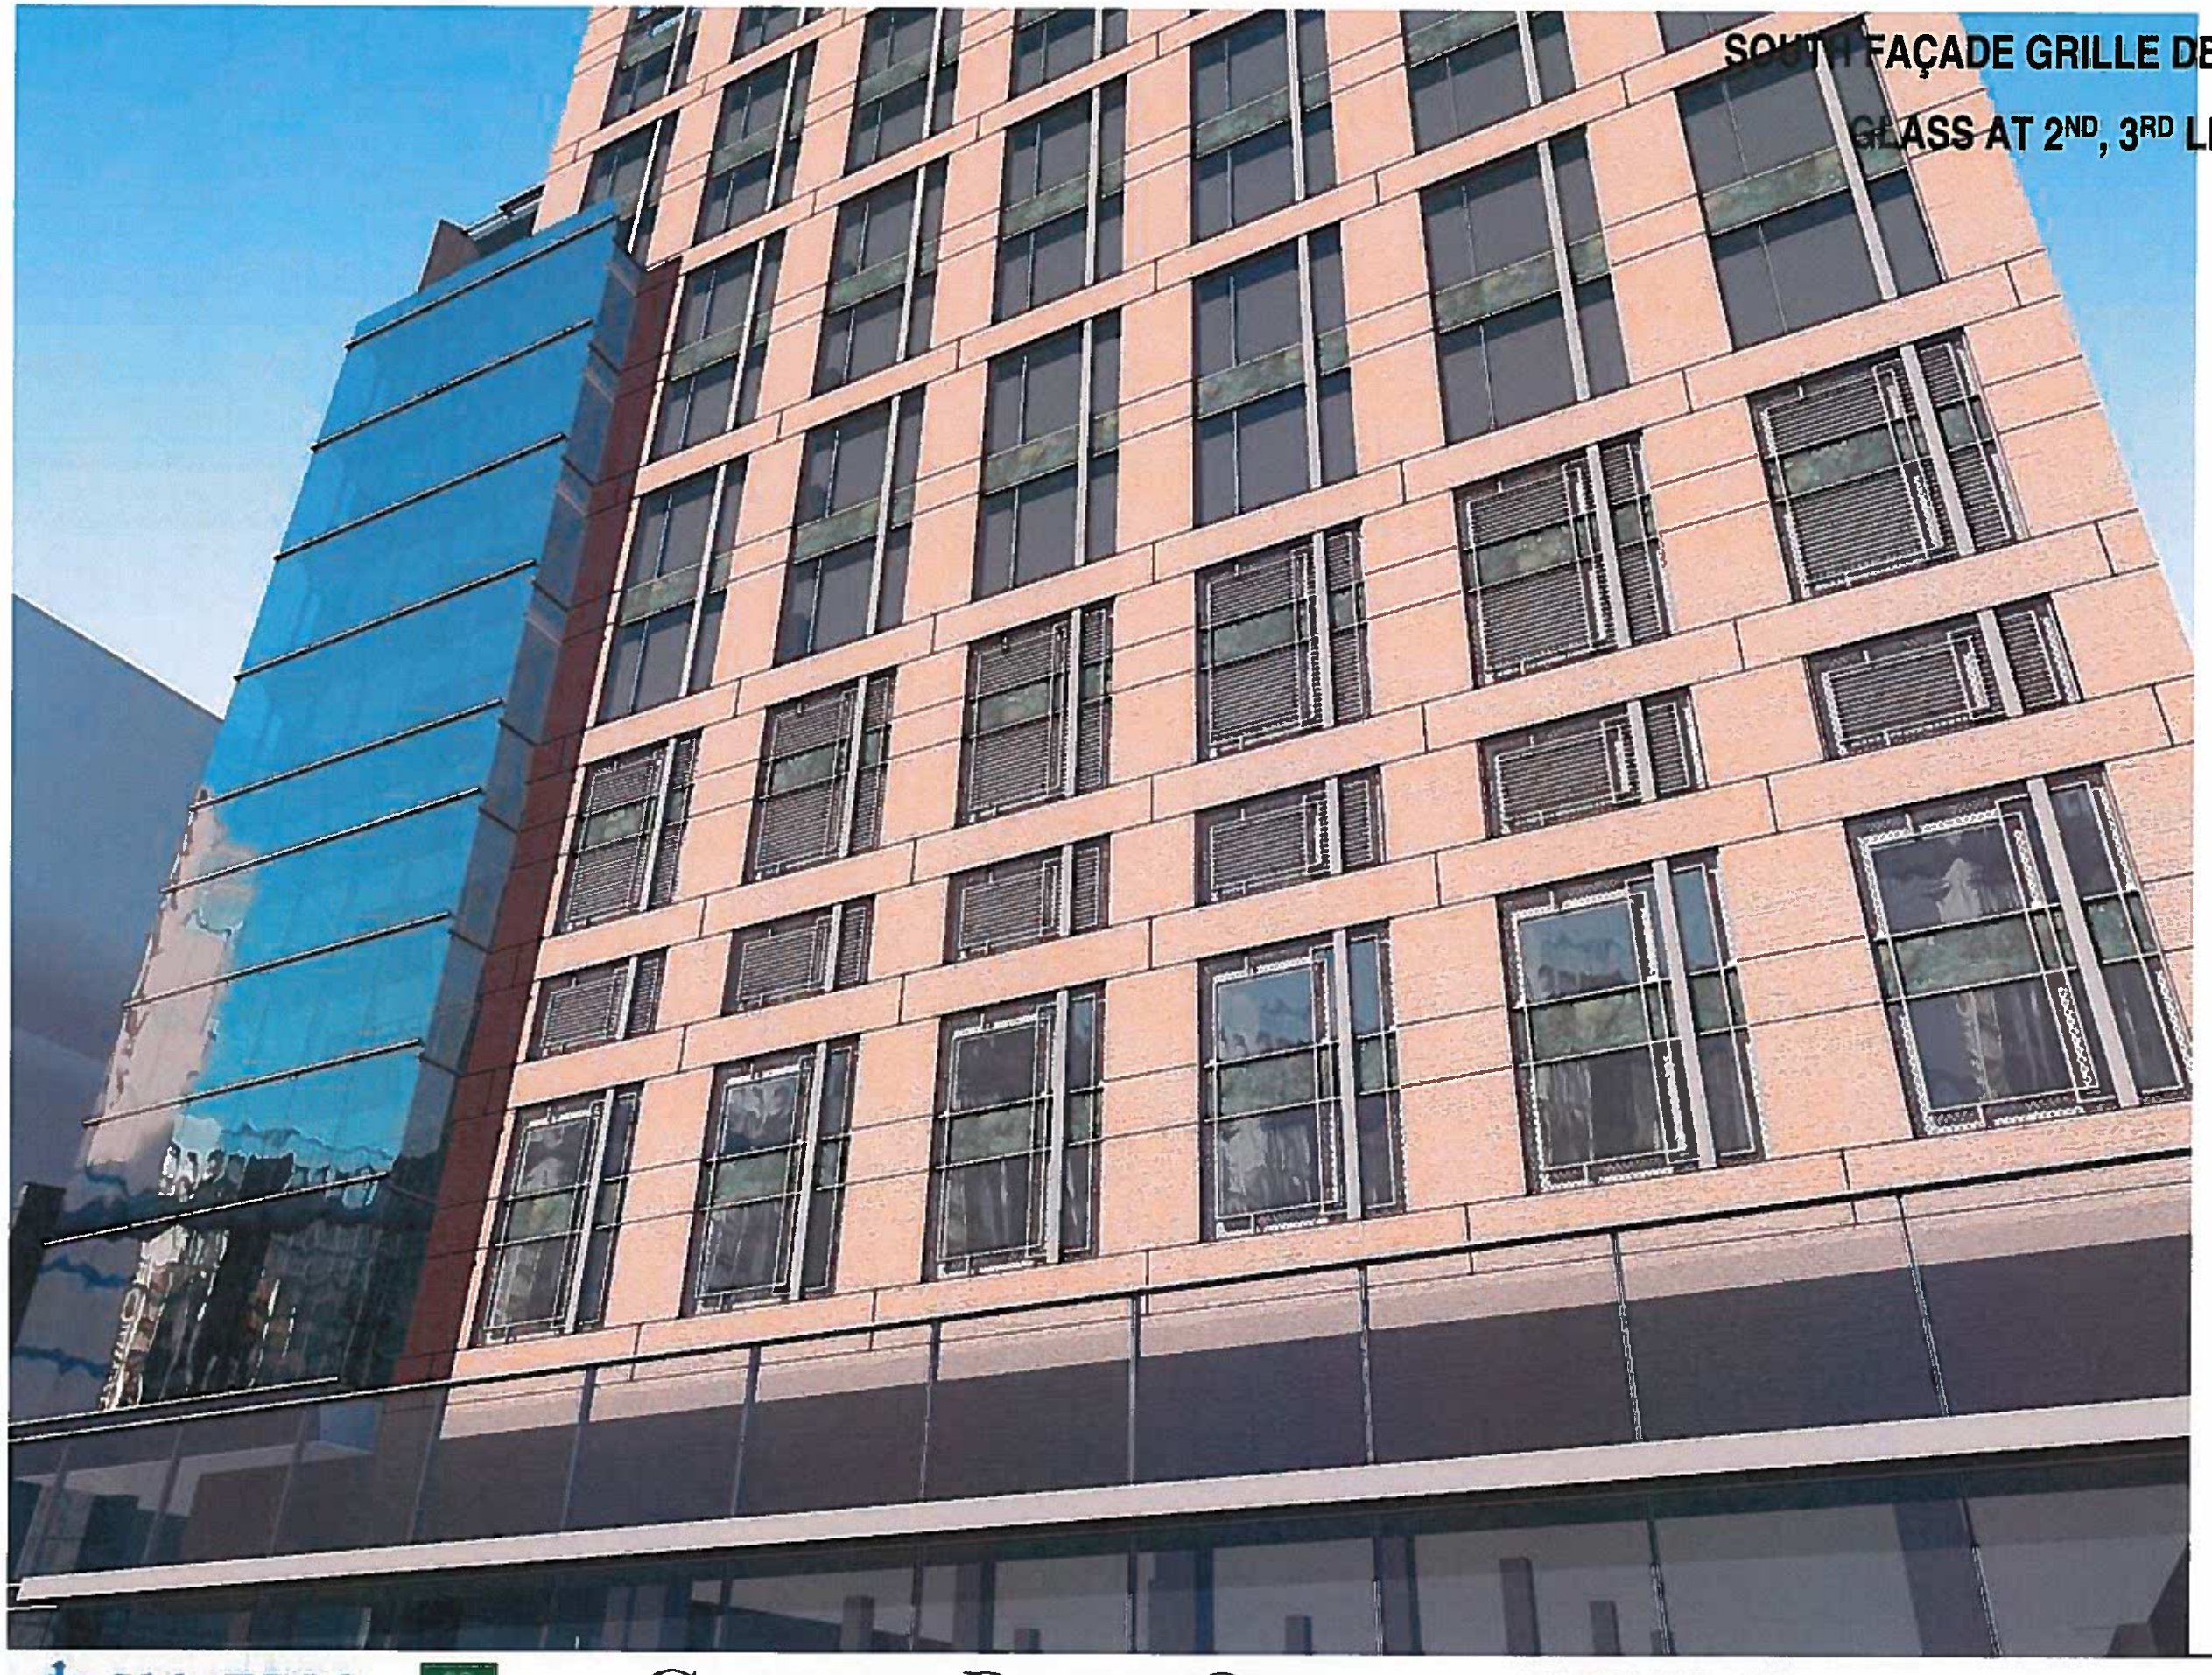

SOUTH FAÇADE GRILLE DETAIL

GLASS AT 2ND, 3RD LEVEL

6.

TIVE

BLOCK P - VARIED HEIGHTS / TOWER FORM / ENTRY

7.

BRAC 133 - ROOF FORM TO INTEGRATE PENTHOUSE

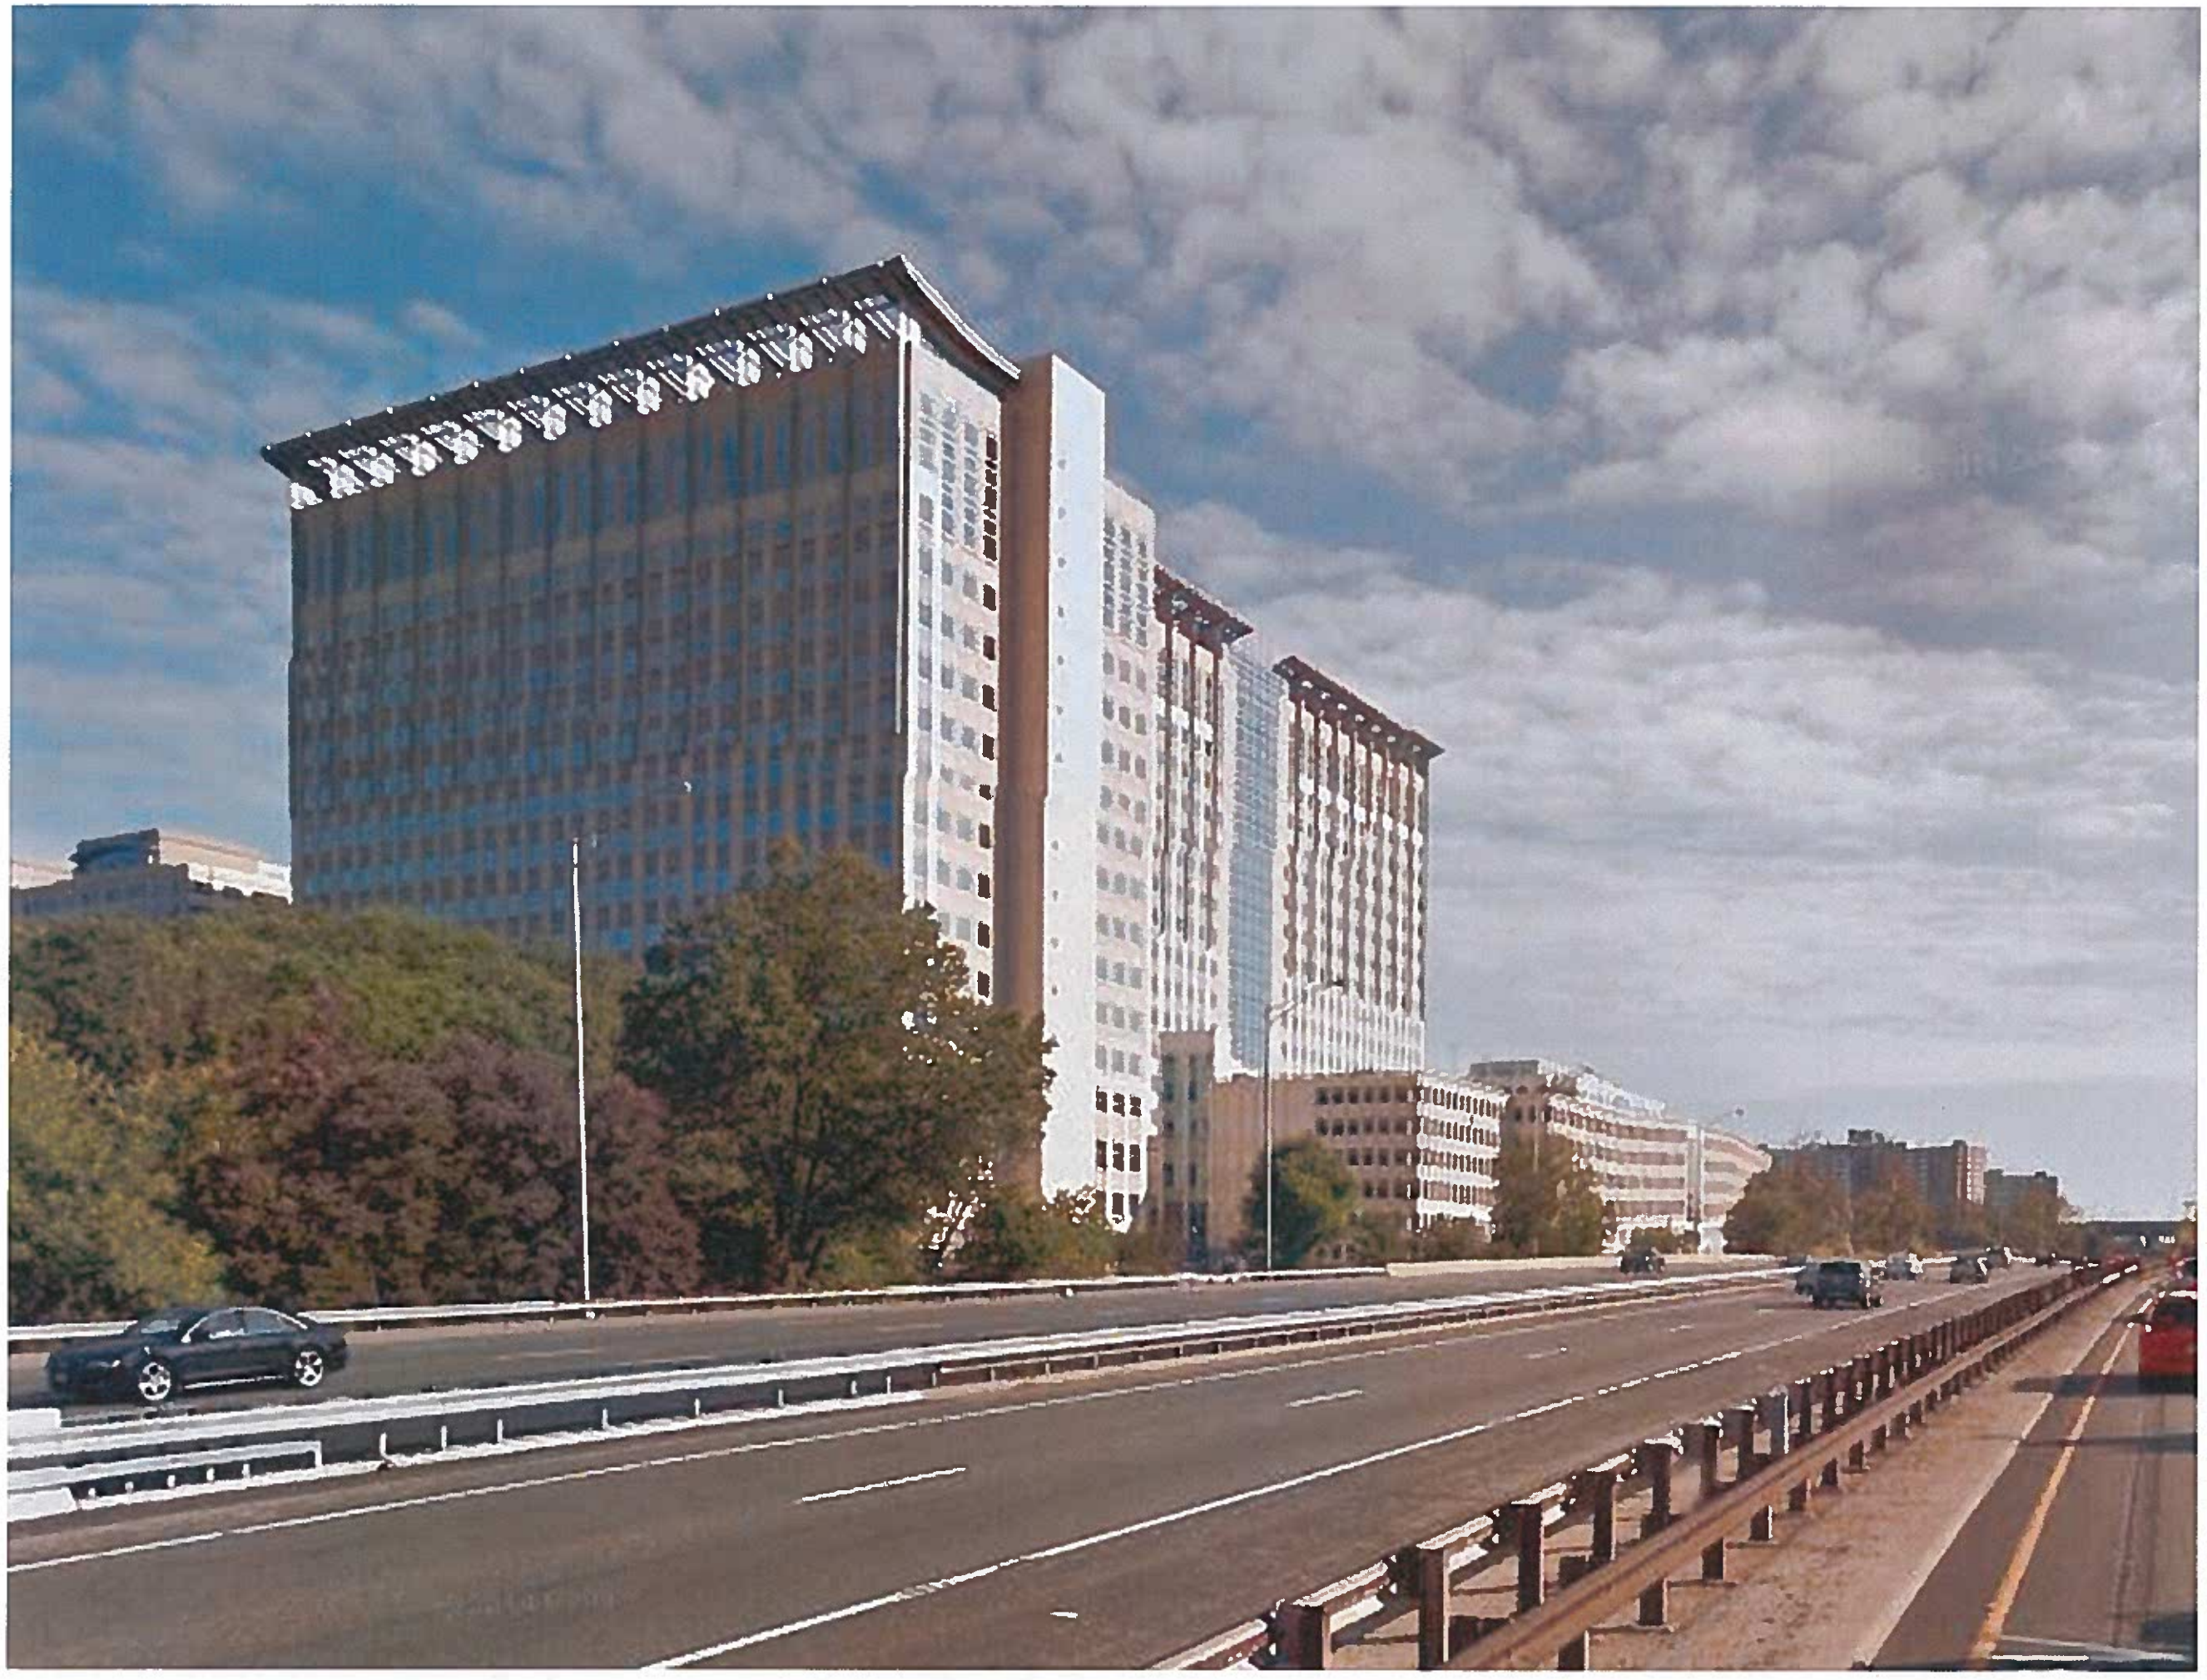

9.6

BLOCK 20 - ARTICULATION / INTEGRATION /
B-M-T / TOWER FORMS