J:\Jobs\LandmarkMall\Exhibits\Access Options\Access Option -2.dwg, 7/21/2008 4:44:46 PM, apriete

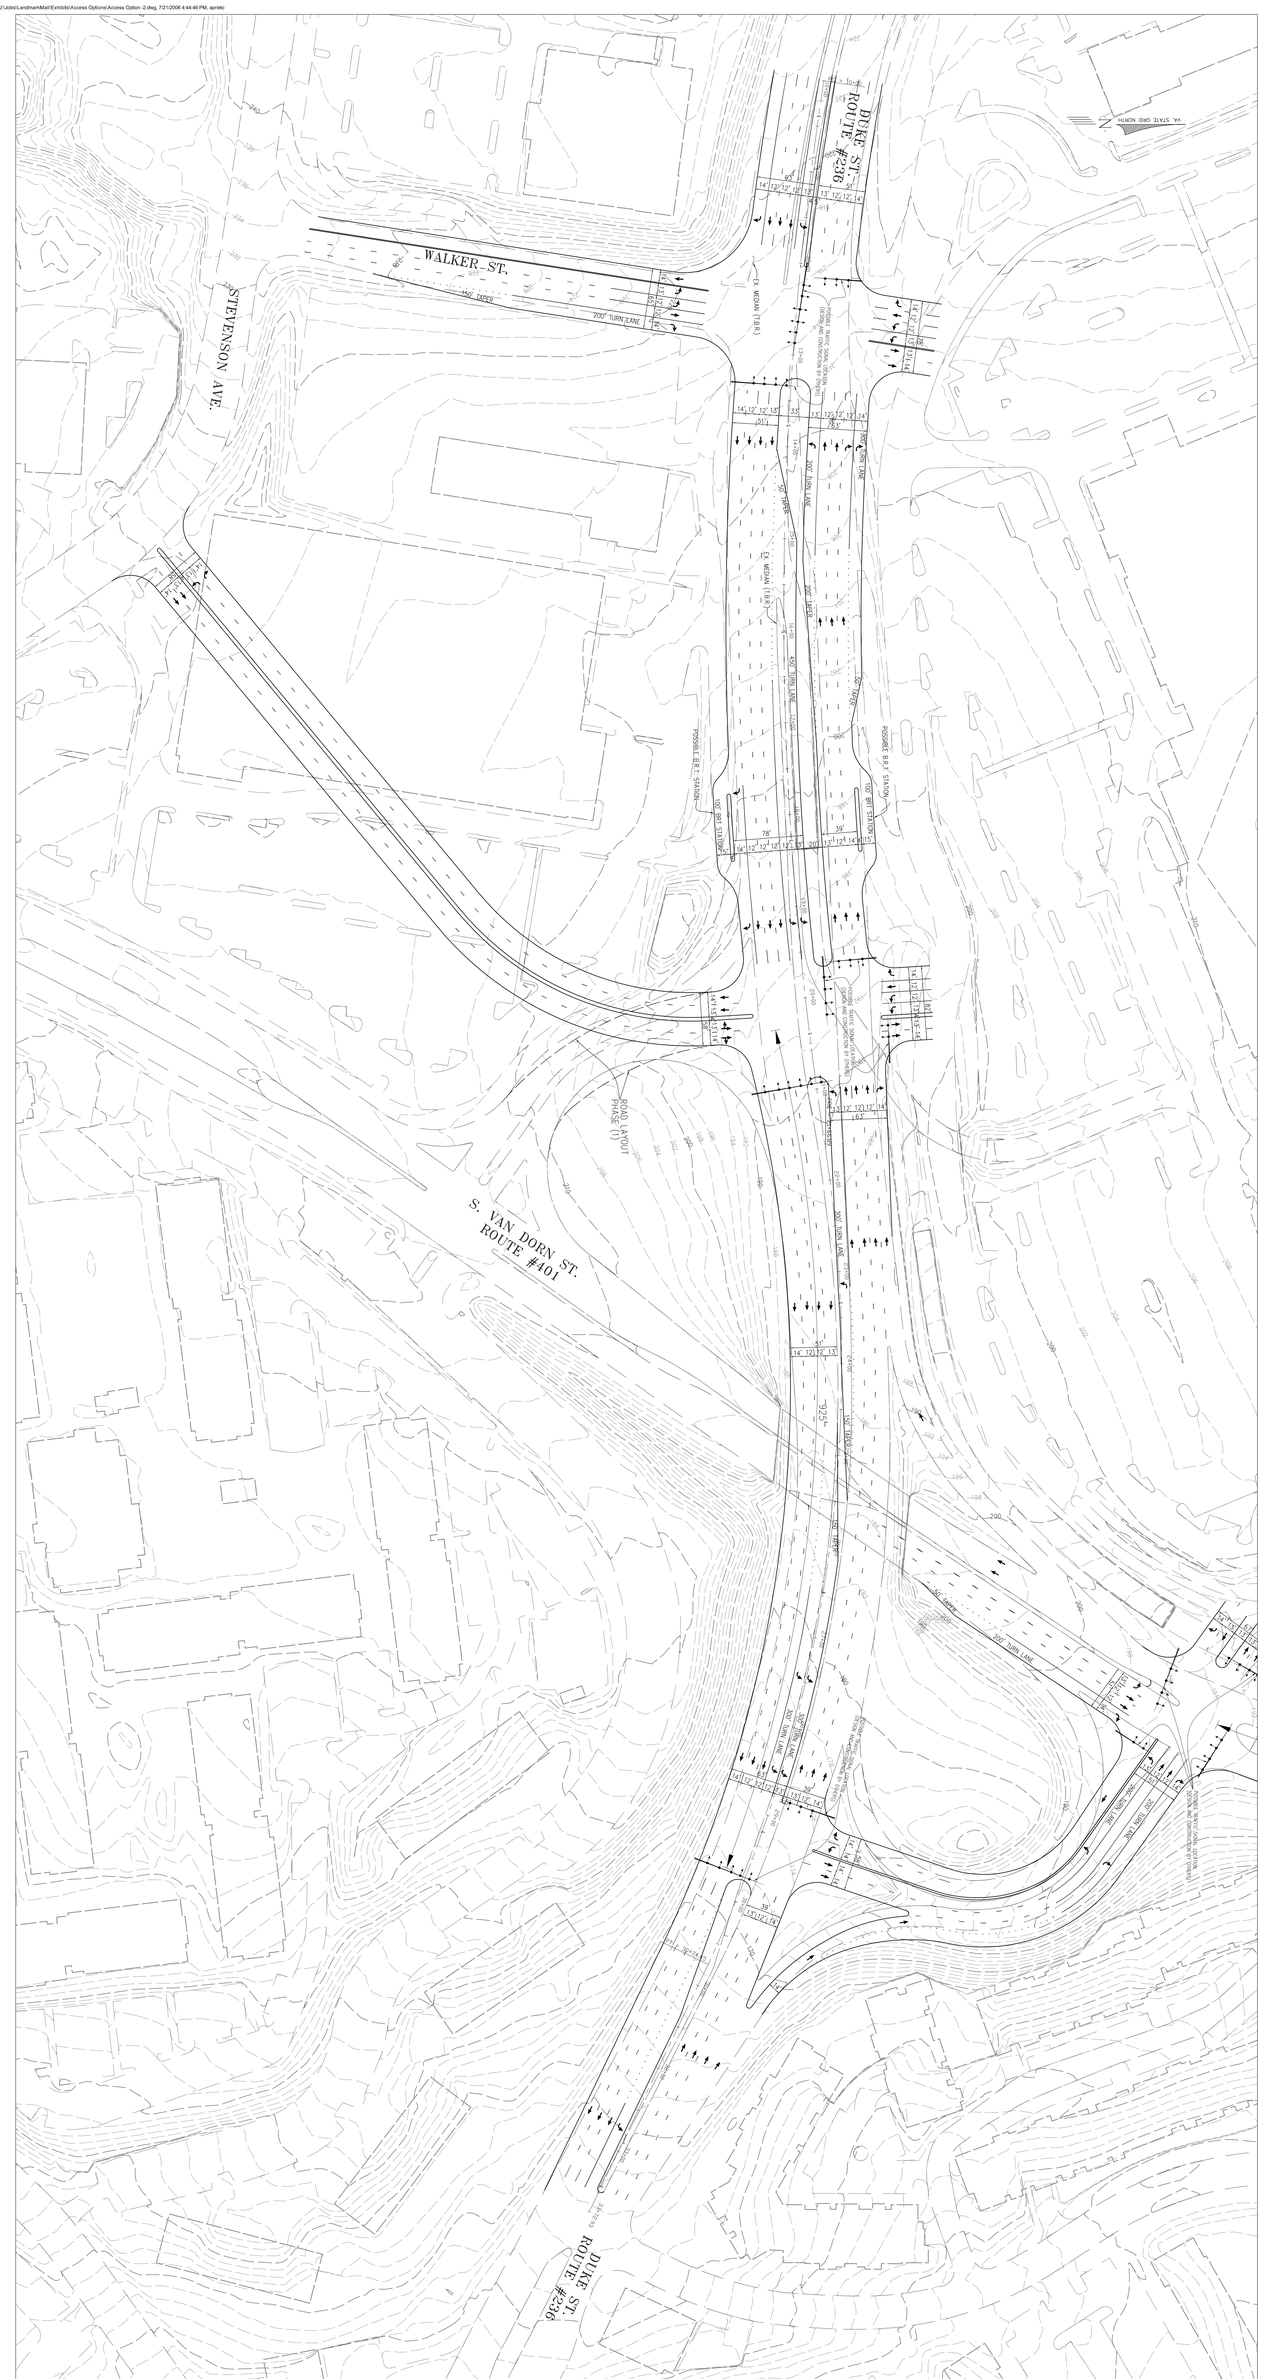

ACCESS-OPTION-1

LANDMARK-MALL

ALEXANDRIA,VIRGINIA

SCALE: 1"=40' C.I. =2' DATE: JULY,2008

SHEET 1 of 1

FILE No. MISC

urban

Planners-Engineers-Landscape Architects-Land Surveyors

Urban, Ltd.
4200-D TECHNOLOGY COURT
CHANTILLY, VIRGINIA 20151
TEL. 703.642.2306
FAX.703.378.7300
WWW.URBANLTD.COM

PLAN DATE: 7-21-08

No.	DATE	DESCRIPTION
		REVISIONS

J:\Jobs\LandmarkMall\Exhibits\Access Options\Access Option -2.dwg, 7/21/2008 4:45:58 PM, apineto

SHEET 1 OF 4	ACCESS-OPTION-1		
FILE No. MISC	LANDMARK-MALL		
	ALEXANDRIA,VIRGINIA		
	SCALE: 1"=40'	C.I. =2'	DATE: JULY,2008

urban™
Planners-Engineers-Landscape Architects-Land Surveyors

Urban, Ltd.
4200-D-TECHNOLOGY-COURT
CHANTILLY,VIRGINIA-20151
TEL.:703-642-2306
FAX:703.378.7888
WWW.URBAN-LTD.COM

PLAN DATE
7-21-08

No.	DATE	DESCRIPTION

REVISIONS

J:\Jobs\LandmarkMall\Exhibits\Access Options\Access Option -2.dwg, 7/21/2008 4:46:46 PM, apriete

ACCESS-OPTION-1

LANDMARK-MALL

ALEXANDRIA,VIRGINIA

SCALE: 1"=40' C.I. =2' DATE: JULY,2008

SHEET 1 of 1

FILE No. MISC

urban

Planners-Engineers-Landscape Architects-Land Surveyors

Urban, Ltd.
4200-D TECHNOLOGY COURT
CHANTILLY, VIRGINIA 20151
TEL. 703.642.2306
FAX.703.378.7300
WWW.URBANLTD.COM

PLAN DATE: 7-21-08

No.	DATE	DESCRIPTION

REVISIONS

J:\Jobs\LandmarkMall\Exhibits\Access Options\Access Option -2.dwg, 7/21/2008 4:47:33 PM, apnelo

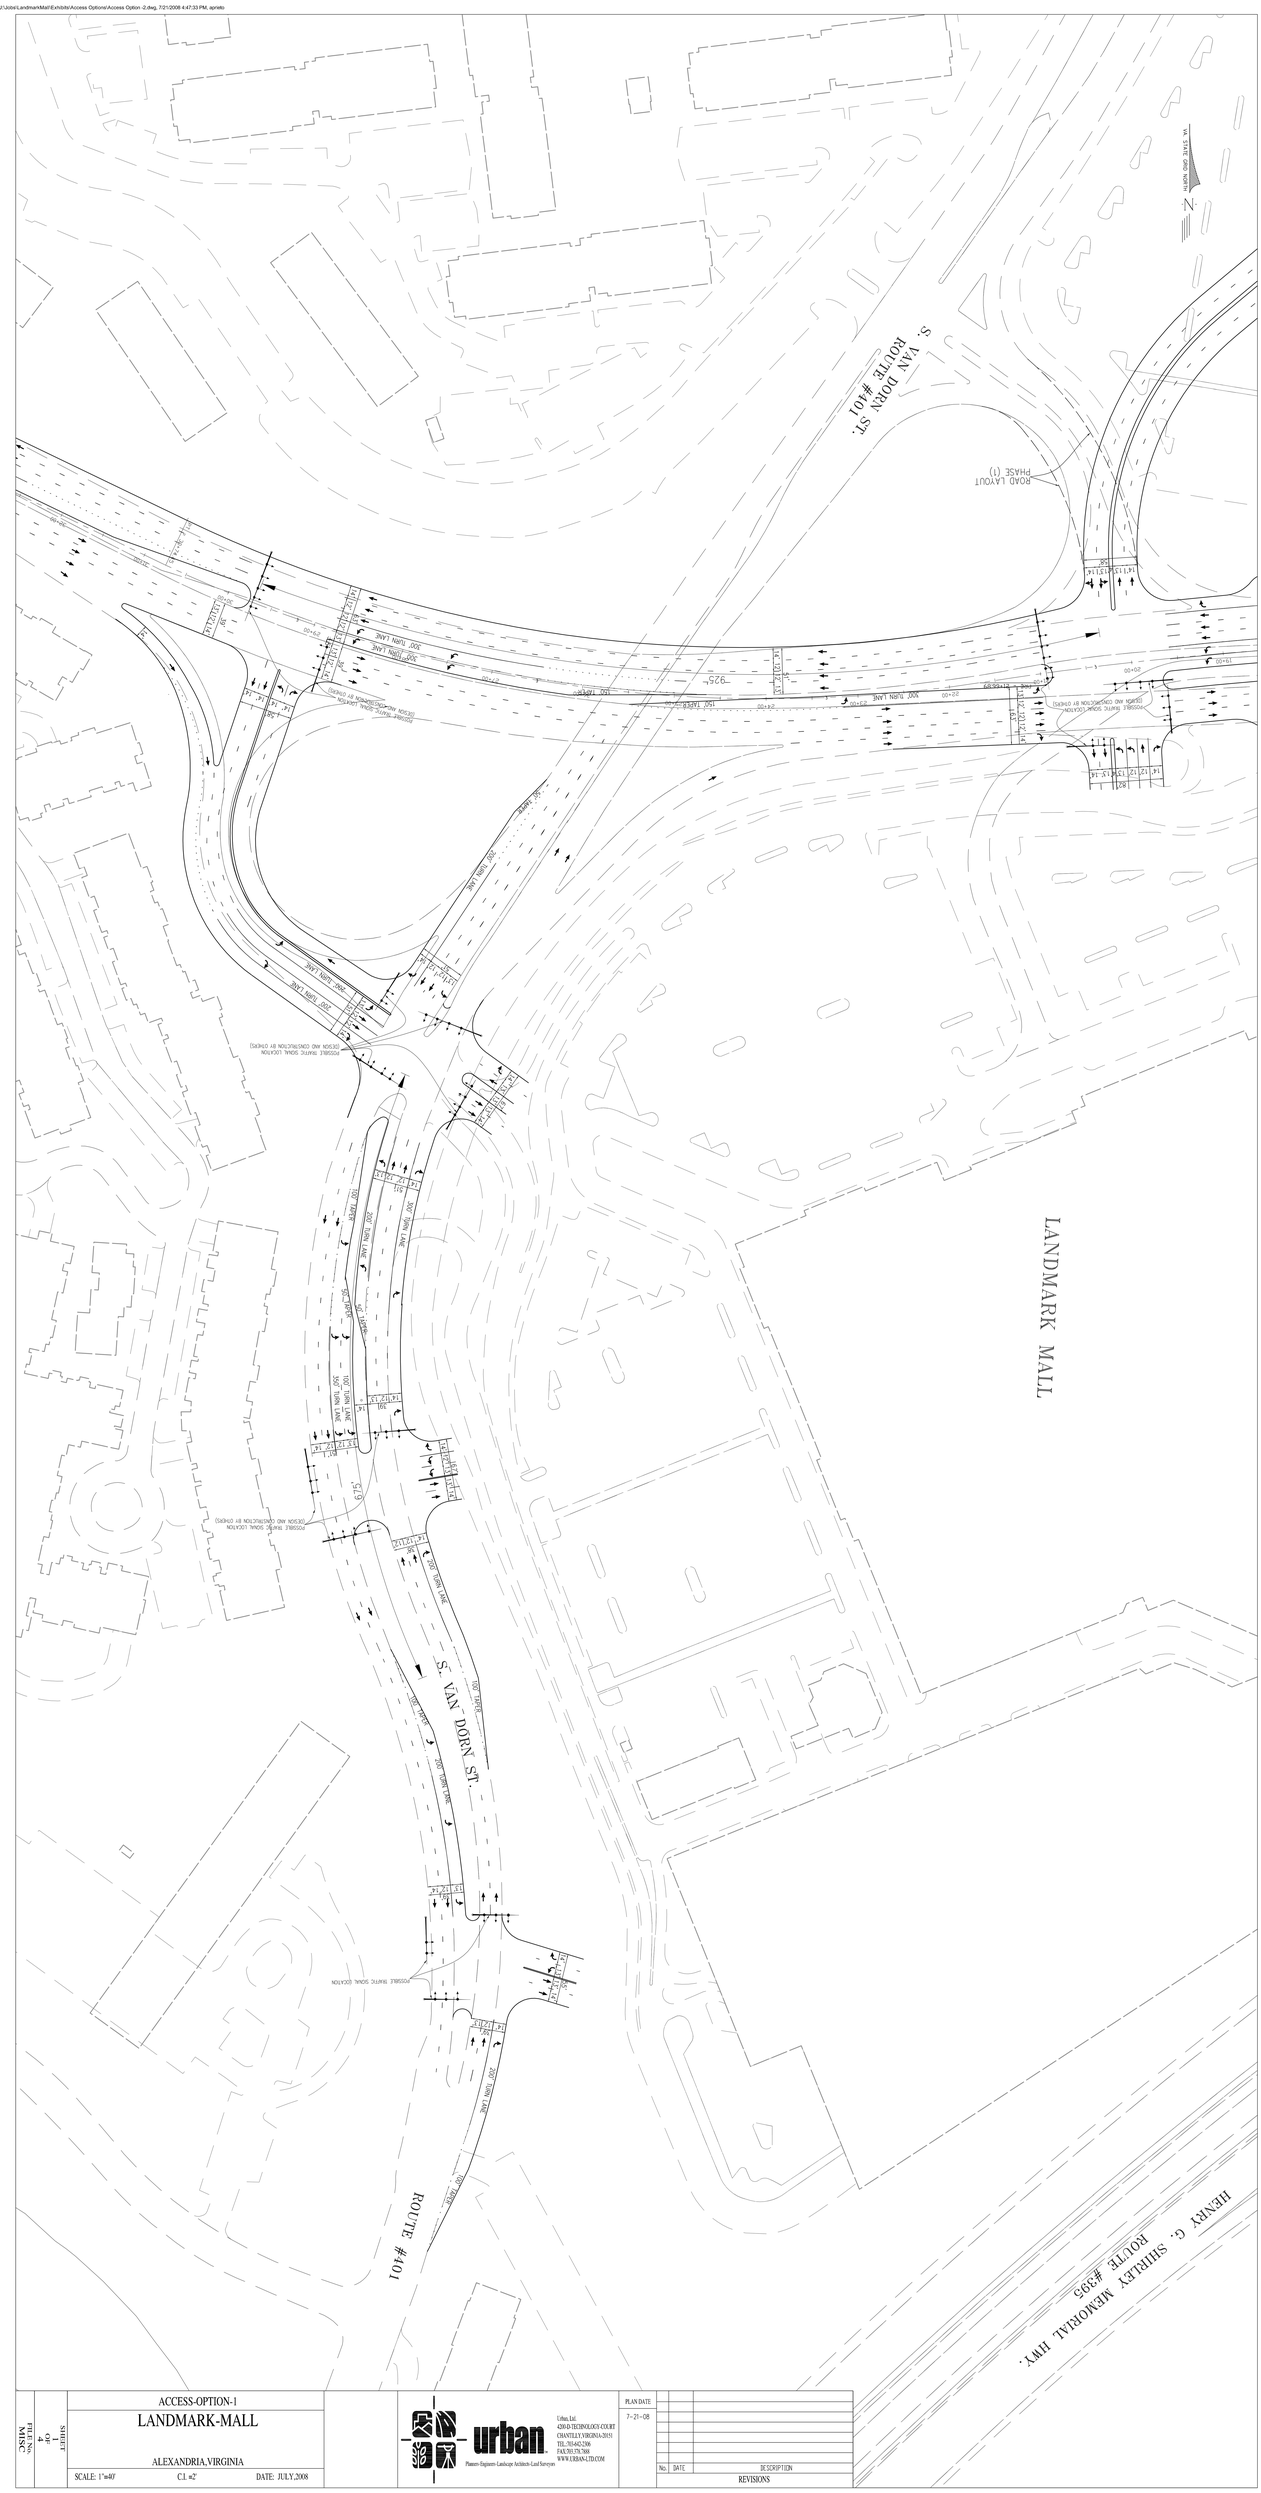

FILE No. MISC	SHEET 1 OF 4	ACCESS-OPTION-1 LANDMARK-MALL ALEXANDRIA,VIRGINIA SCALE: 1"=40' C.I. =2' DATE: JULY,2008	urban Planners-Engineers-Landscape Architects-Land Surveyors	Urban, Ltd. 4200-D-TECHNOLOGY COURT CHANTILLY,VIRGINIA-20151 TEL.:703-642-2306 FAX:703-378-7808 WWW.URBAN-LTD.COM	PLAN DATE 7-21-08 No. DATE DESCRIPTION REVISIONS