Land Bay G

Route 1 & East Glebe Road - Alexandria, VA

July 09, 2008

Potomac Yard Design Advisory Committee

MRP | REALTY

Gensler

SK&I | Architectural Design Group

GH2

POTOMAC YARD TOWN CENTER

BLOCK A

1 SOUTH ELEVATION

SCALE: 1/16" = 1'-0"

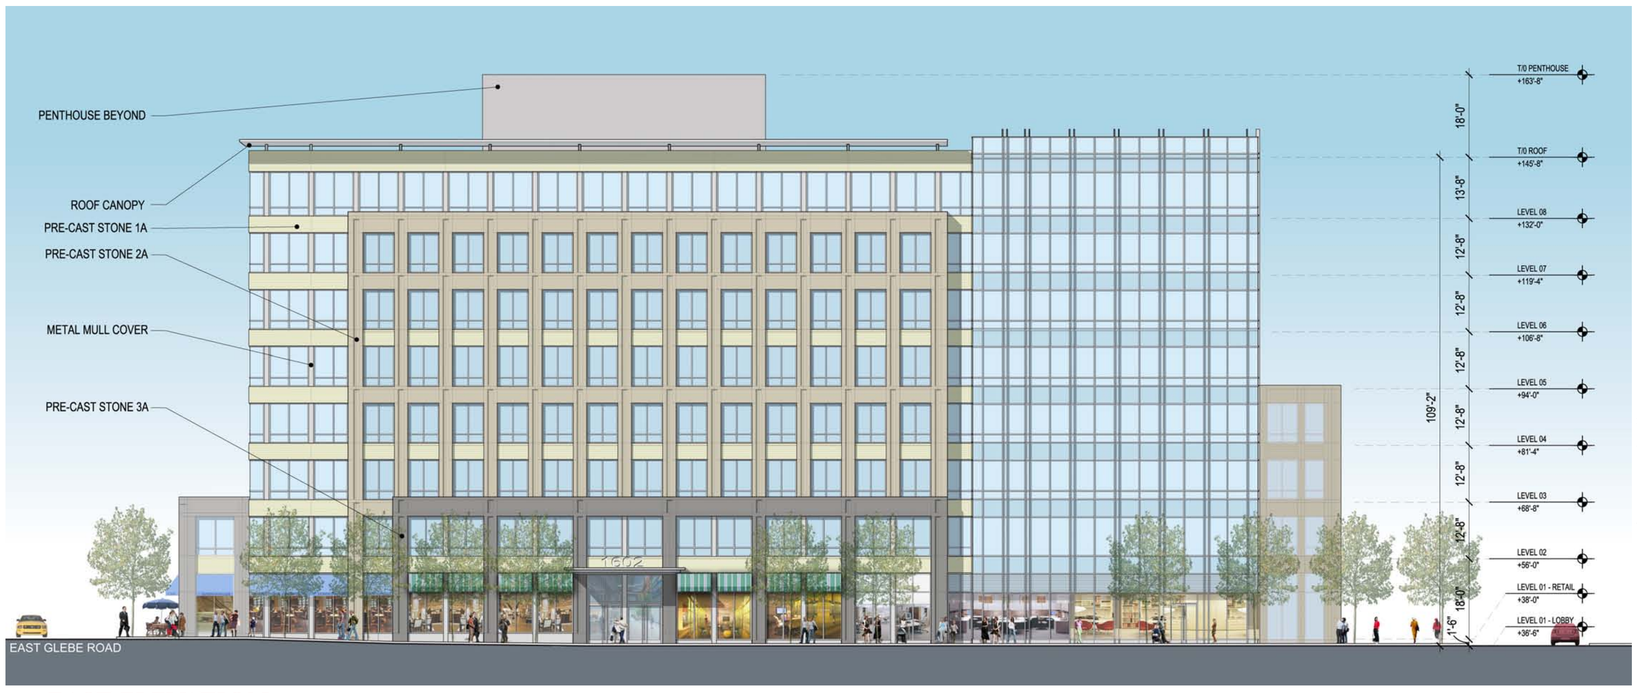

2 EAST ELEVATION

SCALE: 1/16" = 1'-0"

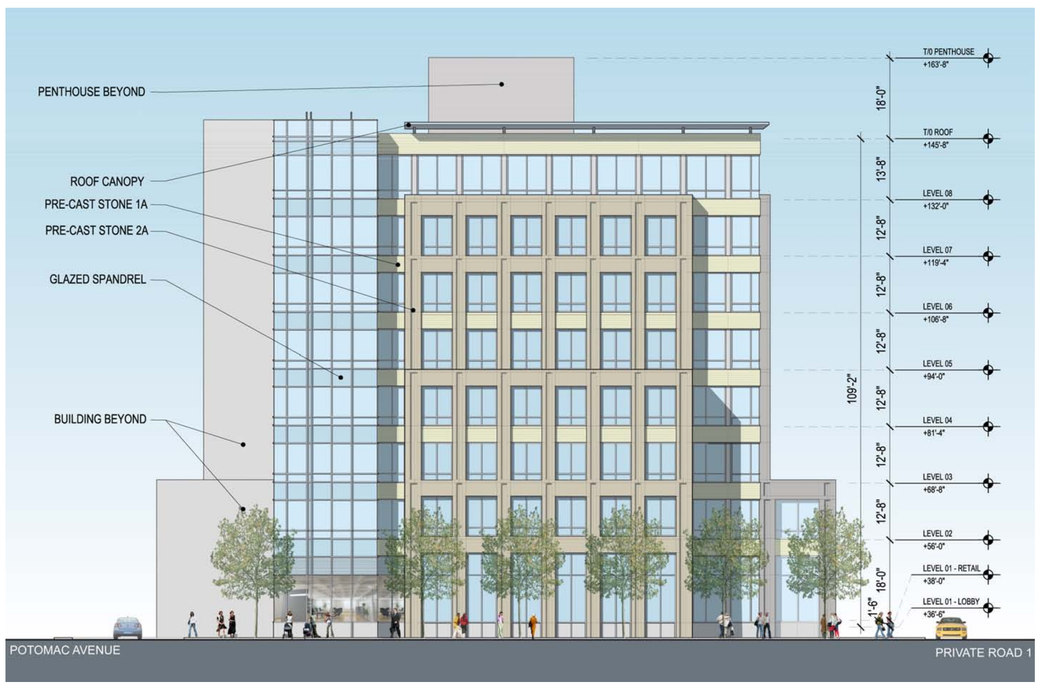

3 NORTH ELEVATION

SCALE: 1/16" = 1'-0"

4 WEST ELEVATION

SCALE: 1/16" = 1'-0"

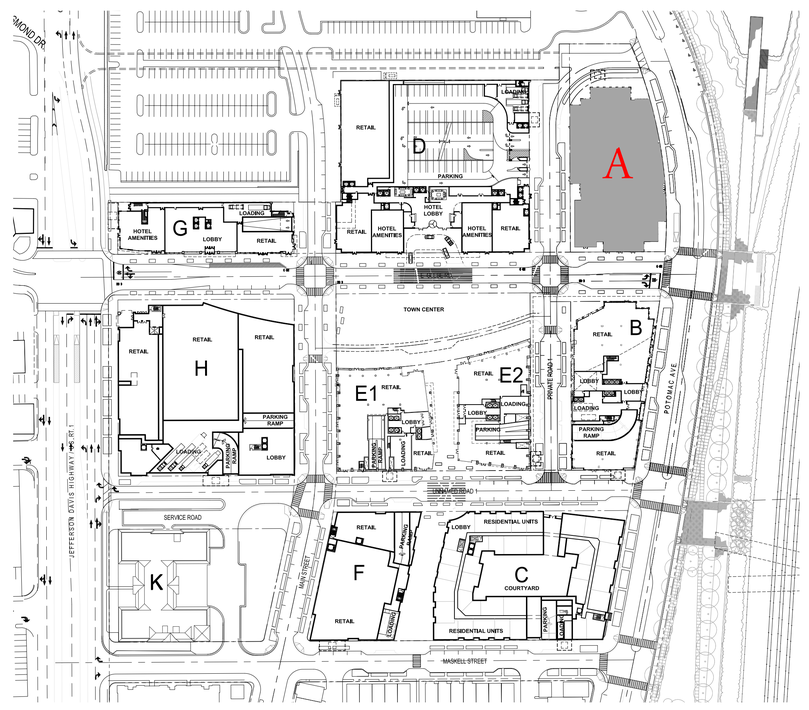

KEY PLAN

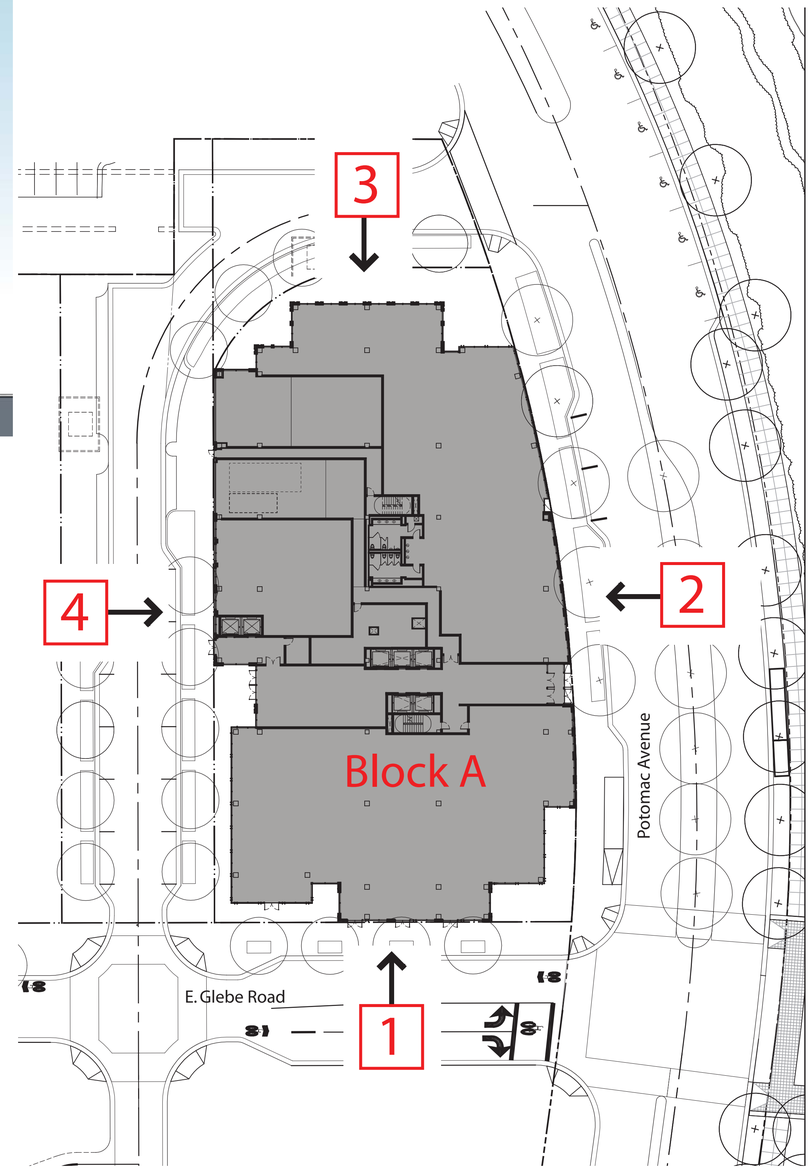

GROUND LEVEL PLAN

SCALE: 1" = 30'-0"

MODEL PHOTO

BLOCK A

POTOMAC YARD TOWN CENTER

07.09.08

MRP | REALTY

Gensler

BLOCK B

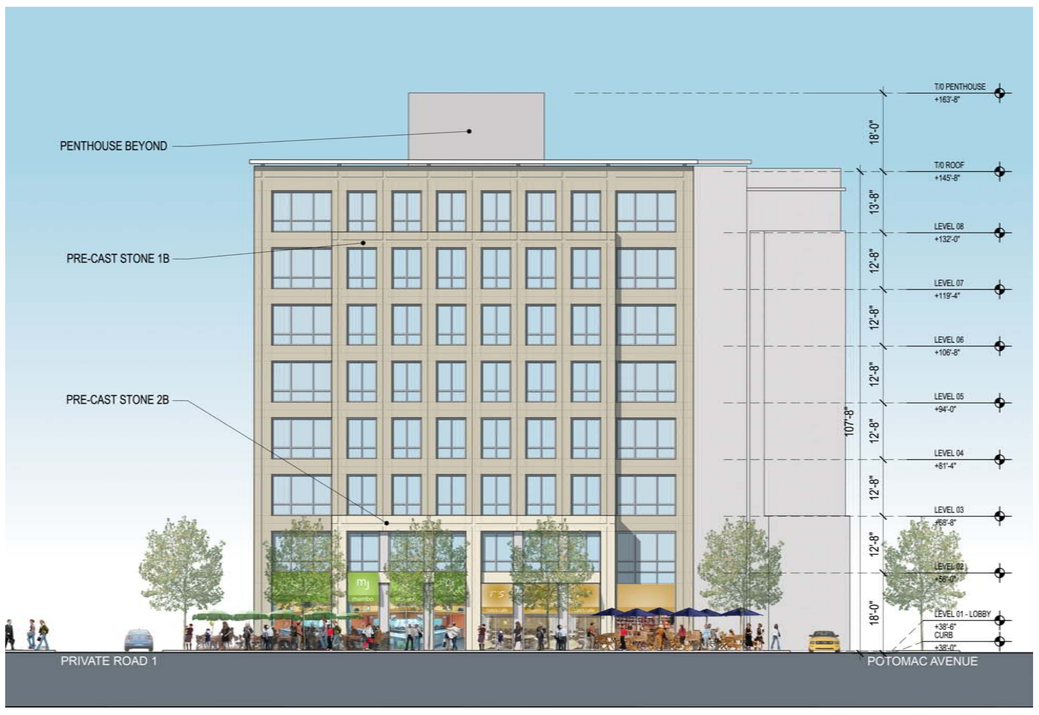

1 SOUTH ELEVATION

SCALE: 1/16" = 1'-0"

2 EAST ELEVATION

SCALE: 1/16" = 1'-0"

3 NORTH ELEVATION

SCALE: 1/16" = 1'-0"

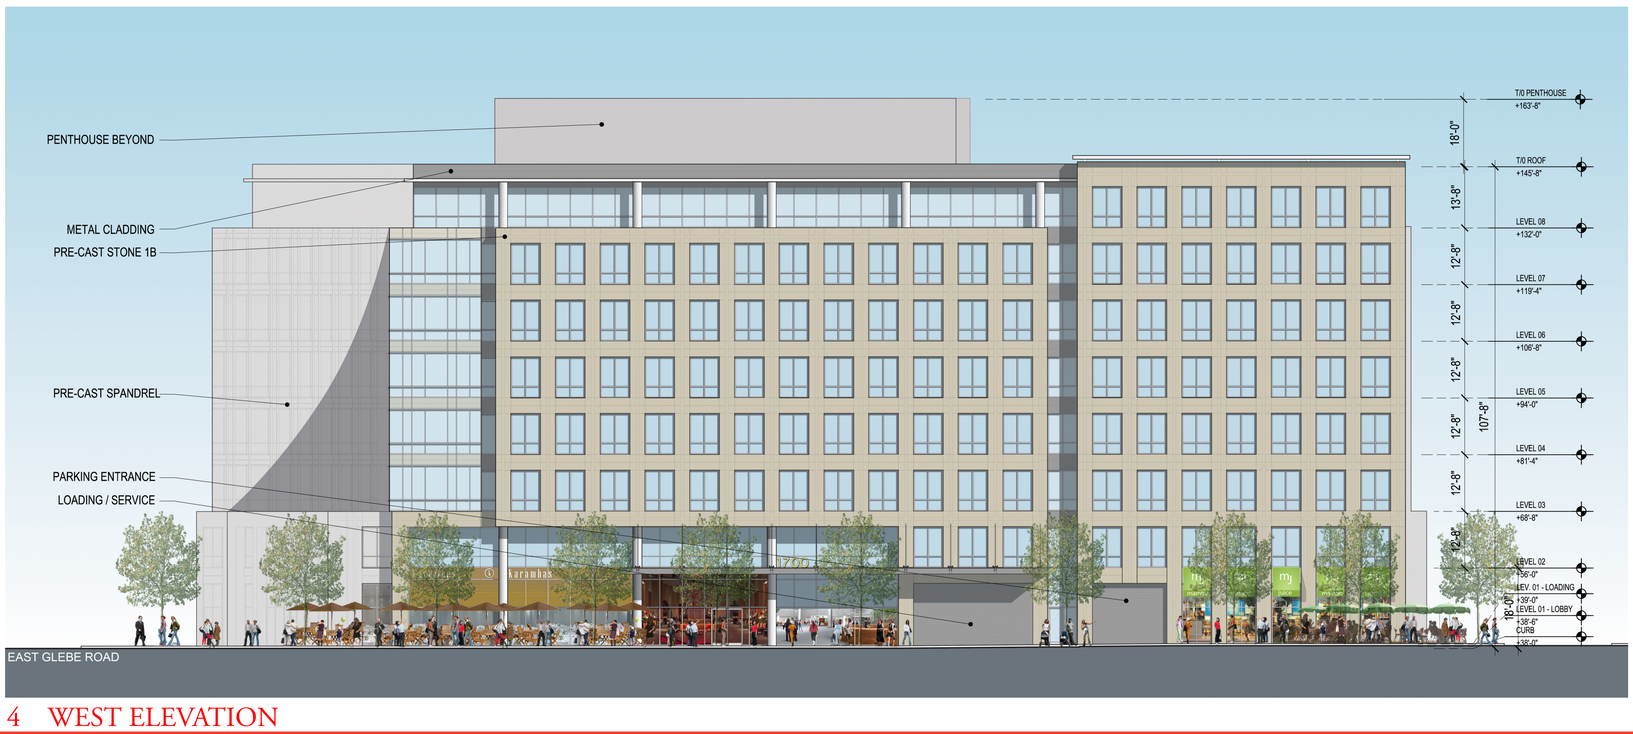

4 WEST ELEVATION

SCALE: 1/16" = 1'-0"

KEY PLAN

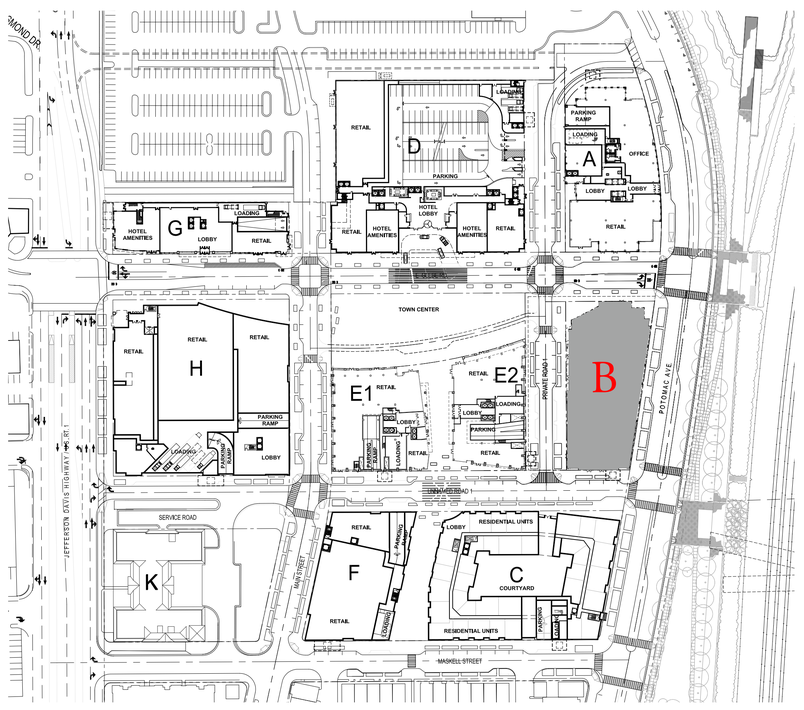

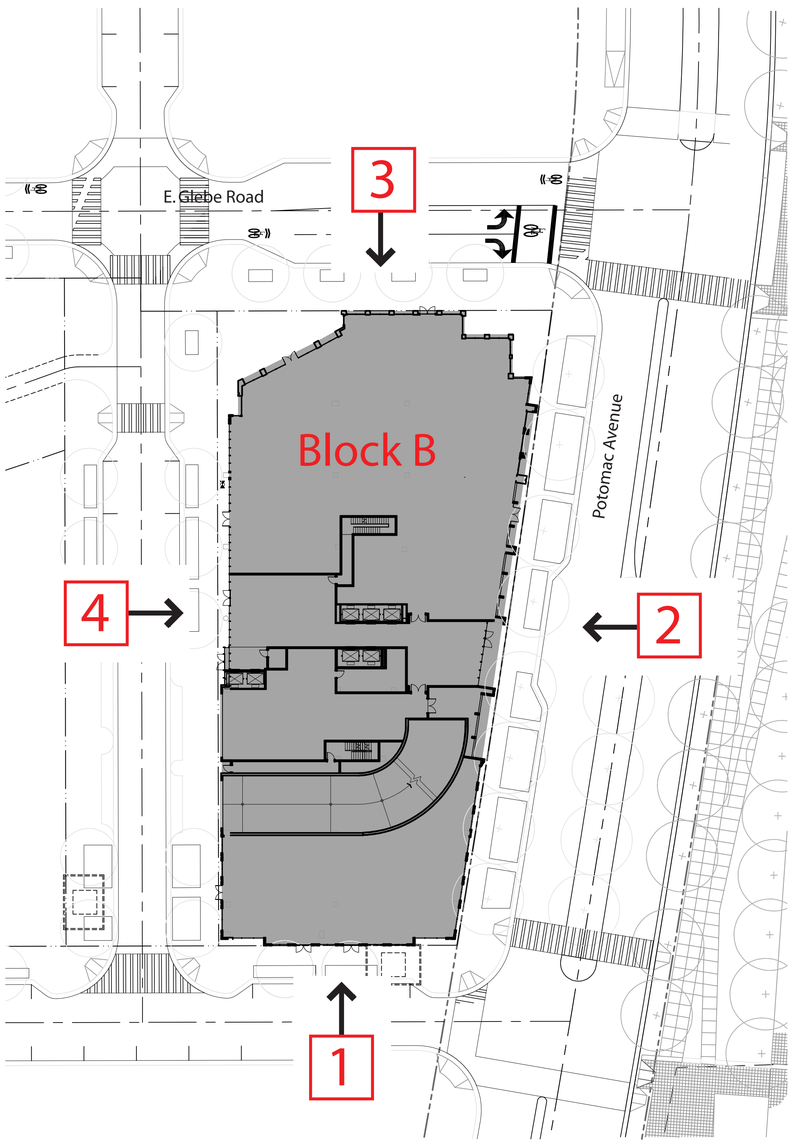

GROUND LEVEL PLAN

SCALE: 1" = 30'-0"

MODEL PHOTO

BLOCK D

1 SOUTH ELEVATION

SCALE: 1/16" = 1'-0"

2 EAST ELEVATION

SCALE: 1/16" = 1'-0"

3 NORTH ELEVATION

SCALE: 1/16" = 1'-0"

4 WEST ELEVATION

SCALE: 1/16" = 1'-0"

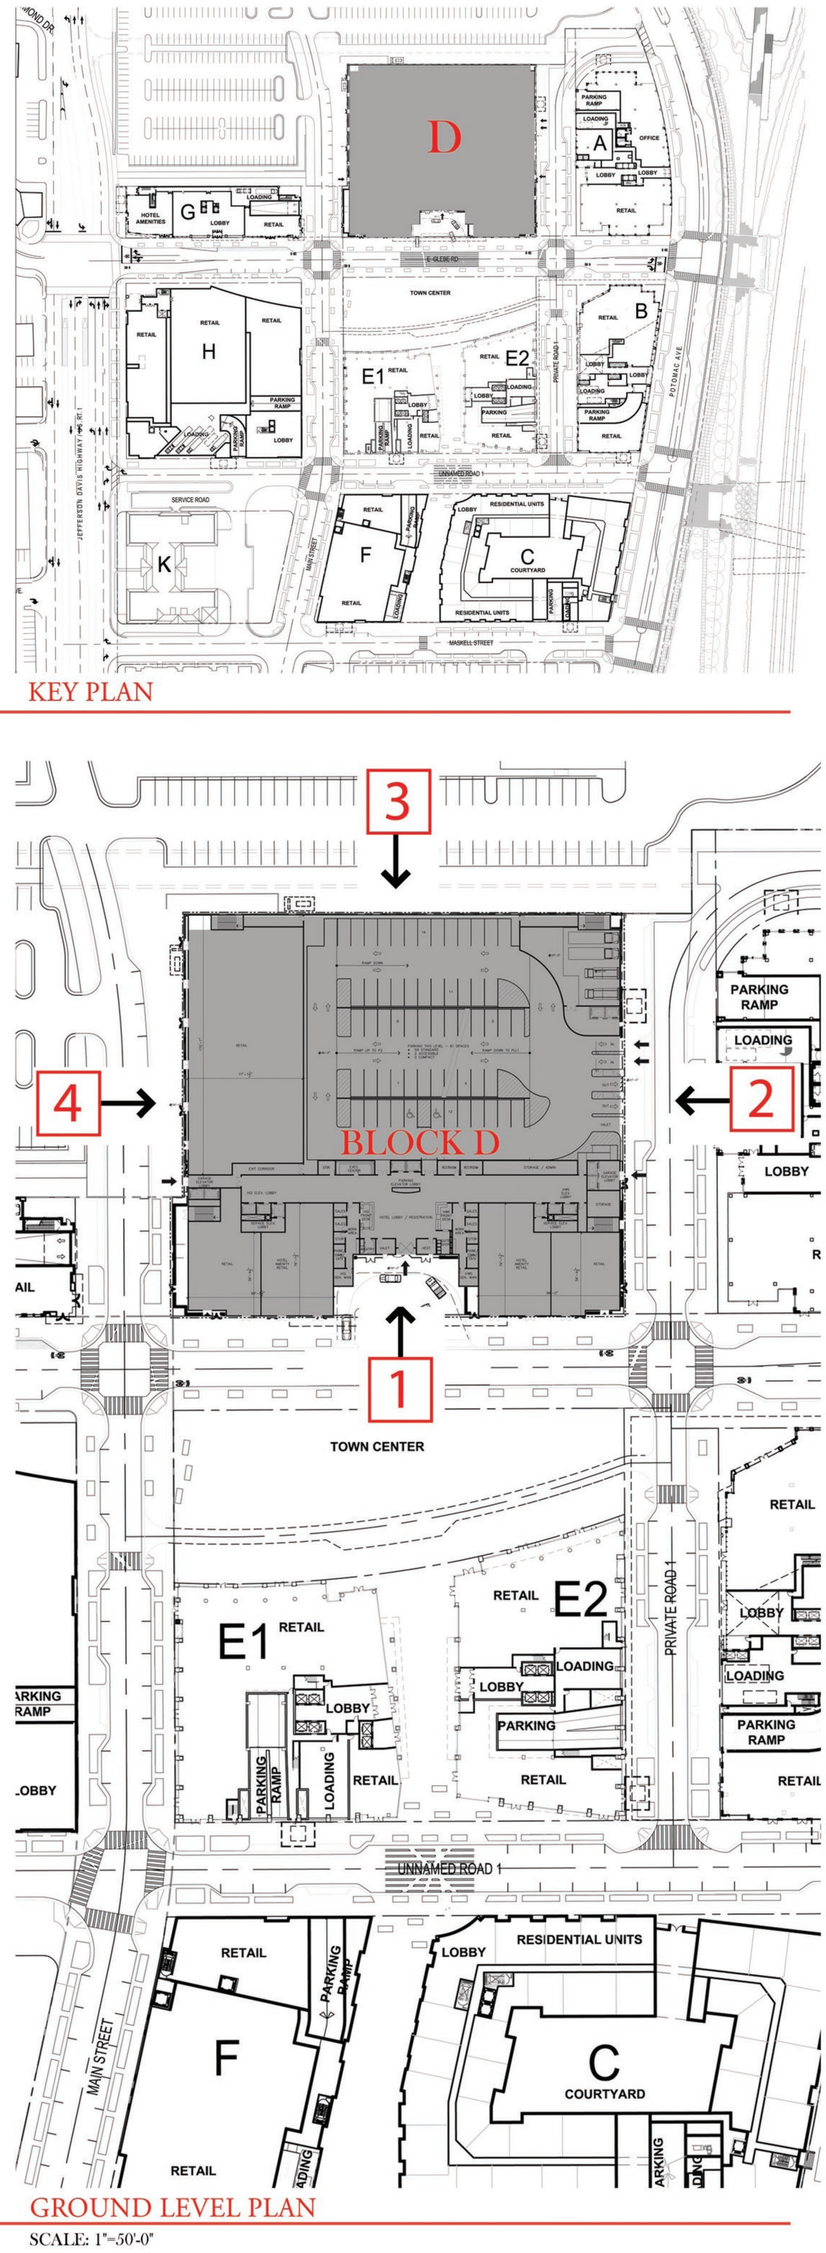

KEY PLAN

GROUND LEVEL PLAN

SCALE: 1"=50'-0"

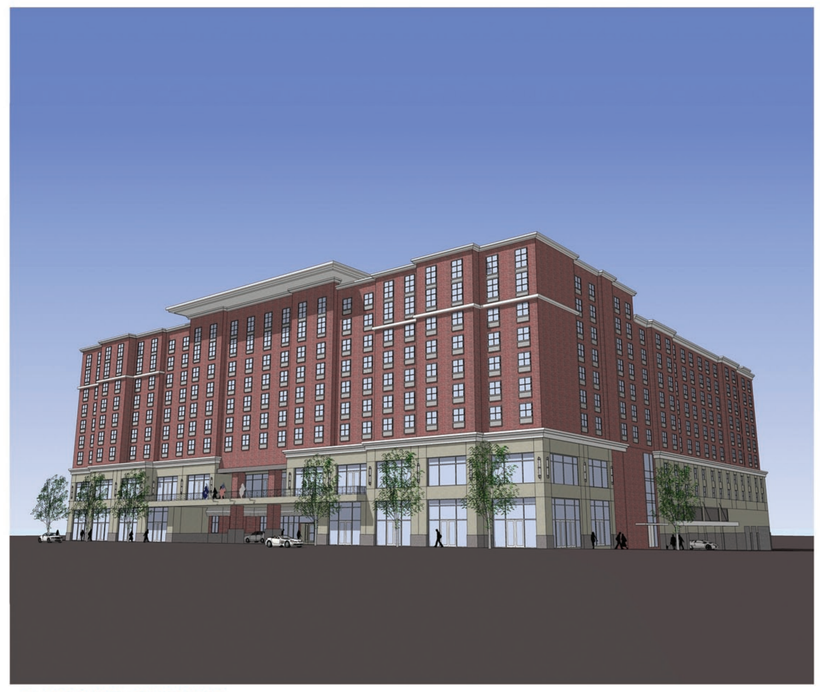

MODEL PHOTO

BLOCK D

POTOMAC YARD TOWN CENTER

07.09.08

BLOCK E1

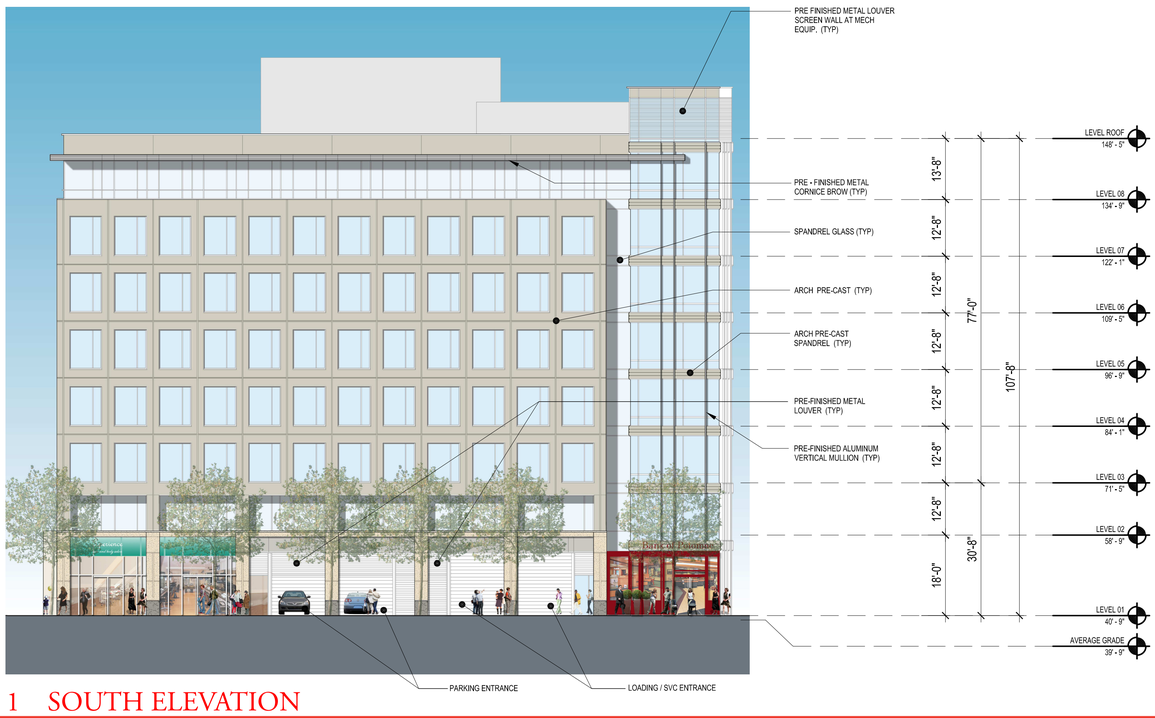

1 SOUTH ELEVATION

SCALE: 1/16" = 1'-0"

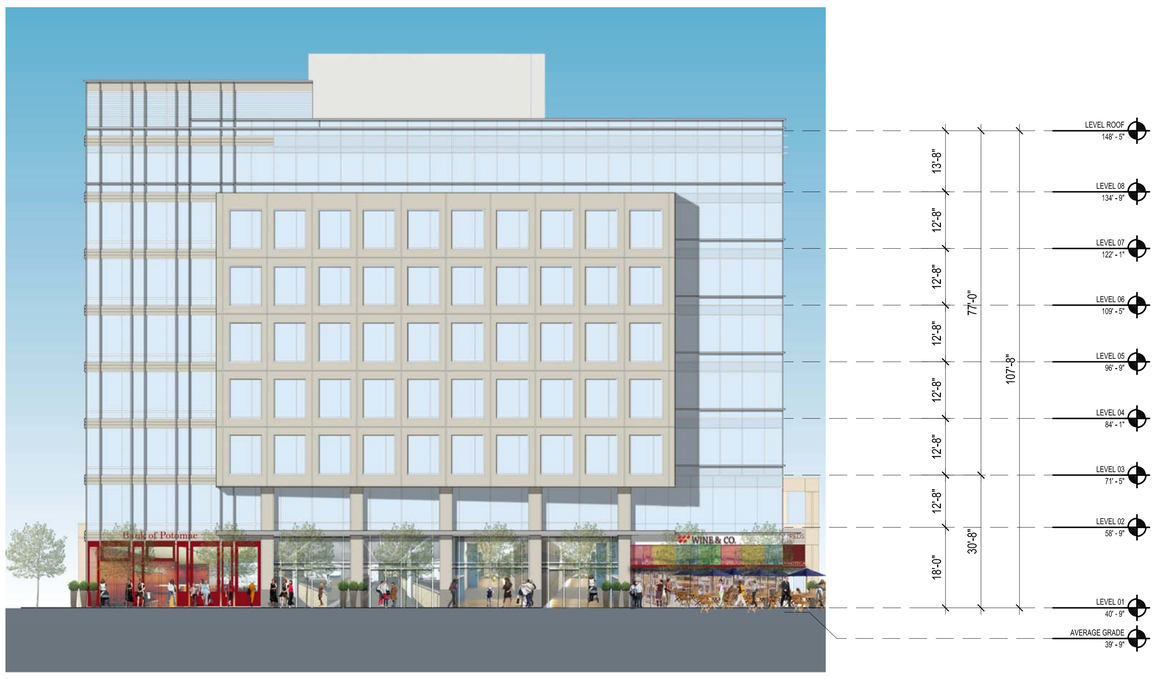

2 EAST ELEVATION

SCALE: 1/16" = 1'-0"

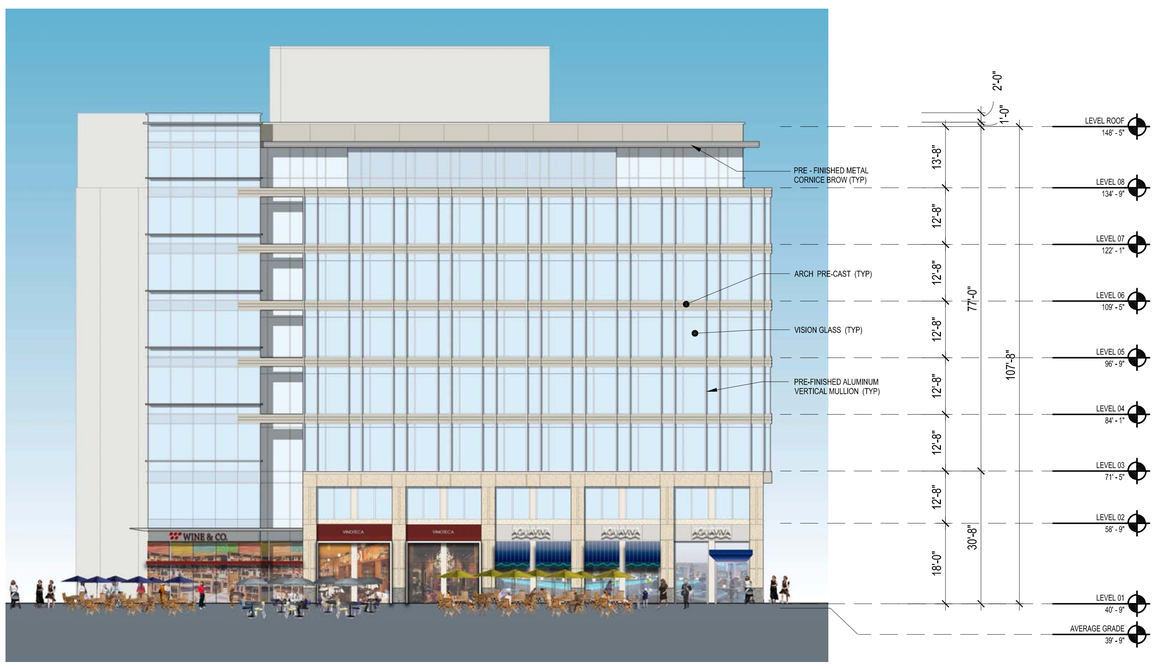

3 NORTH ELEVATION

SCALE: 1/16" = 1'-0"

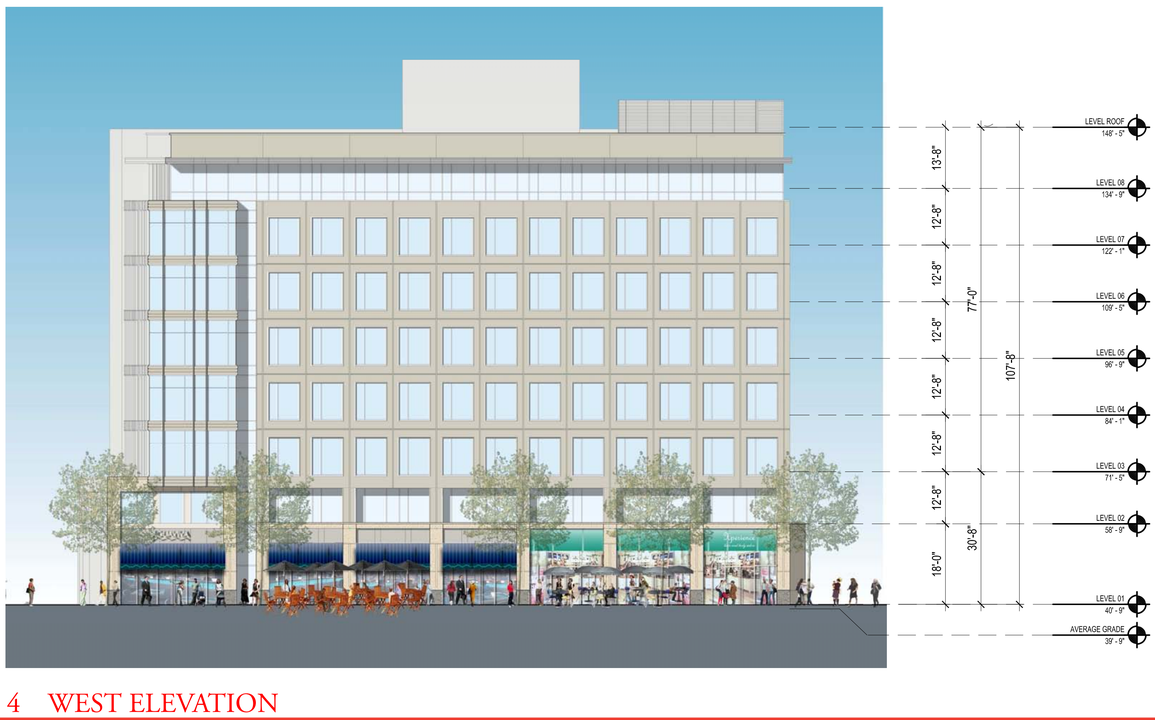

4 WEST ELEVATION

SCALE: 1/16" = 1'-0"

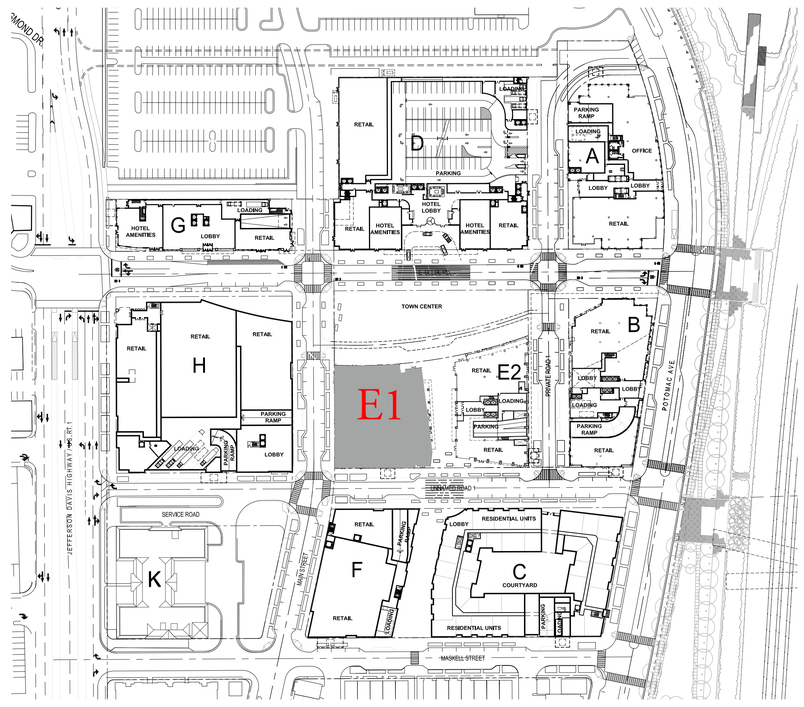

KEY PLAN

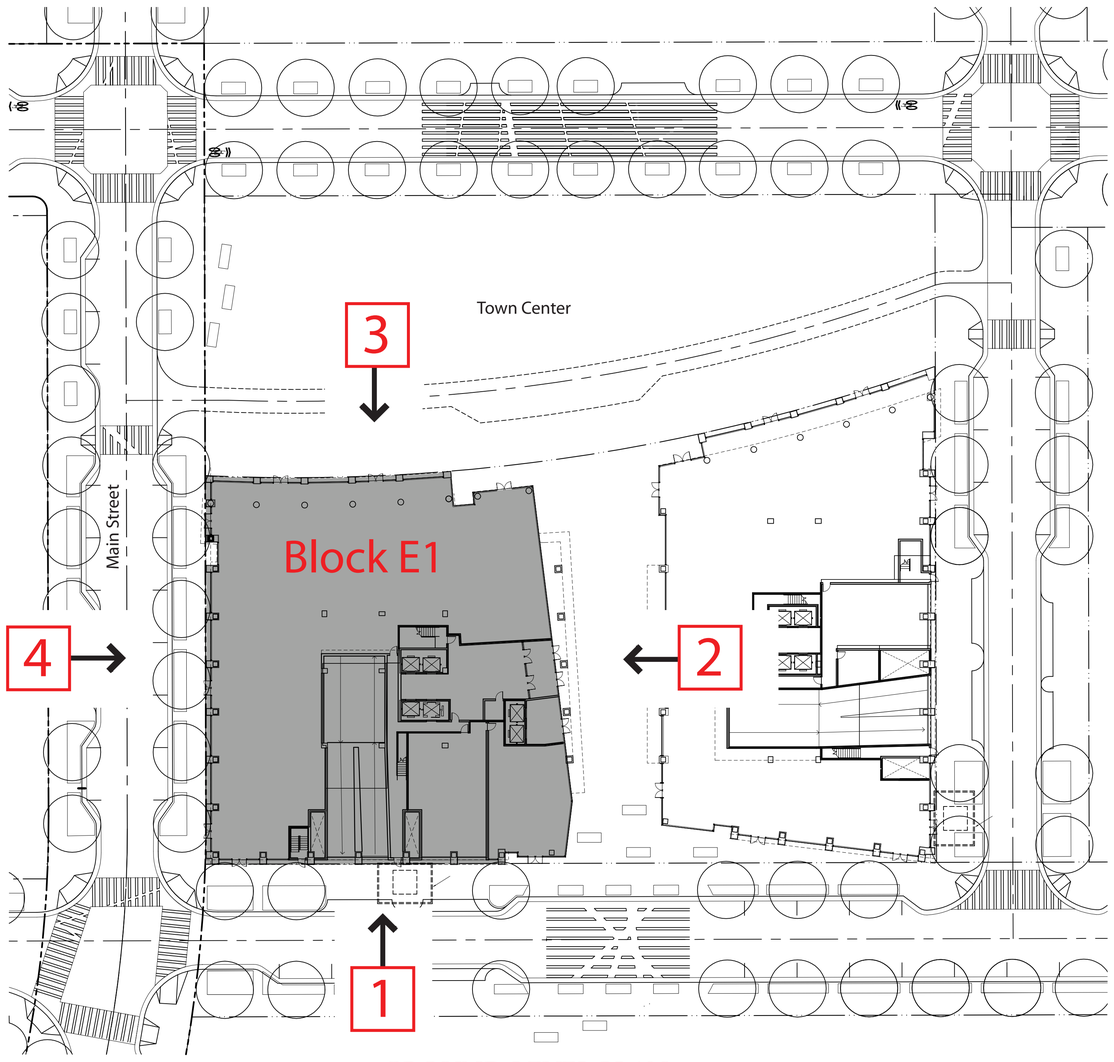

GROUND LEVEL PLAN

SCALE: 1" = 30'-0"

MODEL PHOTO

BLOCK E1

POTOMAC YARD TOWN CENTER

07.09.08

MRP | REALTY

Gensler

BLOCK E2

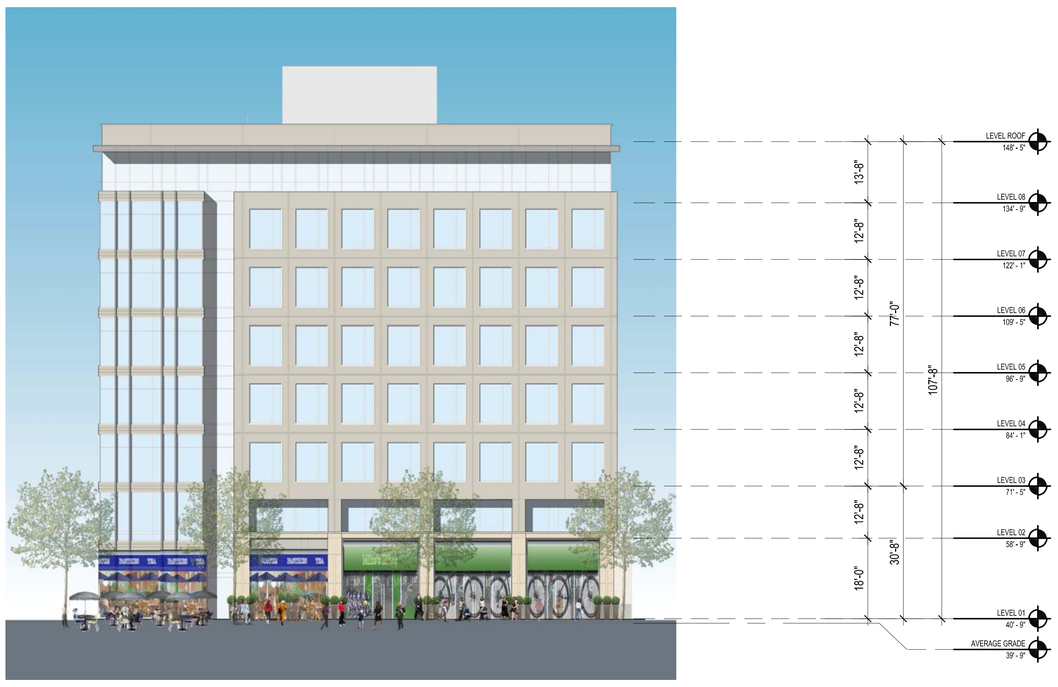

1 SOUTH ELEVATION

SCALE: 1/16" = 1'-0"

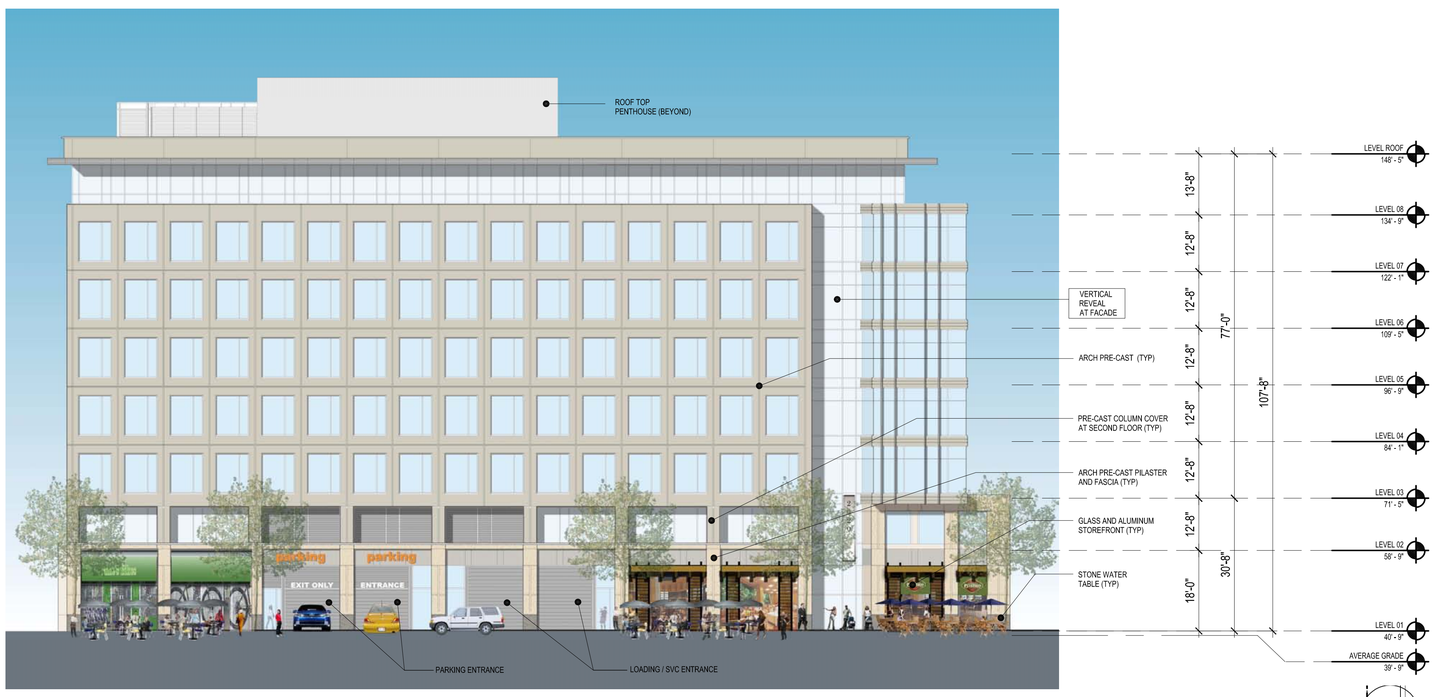

2 EAST ELEVATION

SCALE: 1/16" = 1'-0"

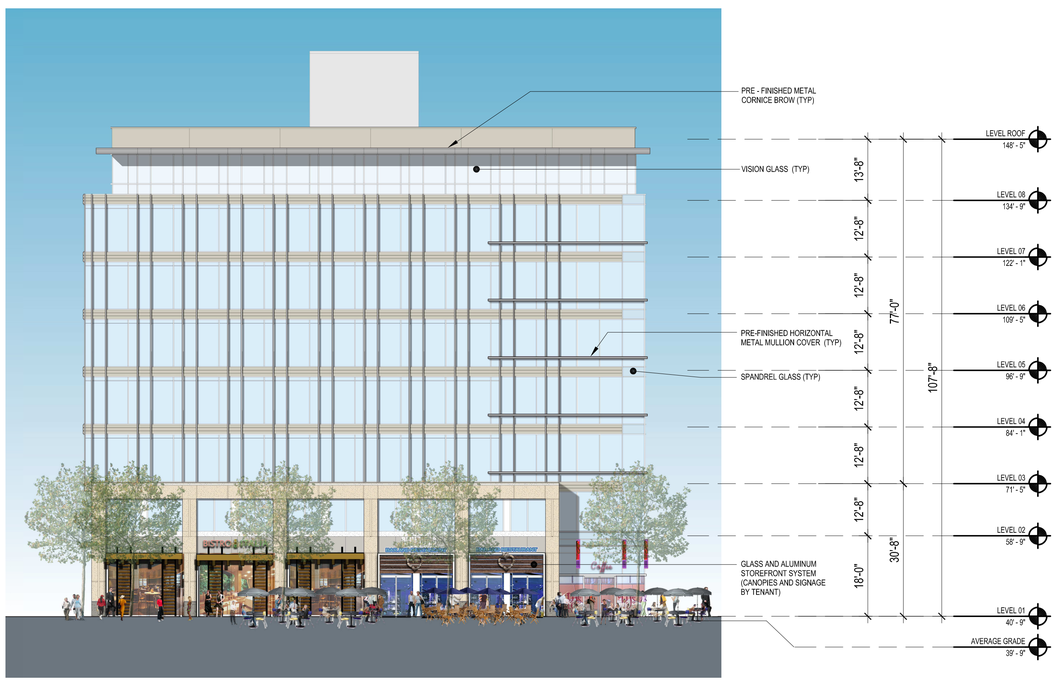

3 NORTH ELEVATION

SCALE: 1/16" = 1'-0"

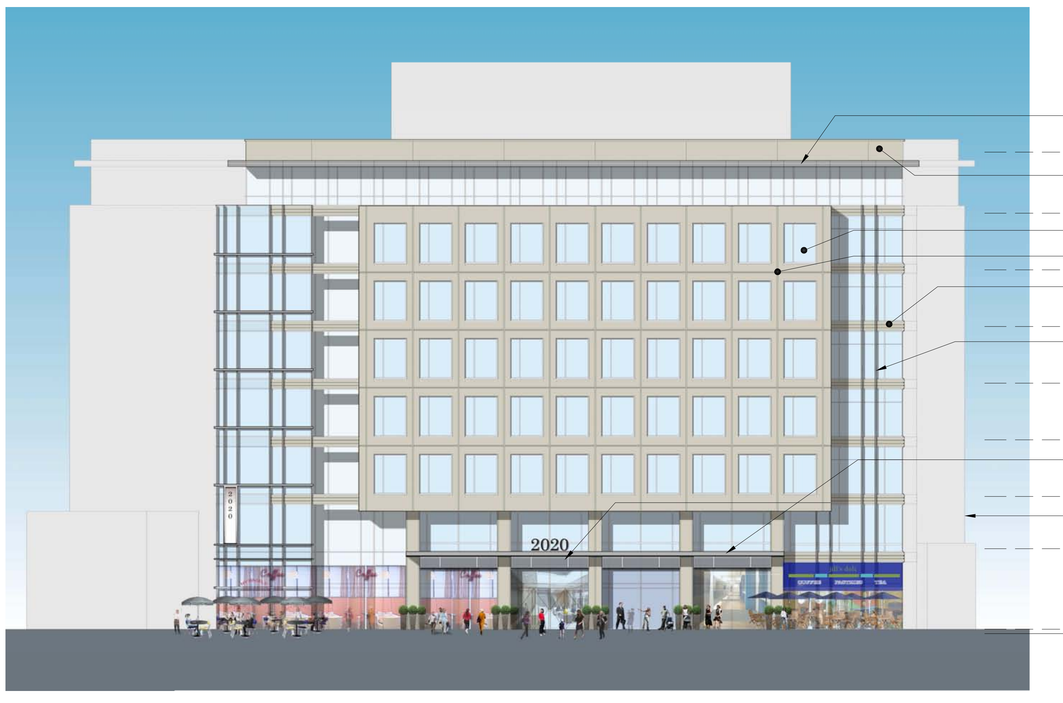

4 WEST ELEVATION

SCALE: 1/16" = 1'-0"

KEY PLAN

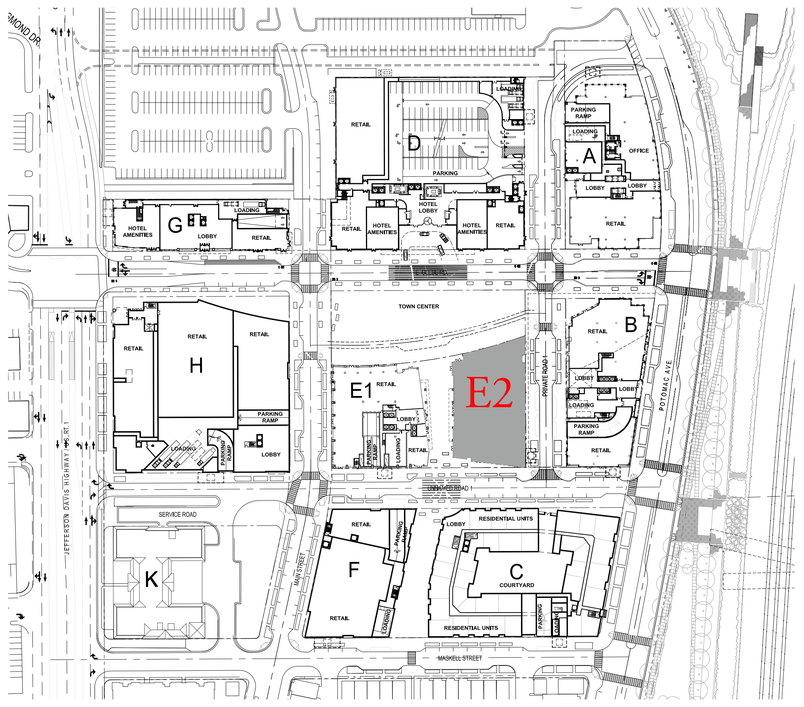

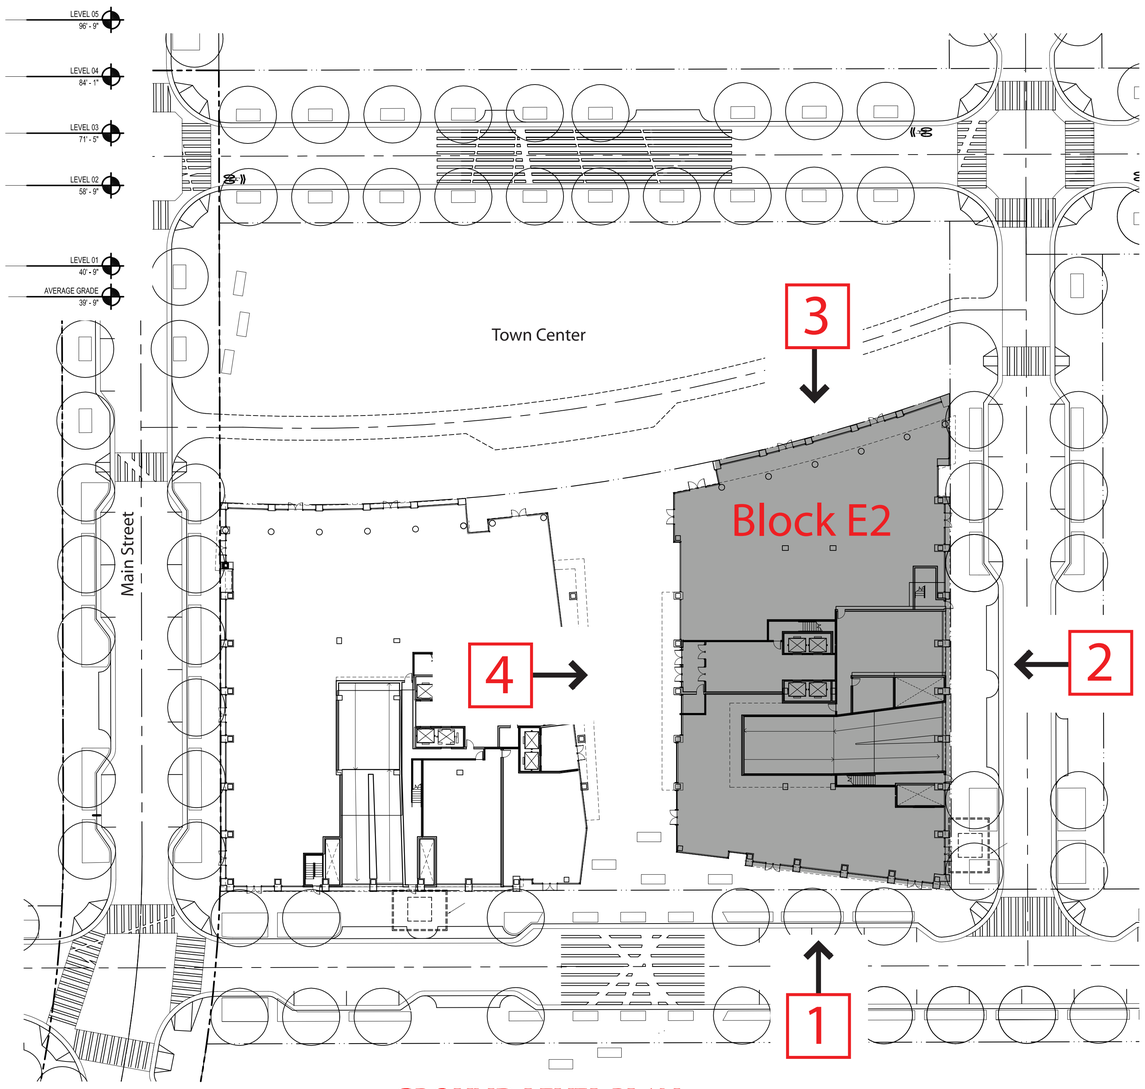

GROUND LEVEL PLAN

SCALE: 1" = 30'-0"

MODEL PHOTO

BLOCK G

1 WEST ELEVATION

SCALE: 1/16" = 1'-0"

2 SOUTH ELEVATION

SCALE: 1/16" = 1'-0"

3 EAST ELEVATION

SCALE: 1/16" = 1'-0"

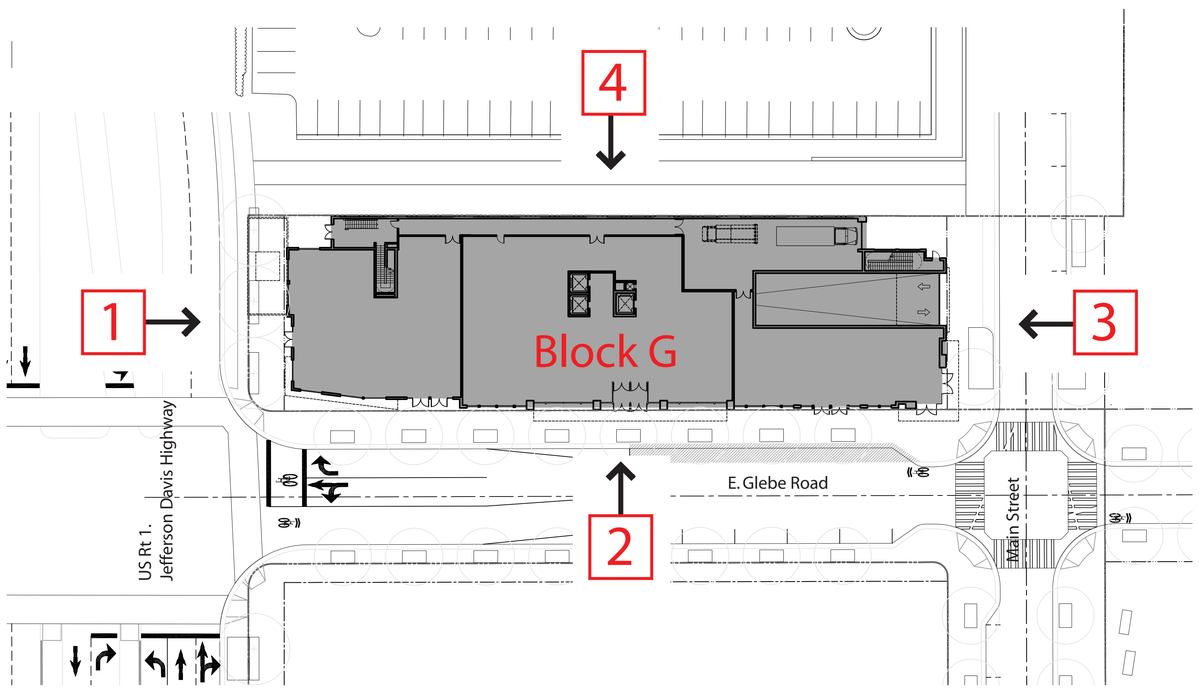

GROUND LEVEL PLAN

SCALE: 1" = 30'-0"

4 NORTH ELEVATION

SCALE: 1/16" = 1'-0"

MODEL PHOTO

1 BLOCK "H" EAST GLEBE RD ELEVATION - NORTH

1/16"=1'-0"

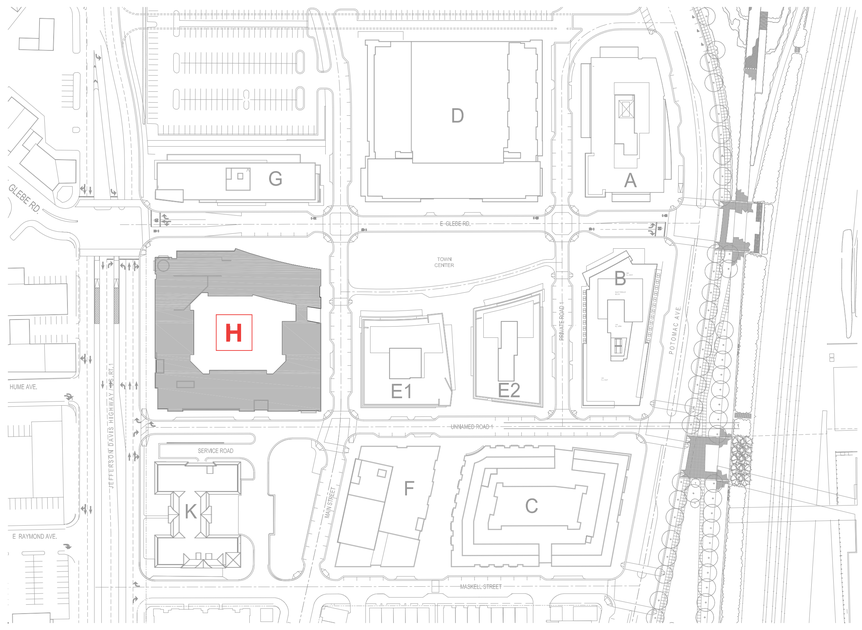

KEY PLAN

2 BLOCK "H" MAIN ST ELEVATION - EAST

1/16"=1'-0"

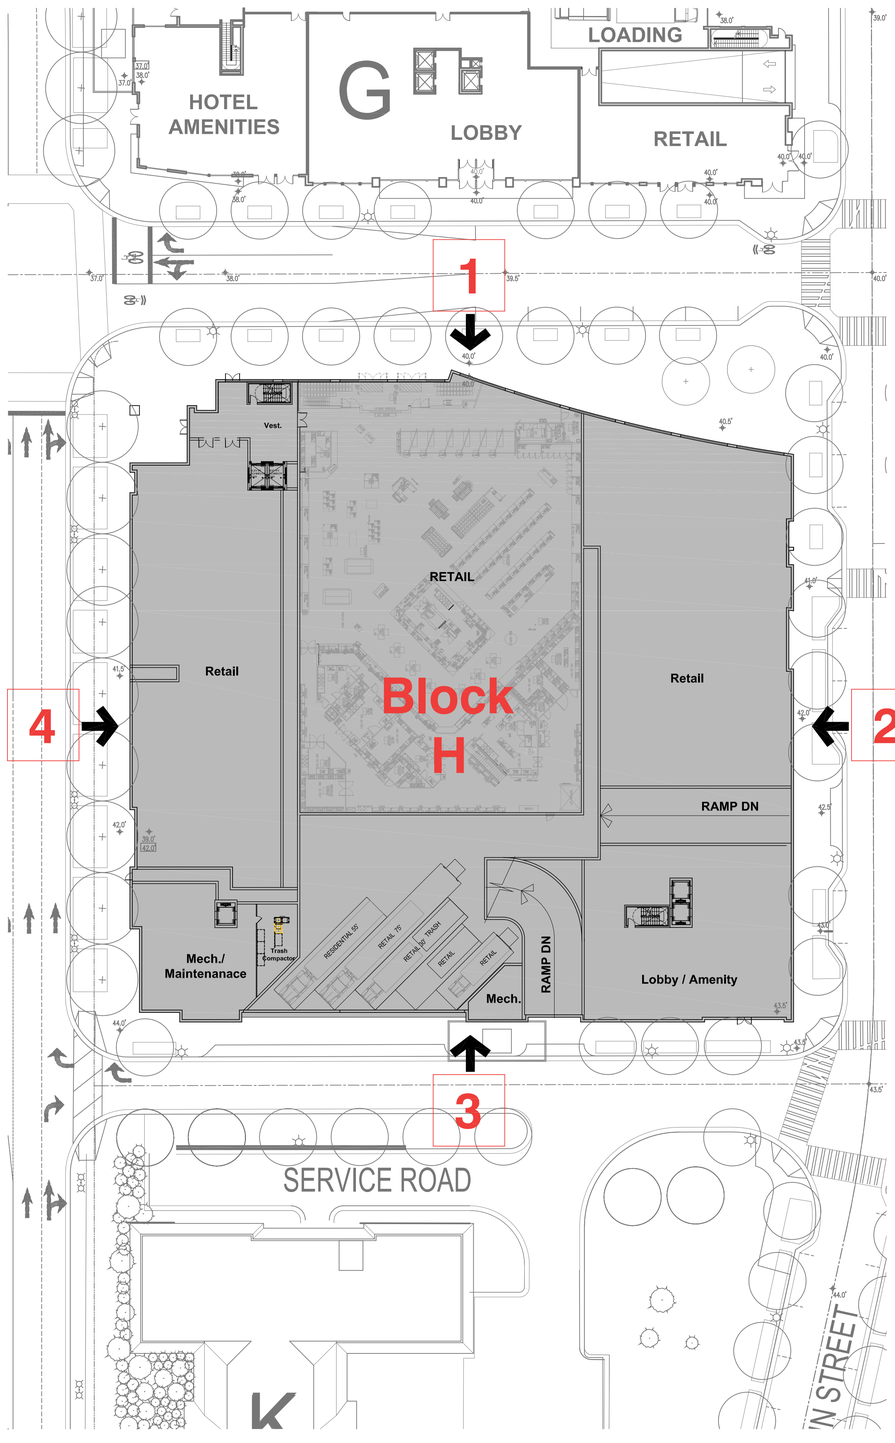

GROUND LEVEL PLAN

1"=30'-0"

3 BLOCK "H" RESIDENTIAL ST ELEVATION - SOUTH

1/16"=1'-0"

4 BLOCK "H" ROUTE ONE ELEVATION - WEST

1/16"=1'-0"

MODEL PHOTO

BLOCK H

POTOMAC YARD TOWN CENTER
ALEXANDRIA, VA

0' 8' 16' 32'

MRP REALTY

Project N°: MRP06
Job Name: POTOMAC YARD
SCALE: 1/16"=1'-0"
07.09.2008

SK&I