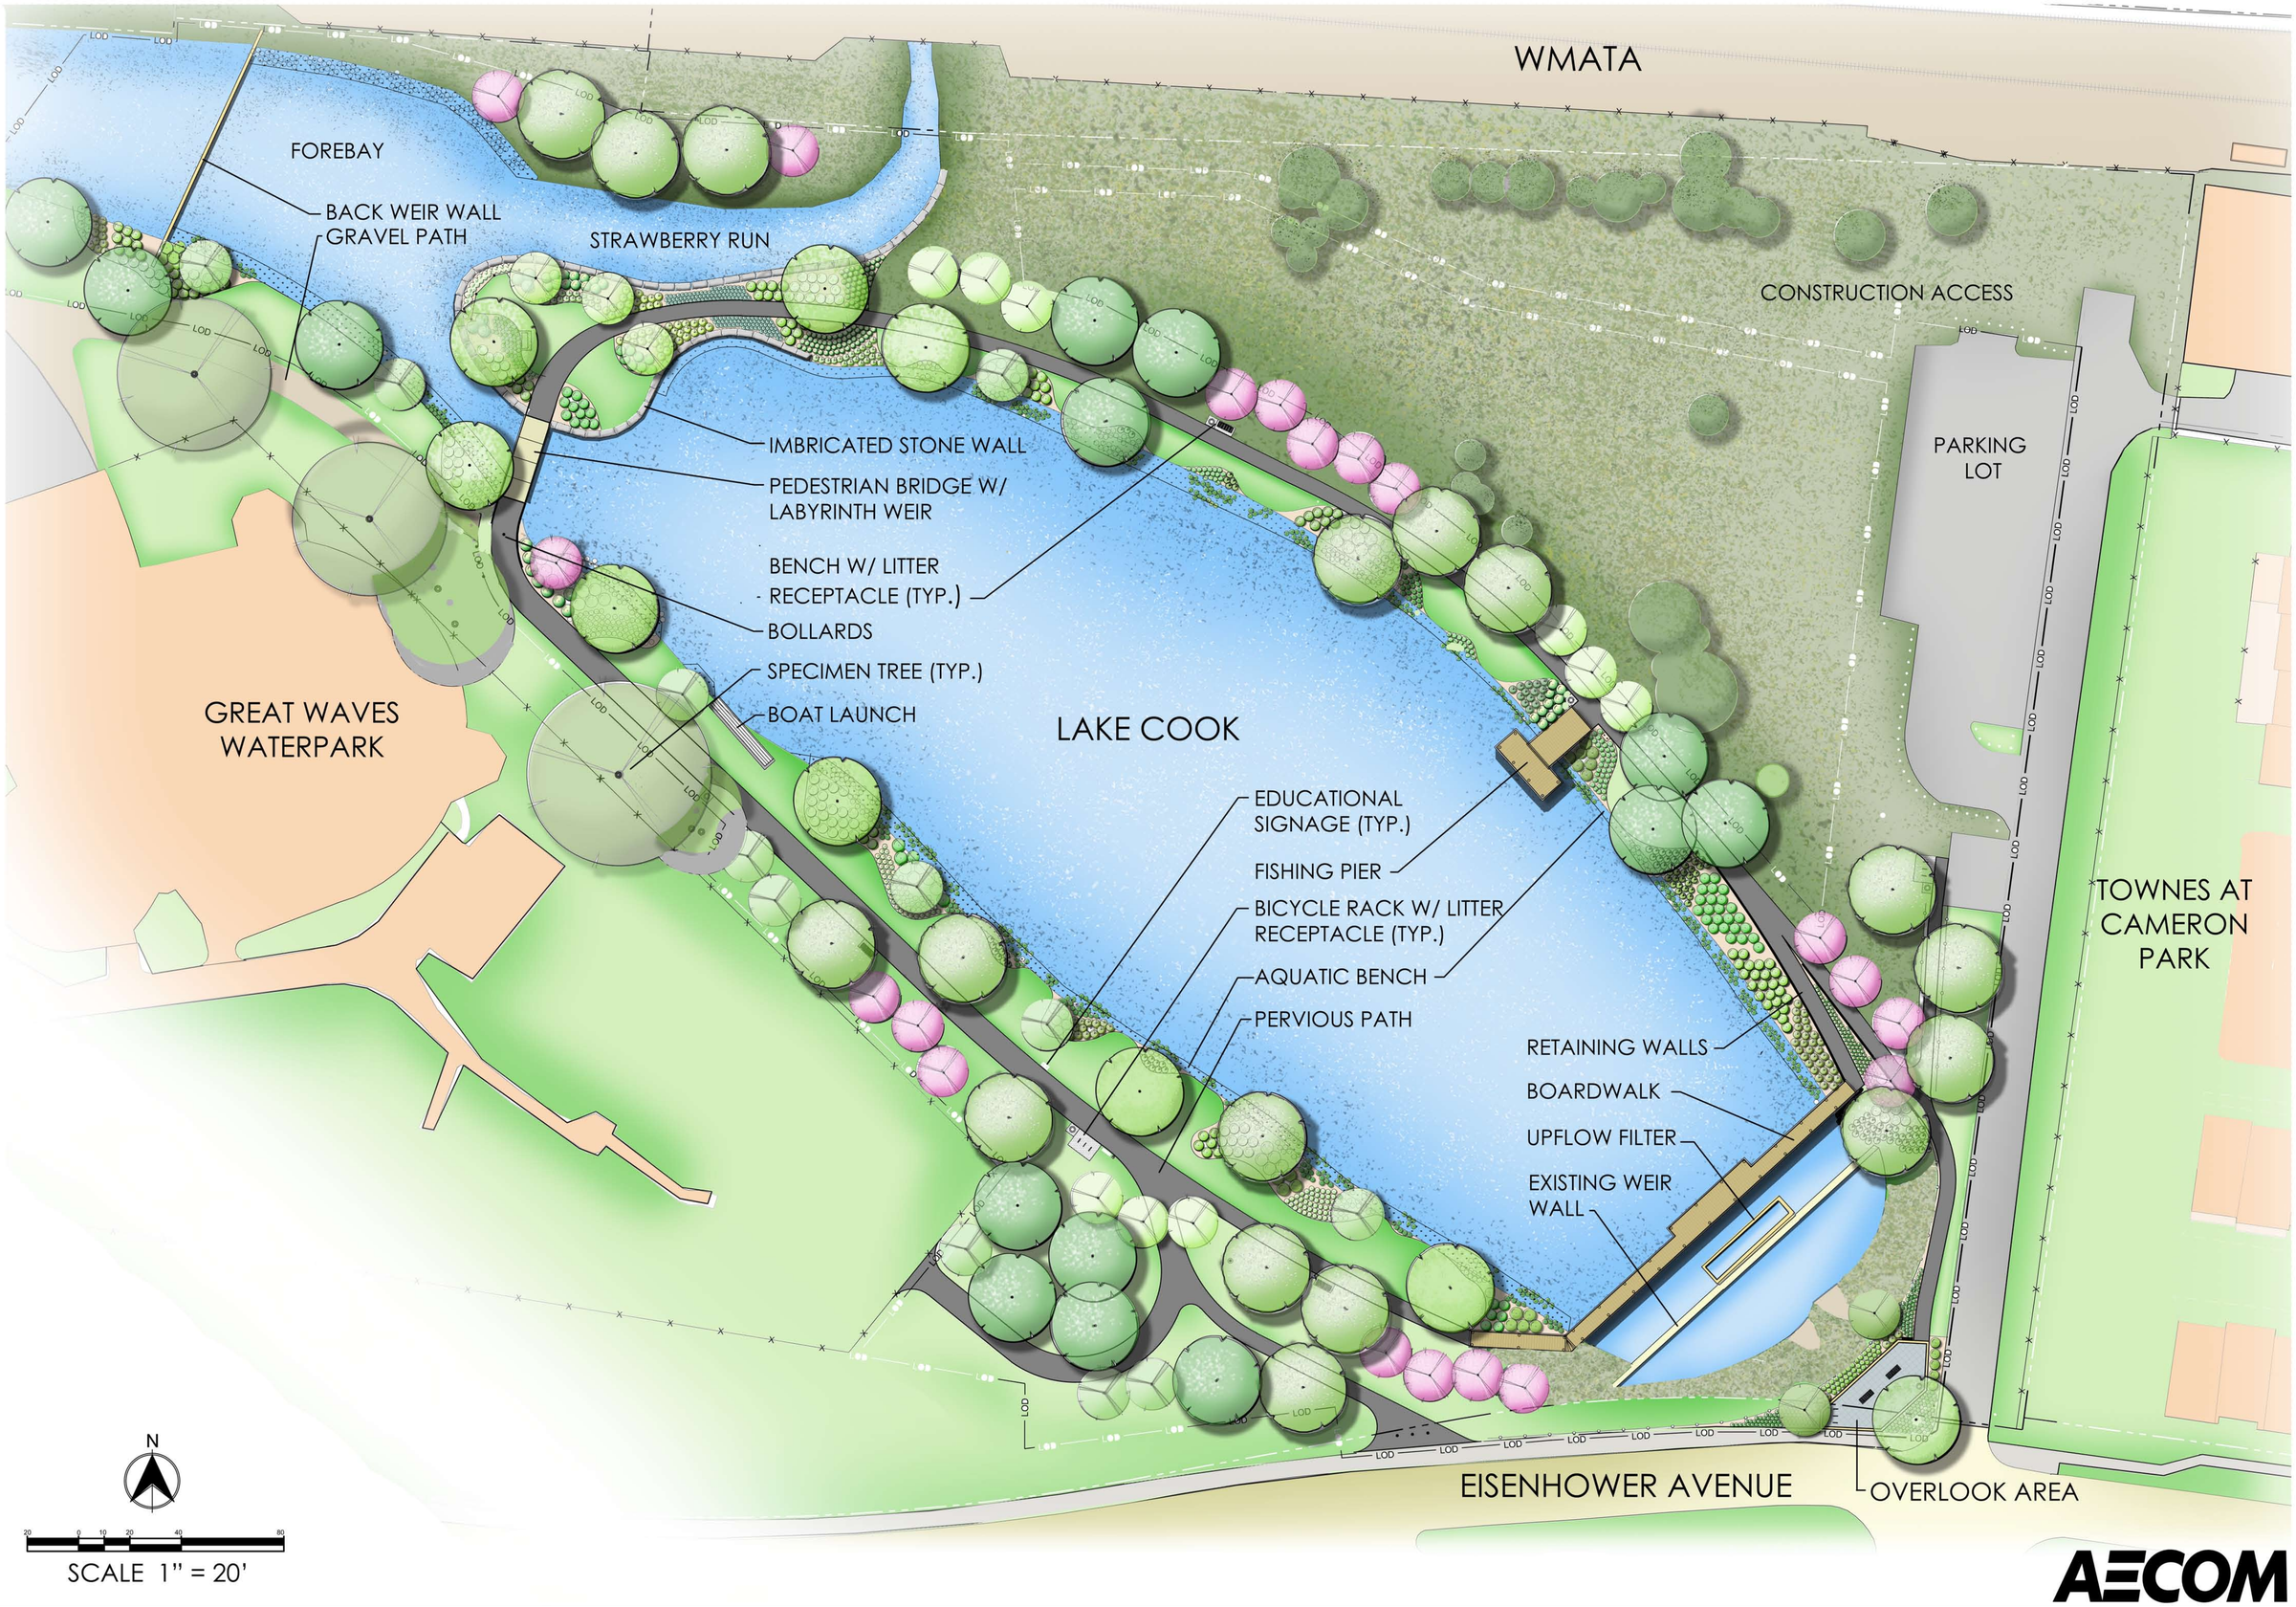

AECOM

LAKE COOK STORMWATER MANAGEMENT FACILITY RETROFIT

ILLUSTRATIVE SITE PLAN