BUCHANAN PARK PLAYGROUND RENOVATION

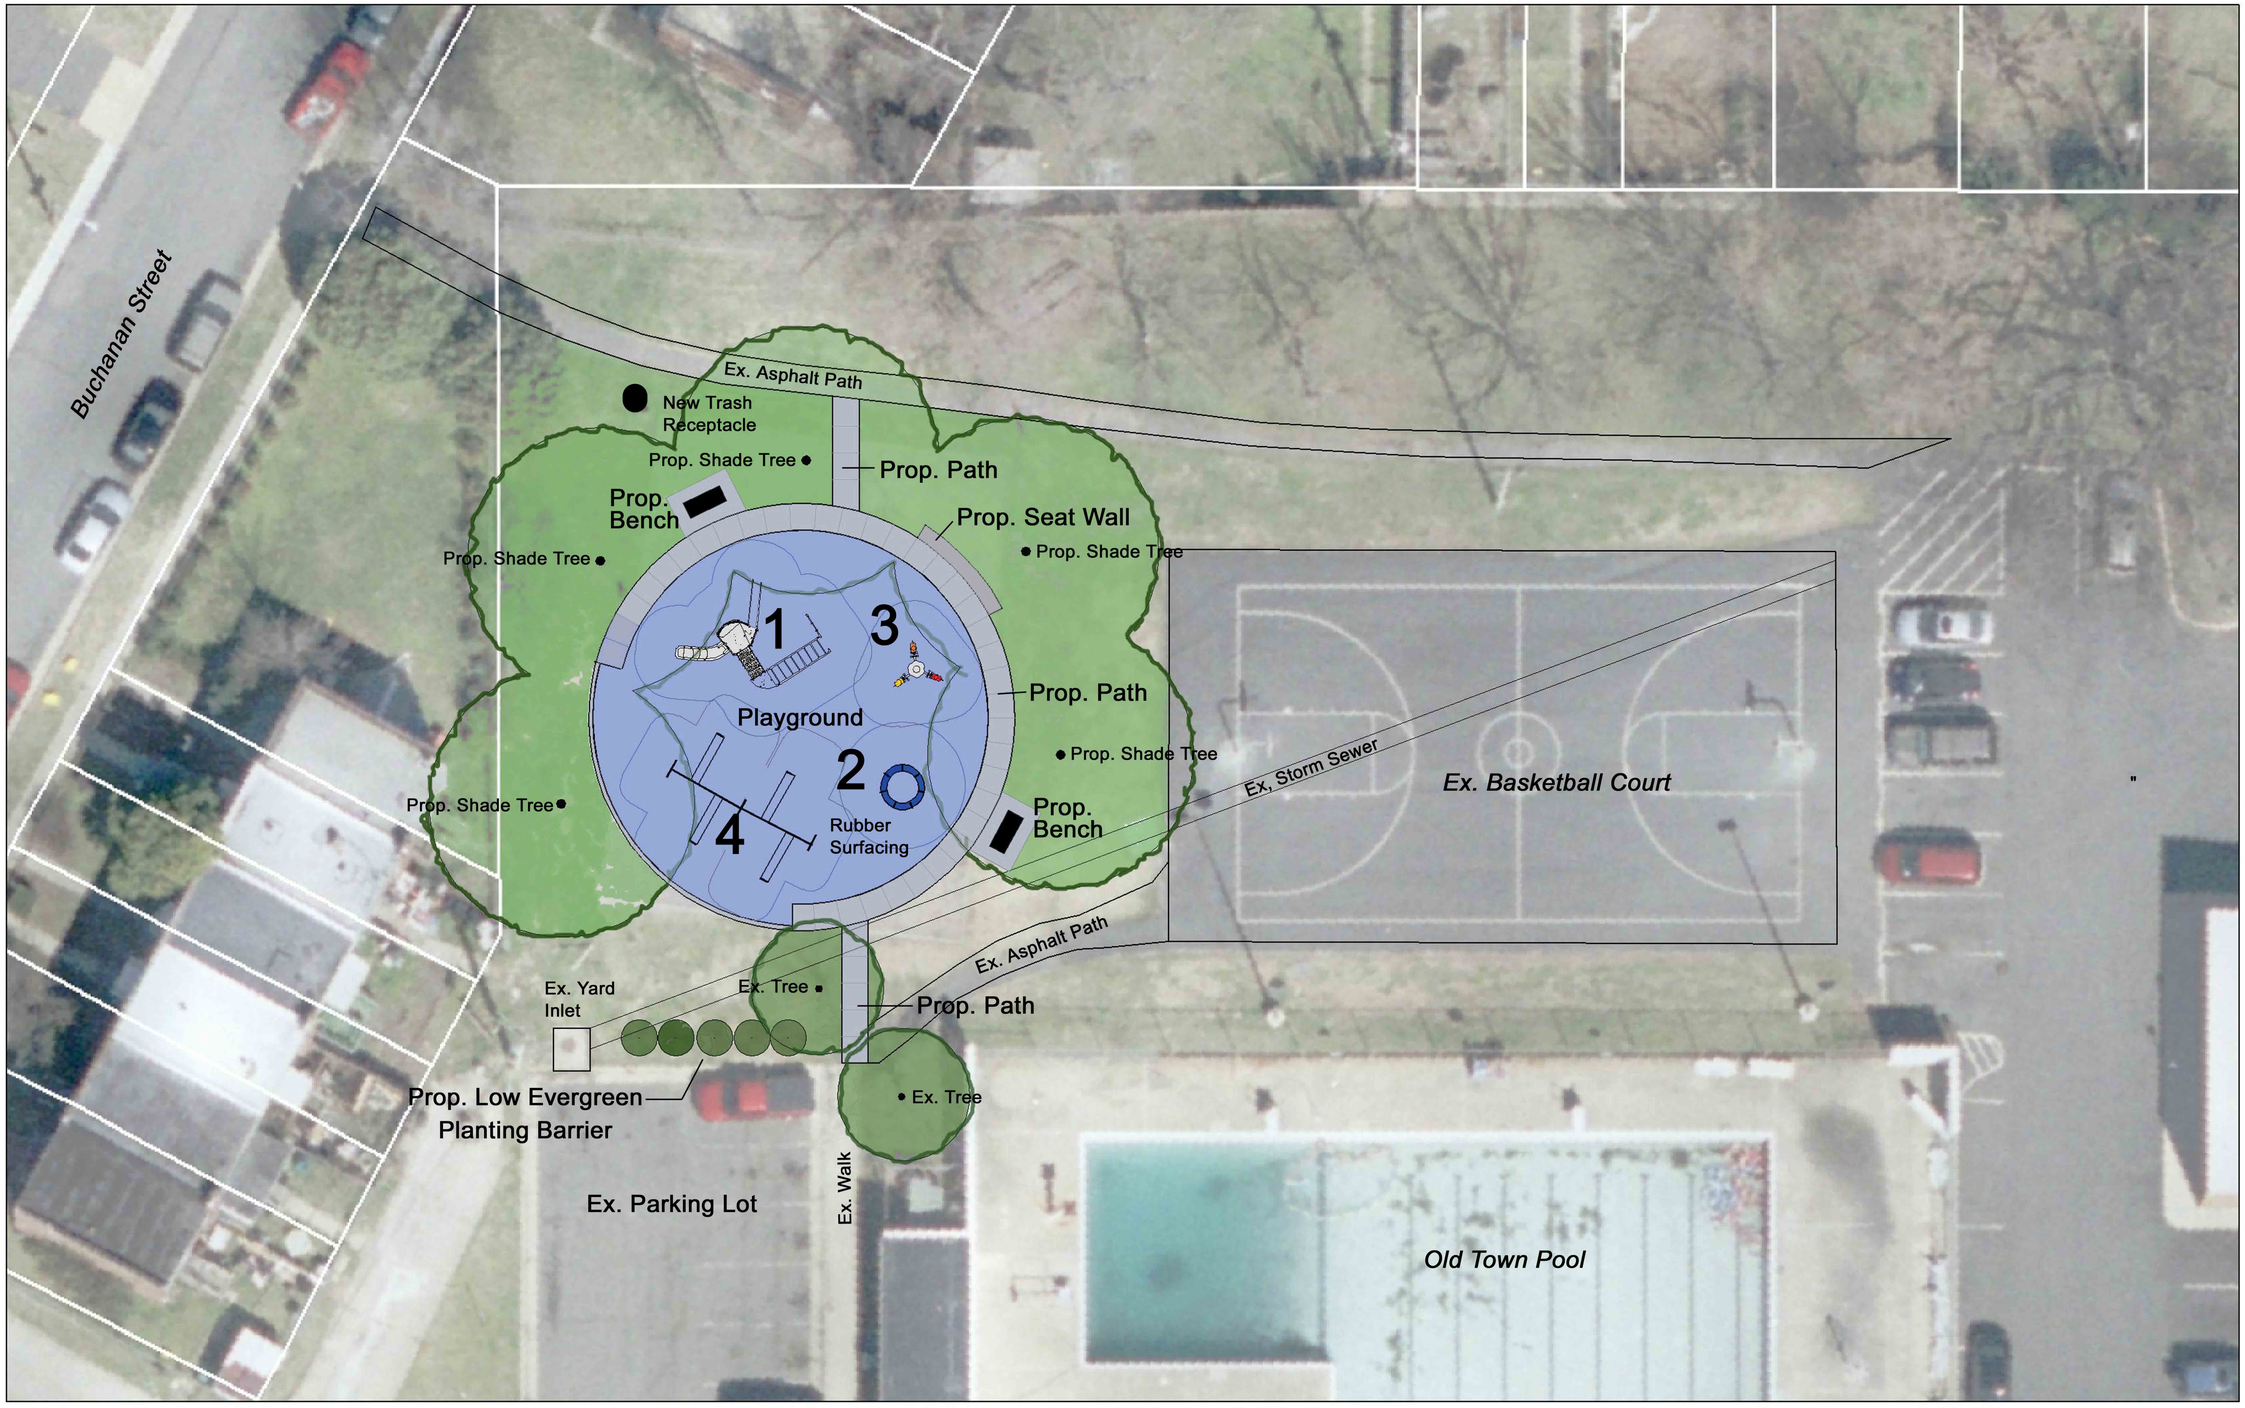

Draft Site Plan

11/09/09

N W E S

Not to Scale