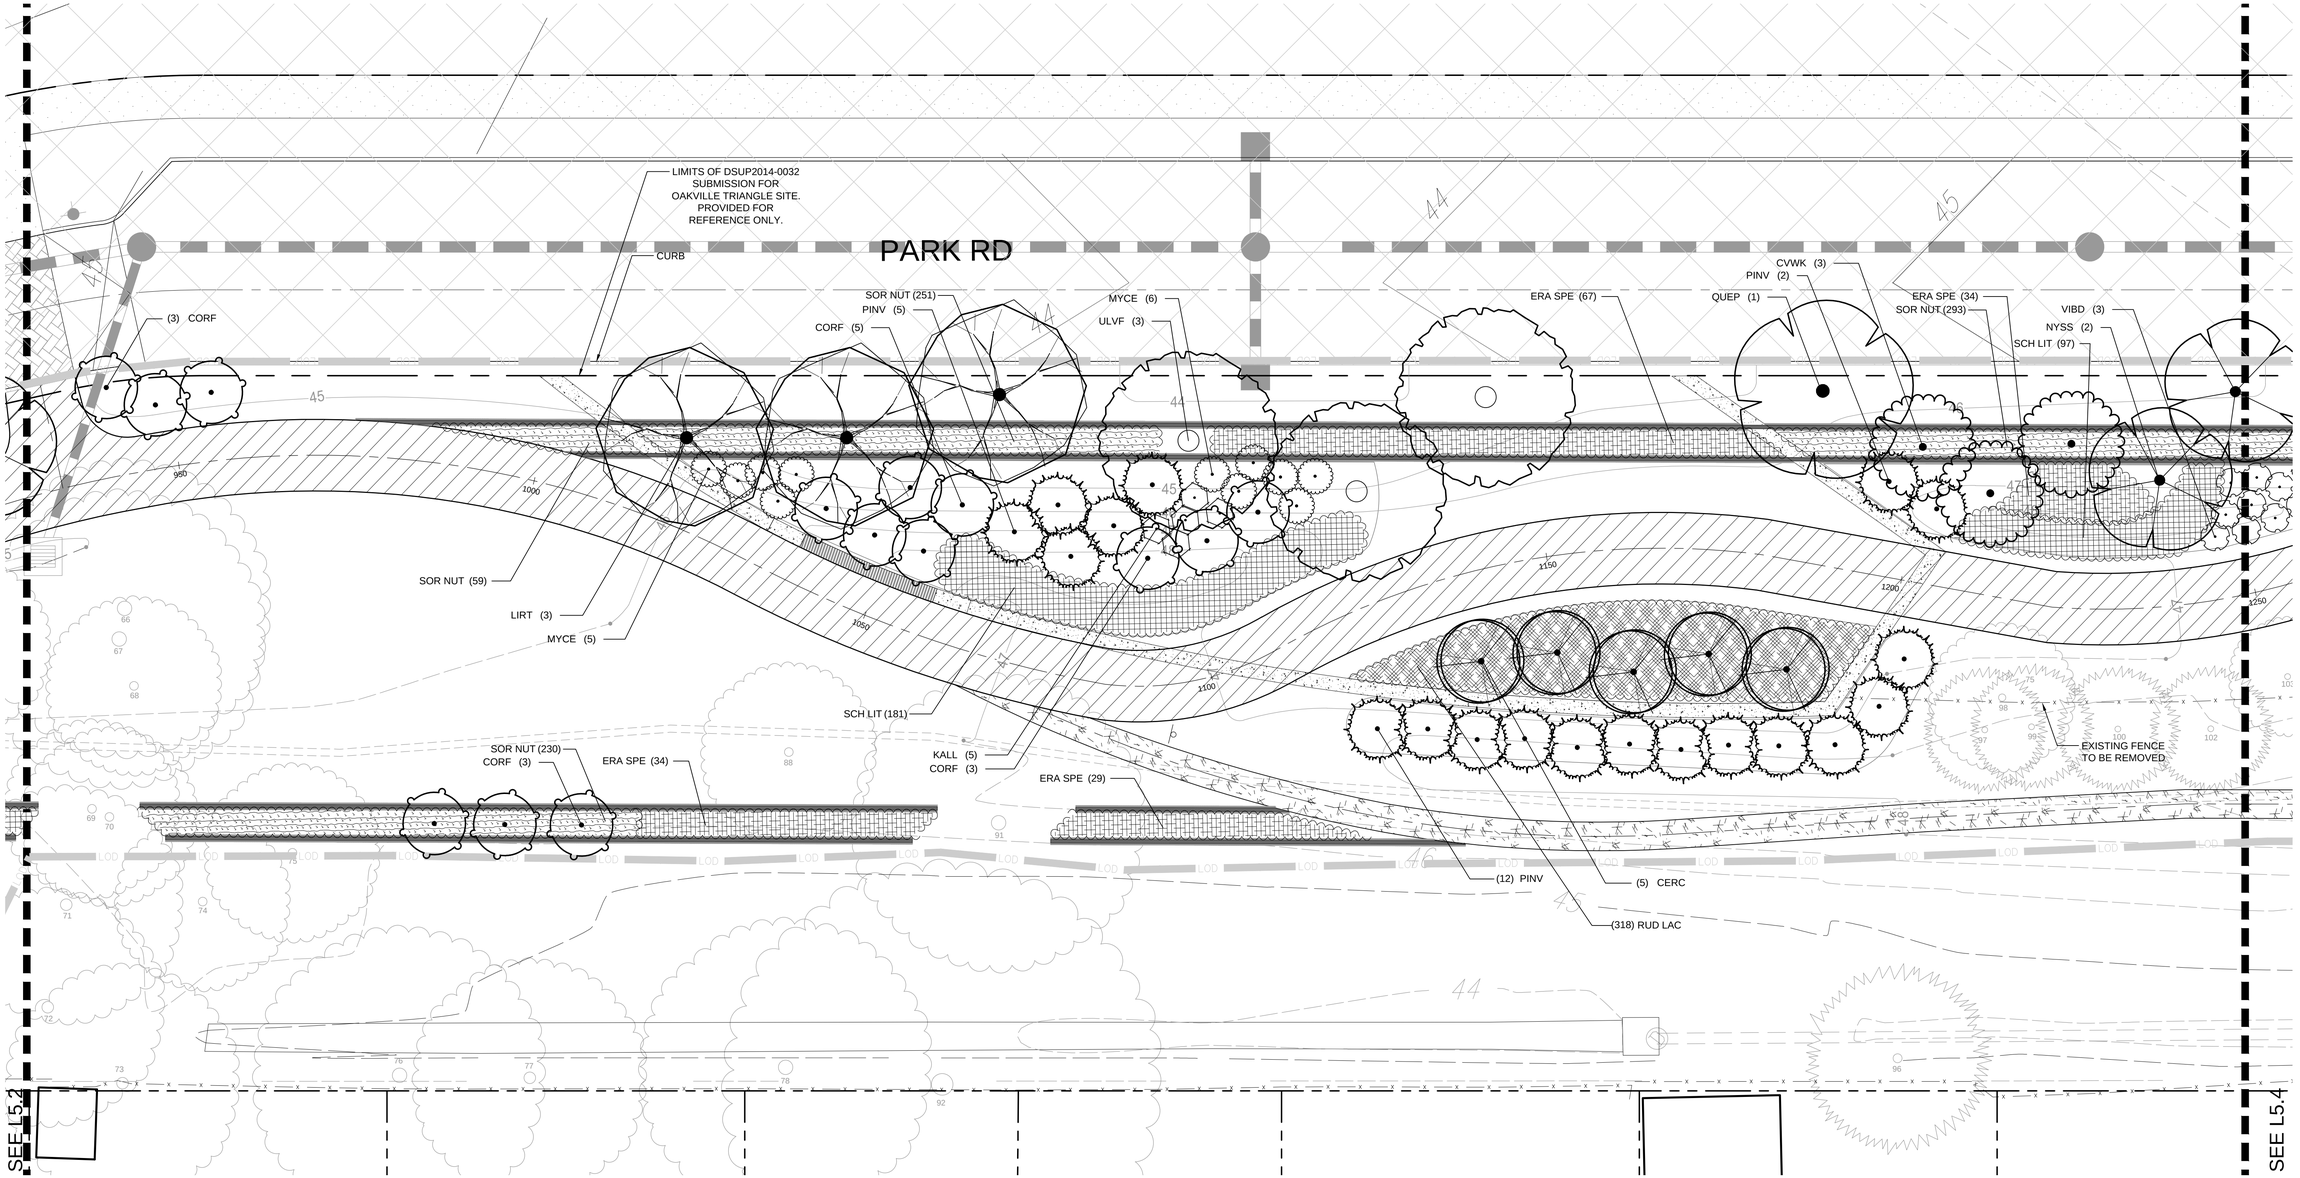

PLANT SCHEDULE

TREES	CODE	BOTANICAL NAME / COMMON NAME
	CERC	CERCIS CANADENSIS / EASTERN REDBUD
	CORF	CORNUS FLORIDA / EASTERN DOGWOOD
	CVWK	CRATAEGUS VIRIDIS `WINTER KING` / `WINTER KING` HAWTHORN
	JUNV	JUNIPERUS VIRGINIANA / EASTERN RED CEDAR
	LIRT	LIRIODENDRON TULIPIFERA / TULIP TREE
	NYSS	NYSSA SYLVATICA / SOUR GUM
	PINV	PINUS VIRGINIANA / VIRGINIA PINE
	QUEP	QUERCUS PHELLOS / WILLOW OAK
	ULVF	ULMUS AMERICANA `VALLEY FORGE` / AMERICAN ELM

SHRUBS	CODE	BOTANICAL NAME / COMMON NAME
	KALL	KALMIA LATIFOLIA / MOUNTAIN LAUREL
	MYCE	MYRICA CERIFERA / SOUTHERN WAX MYRTLE
	ROS PAS	ROSA CAROLINA / CAROLINA ROSE
	SAM ELD	SAMBUCUS CANADENSIS / ELDERBERRY
	VIBD	VIBURNUM DENTATUM / ARROWWOOD VIBURNUM

SHRUB AREAS	CODE	BOTANICAL NAME / COMMON NAME
	ERA SPE	ERAGROSTIS SPECTABILIS / PURPLE LOVE GRASS
	RUD LAC	RUDBECKIA LACINIATA / CUTLEAF CONEFLOWER
	SCH LIT	SCHIZACHYRIUM SCOPARIUM / LITTLE BLUESTEM GRASS
	SOR NUT	SORGHASTRUM NUTANS / INDIAN GRASS

NORTH 5 0' 5 10 20

APPROVED
DEVELOPMENT SITE PLAN: DSUP2015-0025
DEPARTMENT OF PLANNING & ZONING
DIRECTOR DATE
DEPARTMENT OF TRANSPORTATION & ENVIRONMENTAL SERVICES
SITE PLAN NO. _
DIRECTOR DATE
CHAIRMAN, PLANNING COMMISSION DATE
DATE RECORDED
INSTRUMENT NO. DEED BOOK NO. PAGE NO.

LandDesign
200 S. Peyton St., Alexandria, VA 22314
V: 703.549.7784 F: 703.549.4984
www.LandDesign.com

CITY OF ALEXANDRIA, VIRGINIA

COMMONWEALTH OF VIRGINIA
MATTHEW V. CLARK
lic. No. 952
09/29/2015
LANDSCAPE ARCHITECT

MOUNT JEFFERSON PARK IMPROVEMENTS
PRELIMINARY DSP
City of Alexandria, VA; Stonebridge Carras
PLANTING PLAN - ENLARGEMENT

REVISIONS:
DSUP REVISION 09/09/15
DSUP RETHSION 09/29/15

DATE: 07/31/2015
DESIGNED BY: MC
DRAWN BY: MC/LB
CHECKED BY: MC
Q.C. BY: MC
SCALE: 1" = 10'
PROJECT #: 2014040

SHEET NUMBER:
L5.3

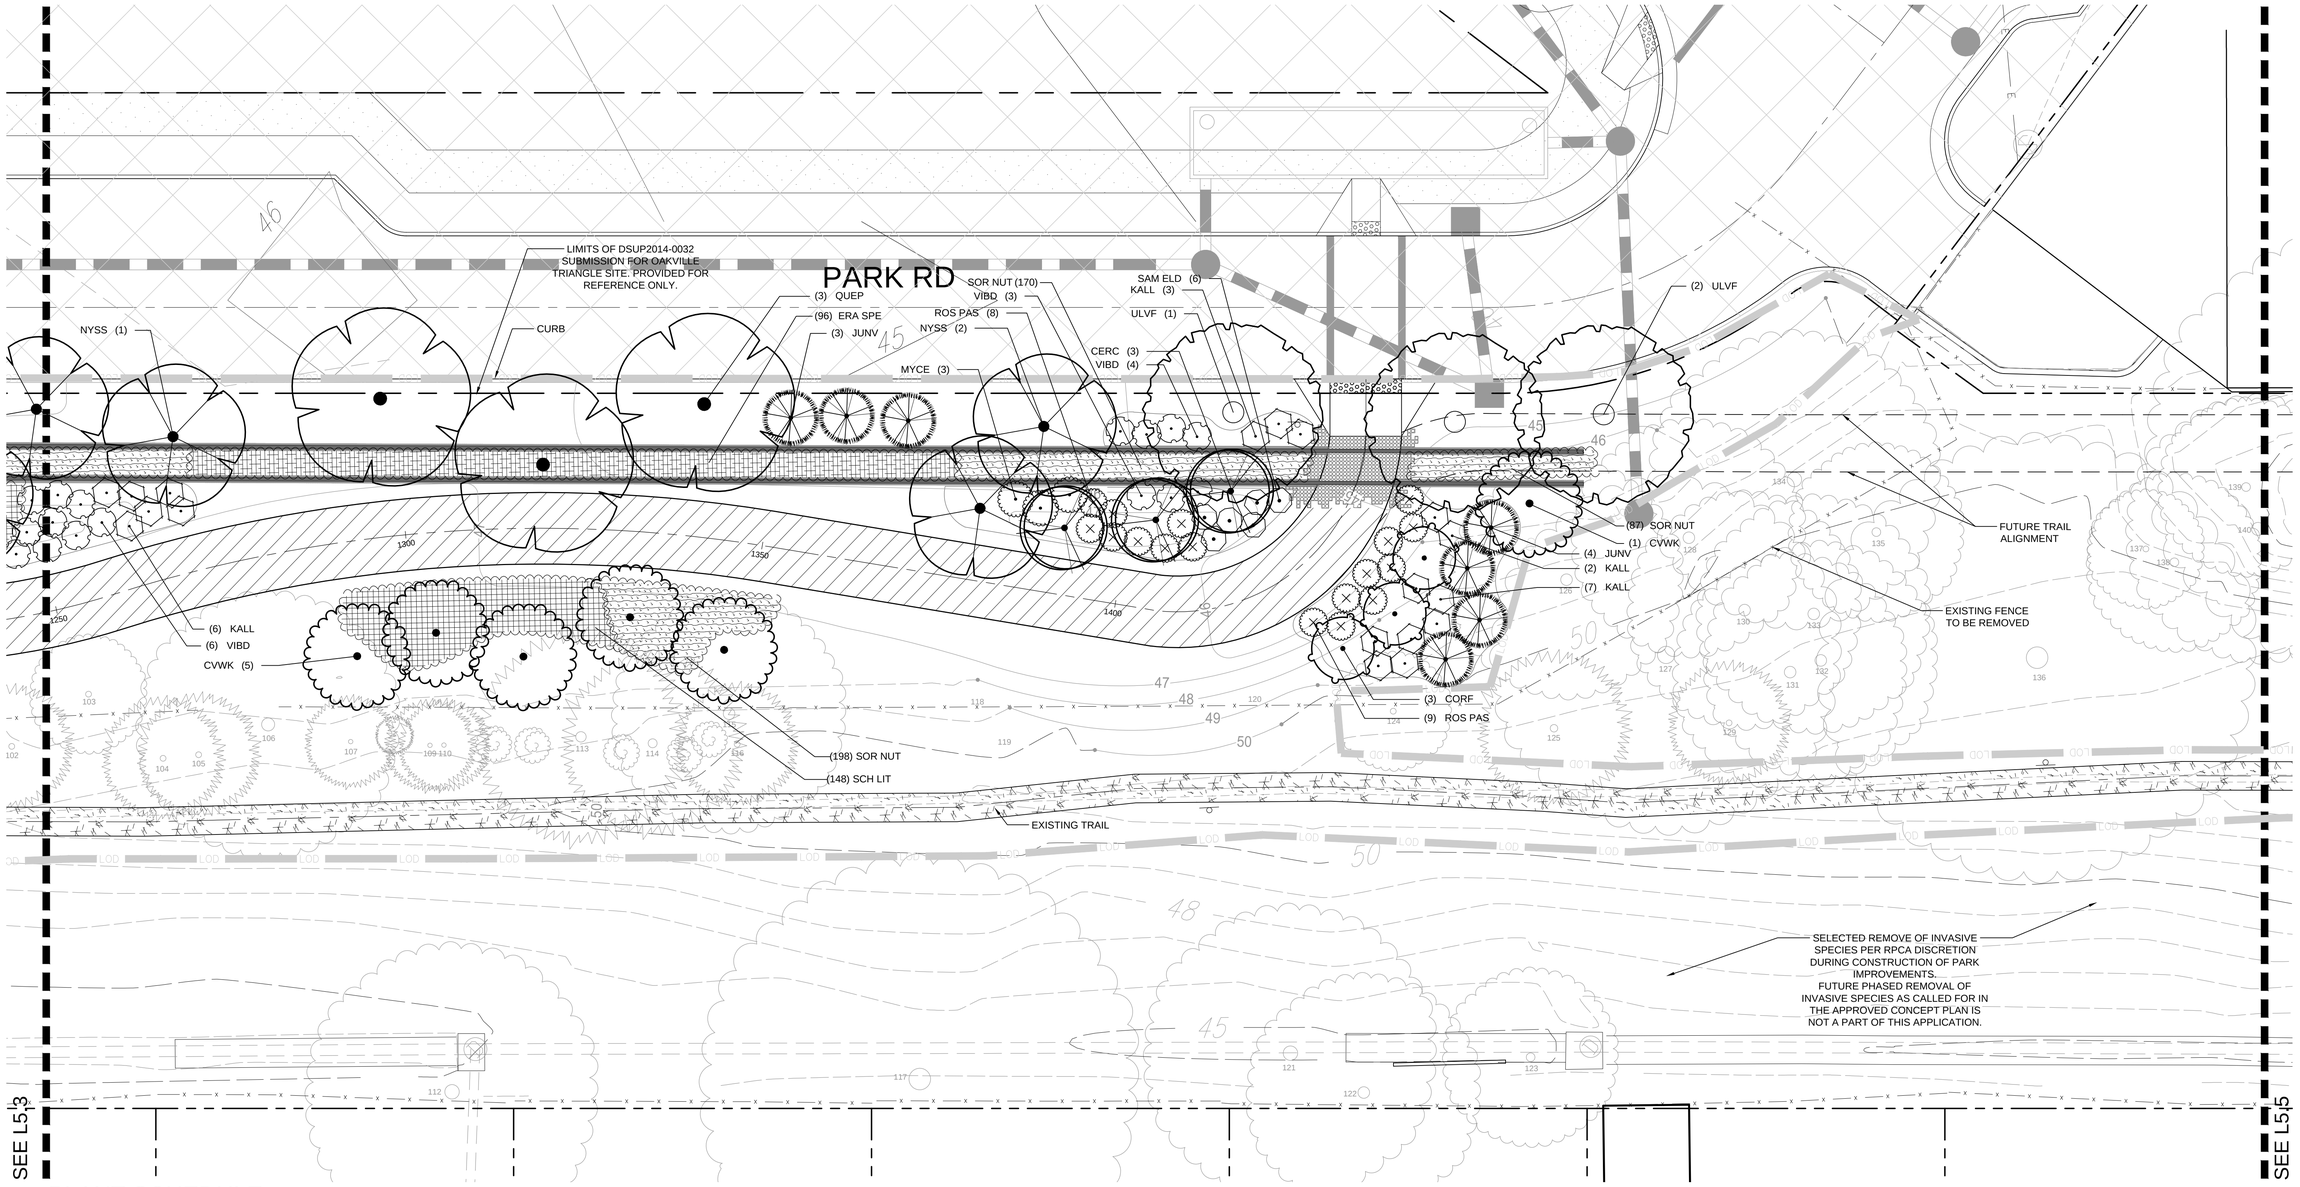

PLANT SCHEDULE

TREES	CODE	BOTANICAL NAME / COMMON NAME
	CERC	CERCIS CANADENSIS / EASTERN REDBUD
	CORF	CORNUS FLORIDA / EASTERN DOGWOOD
	CVWK	CRATAEGUS VIRIDIS `WINTER KING` / `WINTER KING` HAWTHORN
	JUNV	JUNIPERUS VIRGINIANA / EASTERN RED CEDAR
	LIRT	LIRIODENDRON TULIPIFERA / TULIP TREE
	NYSS	NYSSA SYLVATICA / SOUR GUM
	PINV	PINUS VIRGINIANA / VIRGINIA PINE
	QUEP	QUERCUS PHELLOS / WILLOW OAK
	ULVF	ULMUS AMERICANA `VALLEY FORGE` / AMERICAN ELM

SHRUBS	CODE	BOTANICAL NAME / COMMON NAME
	KALL	KALMIA LATIFOLIA / MOUNTAIN LAUREL
	MYCE	MYRICA CERIFERA / SOUTHERN WAX MYRTLE
	ROS PAS	ROSA CAROLINA / CAROLINA ROSE
	SAM ELD	SAMBUCUS CANADENSIS / ELDERBERRY
	VIBD	VIBURNUM DENTATUM / ARROWWOOD VIBURNUM

SHRUB AREAS	CODE	BOTANICAL NAME / COMMON NAME
	ERA SPE	ERAGROSTIS SPECTABILIS / PURPLE LOVE GRASS
	RUD LAC	RUDBECKIA LACINIATA / CUTLEAF CONEFLOWER
	SCH LIT	SCHIZACHYRIUM SCOPARIUM / LITTLE BLUESTEM GRASS
	SOR NUT	SORGHASTRUM NUTANS / INDIAN GRASS

NORTH 5 0 5 10 20

APPROVED
DEVELOPMENT SITE PLAN: DSUP2015-0025
DEPARTMENT OF PLANNING & ZONING
DIRECTOR DATE
DEPARTMENT OF TRANSPORTATION & ENVIRONMENTAL SERVICES
SITE PLAN NO. _
DIRECTOR DATE
CHAIRMAN, PLANNING COMMISSION DATE
DATE RECORDED
INSTRUMENT NO. DEED BOOK NO. PAGE NO.

LandDesign
200 S. Peyton St., Alexandria, VA 22314
V: 703.549.7784 F: 703.549.4984
www.LandDesign.com

CITY OF ALEXANDRIA, VIRGINIA

COMMONWEALTH OF VIRGINIA
MATTHEW V. CLARK
lic. No. 952
09/29/2015
LANDSCAPE ARCHITECT

MOUNT JEFFERSON PARK IMPROVEMENTS
PRELIMINARY DSP
City of Alexandria, VA; Stonebridge Carras
PLANTING PLAN - ENLARGEMENT

REVISIONS:
DSUP REVISION 09/09/15
DSUP REVISION 09/29/15

DATE: 07/31/2015
DESIGNED BY: MC
DRAWN BY: MW/JB
CHECKED BY: MC
Q.C. BY: MC
SCALE: 1"=10'
PROJECT #: 2014040

SHEET NUMBER:
L5.4

FUTURE TRAIL ALIGNMENT

SELECTED REMOVE OF INVASIVE SPECIES PER RPCA DISCRETION DURING CONSTRUCTION OF PARK IMPROVEMENTS. FUTURE PHASED REMOVAL OF INVASIVE SPECIES AS CALLED FOR IN THE APPROVED CONCEPT PLAN IS NOT A PART OF OF THIS APPLICATION.

EXISTING TRAIL

SELECTED REMOVE OF INVASIVE SPECIES PER RPCA DISCRETION DURING CONSTRUCTION OF PARK IMPROVEMENTS. FUTURE PHASED REMOVAL OF INVASIVE SPECIES AS CALLED FOR IN THE APPROVED CONCEPT PLAN IS NOT A PART OF THIS APPLICATION.

SEE L5.4

SEE L5.6

PLANT SCHEDULE

TREES	CODE	BOTANICAL NAME / COMMON NAME
	CERC	CERCIS CANADENSIS / EASTERN REDBUD
	CORF	CORNUS FLORIDA / EASTERN DOGWOOD
	CVWK	CRATAEGUS VIRIDIS `WINTER KING` / `WINTER KING` HAWTHORN
	JUNV	JUNIPERUS VIRGINIANA / EASTERN RED CEDAR
	LIRT	LIRIODENDRON TULIPIFERA / TULIP TREE
	NYSS	NYSSA SYLVATICA / SOUR GUM
	PINV	PINUS VIRGINIANA / VIRGINIA PINE
	QUEP	QUERCUS PHELLOS / WILLOW OAK
	ULVF	ULMUS AMERICANA `VALLEY FORGE` / AMERICAN ELM

SHRUBS	CODE	BOTANICAL NAME / COMMON NAME
	KALL	KALMIA LATIFOLIA / MOUNTAIN LAUREL
	MYCE	MYRICA CERIFERA / SOUTHERN WAX MYRTLE
	ROS PAS	ROSA CAROLINA / CAROLINA ROSE
	SAM ELD	SAMBUCUS CANADENSIS / ELDERBERRY
	VIBD	VIBURNUM DENTATUM / ARROWWOOD VIBURNUM

SHRUB AREAS	CODE	BOTANICAL NAME / COMMON NAME
	ERA SPE	ERAGROSTIS SPECTABILIS / PURPLE LOVE GRASS
	RUD LAC	RUDBECKIA LACINIATA / CUTLEAF CONEFLOWER
	SCH LIT	SCHIZACHYRIUM SCOPARIUM / LITTLE BLUESTEM GRASS
	SOR NUT	SORGHASTRUM NUTANS / INDIAN GRASS

NORTH

5 0' 5 10 20

APPROVED
DEVELOPMENT SITE PLAN: DSUP2015-0025
DEPARTMENT OF PLANNING & ZONING

DIRECTOR DATE

DEPARTMENT OF TRANSPORTATION & ENVIRONMENTAL SERVICES
SITE PLAN NO. _

DIRECTOR DATE

CHAIRMAN, PLANNING COMMISSION DATE

DATE RECORDED

INSTRUMENT NO. DEED BOOK NO. PAGE NO.

LandDesign
200 S. Peyton St., Alexandria, VA 22314
V: 703.549.7784 F: 703.549.4984
www.LandDesign.com

CITY OF ALEXANDRIA VIRGINIA

COMMONWEALTH OF VIRGINIA
MATTHEW V. CLARK
lic. No. 952
09/29/2015
LANDSCAPE ARCHITECT

MOUNT JEFFERSON PARK IMPROVEMENTS

PRELIMINARY DSP
City of Alexandria, VA; Stonebridge Carras
PLANTING PLAN - ENLARGEMENT

REVISIONS:
DSUP REVISION 09/09/15
DSUP REVISION 09/29/15

DATE: 07/31/2015
DESIGNED BY: MC
DRAWN BY: MB
CHECKED BY: MC
Q.C. BY: MC
SCALE: 1"=10'
PROJECT #: 2014040

SHEET NUMBER:
L5.5

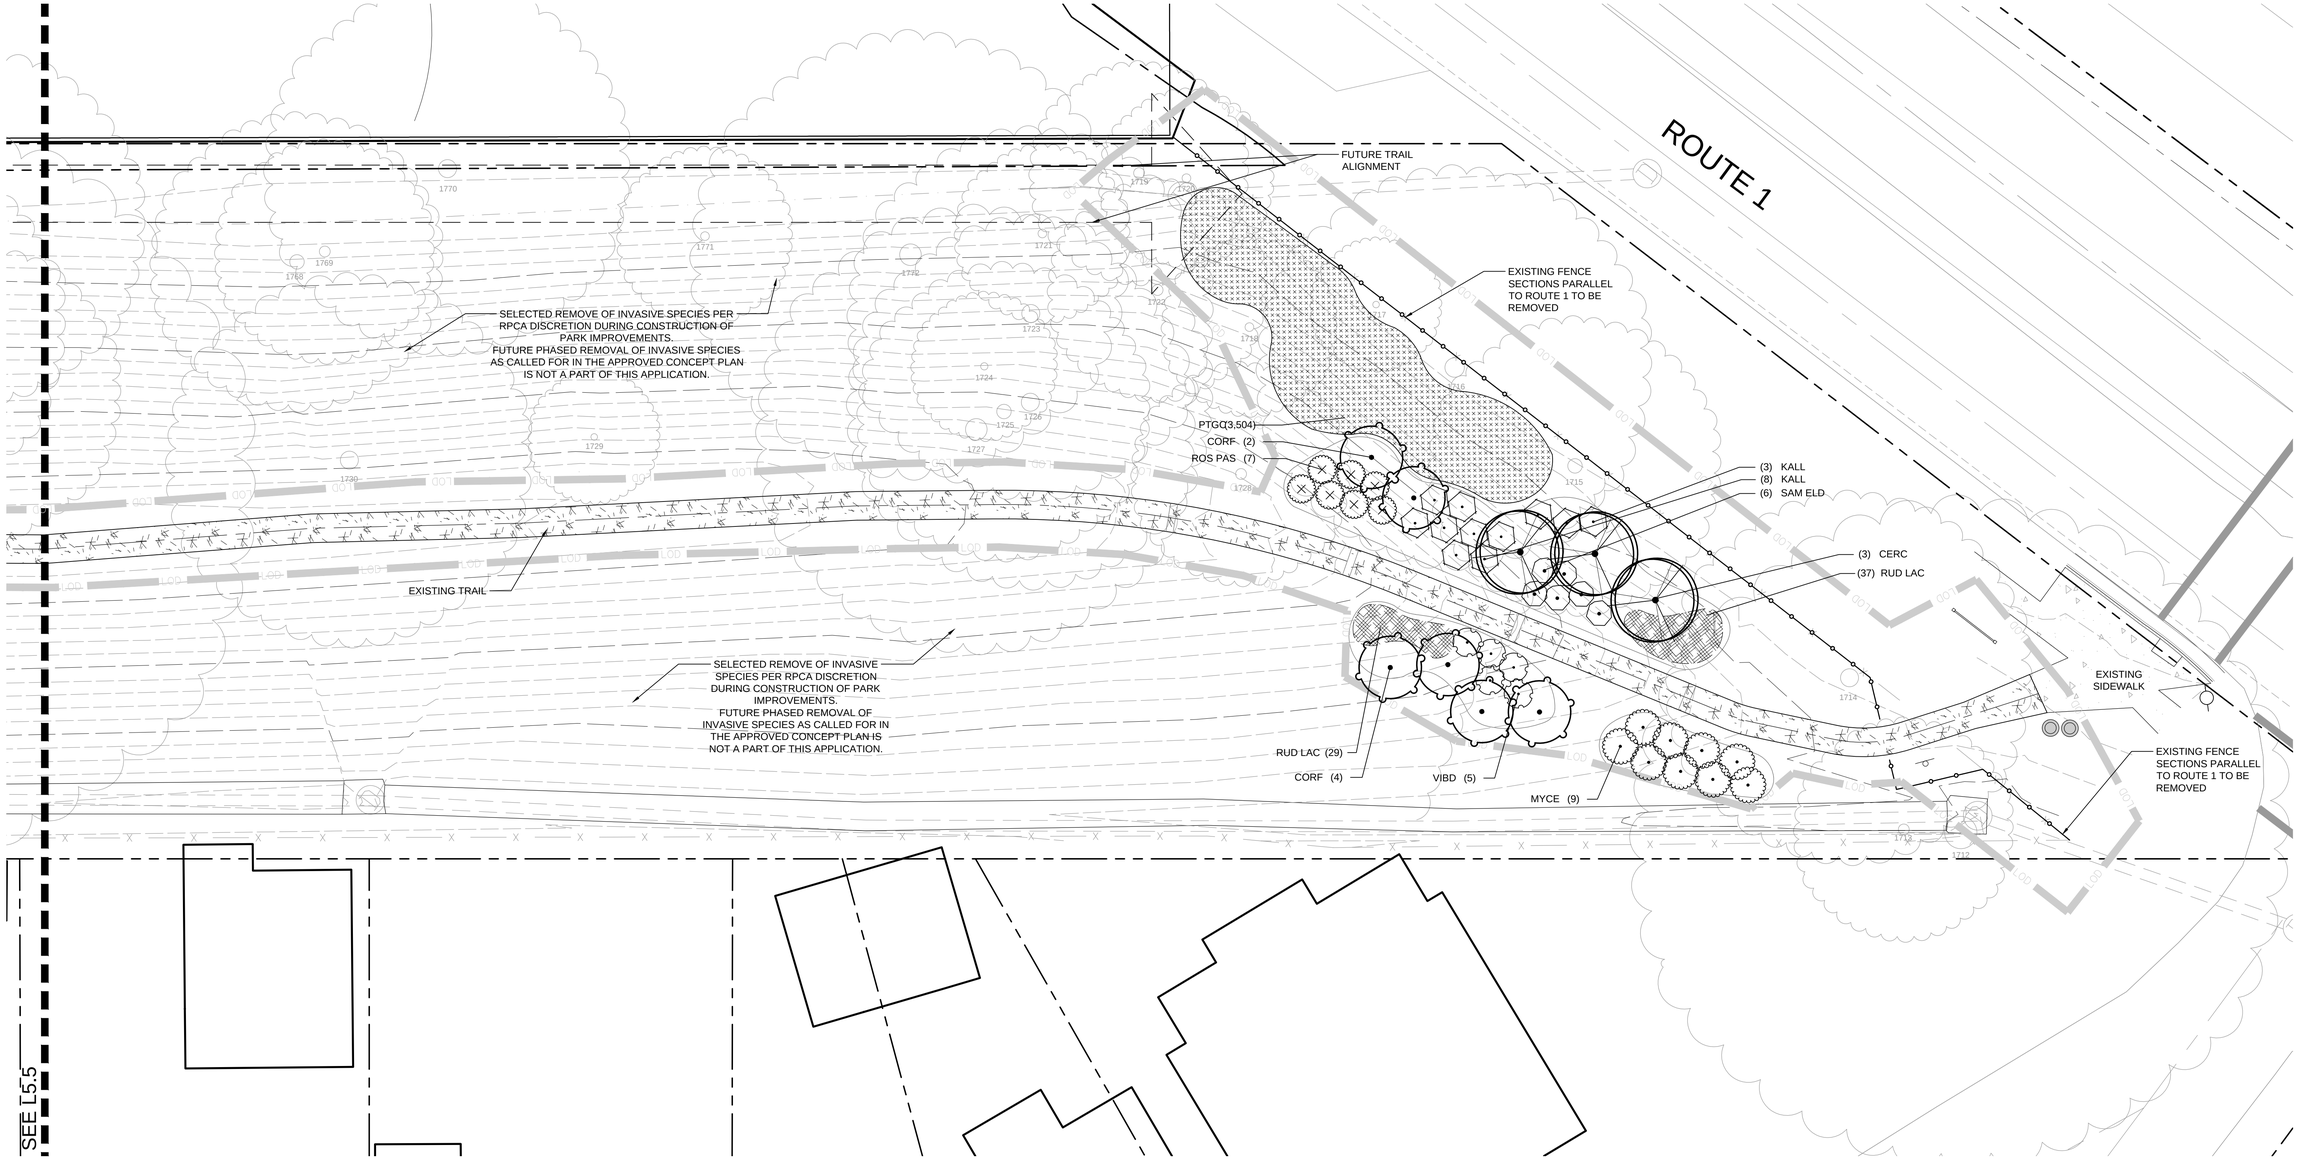

PLANT SCHEDULE

TREES	CODE	BOTANICAL NAME / COMMON NAME
	CERC	CERCIS CANADENSIS / EASTERN REDBUD
	CORF	CORNUS FLORIDA / EASTERN DOGWOOD
	CVWK	CRATAEGUS VIRIDIS `WINTER KING` / `WINTER KING` HAWTHORN
	JUNV	JUNIPERUS VIRGINIANA / EASTERN RED CEDAR
	LIRT	LIRIODENDRON TULIPIFERA / TULIP TREE
	NYSS	NYSSA SYLVATICA / SOUR GUM
	PINV	PINUS VIRGINIANA / VIRGINIA PINE
	QUEP	QUERCUS PHELLOS / WILLOW OAK
	ULVF	ULMUS AMERICANA `VALLEY FORGE` / AMERICAN ELM

SHRUBS	CODE	BOTANICAL NAME / COMMON NAME
	KALL	KALMIA LATIFOLIA / MOUNTAIN LAUREL
	MYCE	MYRICA CERIFERA / SOUTHERN WAX MYRTLE
	ROS PAS	ROSA CAROLINA / CAROLINA ROSE
	SAM ELD	SAMBUCUS CANADENSIS / ELDERBERRY
	VIBD	VIBURNUM DENTATUM / ARROWWOOD VIBURNUM

SHRUB AREAS	CODE	BOTANICAL NAME / COMMON NAME
	ERA SPE	ERAGROSTIS SPECTABILIS / PURPLE LOVE GRASS
	RUD LAC	RUDBECKIA LACINIATA / CUTLEAF CONEFLOWER
	SCH LIT	SCHIZACHYRIUM SCOPARIUM / LITTLE BLUESTEM GRASS
	SOR NUT	SORGHASTRUM NUTANS / INDIAN GRASS

NORTH
5 0' 5 10 20

APPROVED
DEVELOPMENT SITE PLAN: DSUP2015-0025
DEPARTMENT OF PLANNING & ZONING
DIRECTOR DATE
DEPARTMENT OF TRANSPORTATION & ENVIRONMENTAL SERVICES
SITE PLAN NO. _
DIRECTOR DATE
CHAIRMAN, PLANNING COMMISSION DATE
DATE RECORDED
INSTRUMENT NO. DEED BOOK NO. PAGE NO.

LandDesign
200 S. Peyton St., Alexandria, VA 22314
V: 703.549.7784 F: 703.549.4984
www.LandDesign.com

CITY OF ALEXANDRIA, VIRGINIA

COMMONWEALTH OF VIRGINIA
MATTHEW V. CLARK
lic. No. 952
09/29/2015
LANDSCAPE ARCHITECT

MOUNT JEFFERSON PARK IMPROVEMENTS
PRELIMINARY DSP
City of Alexandria, VA; Stonebridge Carras
PLANTING PLAN - ENLARGEMENT

REVISIONS:
DSUP REVISION 09/09/15
DSUP REVISION 09/29/15

DATE: 07/31/2015
DESIGNED BY: MC
DRAWN BY: RB
CHECKED BY: MC
Q.C. BY: MC
SCALE: 1"=10'
PROJECT #: 2014040

SHEET NUMBER:
L5.6

PLANT SCHEDULE

TREES	CODE	QTY	BOTANICAL NAME / COMMON NAME	CONT	CAL	HT.	REMARKS
	CERC	35	CERCIS CANADENSIS / EASTERN REDBUD	B&B OR CONTAINER	1 3/4" - 2"	7`-8`	NATIVE; ROSE FLOWERS. SINGLE STEM.
	CORF	36	CORNUS FLORIDA / EASTERN DOGWOOD	B&B OR CONTAINER	1 3/4" - 2"	7`-8`	NATIVE. SINGLE STEM. ALTERNATE; CORNUS KOUSA.
	CVWK	25	CRATAEGUS VIRIDIS `WINTER KING` / `WINTER KING` HAWTHORN	B&B OR CONTAINER	1 3/4" - 2"	7`-8`	WHITE FLOWERS; THORNS. SINGLE STEM.
	JUNV	25	JUNIPERUS VIRGINIANA / EASTERN RED CEDAR	B&B OR CONTAINER		7`-8`	NATIVE
	LIRT	8	LIRIODENDRON TULIPIFERA / TULIP TREE	B & B	2"-2 1/2"	12`-14`	NATIVE. ALTERNATE; SALIX NIGRA.
	NYSS	10	NYSSA SYLVATICA / SOUR GUM	B & B	2"-2 1/2"	12`-14`	NATIVE
	PINV	40	PINUS VIRGINIANA / VIRGINIA PINE	B&B OR CONTAINER		7`-8`	NATIVE
	QUEP	11	QUERCUS PHELLOS / WILLOW OAK	B & B	3"-3 1/2"	14` - 16`	NATIVE.
	ULVF	9	ULMUS AMERICANA `VALLEY FORGE` / AMERICAN ELM	B & B	2"-2 1/2"	12`-14`	CULTIVAR FORM; NATIONAL ARBORETUM

SHRUBS	CODE	QTY	BOTANICAL NAME / COMMON NAME	SIZE	HEIGHT	SPREAD	REMARKS
	KALL	121	KALMIA LATIFOLIA / MOUNTAIN LAUREL	CONTAINER	18" - 24"		ROSE TO WHITE BLOOMS. NATIVE TO VIRGINIA COASTAL PLAIN. ALTERNATE; RHUS GLABRA.
	MYCE	90	MYRICA CERIFERA / SOUTHERN WAX MYRTLE	CONTAINER	30" - 36"		SHRUB OR TREE FORM; SEMI-EVERGREEN. NATIVE TO VIRGINIA COASTAL PLAIN. ALTERNATE; VIBURNUM PRUNIFOLIUM
	ROS PAS	112	ROSA CAROLINA / CAROLINA ROSE	CONTAINER		18" - 24"	FRAGRANT PINK FLOWERS IN MAY
	SAM ELD	70	SAMBUCUS CANADENSIS / ELDERBERRY	CONTAINER	18" - 24"		FRAGRANT WHITE FLOWERS IN JUNE
	VIBD	95	VIBURNUM DENTATUM / ARROWWOOD VIBURNUM	CONTAINER	24" - 30"		WHITE FLOWERS IN MAY.

SHRUB AREAS	CODE	QTY	BOTANICAL NAME / COMMON NAME	CONT	HEIGHT	SPREAD	SPACING	REMARKS
	ERA SPE	472	ERAGROSTIS SPECTABILIS / PURPLE LOVE GRASS	1 GALLON			24" o.c.	
	RUD LAC	384	RUDBECKIA LACINIATA / CUTLEAF CONEFLOWER	1 GALLON			18" o.c.	
	SCH LIT	847	SCHIZACHYRIUM SCOPARIUM / LITTLE BLUESTEM GRASS	1 GALLON			18" o.c.	
	SOR NUT	2,172	SORGHASTRUM NUTANS / INDIAN GRASS	1 GALLON			12" o.c.	

GROUND COVERS	CODE	QTY	BOTANICAL NAME / COMMON NAME	SIZE	COLOR	BLOOMS	SPACING	REMARKS
	PTGC	3,504	PACHYSANDRA TERMINALIS `GREEN CARPET` / GREEN CARPET JAPANESE SPURGE	4" POT			6" o.c.	

APPROVED
DEVELOPMENT SITE PLAN: DSUP2015-0025
DEPARTMENT OF PLANNING & ZONING

DIRECTOR DATE

DEPARTMENT OF TRANSPORTATION & ENVIRONMENTAL SERVICES
SITE PLAN NO. _

DIRECTOR DATE

CHAIRMAN, PLANNING COMMISSION DATE

DATE RECORDED

INSTRUMENT NO. DEED BOOK NO. PAGE NO.

LandDesign.
200 S. Peyton St., Alexandria, VA 22314
V: 703.549.7784 F: 703.549.4984
www.LandDesign.com

CITY OF ALEXANDRIA VIRGINIA

COMMONWEALTH OF VIRGINIA
MATTHEW V. CLARK
lic. No. 952
09/29/2015
LANDSCAPE ARCHITECT

MOUNT JEFFERSON PARK IMPROVEMENTS
PRELIMINARY DSP
City of Alexandria, VA; Stonebridge Carras
PLANTING SCHEDULE

REVISIONS:
DSUP REVISION 09/09/15
DSUP REVISION 09/29/15

DATE: 07/31/2015
DESIGNED BY: MC
DRAWN BY: CHECKED BY: MC
Q.C. BY: MC
SCALE: N/A
PROJECT #: 2014040

SHEET NUMBER:
L6.0

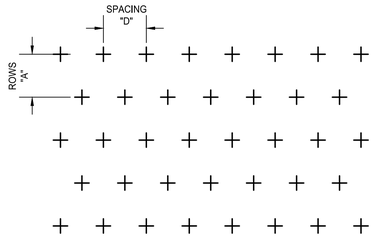

PLANT SPACING CHART

SPACING "D"	ROW "A"	PLANTS / S.F.
6" O.C.	5.20" O.C.	4.61
8" O.C.	6.93" O.C.	2.60
10" O.C.	8.66" O.C.	1.66
12" O.C.	10.40" O.C.	1.15
15" O.C.	13.00" O.C.	0.73
18" O.C.	15.60" O.C.	0.51
24" O.C.	20.80" O.C.	0.29

1 L7.0 TRIANGULAR SPACING FOR SHRUBS AND GROUNDCOVERS

PLAN — 08A-233 — N.T.S.

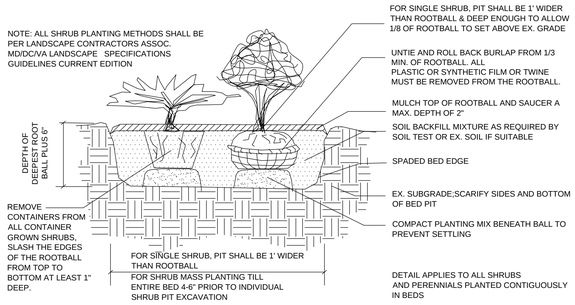

2 L7.0 SHRUB PLANTING BED

SECTION — 08A-145 — NTS

NOTES:
1. MIX IN BONE MEAL AT BOTTOM OF BULB WHEN PLANTED.
2. ALL ANNUAL AND PERENNIAL BEDS TO BE MULCHED WITH PINE BARK FINES, SEE PLANT NOTES.
3. BEDS SHALL BE RAISED ABOVE ADJACENT GRADE.

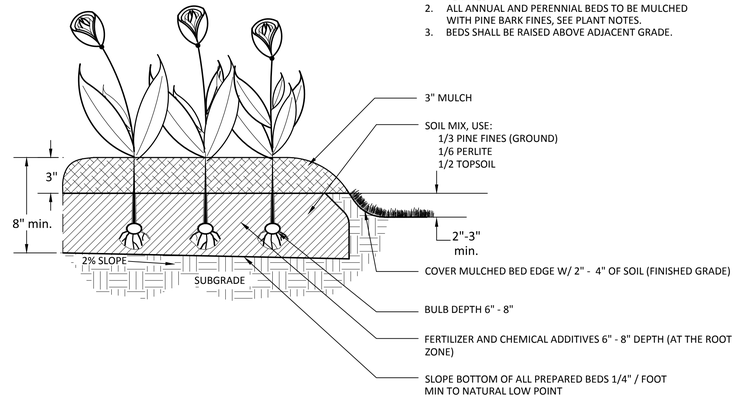

3 L7.0 PLANTING BED FOR ANNUALS AND PERENNIALS

SECTION — 08A-089 — NTS

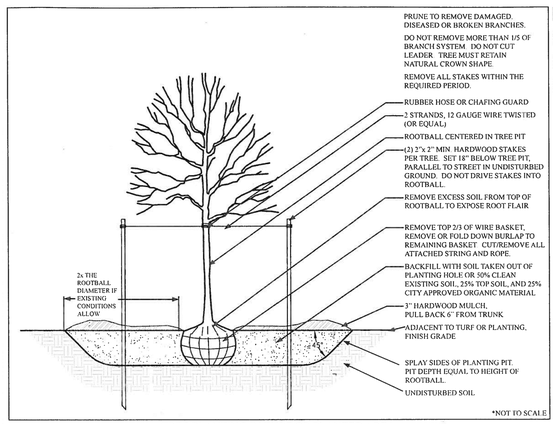

TREE PLANTING IN TURF OR PLANTED AREA

4 L7.0 TREE PLANTING IN TURF OR PLANTED AREA

SECTION — 08A-152 — NTS

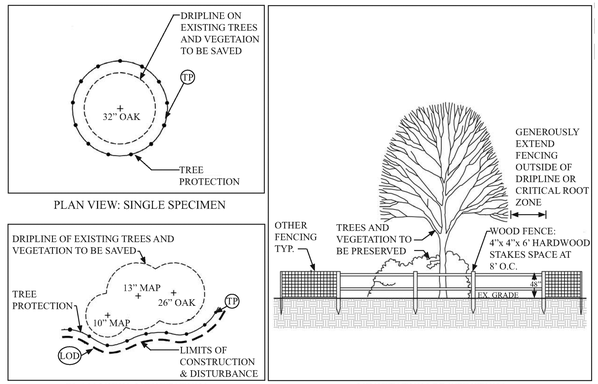

5 L7.0 VEGETATION PROTECTION

ELEVATION — 08B-010 — NTS

APPROVED
DEVELOPMENT SITE PLAN: DSUP2015-0025
DEPARTMENT OF PLANNING & ZONING

DIRECTOR — DATE

DEPARTMENT OF TRANSPORTATION & ENVIRONMENTAL SERVICES
SITE PLAN NO. _____

DIRECTOR — DATE

CHAIRMAN, PLANNING COMMISSION — DATE

DATE RECORDED _____

INSTRUMENT NO. — DEED BOOK NO. — PAGE NO.

LandDesign
200 S. Peyton St., Alexandria, VA 22314
V: 703.549.7784 F: 703.549.9984
www.LandDesign.com

CITY OF ALEXANDRIA, VIRGINIA

COMMONWEALTH OF VIRGINIA
MATTHEW V. CLARK
lic. No. 952
09/29/2015
LANDSCAPE ARCHITECT

MOUNT JEFFERSON PARK IMPROVEMENTS
PRELIMINARY DSP
City of Alexandria, VA; Stonebridge Carras
PLANTING DETAILS

REVISIONS:
DSUP REVISION 09/09/15
DSUP REVISION 09/29/15

DATE: 07/31/2015
DESIGNED BY: MC
DRAWN BY: MB
CHECKED BY: MC
Q.C. BY: MC
SCALE: N/A
PROJECT #: 2014040

SHEET NUMBER:
L7.0

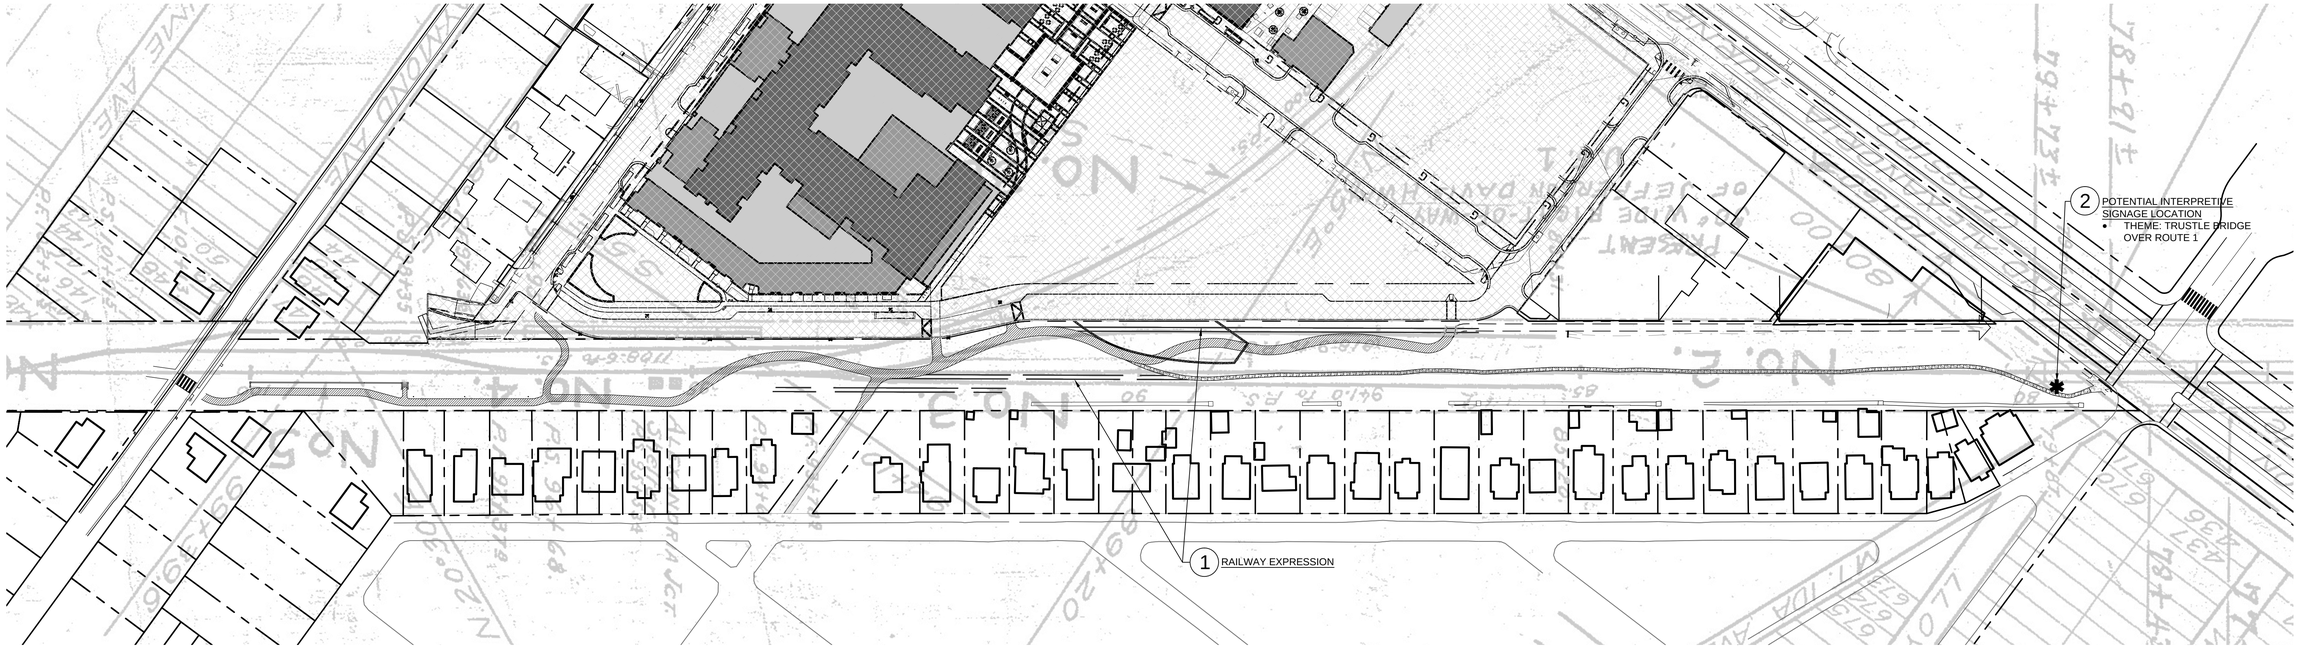

WASHINGTON AND OLD DOMINION RAILWAY 1916 ICC VALUATION MAPS, 7/1/1916
SOURCE: https://www.nvrpa.org/park/w_od_railroad/content/wod_railroad_maps

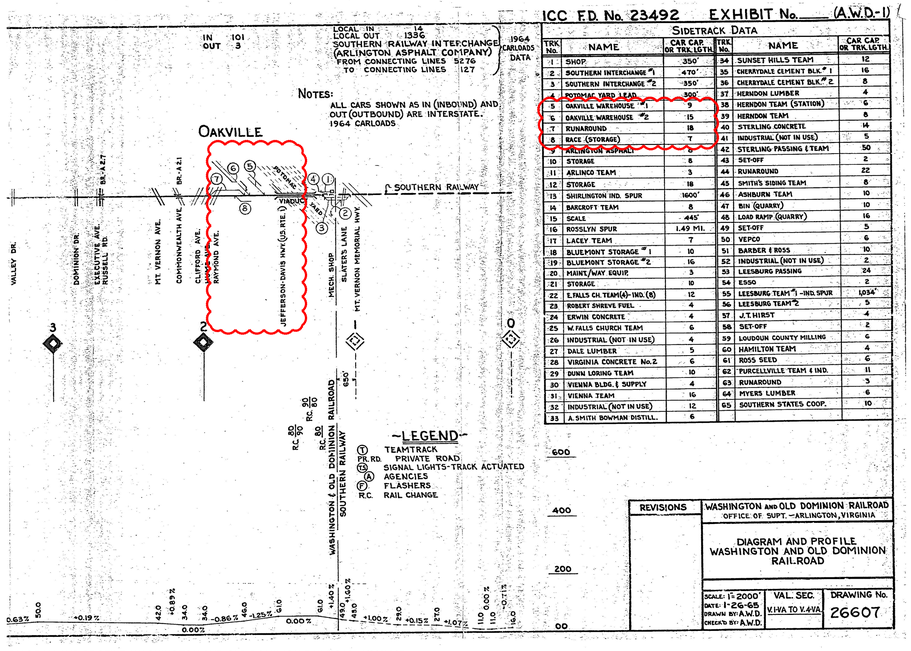

DIAGRAM AND PROFILE: WASHINGTON AND OLD DOMINION RAILROAD, 1/26/1965
SOURCE: https://www.nvrpa.org/park/w_od_railroad/content/wod_railroad_maps

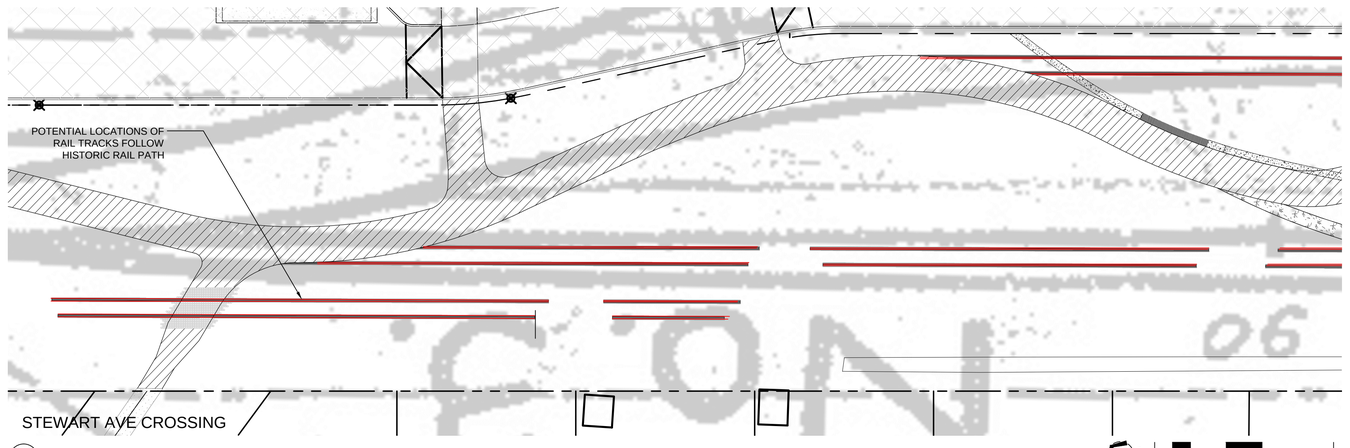

1 RAILWAY EXPRESSIONS IN LANDSCAPE

EXPRESS THE RAIL HERITAGE OF SITE THROUGH LINEAR BANDS OF HARDSCAPE MATERIAL THAT ARE IN-LAID IN LAWN AND TRAIL IN THE GENERAL LOCATION OF HISTORIC RAIL PATH.

1 Rail tracks extend into landscape

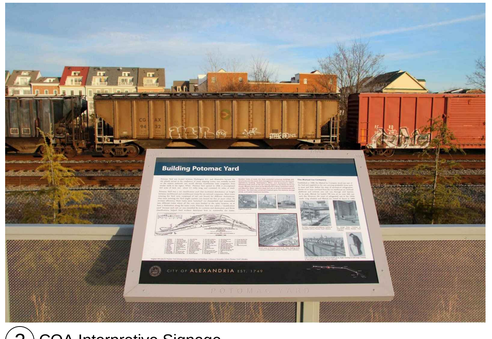

2 COA Interpretive Signage

APPROVED
DEVELOPMENT SITE PLAN: DSUP2015-0025
DEPARTMENT OF PLANNING & ZONING
DIRECTOR DATE
DEPARTMENT OF TRANSPORTATION & ENVIRONMENTAL SERVICES
SITE PLAN NO. _
DIRECTOR DATE
CHAIRMAN, PLANNING COMMISSION DATE
DATE RECORDED
INSTRUMENT NO. DEED BOOK NO. PAGE NO.

REVISIONS:
DSUP REVISION 09/09/15
DSUP REVISION 09/29/15

DATE: 07/31/2015
DESIGNED BY: MC
DRAWN BY: MC/AB
CHECKED BY: MC
Q.C. BY: MC
SCALE: 1"=80'
PROJECT #: 2014040

SHEET NUMBER: L8.0

LandDesign
200 S. Peyton St., Alexandria, VA 22314
V: 703.549.7784 F: 703.549.9984
www.LandDesign.com

CITY OF ALEXANDRIA, VIRGINIA

COMMONWEALTH OF VIRGINIA
Matthew V. Clark
MATTHEW V. CLARK
lic. No. 952
09/29/2015
LANDSCAPE ARCHITECT

MOUNT JEFFERSON PARK IMPROVEMENTS
PRELIMINARY DSP
City of Alexandria, VA; Stonebridge Carras
INTERPRETIVE ELEMENTS EXHIBIT