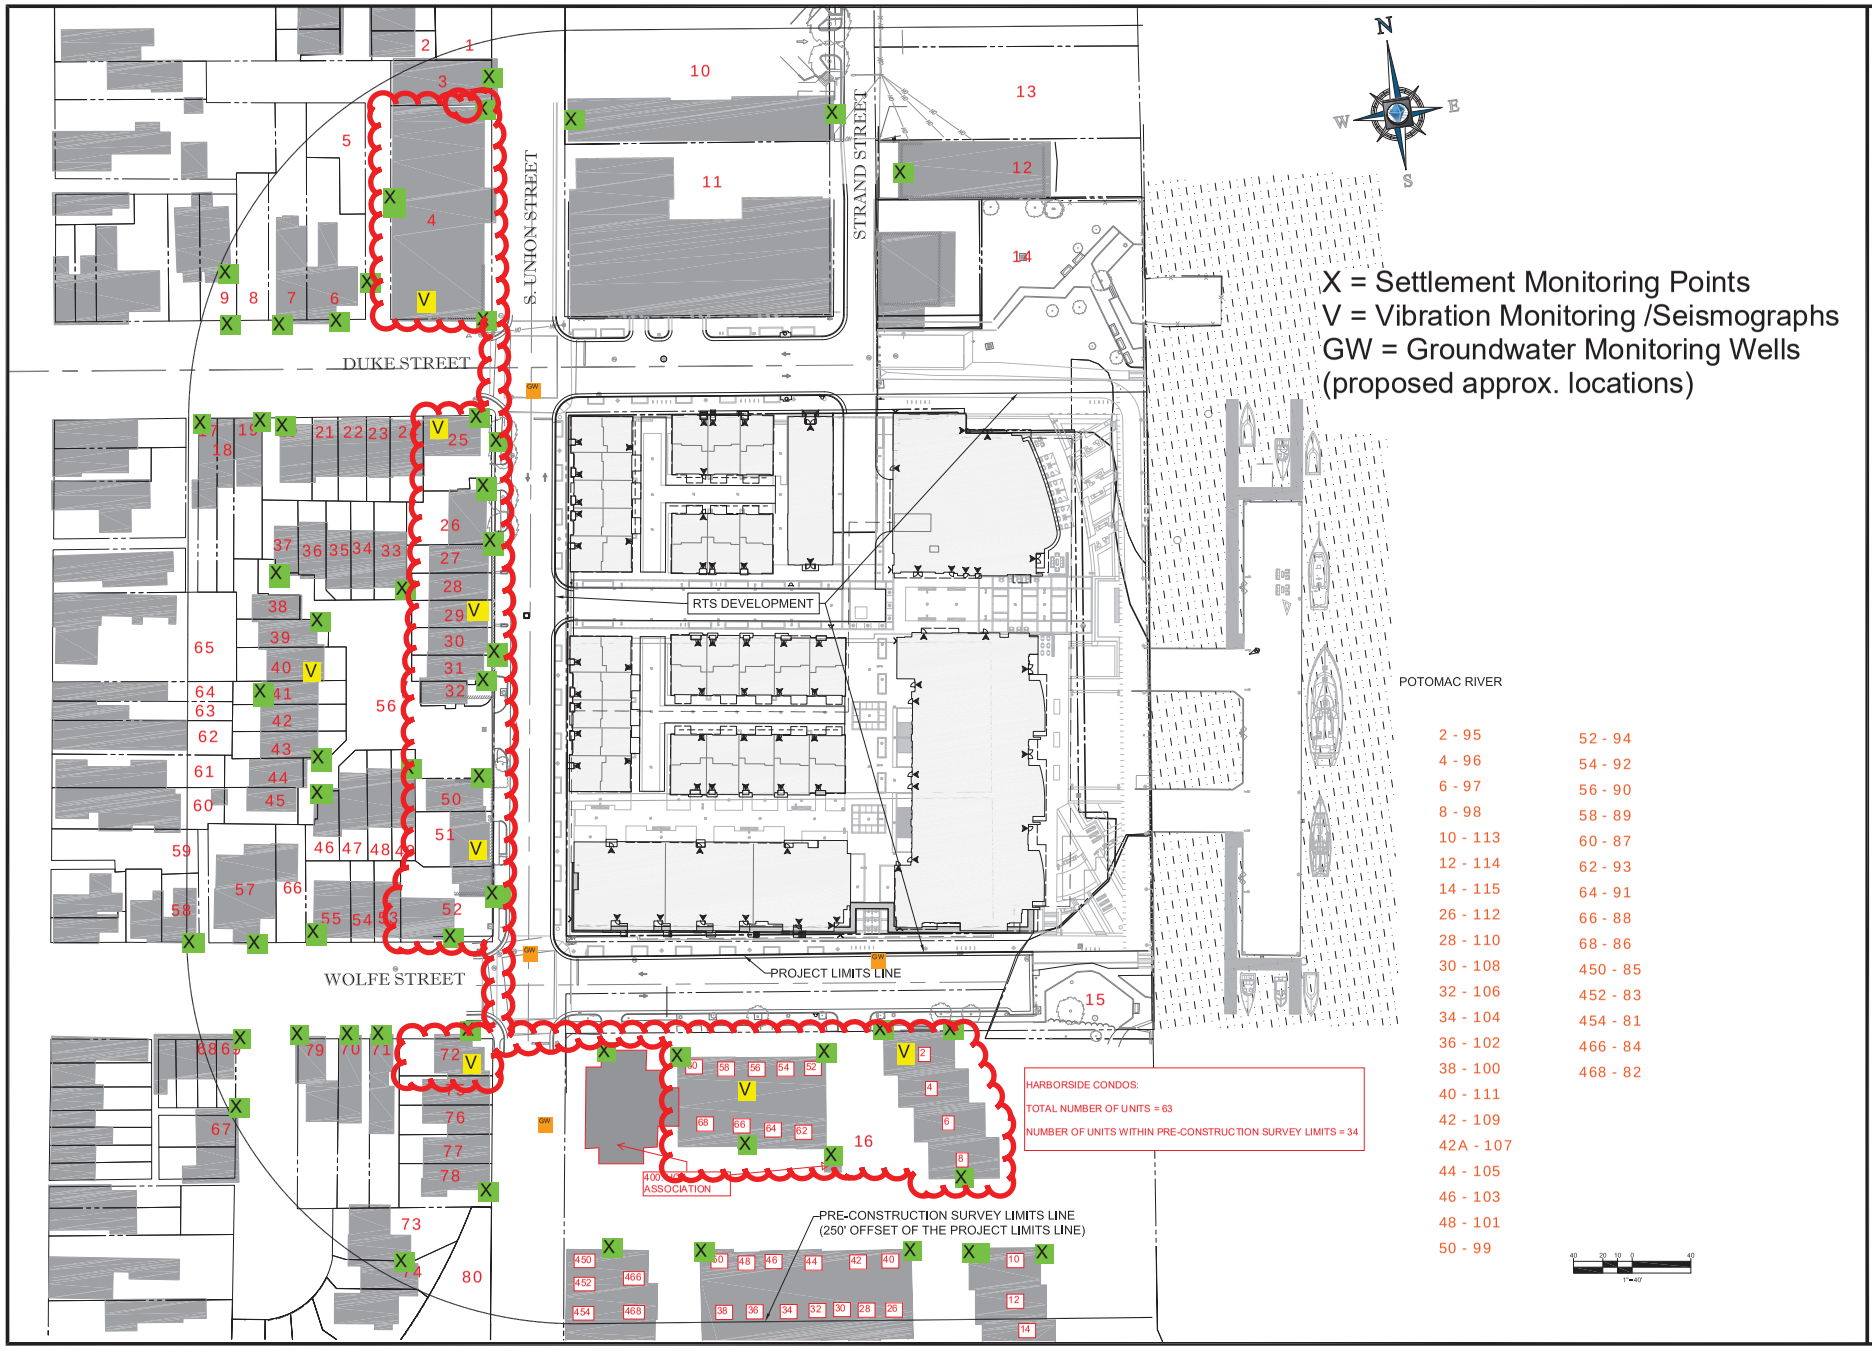

CIVIL ENGINEER
BOHLER ENGINEERING
22636 DAVIS DRIVE, STE 250
STERLING, VA 20164
703-709-9500
WWW.BOHLERENGINEERING.COM

ARCHITECT
shalom baranes associates architects

LANDSCAPE ARCHITECT
MPFP LLC

REVISIONS

REV	DATE	COMMENT	BY

THE FOLLOWING STATES REQUIRE NOTIFICATION BY EXCAVATORS, DESIGNERS, OR ANY PERSON PREPARING TO DISTURB THE EARTH'S SURFACE ANYWHERE IN THE STATE: IN VIRGINIA, MARYLAND, THE DISTRICT OF COLUMBIA, NORTH CAROLINA AND DELAWARE CALL 811
(WV - 1-800-245-4848) (PA - 1-800-242-1776) (NJ - 1-800-272-1000)
(VA - 800-552-7001) (MD - 800-257-7777) (DE - 800-282-8555)

PROJECT No.:	S132178
DRAWN BY:	LMP
CHECKED BY:	MAT
DATE:	04/24/15
SCALE:	1" = 40'
CAD I.D.:	EX0

PROJECT:
EXHIBIT
FOR
RT SOUTH ASSOCIATES LLC
LOCATION OF SITE
ROBINSON TERMINAL SOUTH
CITY OF ALEXANDRIA, VA

BOHLER ENGINEERING
22636 DAVIS DRIVE, SUITE 250
STERLING, VIRGINIA 20164
Phone: (703) 709-9500
Fax: (703) 709-9501
www.BohlerEngineering.com

SHEET TITLE:
PRE-CONSTRUCTION SURVEY LIMITS

SHEET NUMBER:
1
OF 1