PROJECT DESIGN

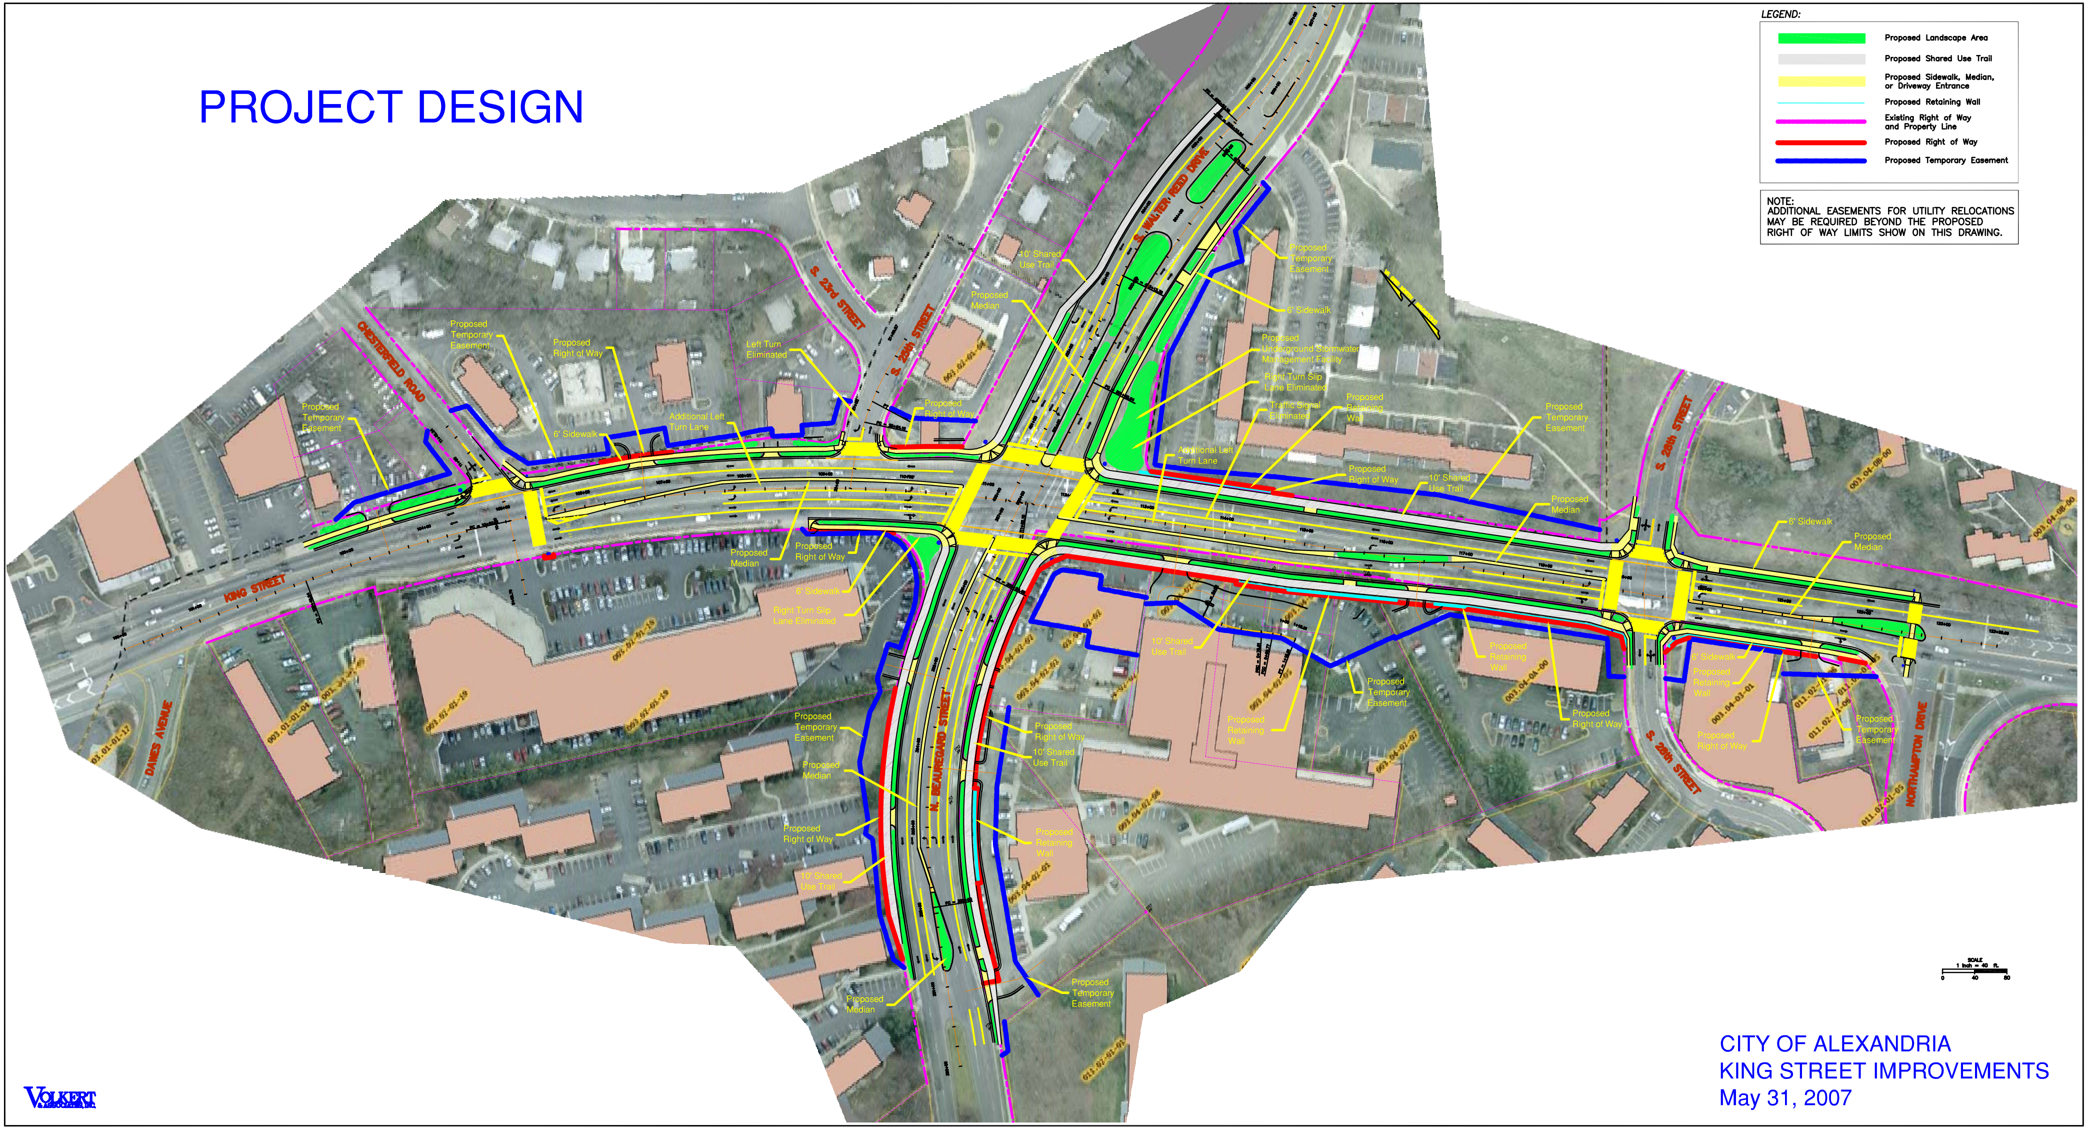

LEGEND:

(green)	Proposed Landscape Area
(grey)	Proposed Shared Use Trail
(yellow)	Proposed Sidewalk, Median, or Driveway Entrance
(cyan)	Proposed Retaining Wall
(magenta)	Existing Right of Way and Property Line
(red)	Proposed Right of Way
(blue)	Proposed Temporary Easement

NOTE:
ADDITIONAL EASEMENTS FOR UTILITY RELOCATIONS MAY BE REQUIRED BEYOND THE PROPOSED RIGHT OF WAY LIMITS SHOW ON THIS DRAWING.

VOLKERT & ASSOCIATES, INC.

CITY OF ALEXANDRIA
KING STREET IMPROVEMENTS
May 31, 2007