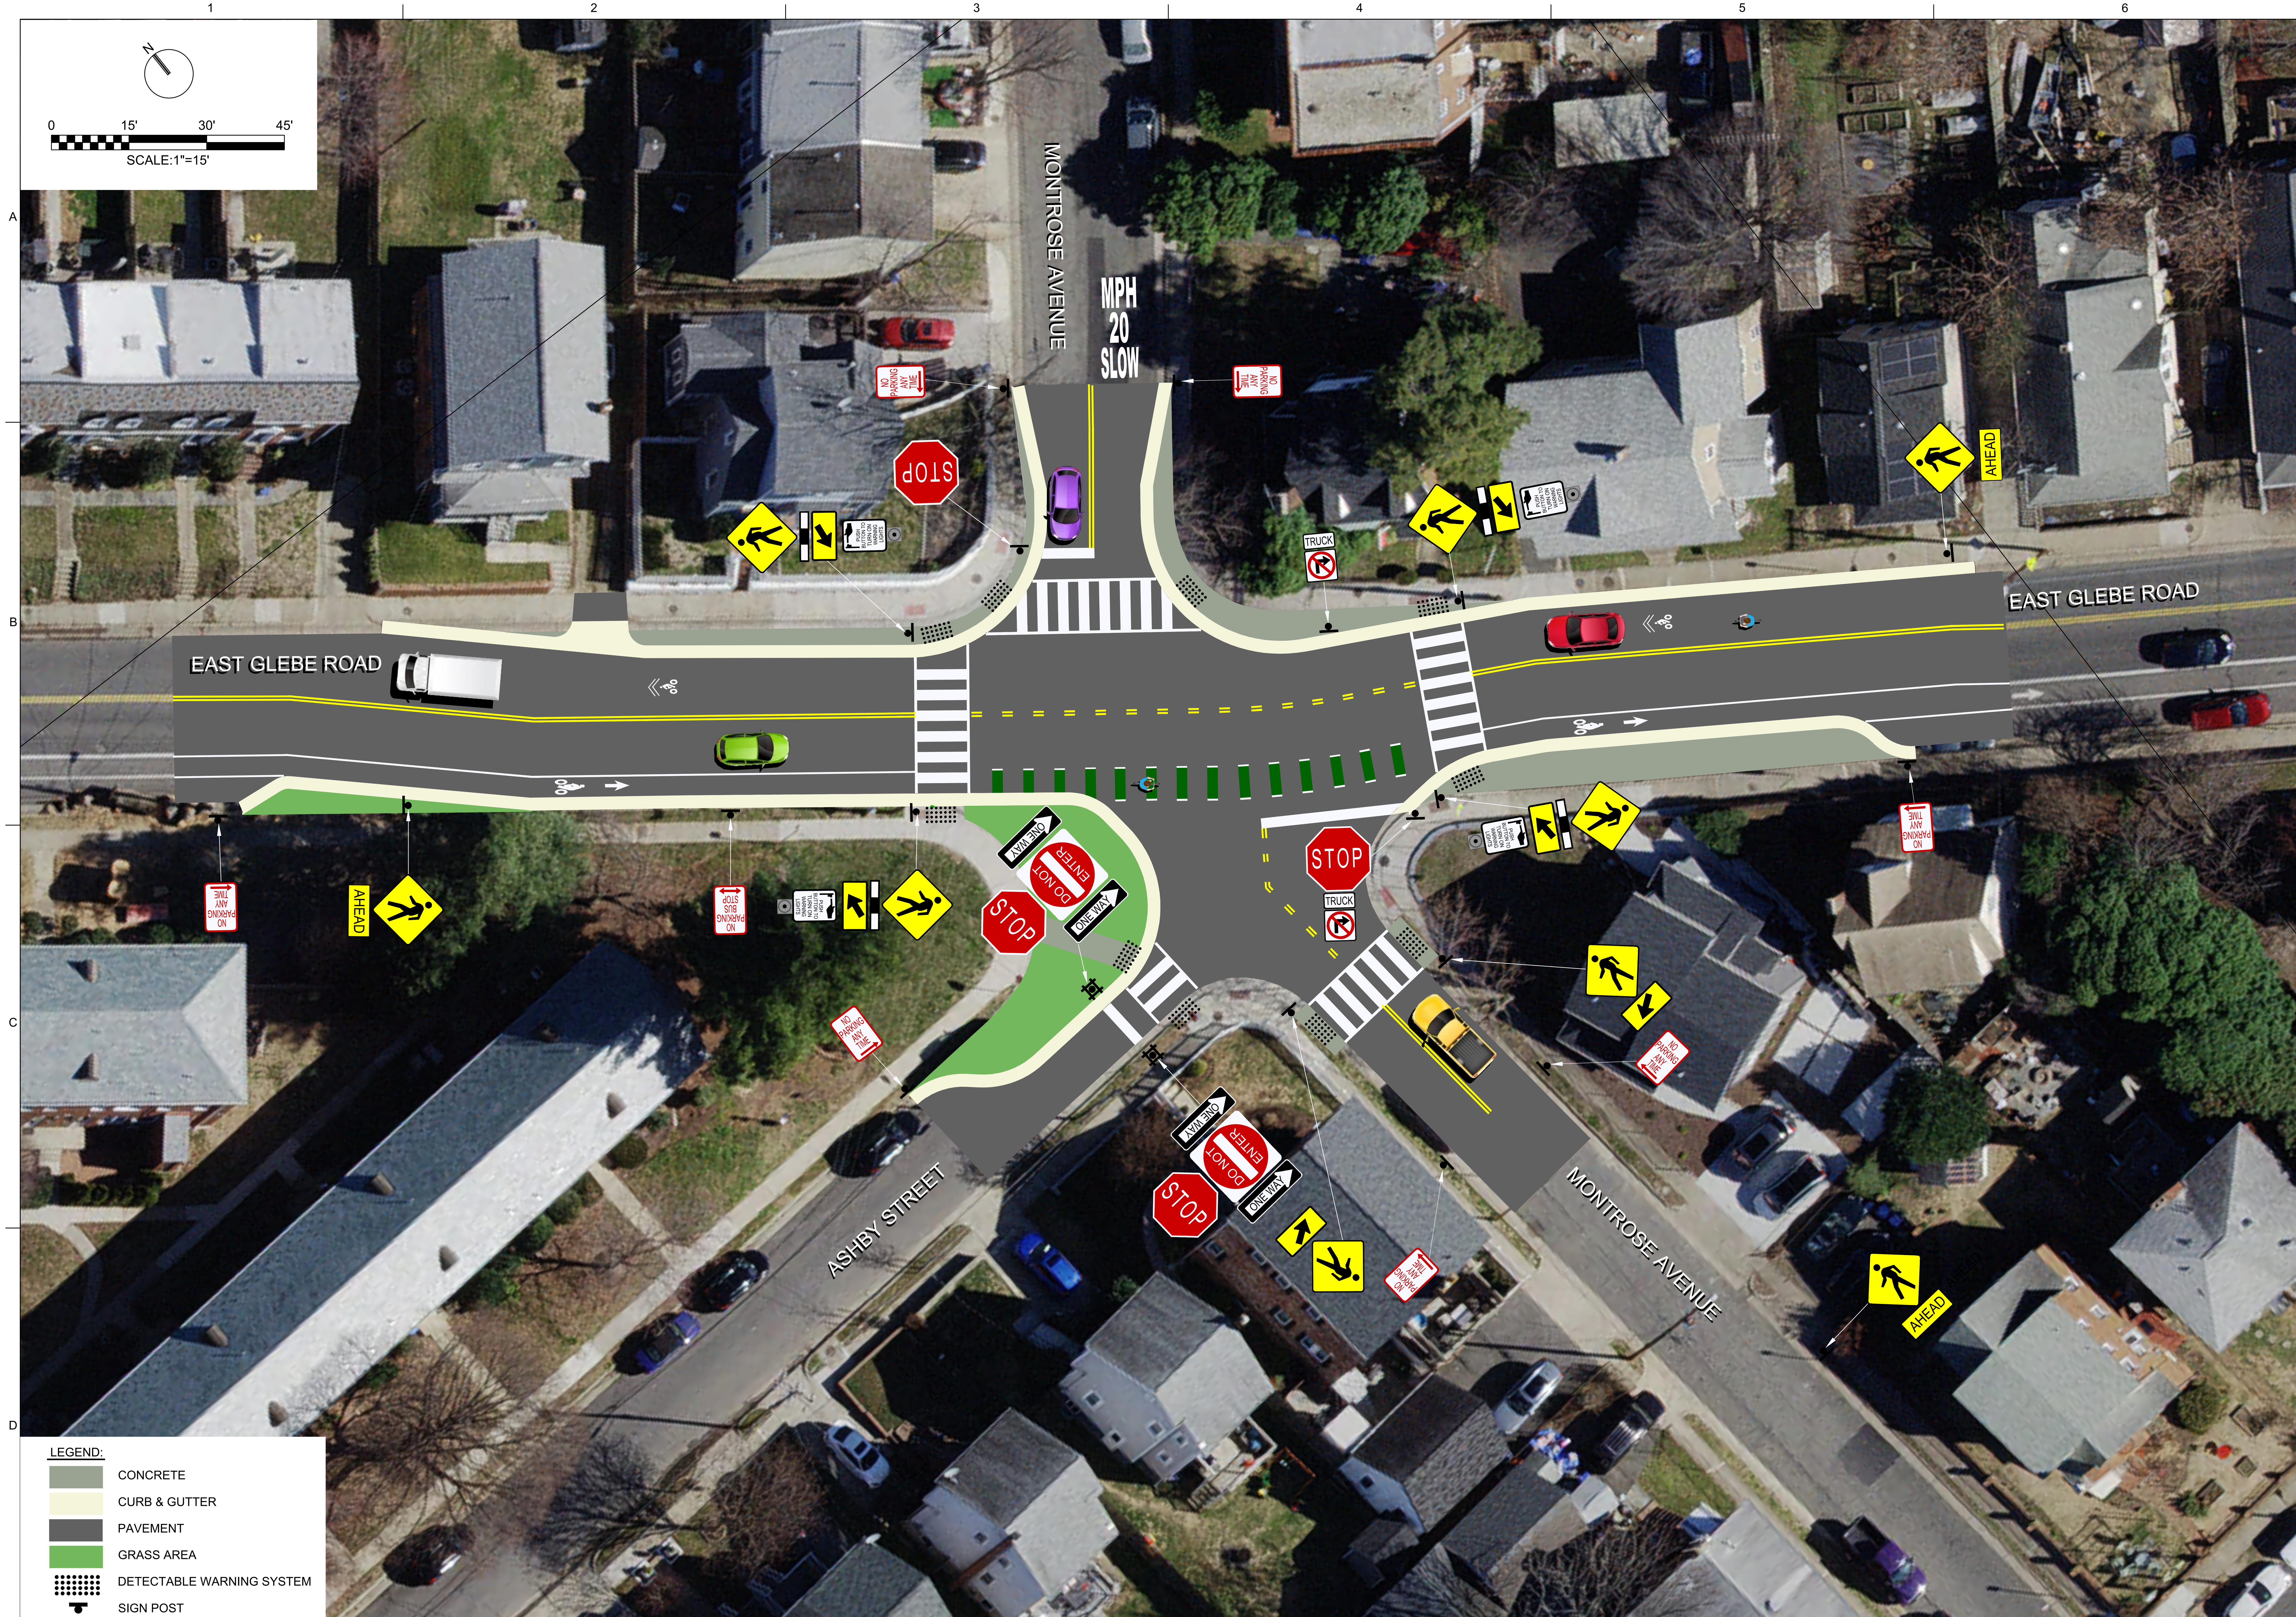

CITY OF ALEXANDRIA
ALEXANDRIA ENGINEERING
301 KING STREET
ALEXANDRIA, VA 22314
WWW.ALEXANDRIAVA.GOV

NO.	DATE	REVISION	BY	APVD

DSGN J. MIZE | DR G. PETERS | CHK | APVD

FOUR MILE RUN STORM SEWER UPGRADES
CITY OF ALEXANDRIA, VA
DEPARTMENT OF PROJECT IMPLEMENTATION
ALEXANDRIA, VA 22314

Jacobs

CIVIL

EAST GLEBE ROAD AND MONTROSE AVENUE INTERSECTION - OPTION 1

1"= 15'

VERIFY SCALE

BAR IS ONE INCH ON ORIGINAL DRAWING.
0 1"

DATE	OCTOBER 2023
PROJ	E5X81200
DWG	
SHEET	1 of 1

CONCEPTUAL DESIGN (30%) - NOT FOR CONSTRUCTION

REUSE OF DOCUMENTS: THIS DOCUMENT, AND THE IDEAS AND DESIGNS INCORPORATED HEREIN, AS AN INSTRUMENT OF PROFESSIONAL SERVICE, IS THE PROPERTY OF JACOBS AND IS NOT TO BE USED, IN WHOLE OR IN PART, FOR ANY OTHER PROJECT WITHOUT THE WRITTEN AUTHORIZATION OF JACOBS.
©JACOBS 2020. ALL RIGHTS RESERVED.