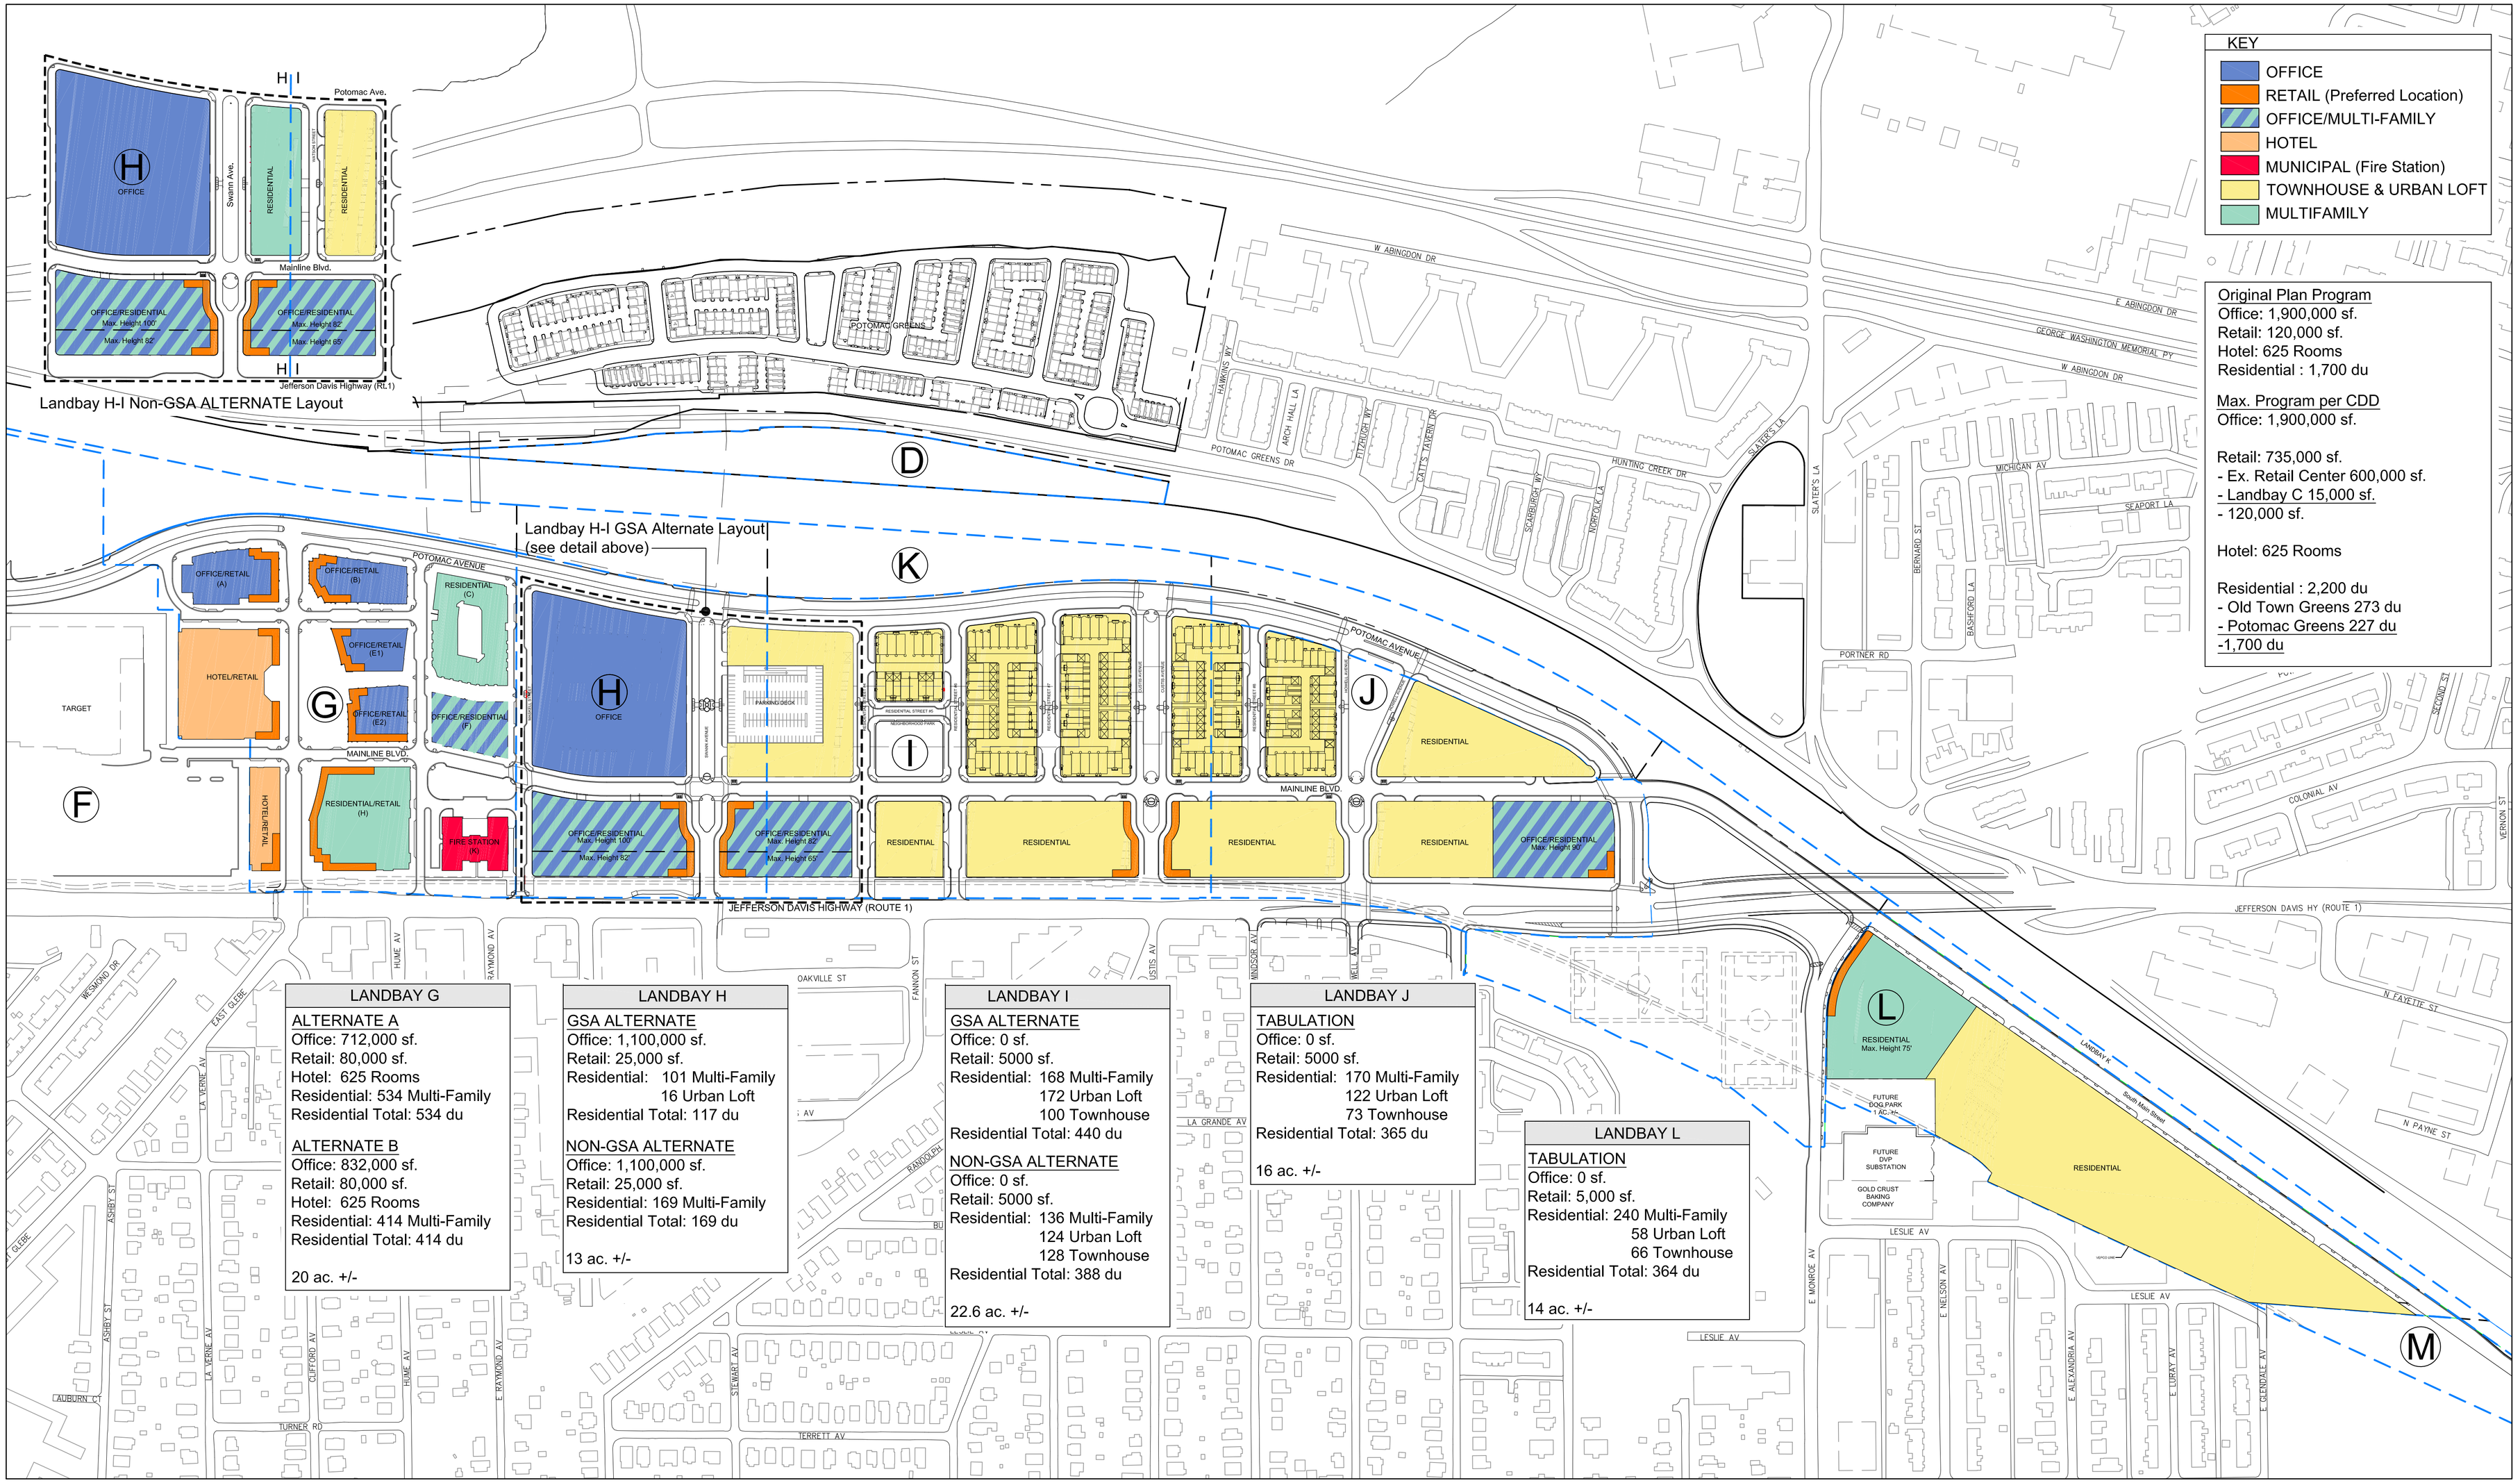

LandDesign ®

NOTE:
GRAPHIC FOR ILLUSTRATIVE PURPOSES ONLY.
SITE PLAN SUBJECT TO CHANGE.

Potomac Yard

Concept Plan

September 24, 2010 | LDI#2003155

100 0' 100 200 400

NORTH