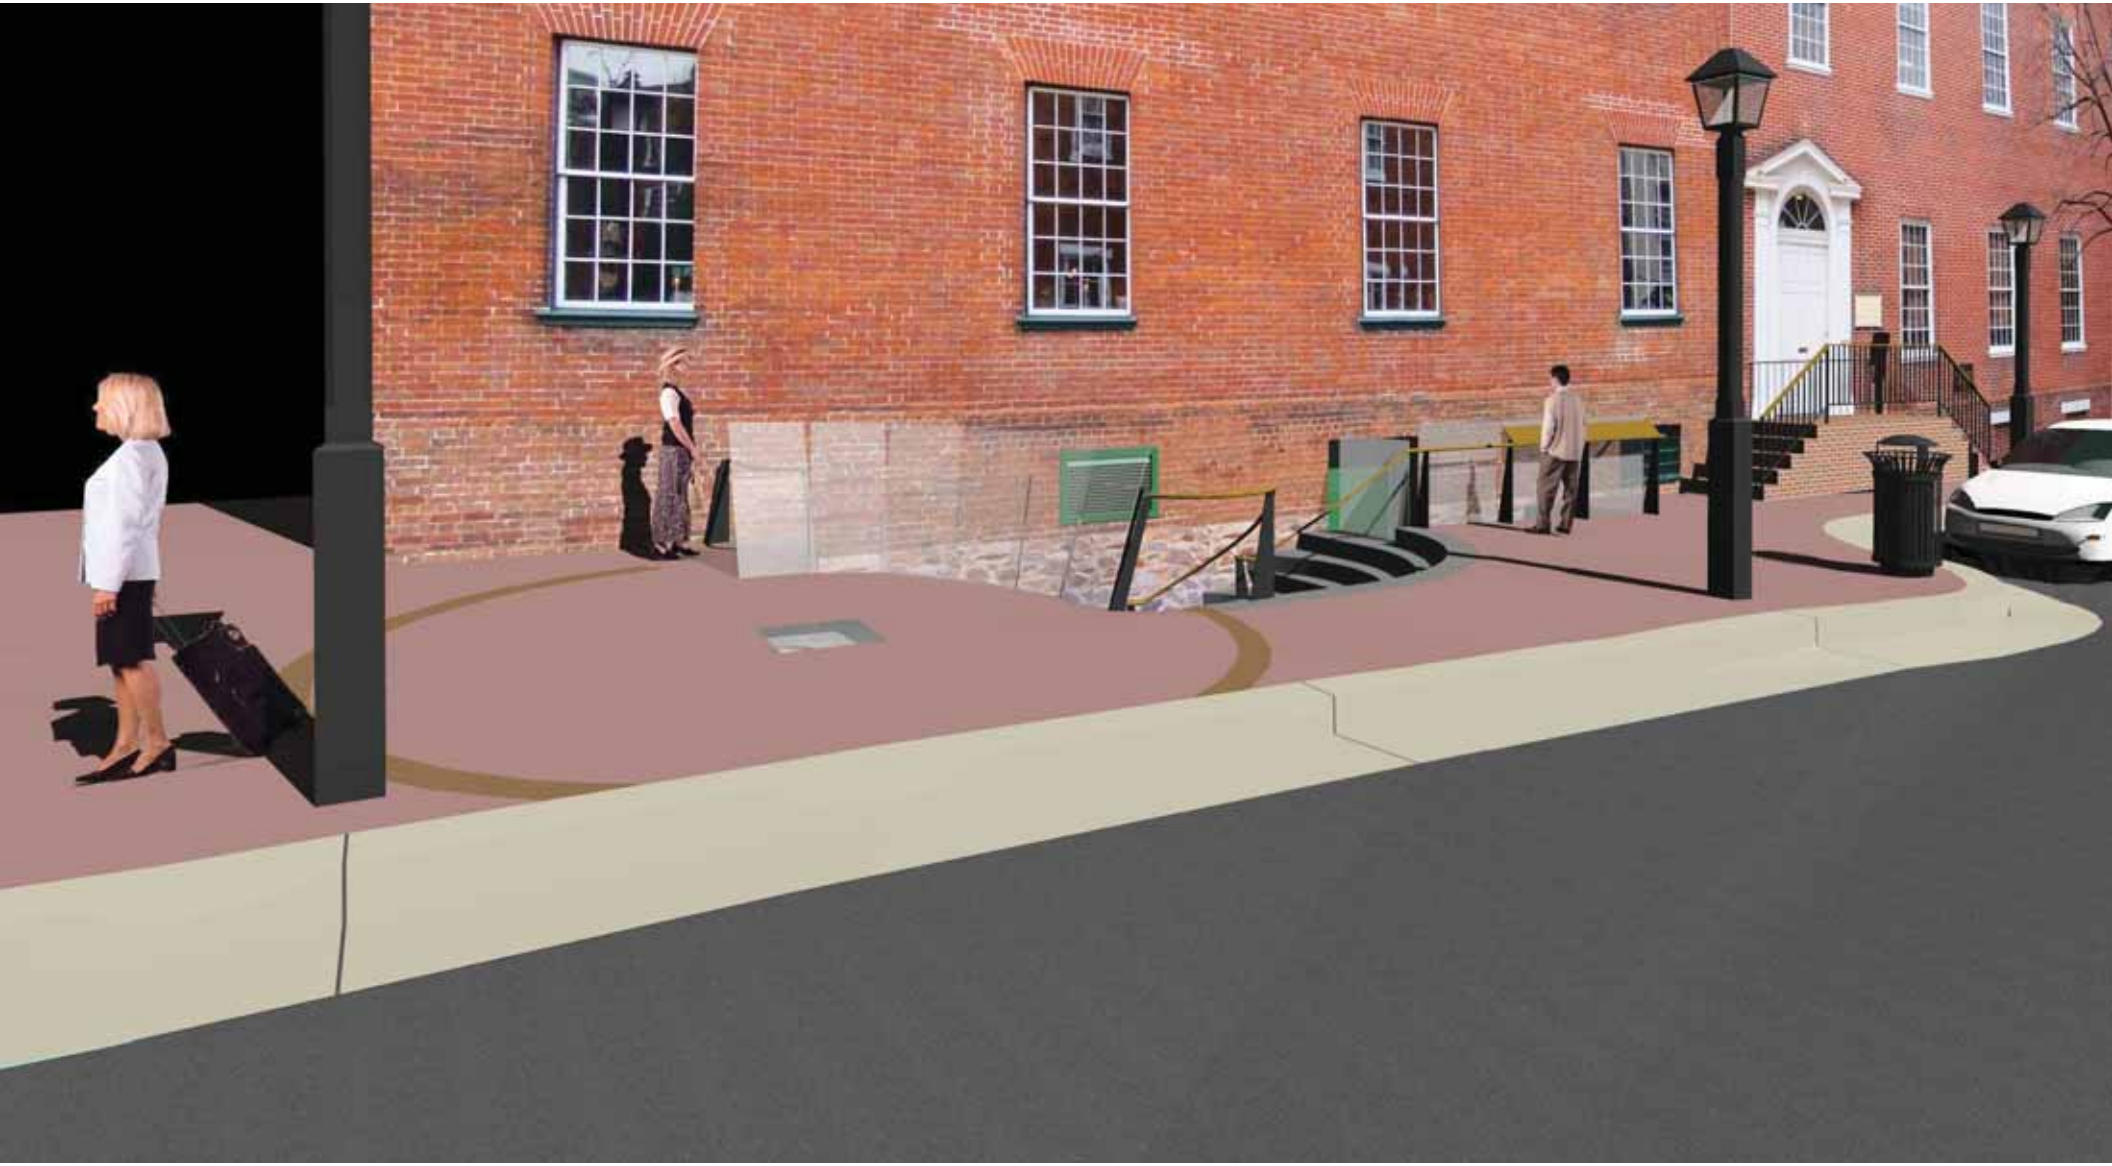

Existing Condition Looking East

STOP

Existing Condition Looking West

Proposed West View - June Scheme

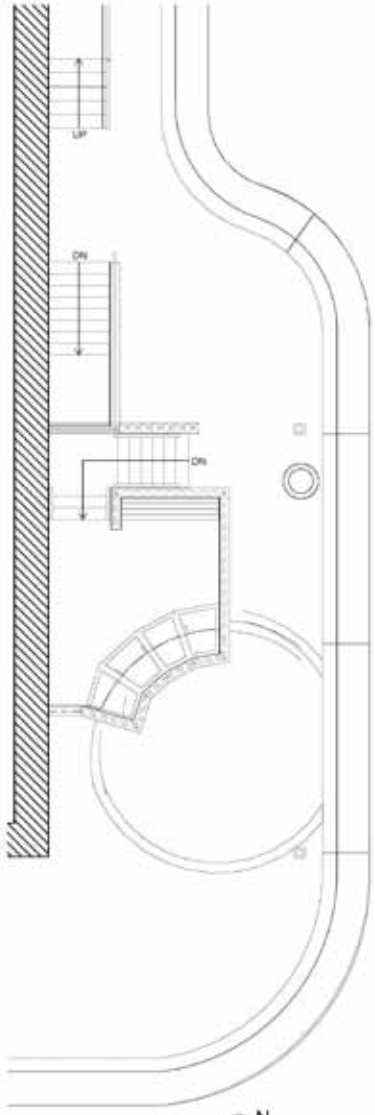

5 EXIST. CONDITIONS SITEPLAN
A101 1/4" = 1'-0"

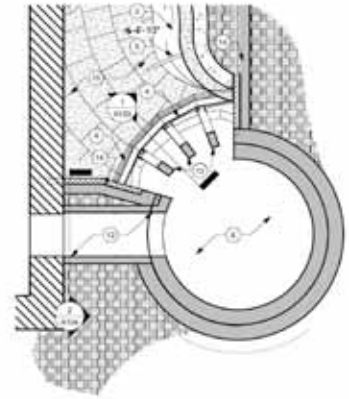

3 PROPOSED GALLERY PLAN
A101 1/4" = 1'-0"

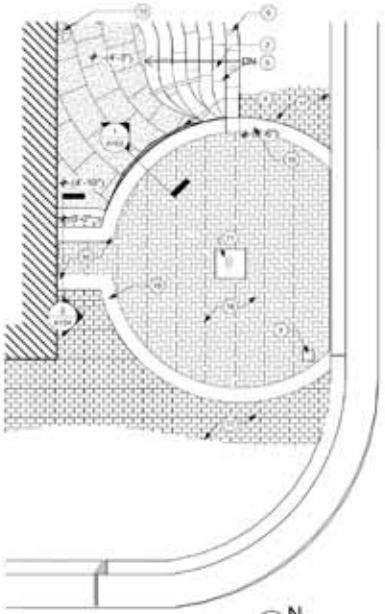

4 PROPOSED SIDEWALK PLAN
A101 1/4" = 1'-0"

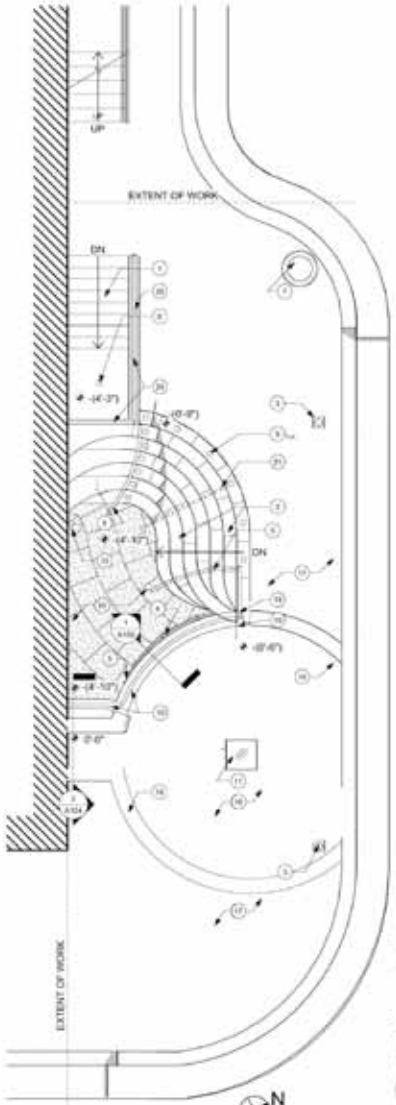

2 PROPOSED SITE PLAN
A101 1/4" = 1'-0"

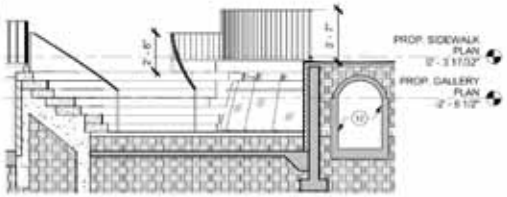

1 KEYPLAN SECTION
A101 1/4" = 1'-0"

KEYNOTES

1. EXIST. SLATE & BRICK STAIRS TO REMAIN
2. STONE STAIRS
3. EXIST. STREET LAMP TO REMAIN.
4. TRENCH DRAIN.
5. BRASS/BRONZE HANDRAIL.
6. ICE WELL
7. EXIST. TRASH CAN TO REMAIN
8. EXIST. AREA DRAIN TO REMAIN
9. FLUSH FLOOR MOUNTED SITE LIGHTING PER LIGHTING PLAN (12)
10. AREA DRAIN.
11. GLASS PAVING – ANTI-SLIP SURFACE.
12. EXIST. WELL ACCESS BELOW GRADE.
13. EXIST. CONC. RIBS
14. EXIST. CONC. RETAINING WALL TO REMAIN
15. STONE PAVING.
16. NEW HERRINGBONE BRICK PAVEMENT PER SIDEWALK PLAN 4/A101
17. EXIST. BRICK PAVING TO REMAIN.
18. 12" WIDE STONE BAND.
19. NEW METAL GUARDRAIL TO MATCH EXISTING.
20. EXISTING METAL GUARDRAIL & MASONRY CURB TO REMAIN.
21. HANDRAIL – ONLY IF REQUIRED BY CODE.

DGS/CP
110 N Royal Street
Alexandria, VA 22314

Larson/Koenig Architects, AIA
2107 Mount Vernon Ave
Alexandria, VA 22301

Robert Silman Associates
1053 31st Street NW
Washington, DC 20007

Grotheer & Co.
1612 K Street, NW; Suite LL-3
Washington, DC 20006

George Sexton Associates
2121 Wisconsin Avenue NW
Washington, DC 20007

BELLArchitects, PC
1228 9th Street NW
Washington, DC
20001-4202
www.bellarc.com

202.548.7570
fax:548.75780

NO	DESCRIPTION	DATE
3	BAR Hearing	[illegible]
2	BAR Hearing	[illegible]
1	BAR Hearing	[illegible]

GADSBY'S TAVERN ICE WELL VIEWING PLATFORM RECONFIGURATION
134 N. Royal Street
Alexandria, VA 22314

SHEET TITLE
SITE PLAN & FLOOR PLANS

DESIGNED BY: Checker	JOB NUMBER: 131-031	A101
DATE:	DRAWN BY: Author	
SCALE: AS NOTED	SHEET:	

© BELL Architects, PC

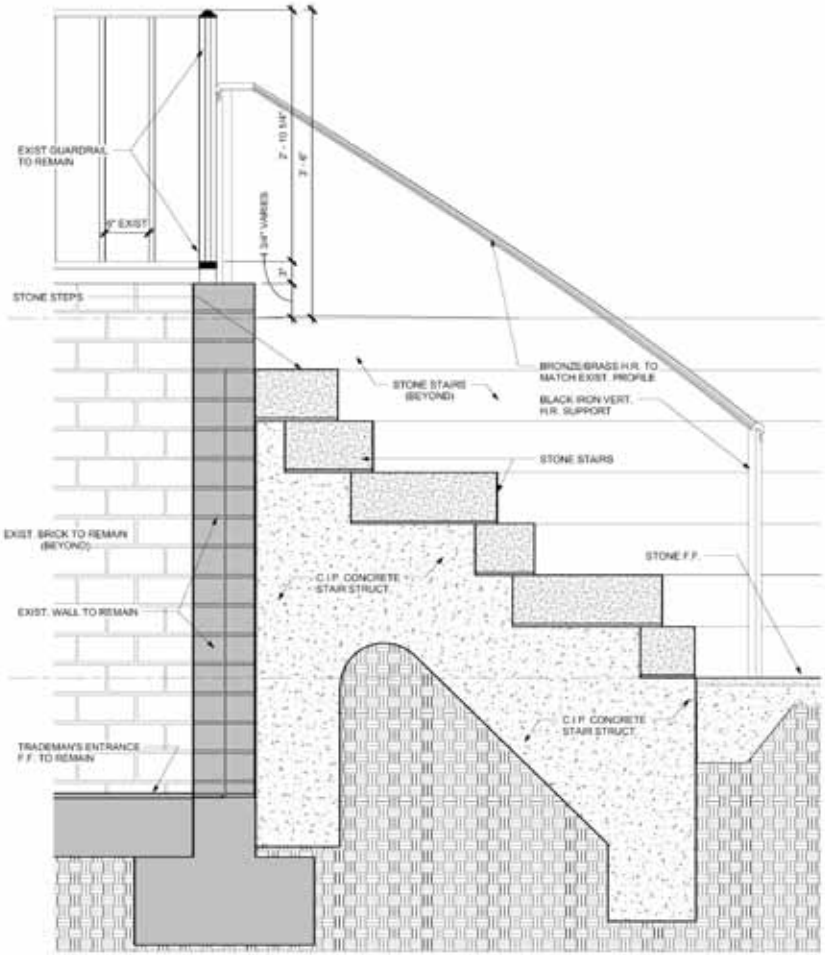

1 STONE BLEACHER DETAIL
A104 1 1/2" = 1'-0"

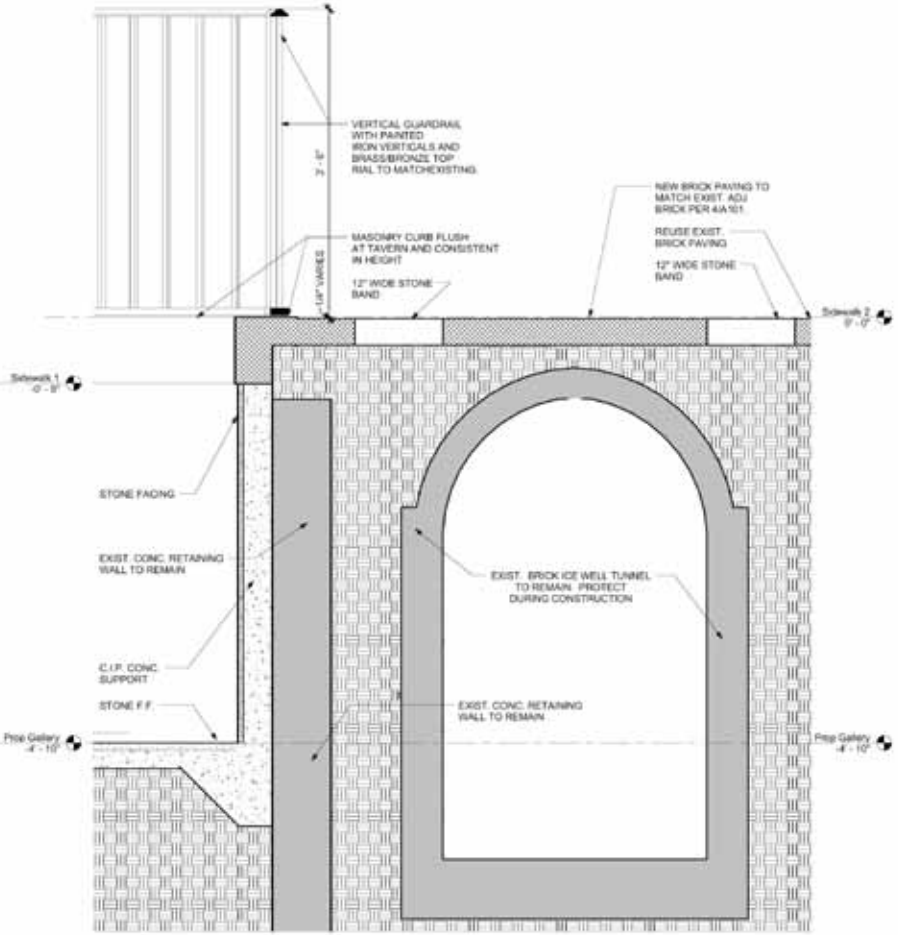

2 BENCH DTL. AT TUNNEL
A104 1 1/2" = 1'-0"

DGS/CP
110 N Royal Street
Alexandria, VA 22314

Larson/Koenig Architects, AIA
2107 Mount Vernon Ave
Alexandria, VA 22301

Robert Silman Associates
1053 31st Street NW
Washington, DC 20007

Grotheer & Co.
1612 K Street, NW; Suite LL-3
Washington, DC 20006

George Sexton Associates
2121 Wisconsin Avenue NW
Washington, DC 20007

BELLArchitects, PC
1228 9th Street NW
Washington, DC
20001-4202
www.bellarc.com

202.548.7570
fax:548.75780

NO	DESCRIPTION	DATE
3	BAR Hearing	[illegible]
2	BAR Hearing	[illegible]
1	BAR Hearing	[illegible]

GADSBY'S TAVERN ICE WELL VIEWING PLATFORM RECONFIGURATION
134 N. Royal Street
Alexandria, VA 22314

SHEET TITLE
DETAIL SHEET

DESIGNED BY: Checker	JOB NUMBER: 131-031	**A104**
DATE:	DRAWN BY: ZW	
SCALE: AS NOTED	SHEET:	

© BELL Architects, PC

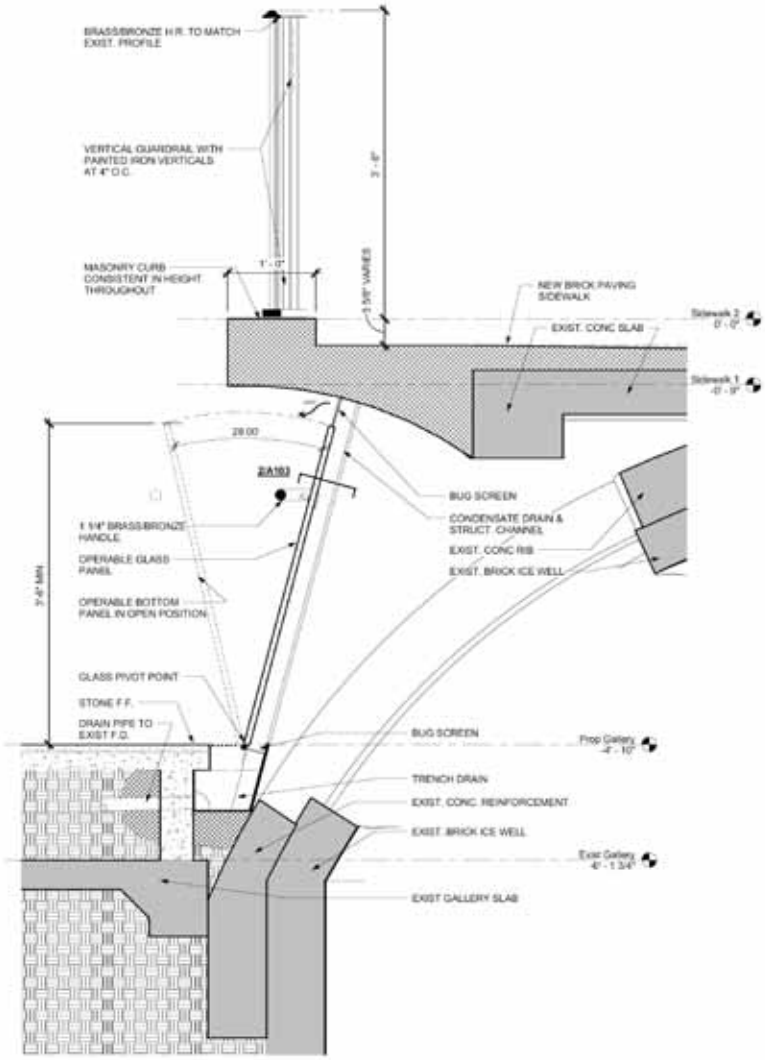

1 TYPICAL GLASS SECTION
A103 1 1/2" = 1'-0"

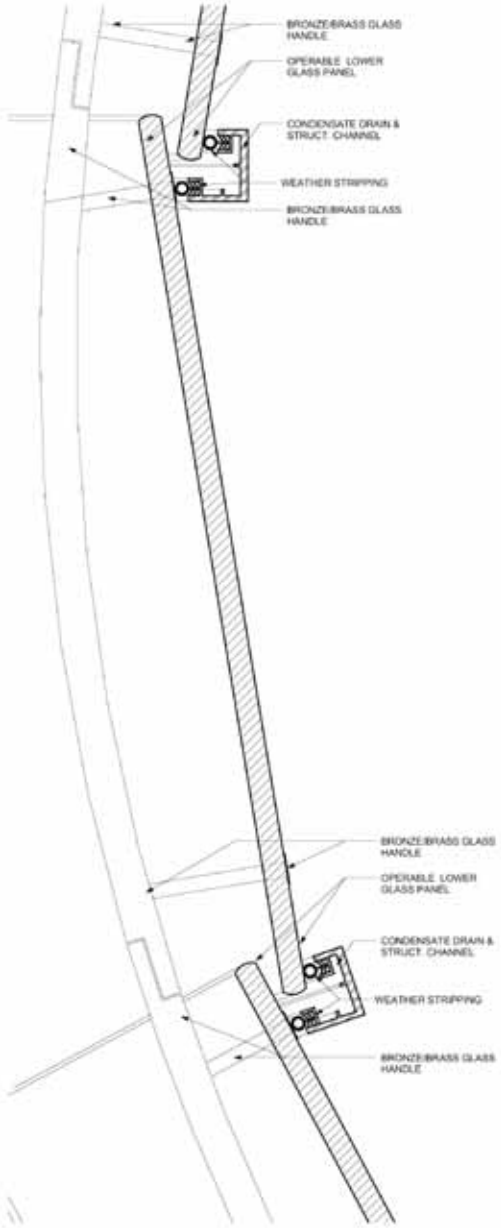

2 CONDENSATE CHANNEL DETAIL
A103 6" = 1'-0"

DGS/CP
110 N Royal Street
Alexandria, VA 22314

Larson/Koenig Architects, AIA
2107 Mount Vernon Ave
Alexandria, VA 22301

Robert Silman Associates
1053 31st Street NW
Washington, DC 20007

Grotheer & Co.
1612 K Street, NW; Suite LL-3
Washington, DC 20006

George Sexton Associates
2121 Wisconsin Avenue NW
Washington, DC 20007

BELLArchitects, PC
1228 9th Street NW
Washington, DC
20001-4202
www.bellarc.com

202.548.7570
fax:548.75780

NO	DESCRIPTION	DATE
3	BAR Hearing	[illegible]
2	BAR Hearing	[illegible]
1	BAR Hearing	[illegible]

GADSBY'S TAVERN ICE WELL VIEWING PLATFORM RECONFIGURATION
134 N. Royal Street
Alexandria, VA 22314

SHEET TITLE
DETAIL SHEET

DESIGNED BY	JOB NUMBER
Checker	131-031
DATE	DRAWN BY
	Author
SCALE	SHEET
AS NOTED	

A103

© BELL Architects, PC