PROJECT NO. 20140051.00	REVISION NO. 000	DATE 12/10/2014

Notes

EXISTING SECTION B

STONEBRIDGE CARRAS
LandDesign.

N

© 2014 Cooper Carry, Inc. 625 North Washington Street, Suite 200, Alexandria, Virginia 22314 Tel. 703-519-6152 Fax 703-519-7127

OAKVILLE
Alexandria, Virginia

COOPER CARRY

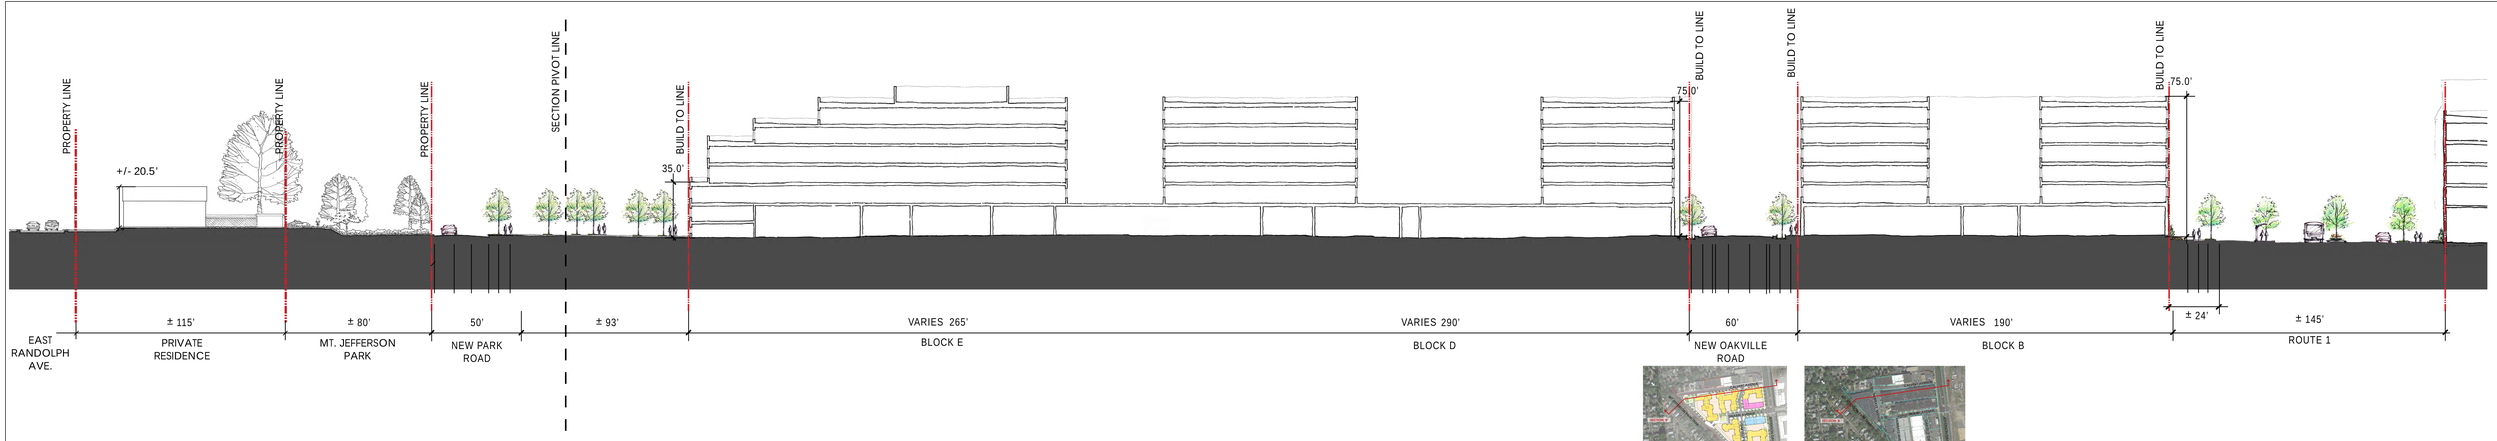

PROJECT NO. 20140051.00	REVISION NO. 000	DATE 12/10/2014

Notes

PROPOSED SECTION B

STONEBRIDGE CARRAS
LandDesign.

N

OAKVILLE
Alexandria, Virginia

COOPER CARRY

© 2014 Cooper Carry, Inc. 625 North Washington Street, Suite 200, Alexandria, Virginia 22314 Tel. 703-519-6152 Fax 703-519-7127