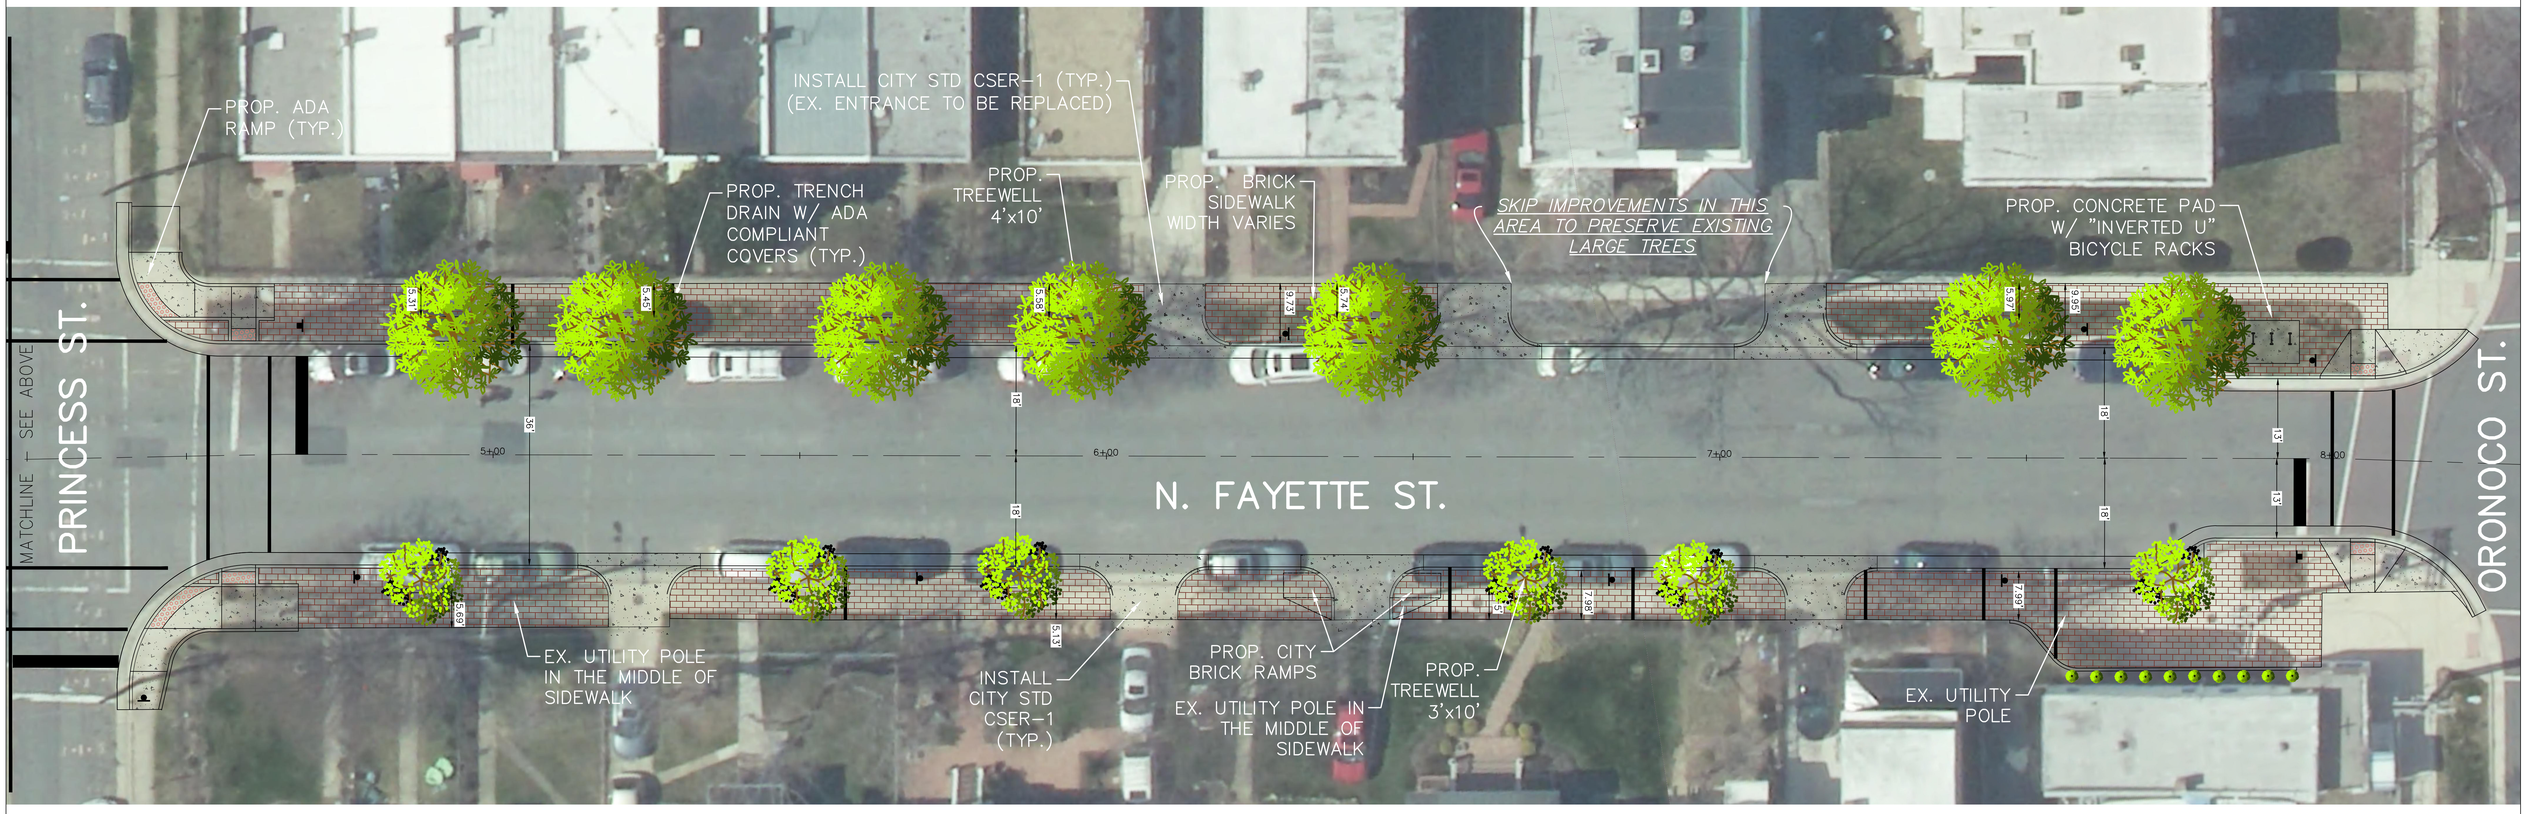

FAYETTE STREETSCAPE – ORONOCO ST. TO QUEEN ST.

BRADDOCK IMPLEMENTATION ADVISORY GROUP

SEPTEMBER 22, 2016

STREETSCAPE IMPROVEMENTS OPTION 2

1"=10'

10 0 05 10