CARLYLE PLAZA
ALEXANDRIA, VA

PHASE ONE - RESIDENTIAL LINER AND RESIDENTIAL TOWER

05 DECEMBER 2012

FXFOWLE

ILLUSTRATIVE MASTER PLAN

CARLYLE PLAZA - PHASE 1
CITY OF ALEXANDRIA

12051.L00

05 DECEMBER 2012

FXFOWLE

© 2012 FXFOWLE ARCHITECTS, PC | ALL RIGHTS RESERVED

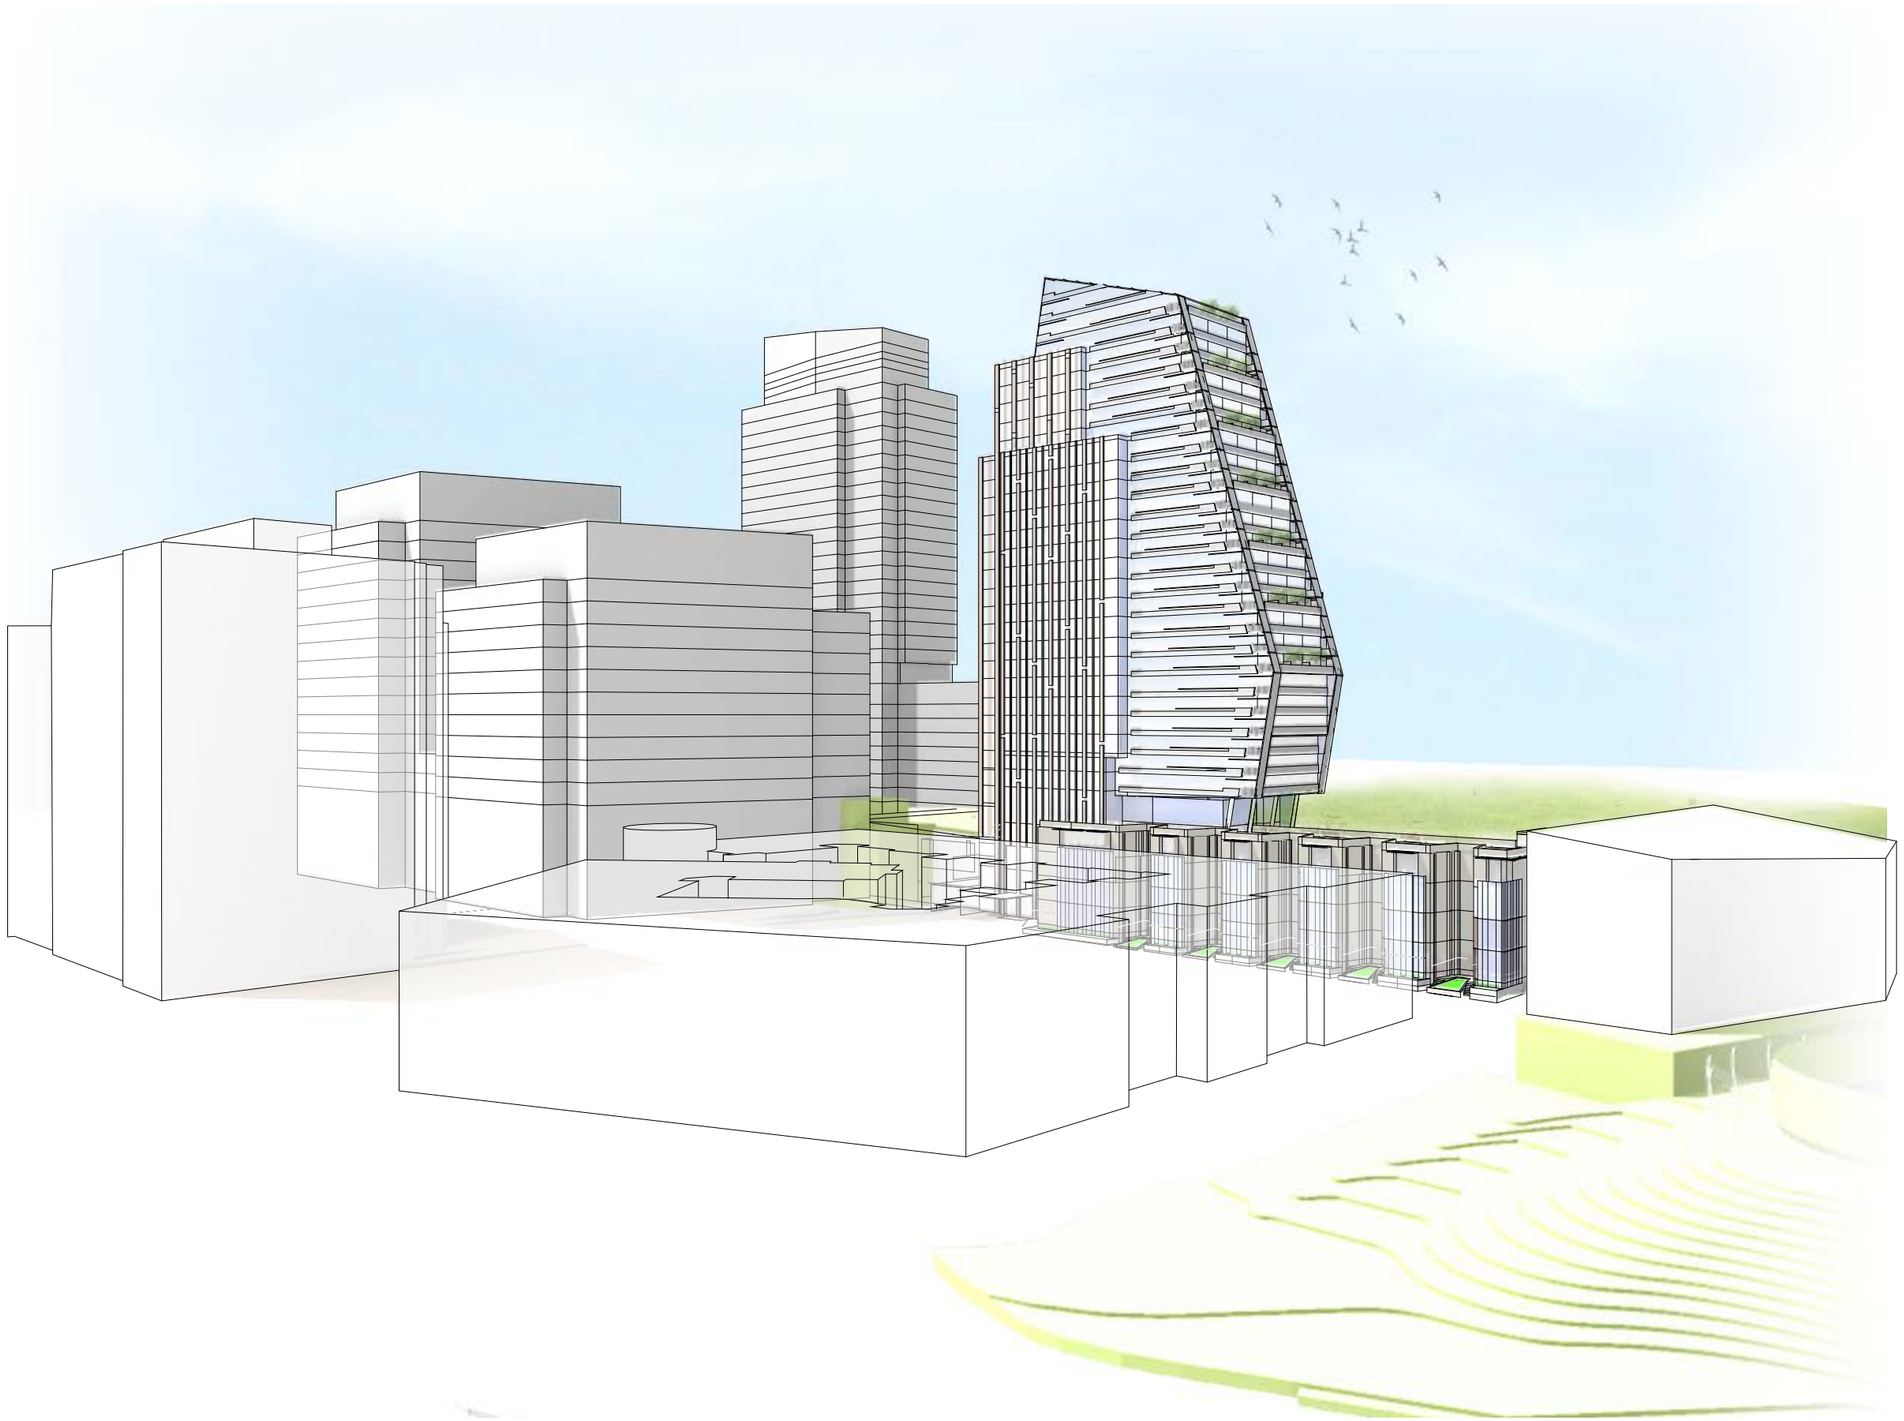

PERSPECTIVE 1 - VIEW FACING NORTHEAST

CARLYLE PLAZA - PHASE 1
CITY OF ALEXANDRIA

12051.L00

05 DECEMBER 2012

FXFOWLE

© 2012 FXFOWLE ARCHITECTS, PC | ALL RIGHTS RESERVED

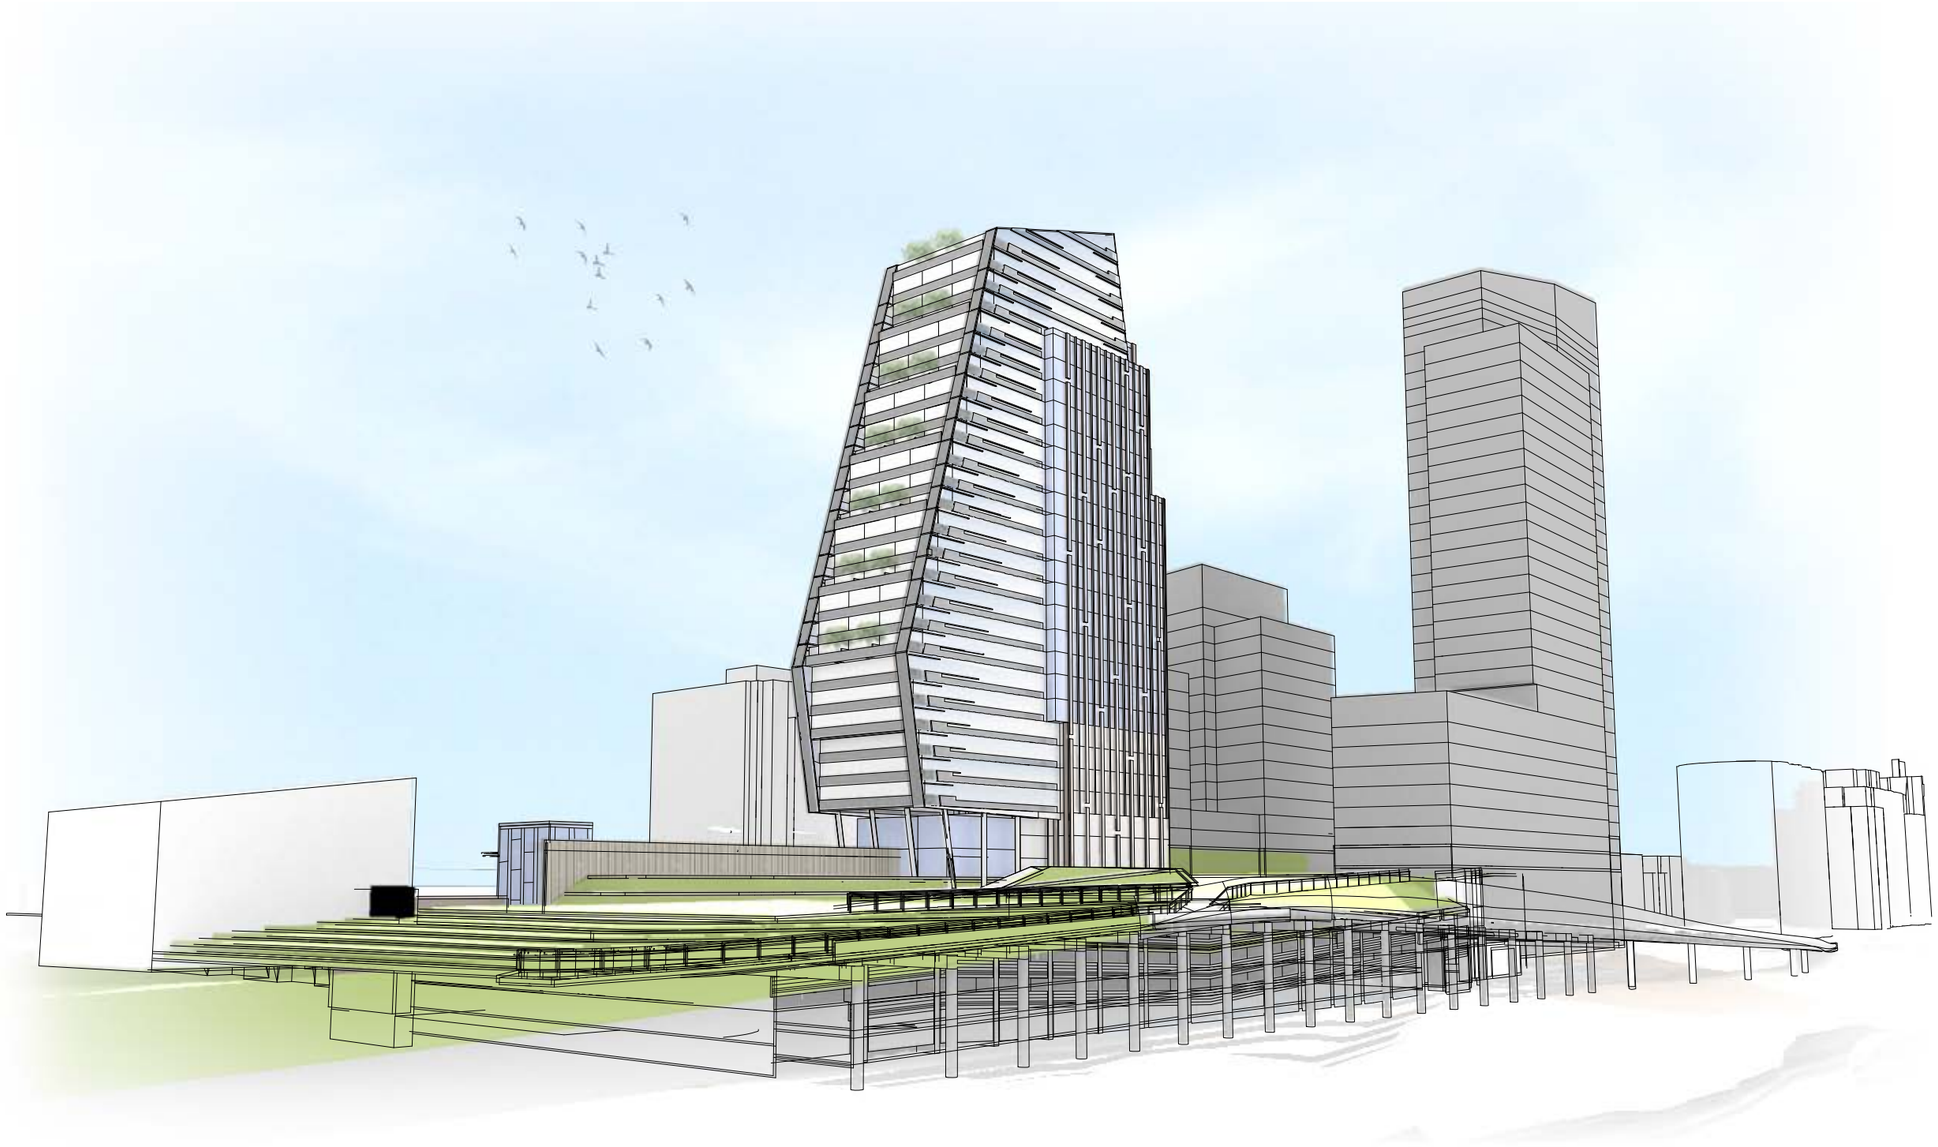

PERSPECTIVE 2 - VIEW FACING NORTHWEST

CARLYLE PLAZA - PHASE 1
CITY OF ALEXANDRIA

12051.L00

05 DECEMBER 2012

FXFOWLE

© 2012 FXFOWLE ARCHITECTS, PC | ALL RIGHTS RESERVED

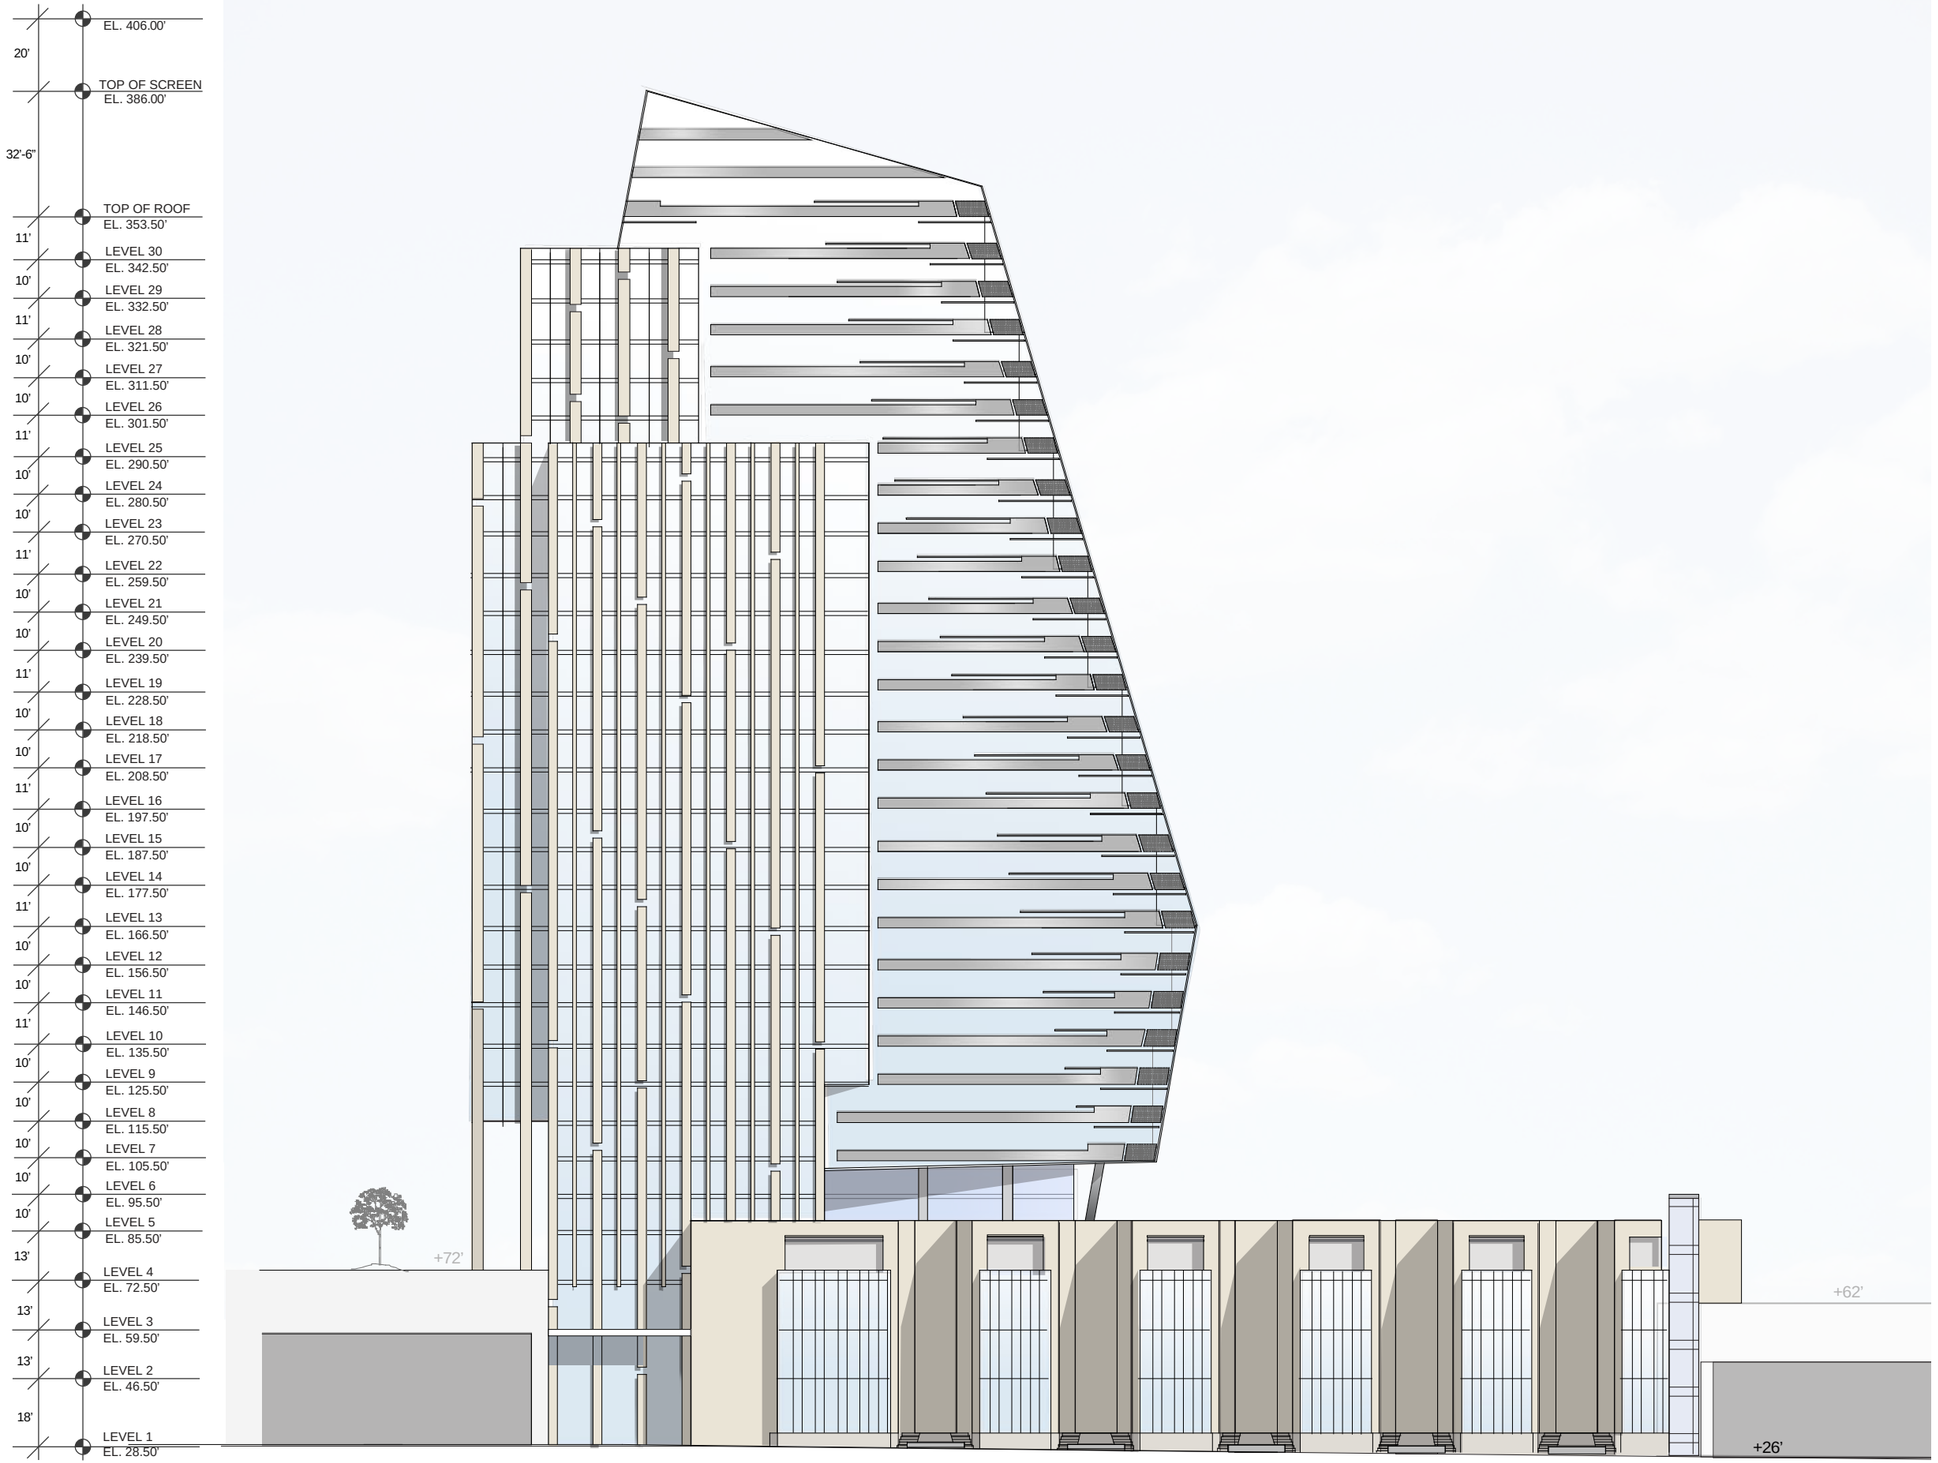

WEST ELEVATION

CARLYLE PLAZA - PHASE 1
CITY OF ALEXANDRIA

12051.L00

1/40" = 1'-0"
05 DECEMBER 2012

FXFOWLE

© 2012 FXFOWLE ARCHITECTS, PC | ALL RIGHTS RESERVED

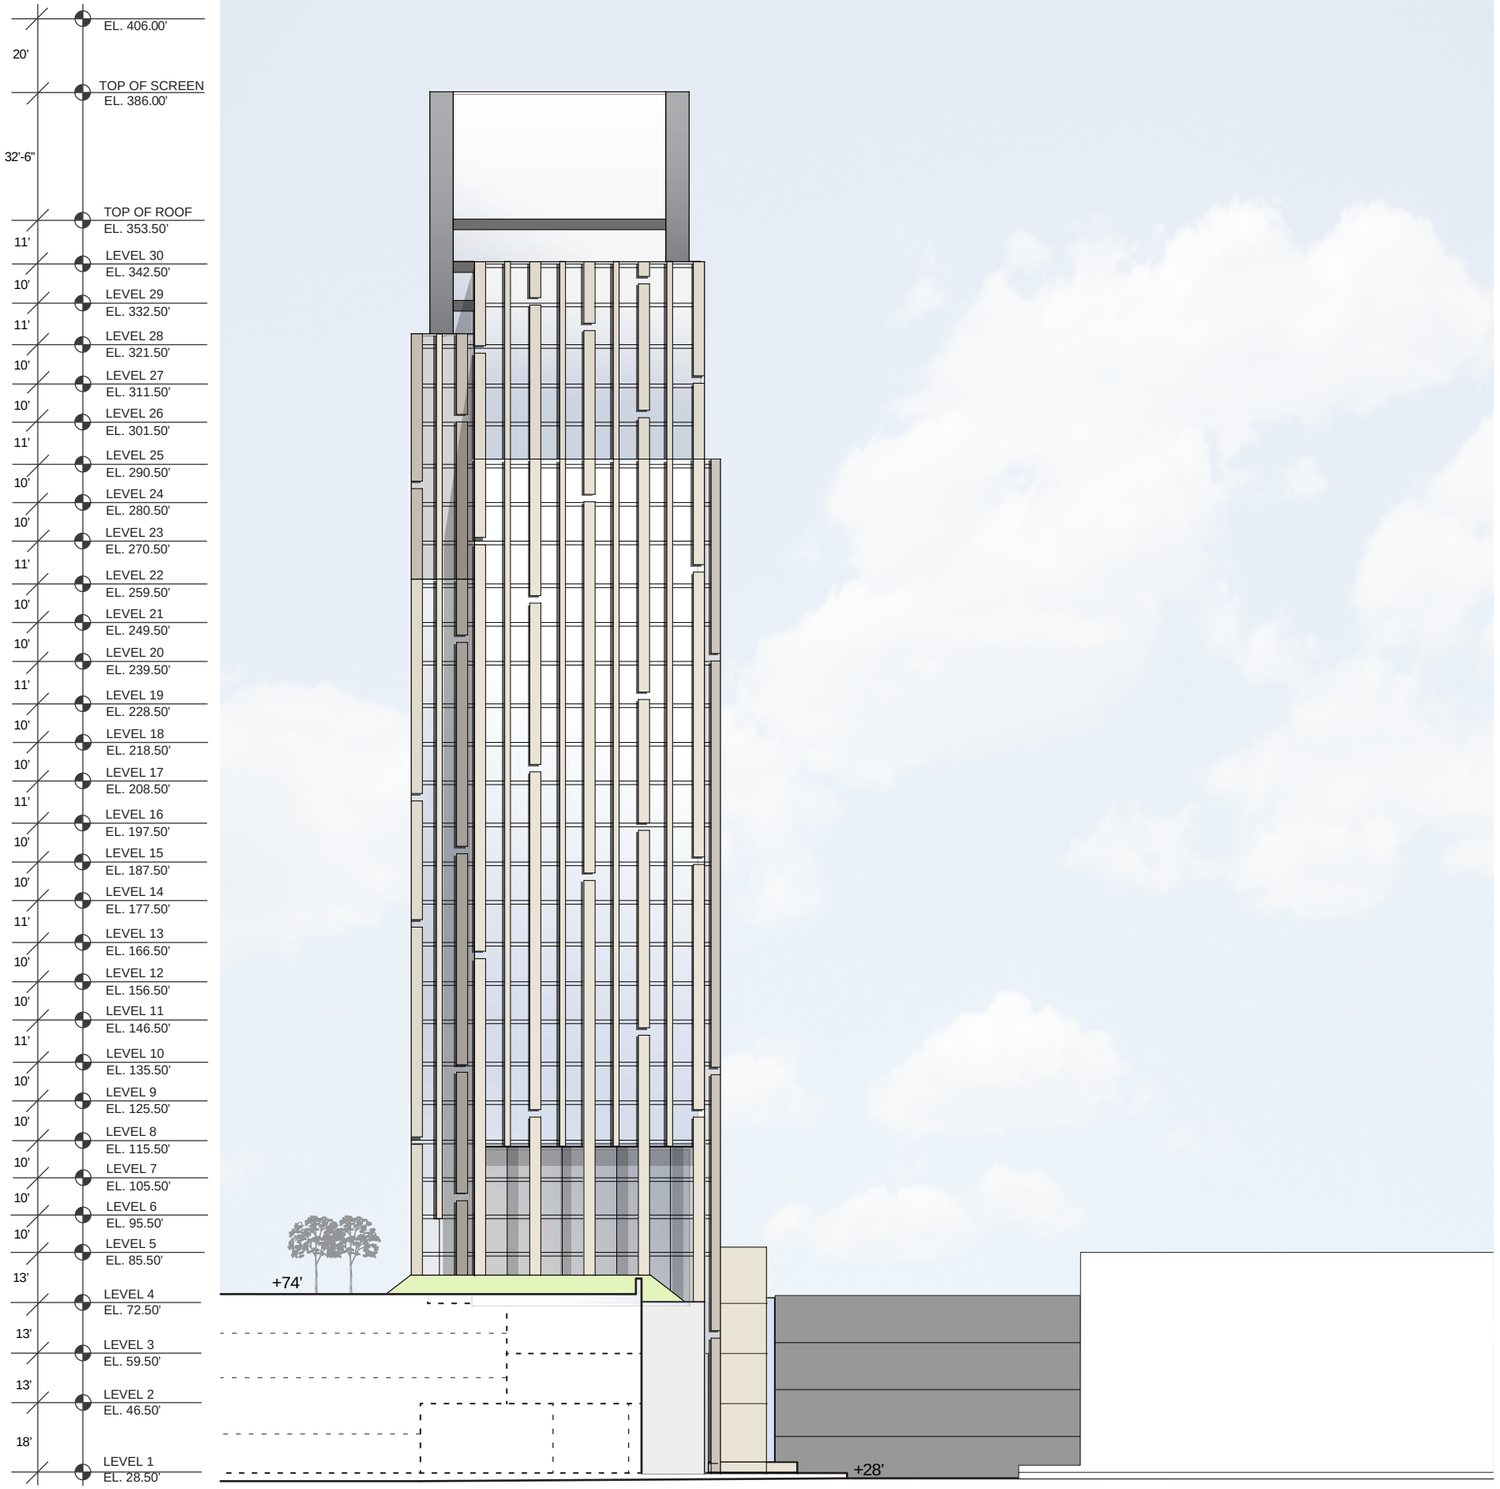

NORTH ELEVATION

CARLYLE PLAZA - PHASE 1
CITY OF ALEXANDRIA

12051.L00

1/40" = 1'-0"
05 DECEMBER 2012

FXFOWLE

© 2012 FXFOWLE ARCHITECTS, PC | ALL RIGHTS RESERVED

EAST ELEVATION

CARLYLE PLAZA - PHASE 1
CITY OF ALEXANDRIA

12051.L00

1/40" = 1'-0"
05 DECEMBER 2012

FXFOWLE

© 2012 FXFOWLE ARCHITECTS, PC | ALL RIGHTS RESERVED

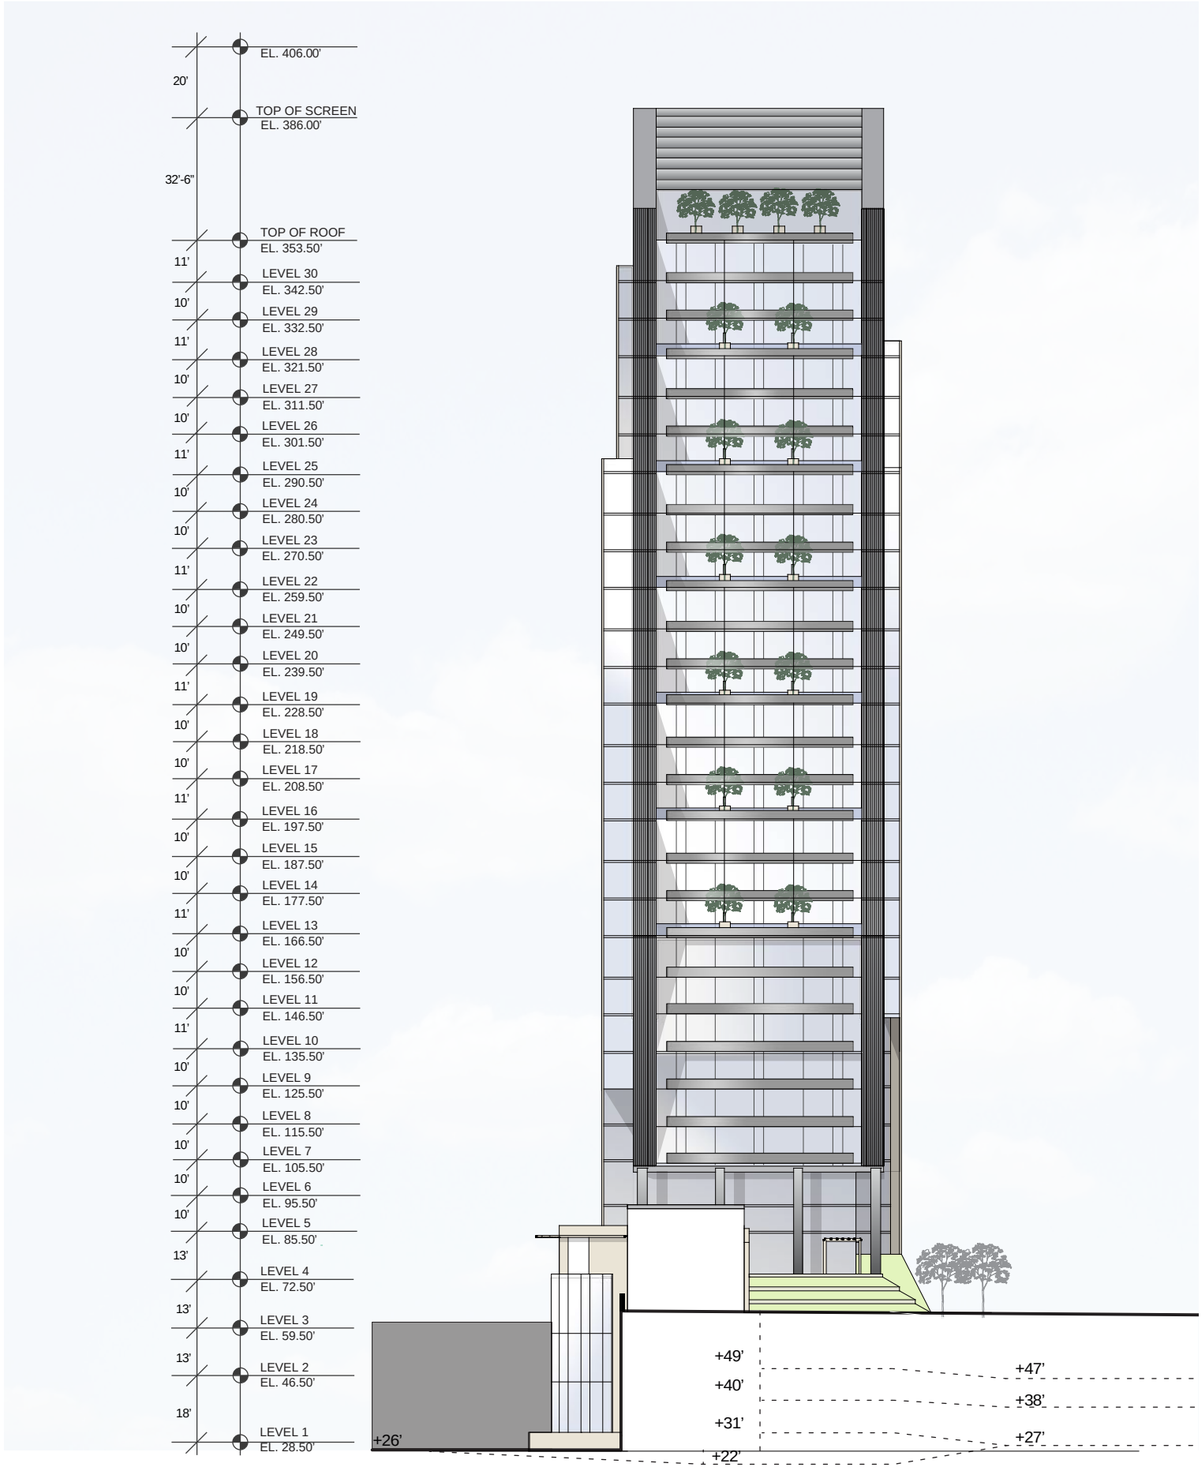

SOUTH ELEVATION

CARLYLE PLAZA - PHASE 1
CITY OF ALEXANDRIA

12051.L00

1/40" = 1'-0"
05 DECEMBER 2012

FXFOWLE

© 2012 FXFOWLE ARCHITECTS, PC | ALL RIGHTS RESERVED

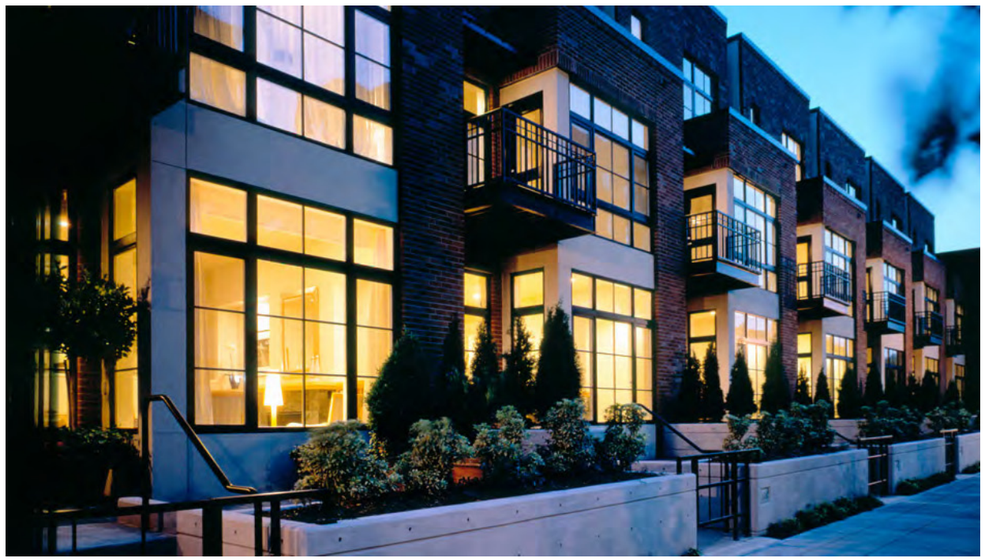

LINER PRECEDENTS

CARLYLE PLAZA - PHASE 1
CITY OF ALEXANDRIA

12051.L00

05 DECEMBER 2012

FXFOWLE

© 2012 FXFOWLE ARCHITECTS, PC | ALL RIGHTS RESERVED

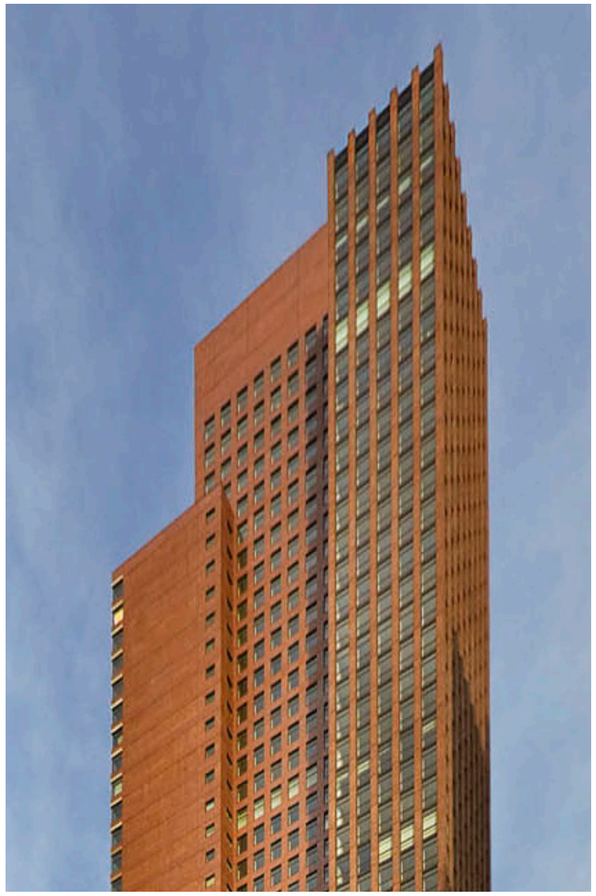

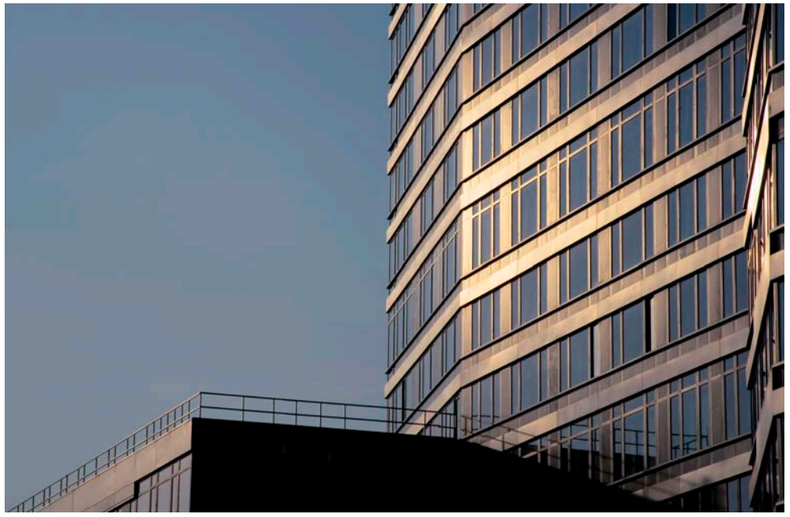

PRECEDENTS

CARLYLE PLAZA - PHASE 1
CITY OF ALEXANDRIA

12051.L00

05 DECEMBER 2012

FXFOWLE

© 2012 FXFOWLE ARCHITECTS, PC | ALL RIGHTS RESERVED

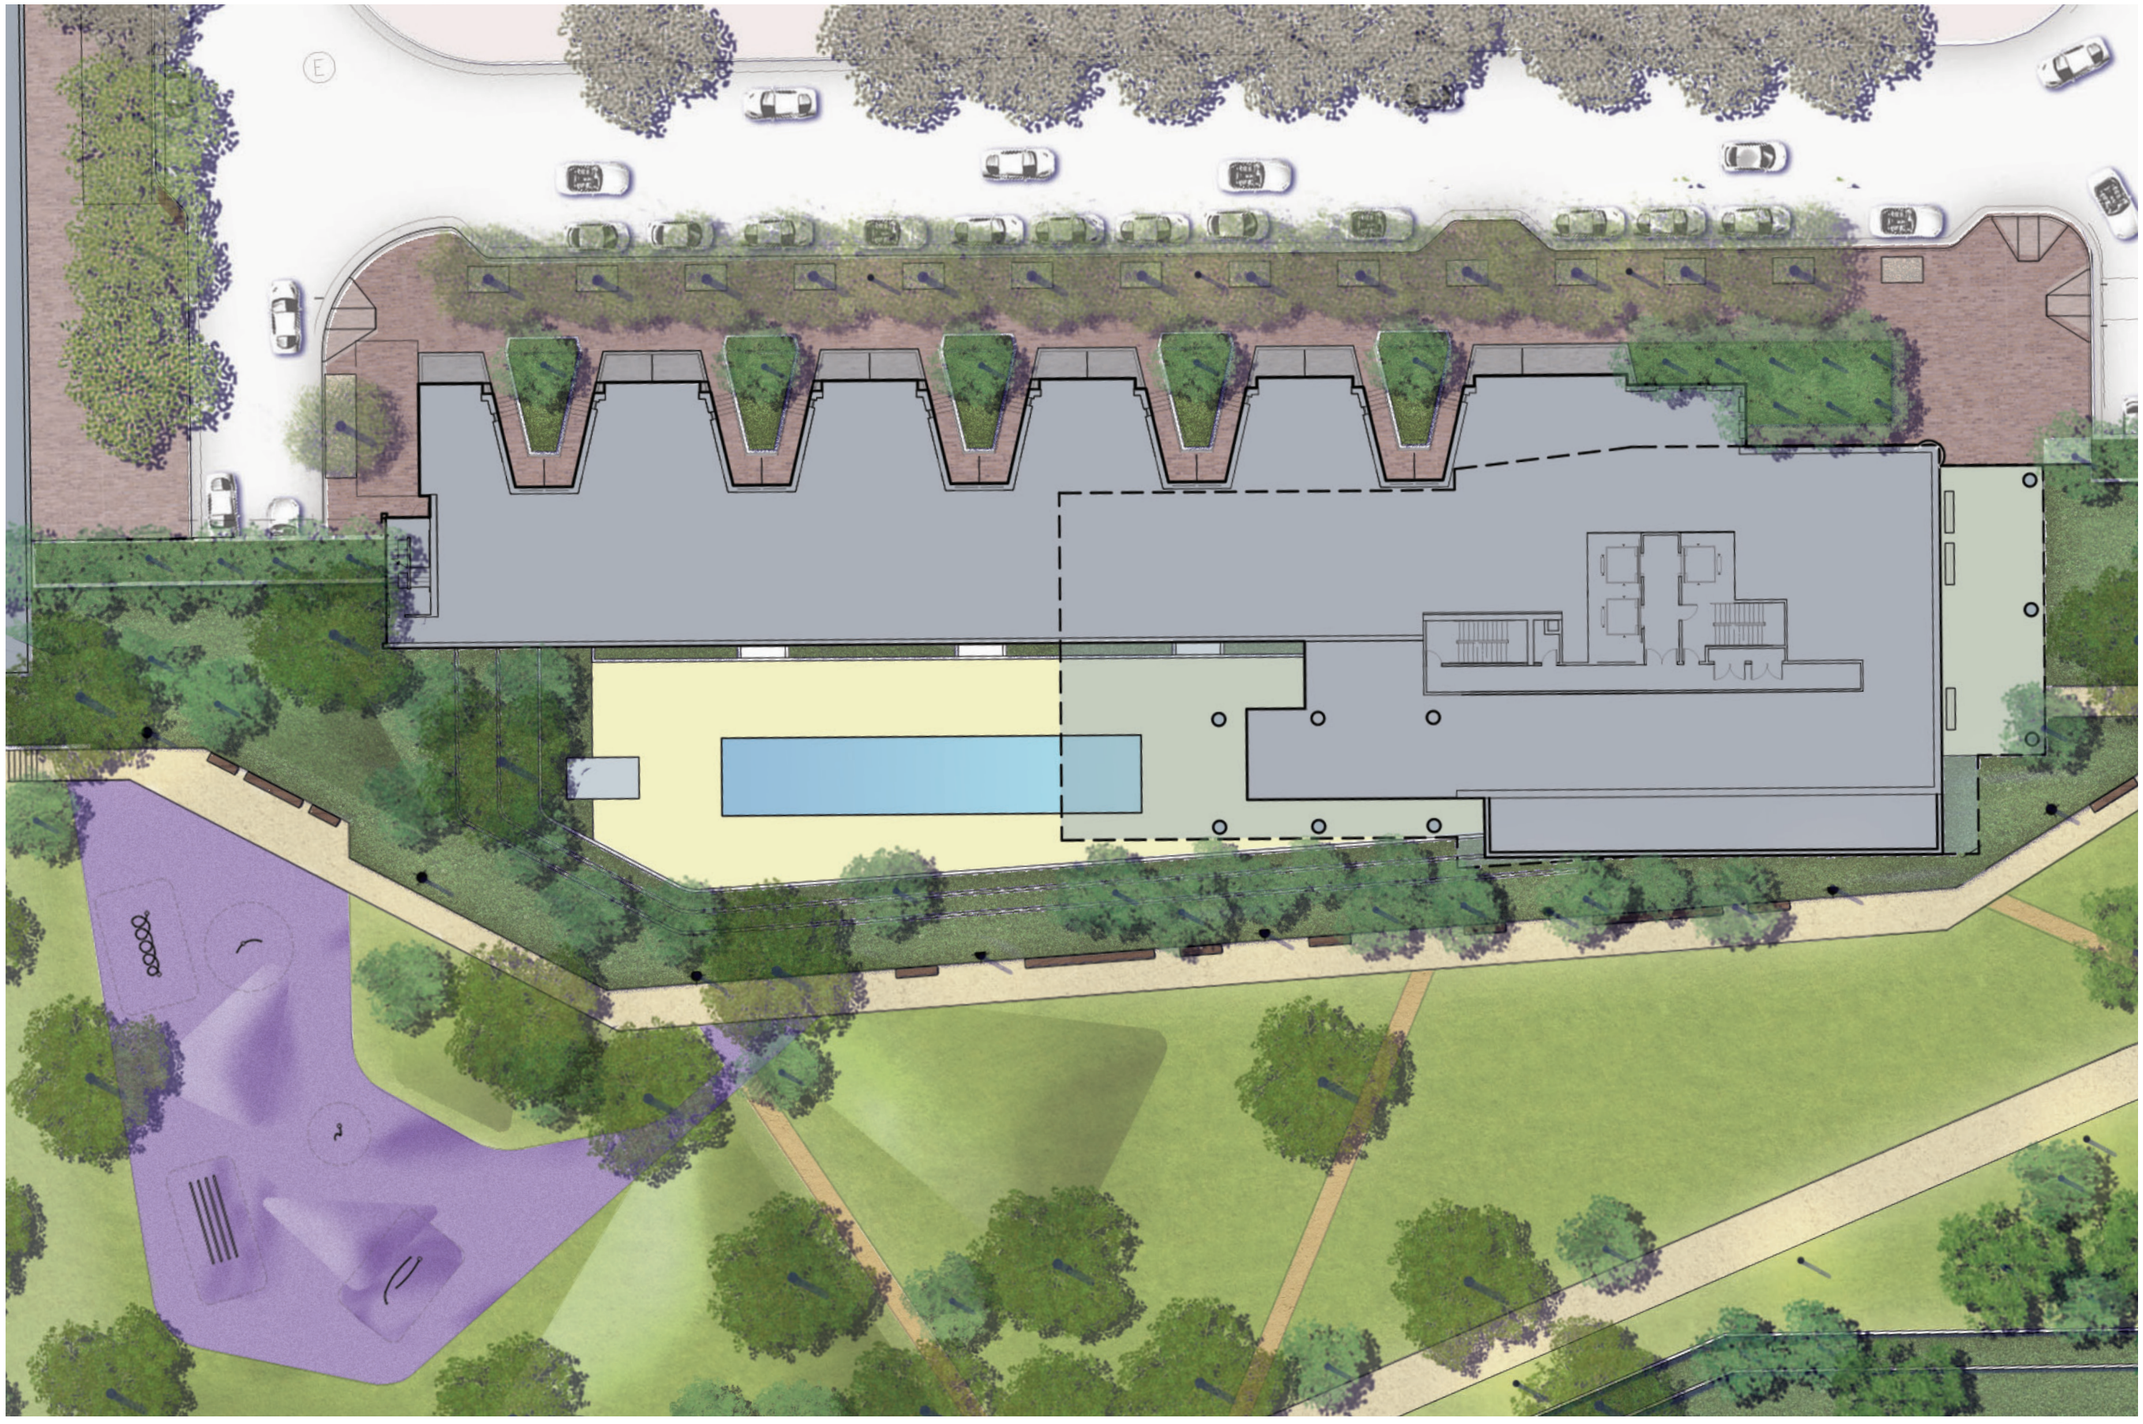

LANDSCAPE PLAN

CARLYLE PLAZA - PHASE 1
CITY OF ALEXANDRIA

12051.L00

05 DECEMBER 2012

FXFOWLE

© 2012 FXFOWLE ARCHITECTS, PC | ALL RIGHTS RESERVED

AERIAL LANDSCAPE VIEW

CARLYLE PLAZA - PHASE 1
CITY OF ALEXANDRIA

12051.L00

05 DECEMBER 2012

FXFOWLE

© 2012 FXFOWLE ARCHITECTS, PC | ALL RIGHTS RESERVED