CONCEPTUAL SITE PLAN

December 08, 2014

HOFFMAN TOWN CENTER - BLOCK 2

CITY OF ALEXANDRIA, VIRGINIA

THE JBG COMPANIES

oh+k

GRADING DIAGRAM

December 08, 2014

HOFFMAN TOWN CENTER - BLOCK 2

CITY OF ALEXANDRIA, VIRGINIA

The JBG Companies

HOK

CIRCULATION DIAGRAM

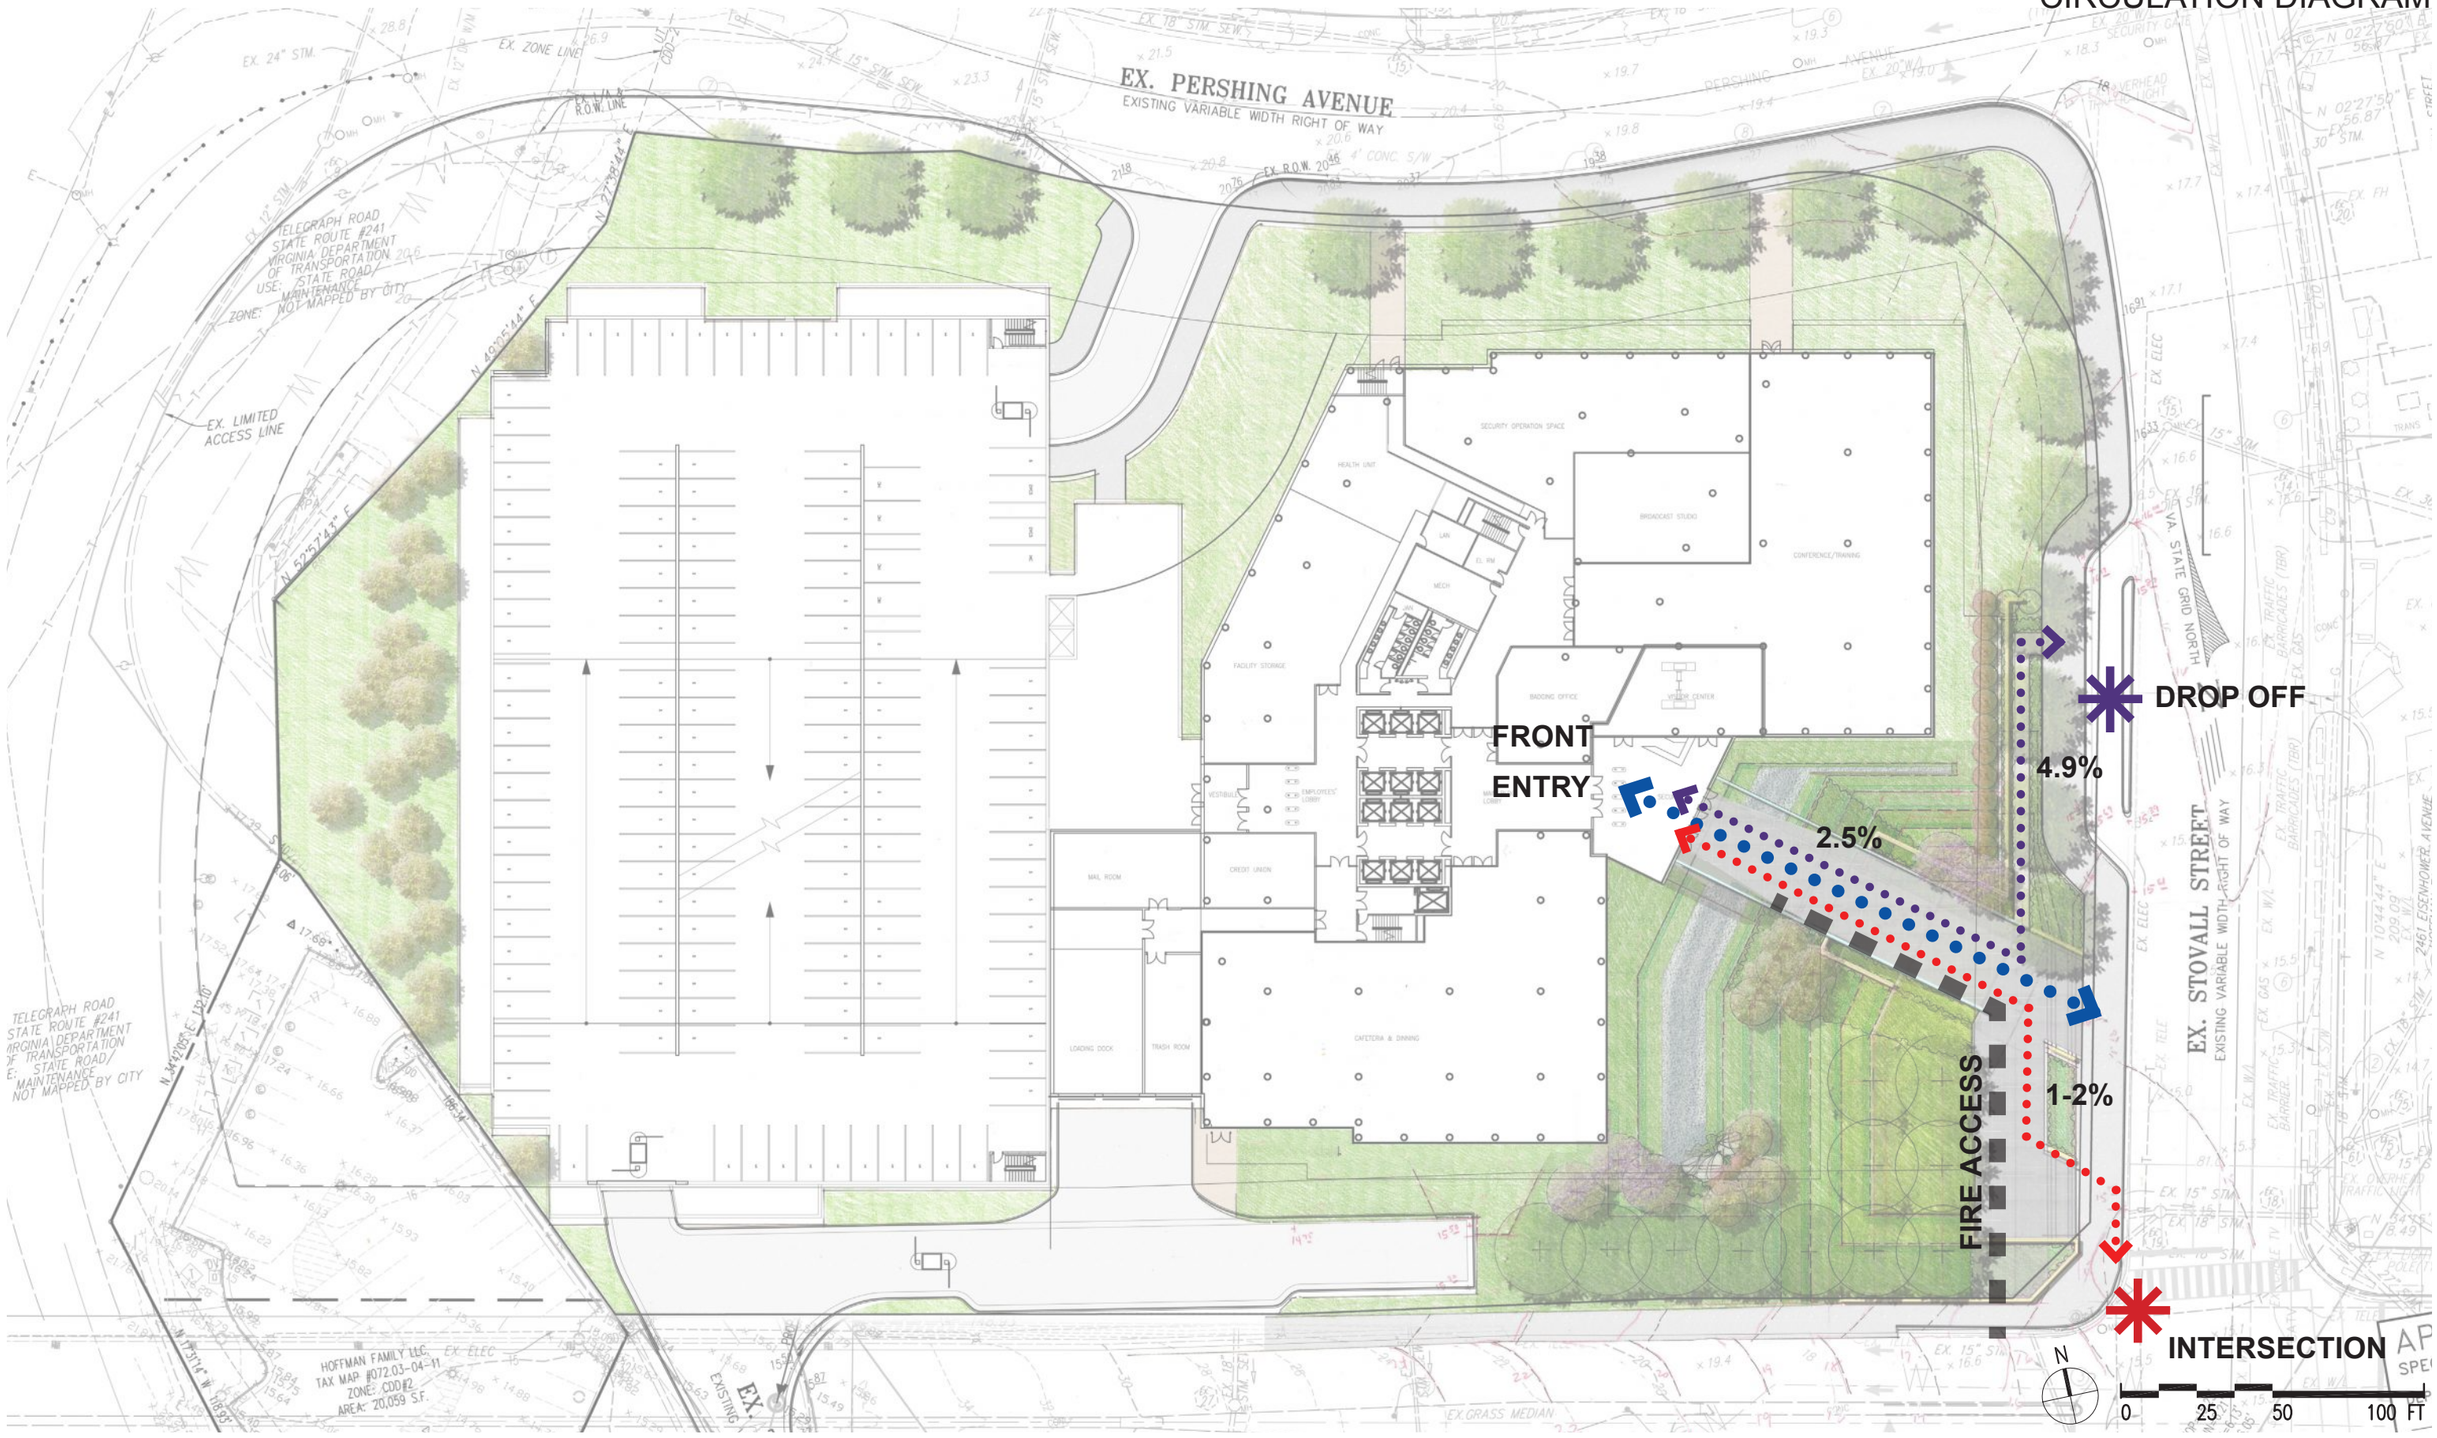

December 08, 2014

HOFFMAN TOWN CENTER - BLOCK 2

CITY OF ALEXANDRIA, VIRGINIA

The JBG Companies

h+k

SUNKEN GARDEN / PLANTING CONCEPT

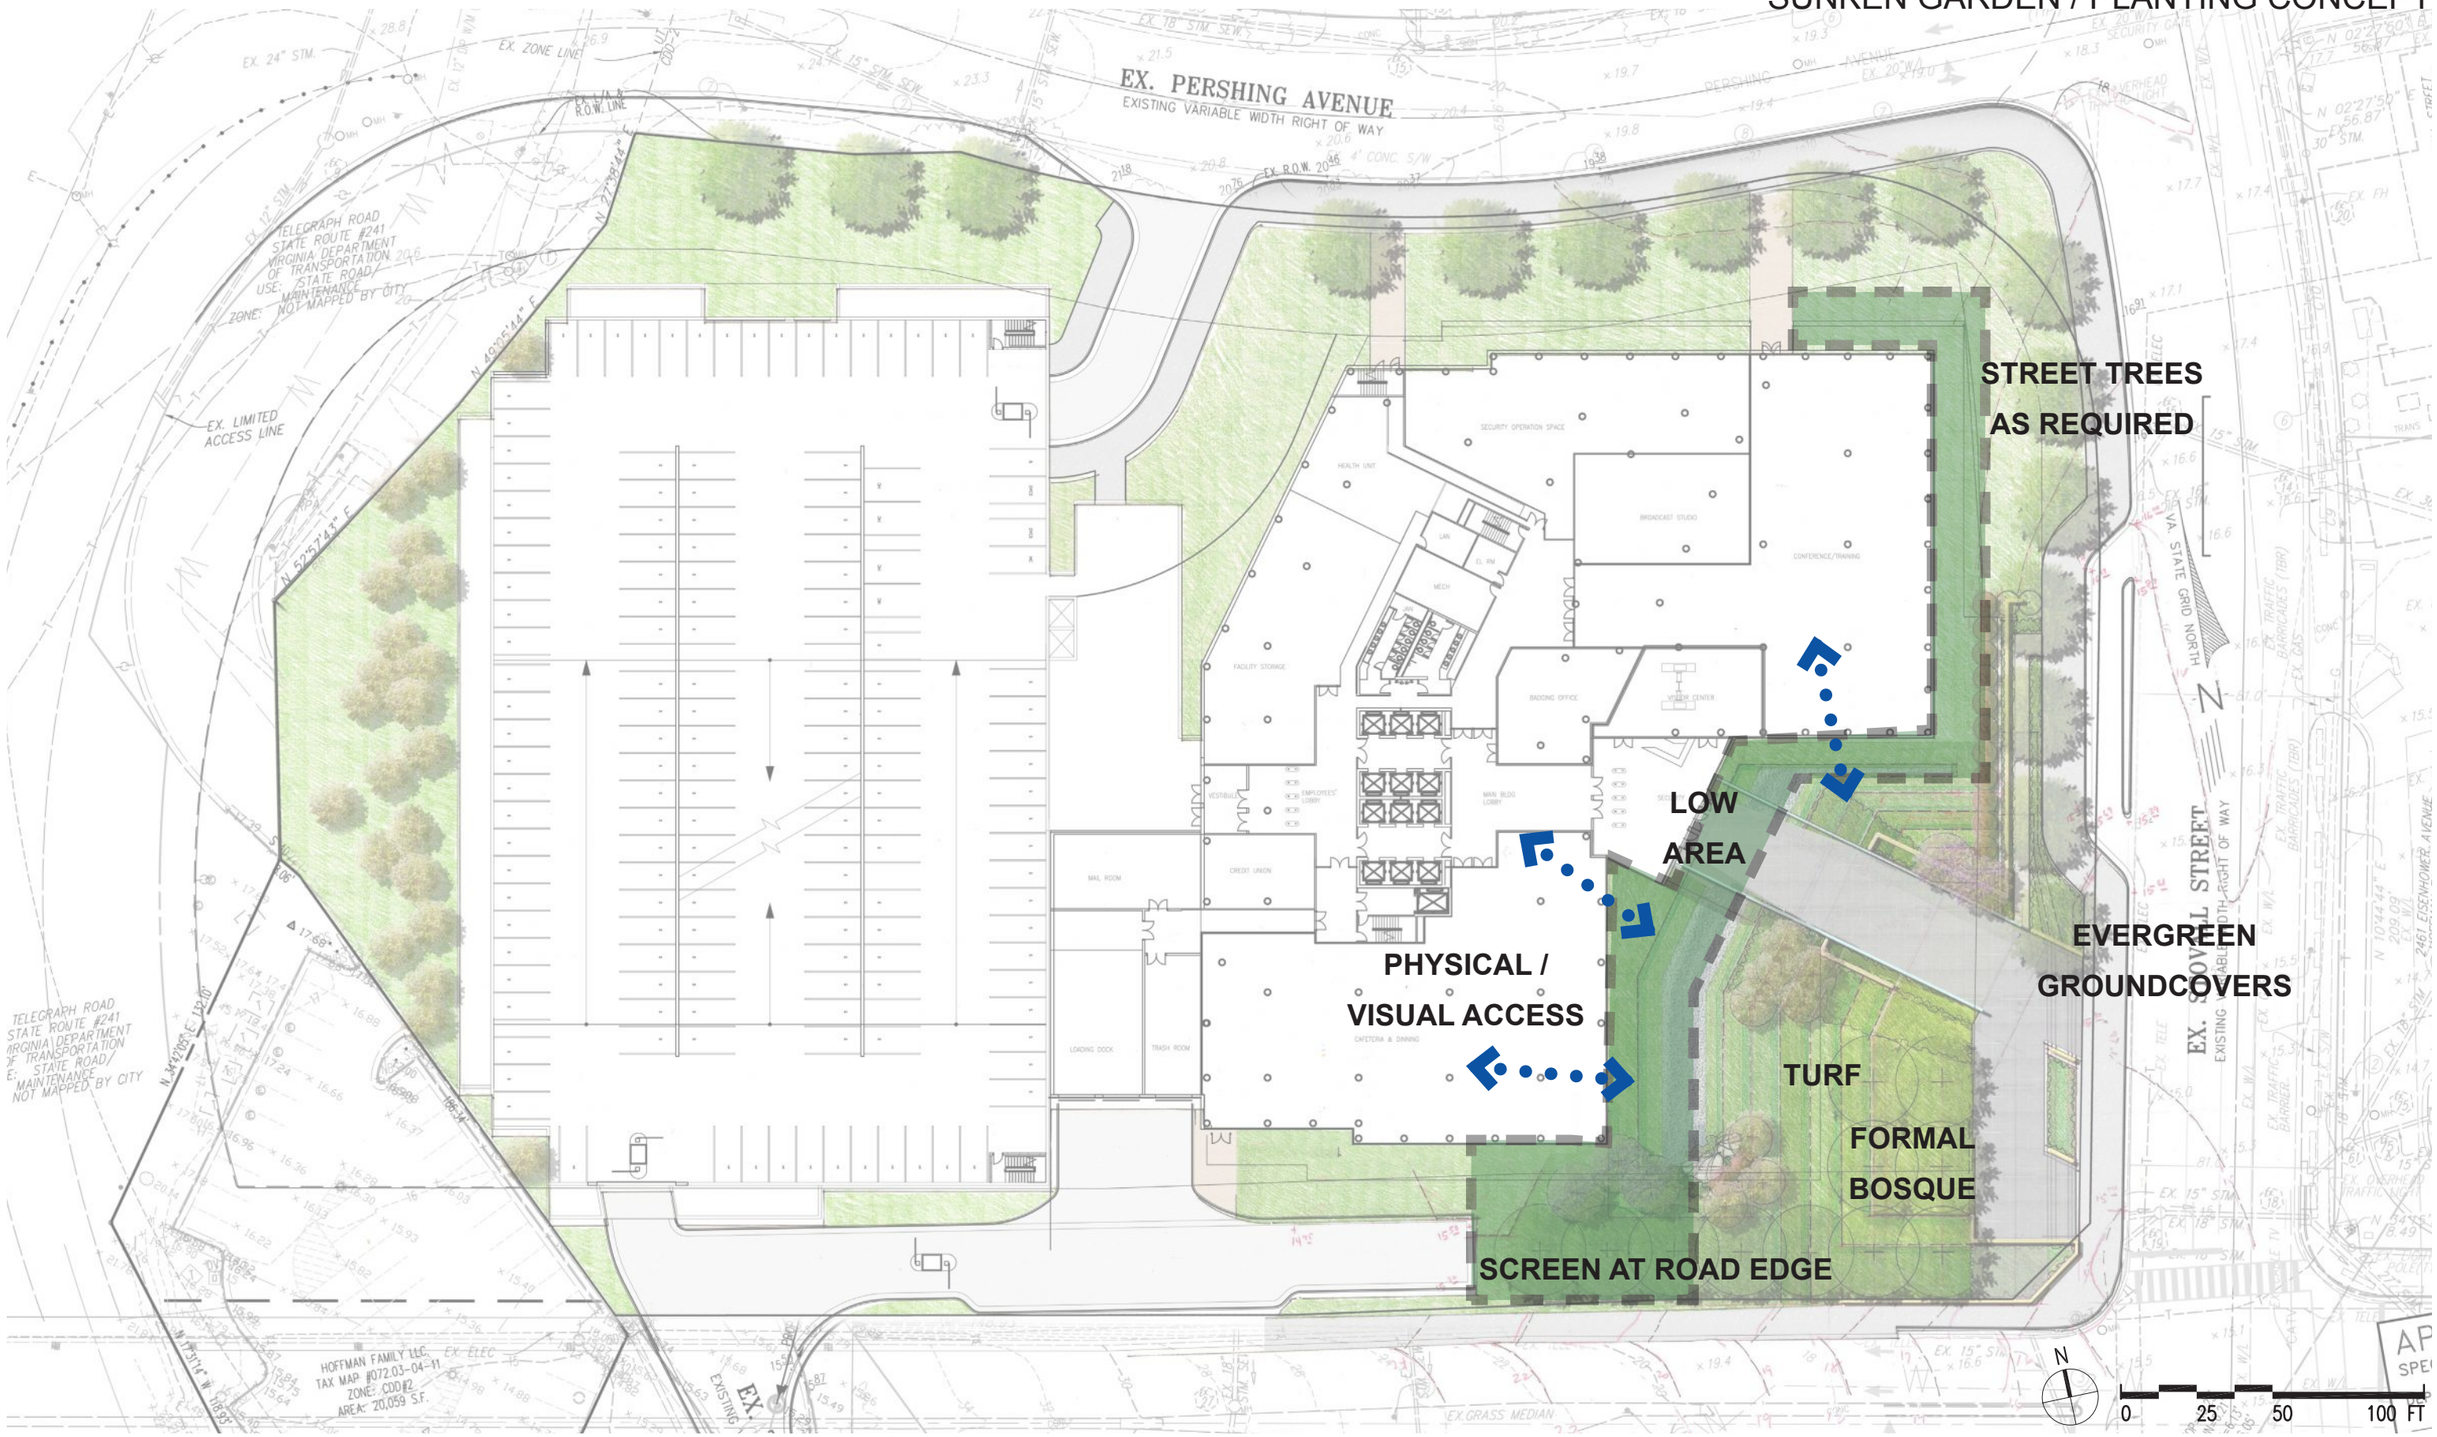

GARDEN LEVEL FLOOR PLAN

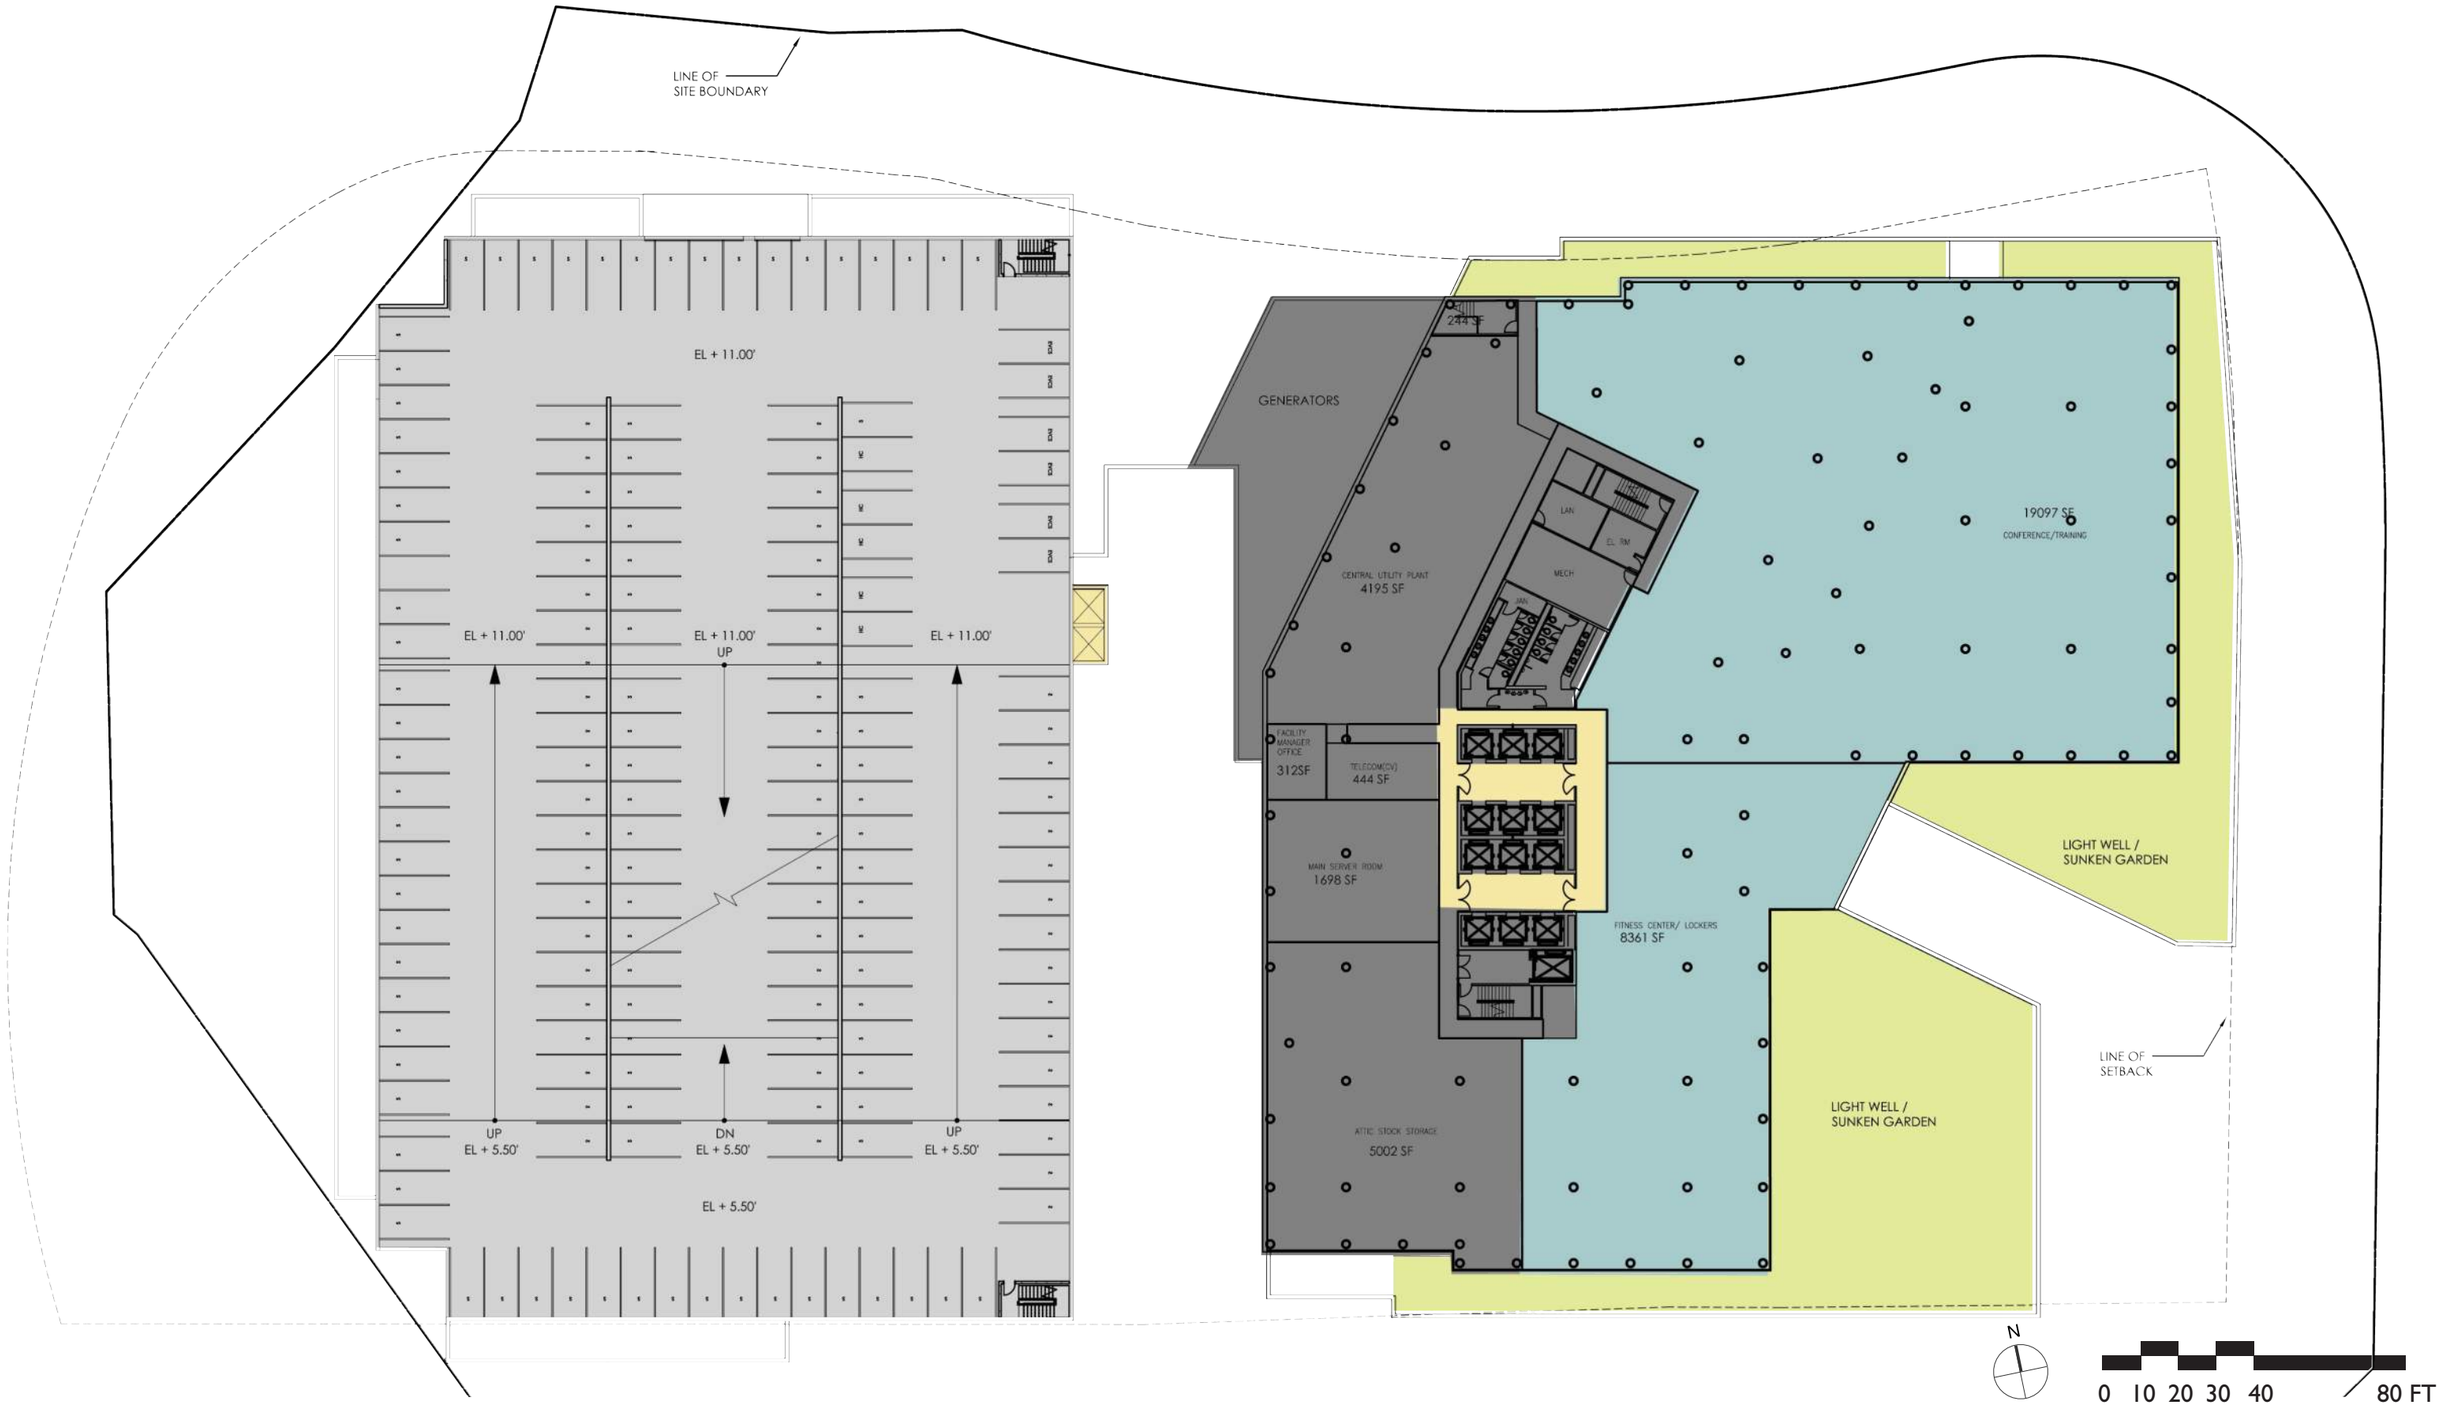

December 08, 2014

urban
Planners Engineers Landscape Architects Land Surveyors

HOFFMAN TOWN CENTER - BLOCK 2
CITY OF ALEXANDRIA, VIRGINIA

THE JBG COMPANIES

h+k

LOBBY LEVEL FLOOR PLAN

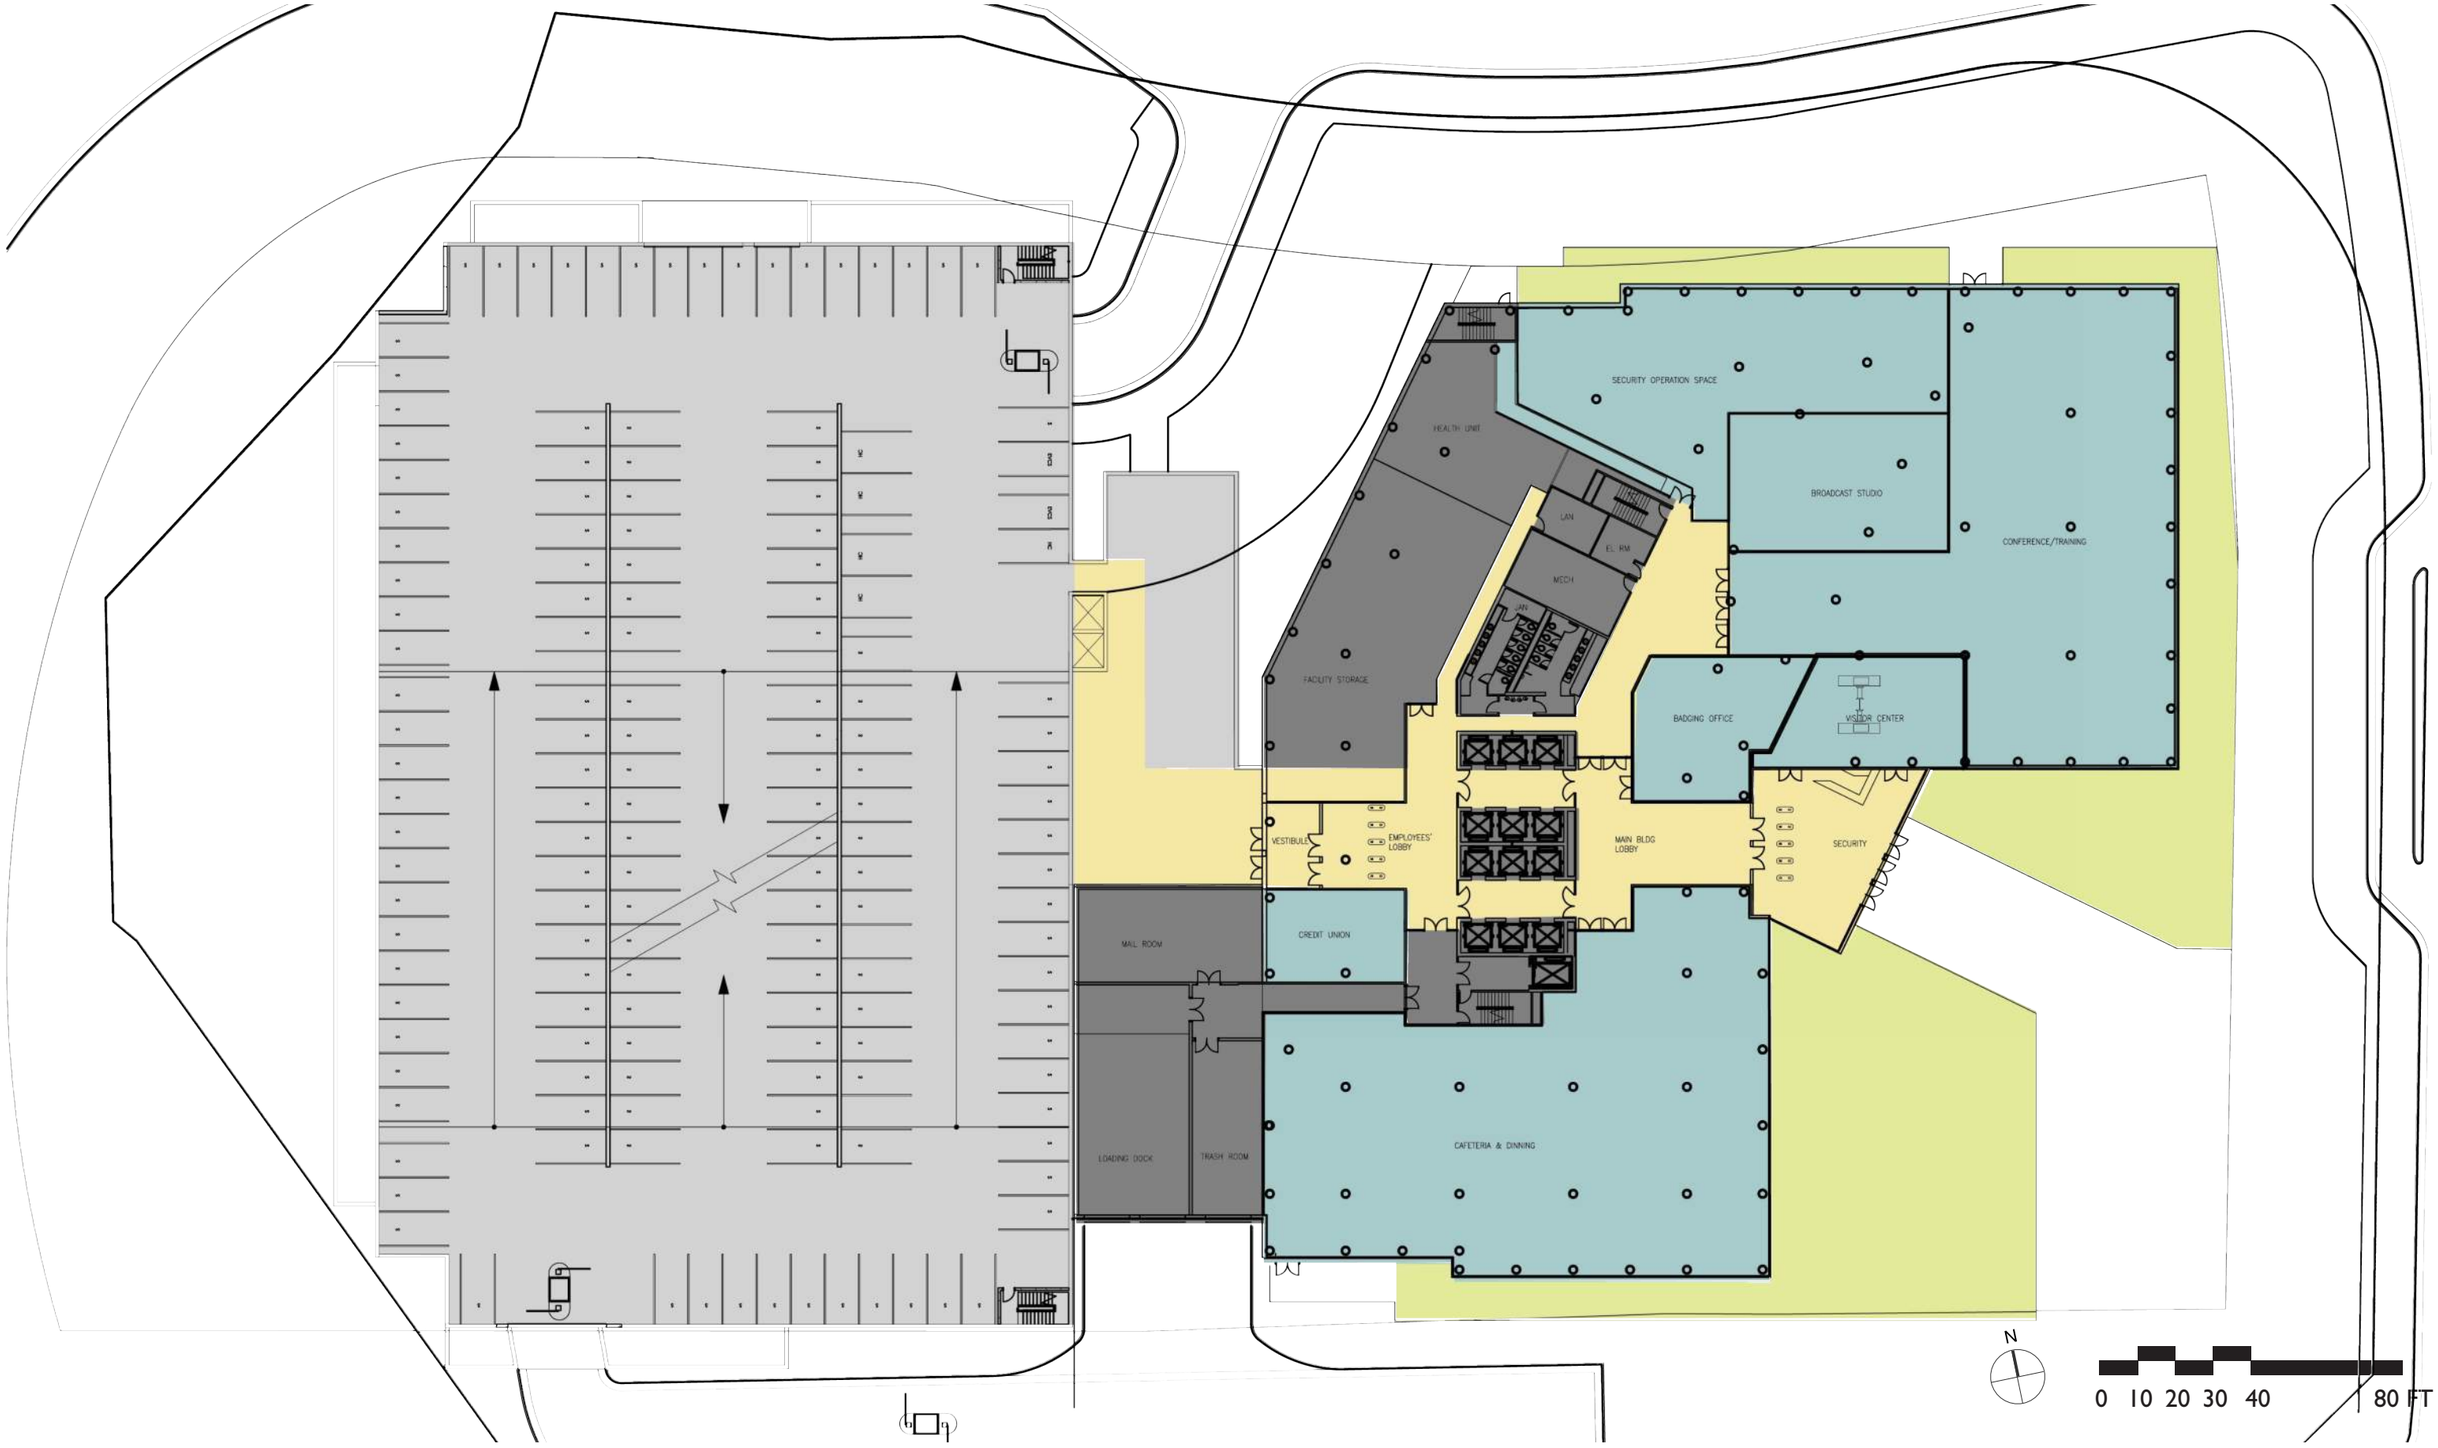

December 08, 2014

HOFFMAN TOWN CENTER - BLOCK 2

CITY OF ALEXANDRIA, VIRGINIA

urban

Planners Engineers Landscape Architects Land Surveyors

THE JBG COMPANIES

o h+k

LEVEL 02 - 17 FLOOR PLAN

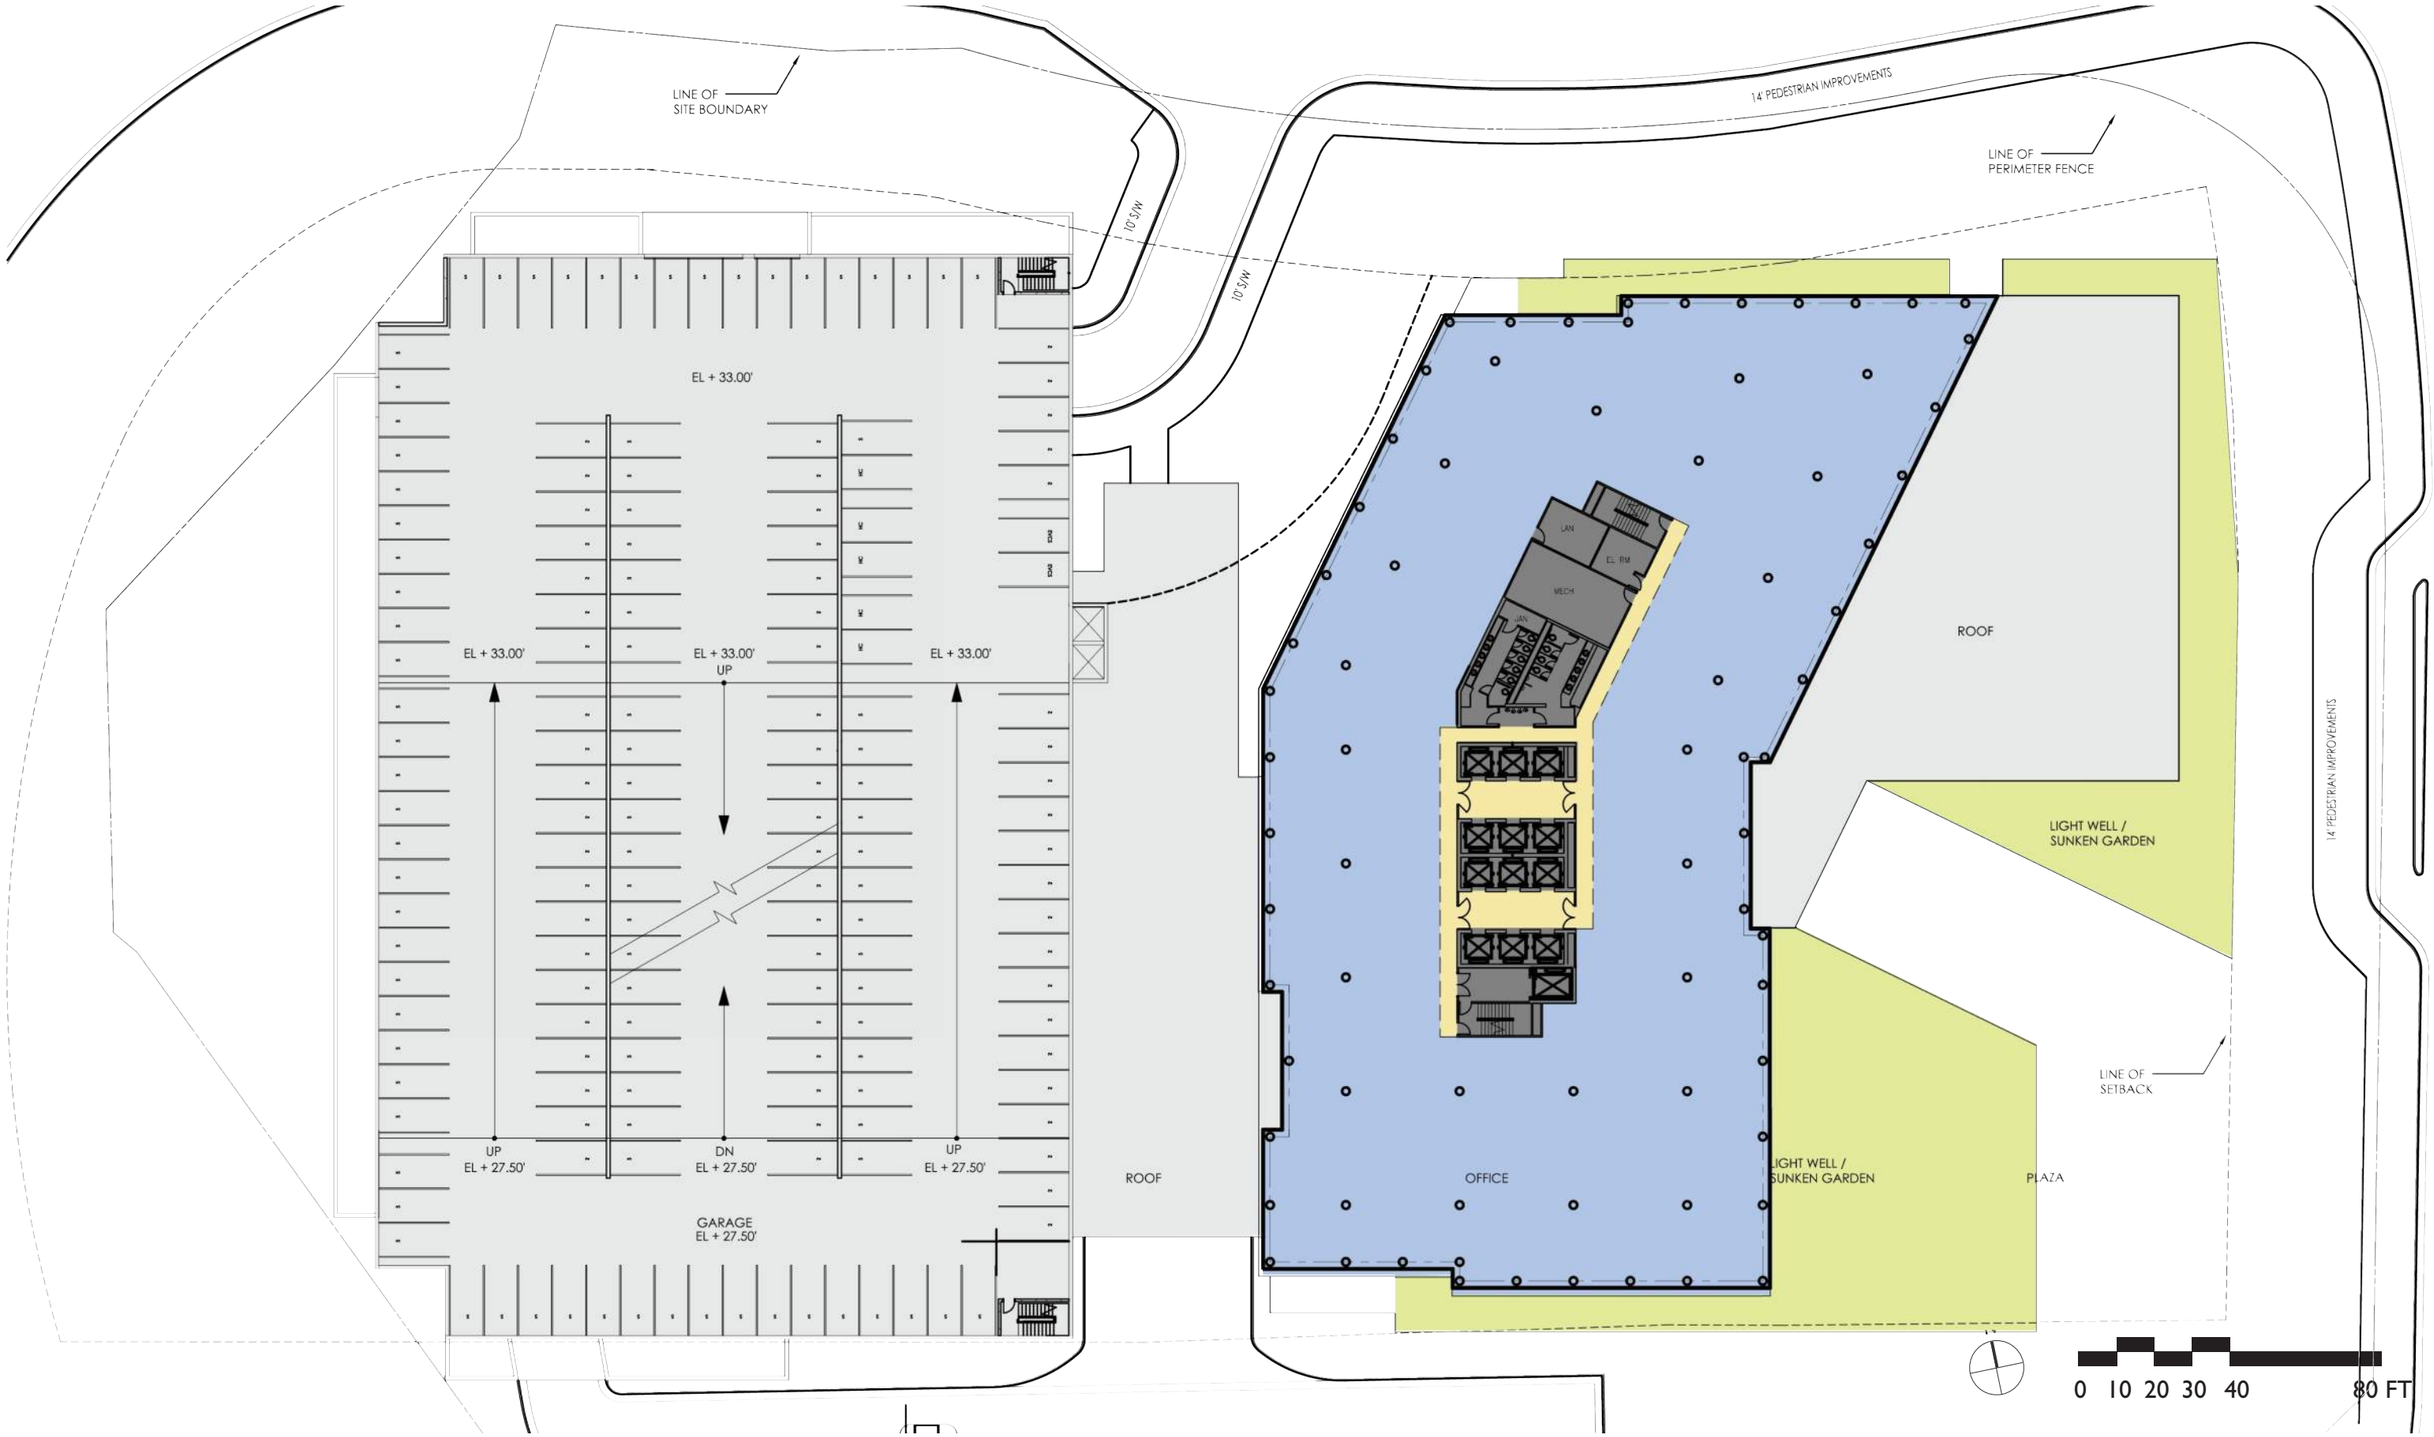

December 08, 2014

HOFFMAN TOWN CENTER - BLOCK 2
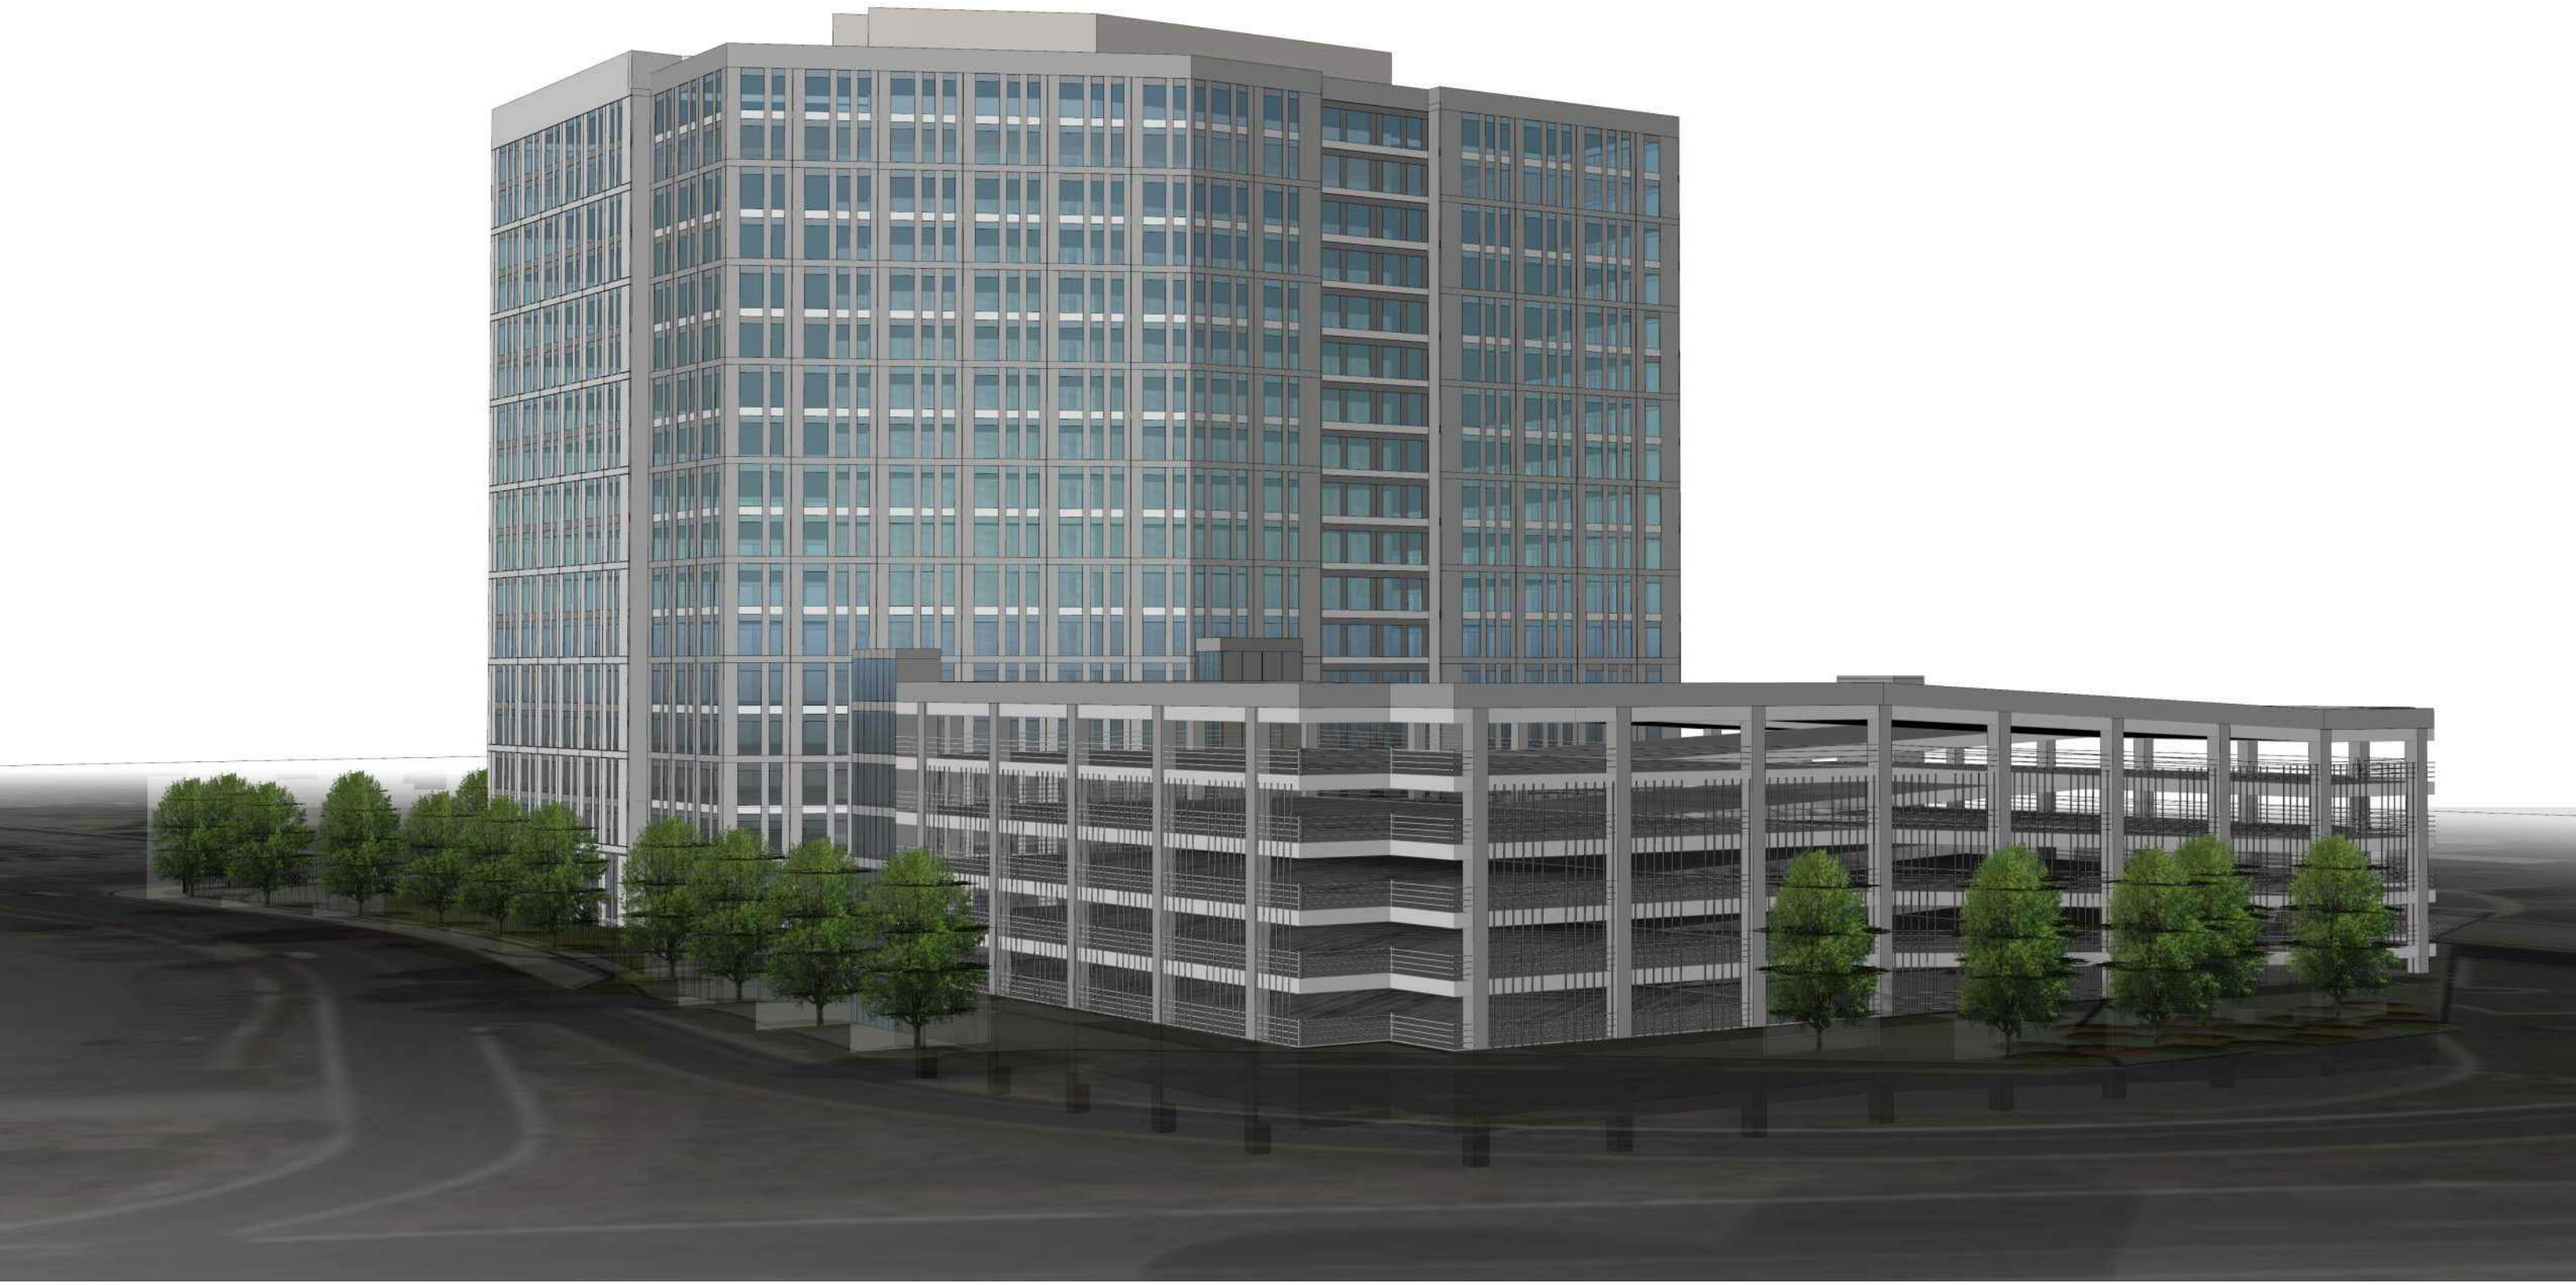
CITY OF ALEXANDRIA, VIRGINIA