# SITE PLAN

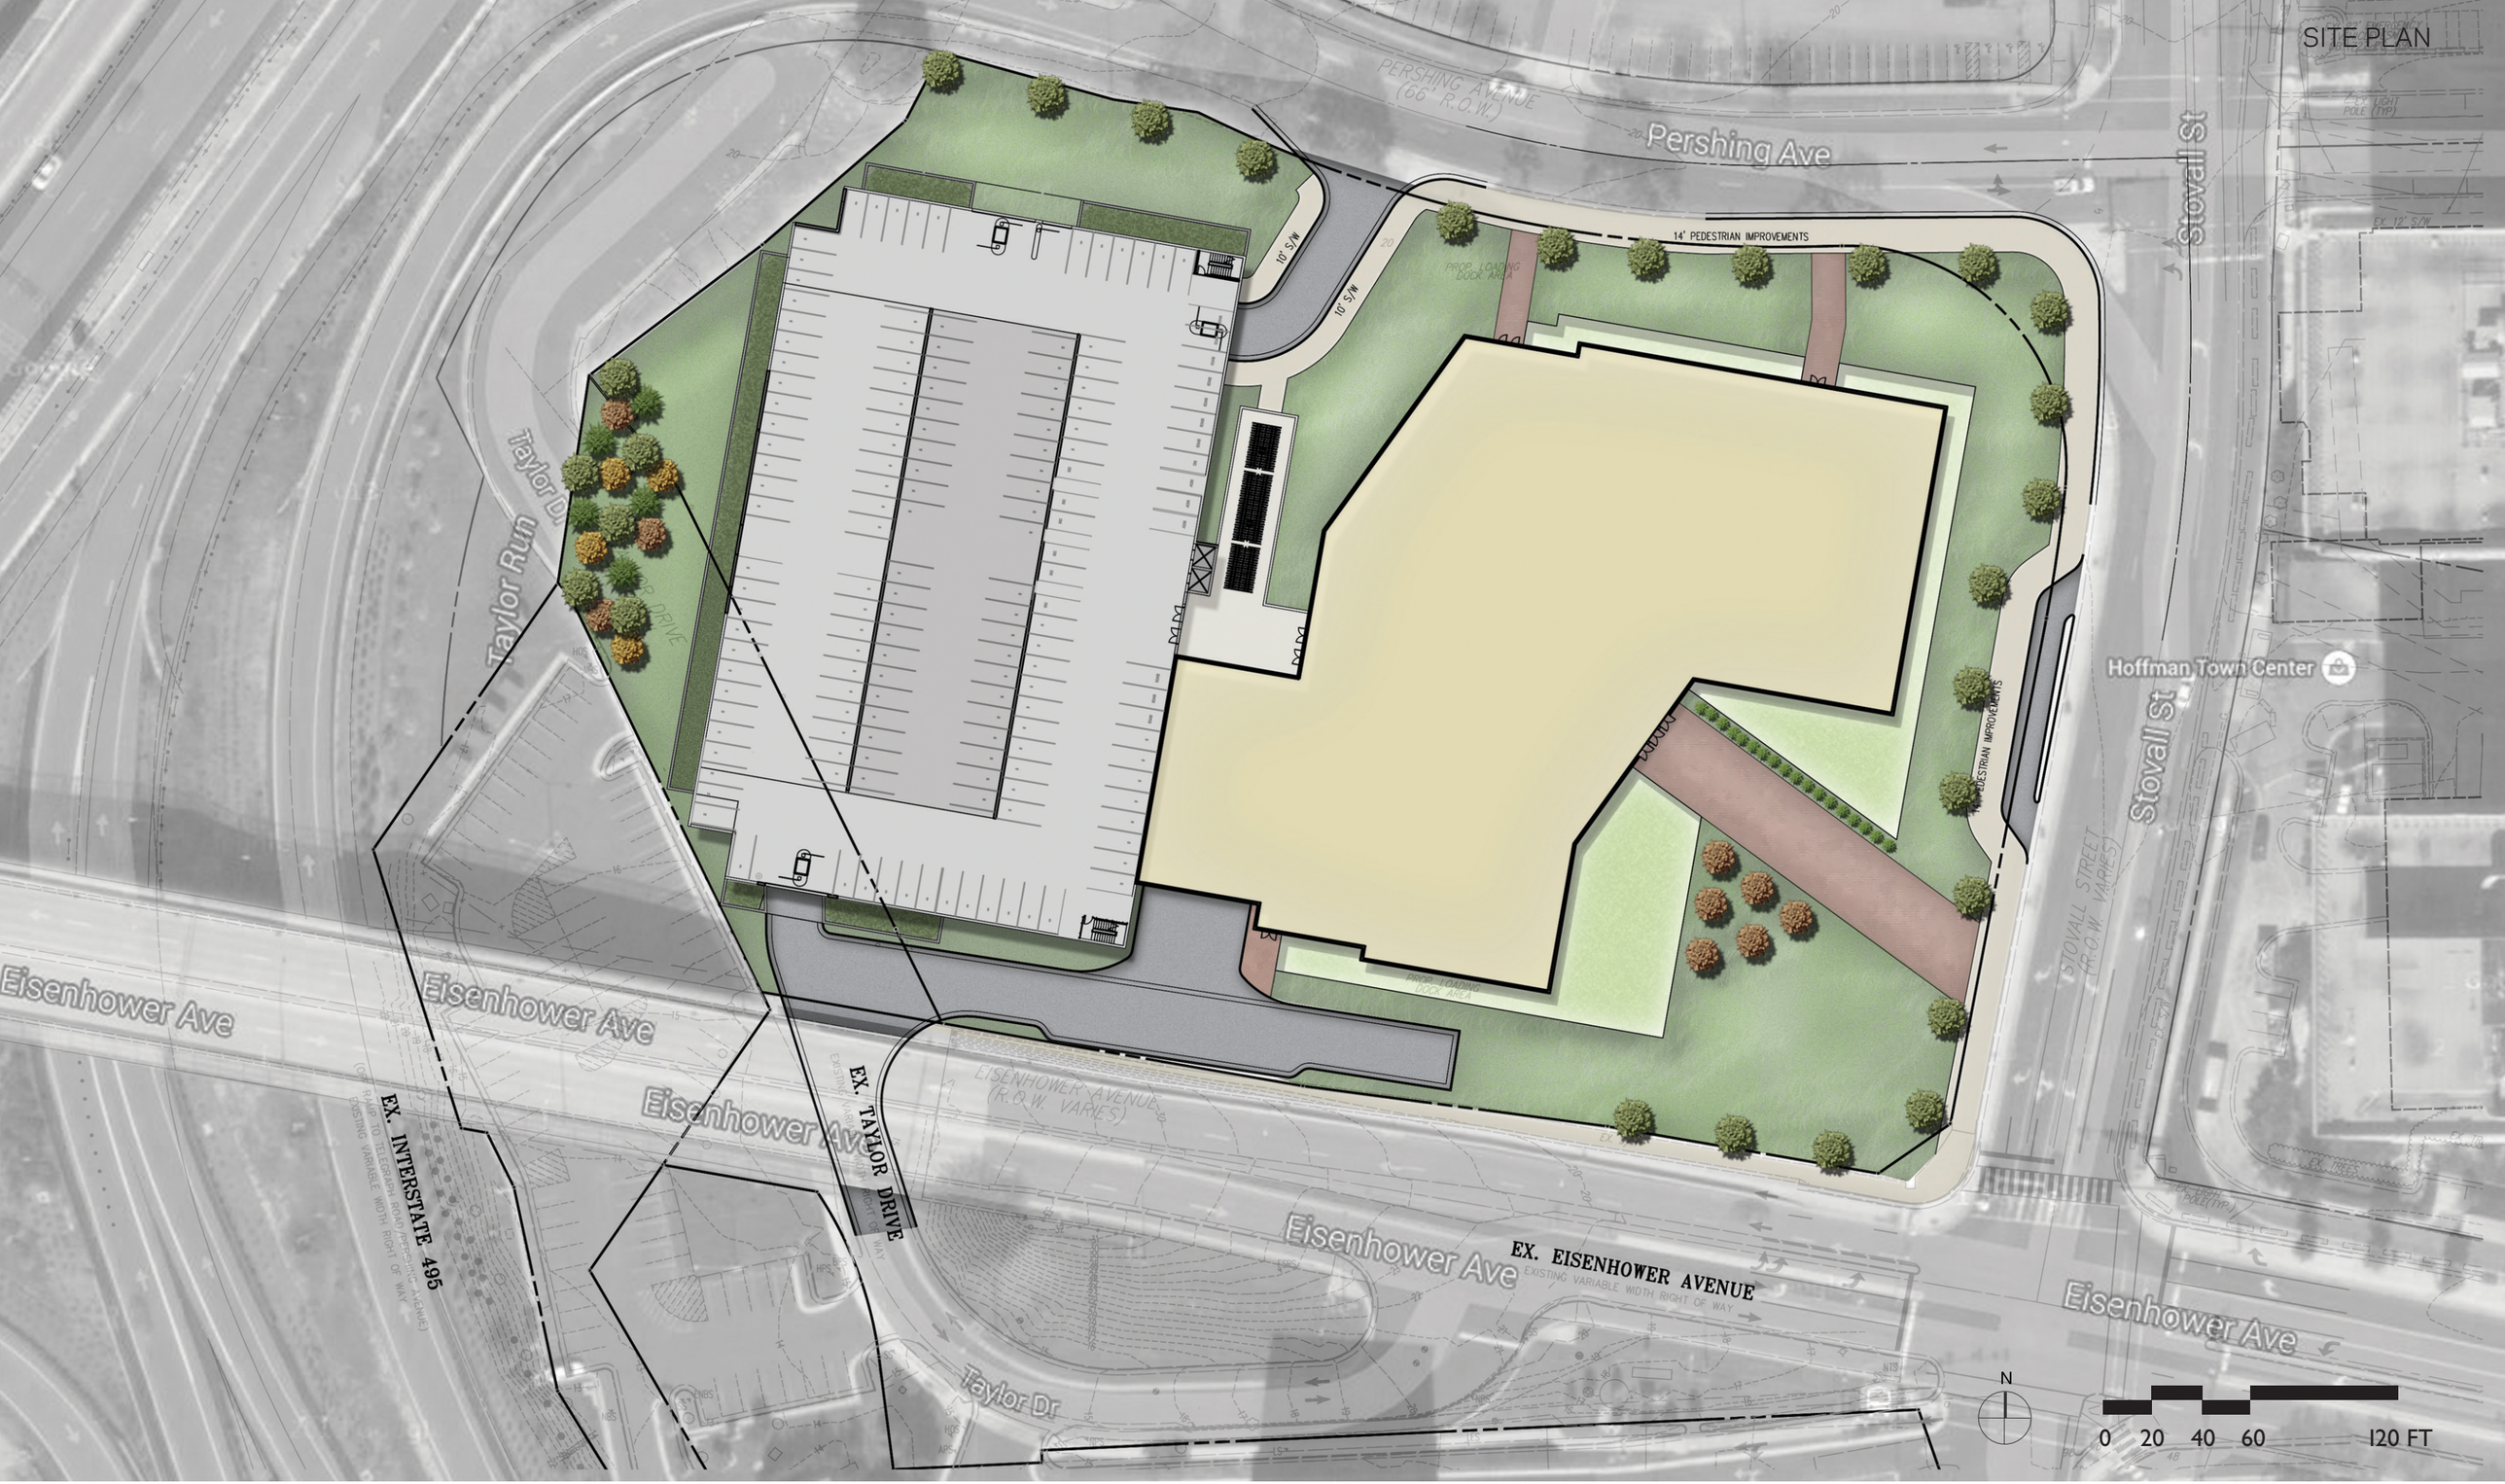


NOVEMBER 13, 2014

urban
Planners Engineers Landscape Architects Land Surveyors

HOFFMAN TOWN CENTER - BLOCK 2
CITY OF ALEXANDRIA, VIRGINIA

THE JBG COMPANIES

OH+K

# GARDEN LEVEL FLOOR PLAN

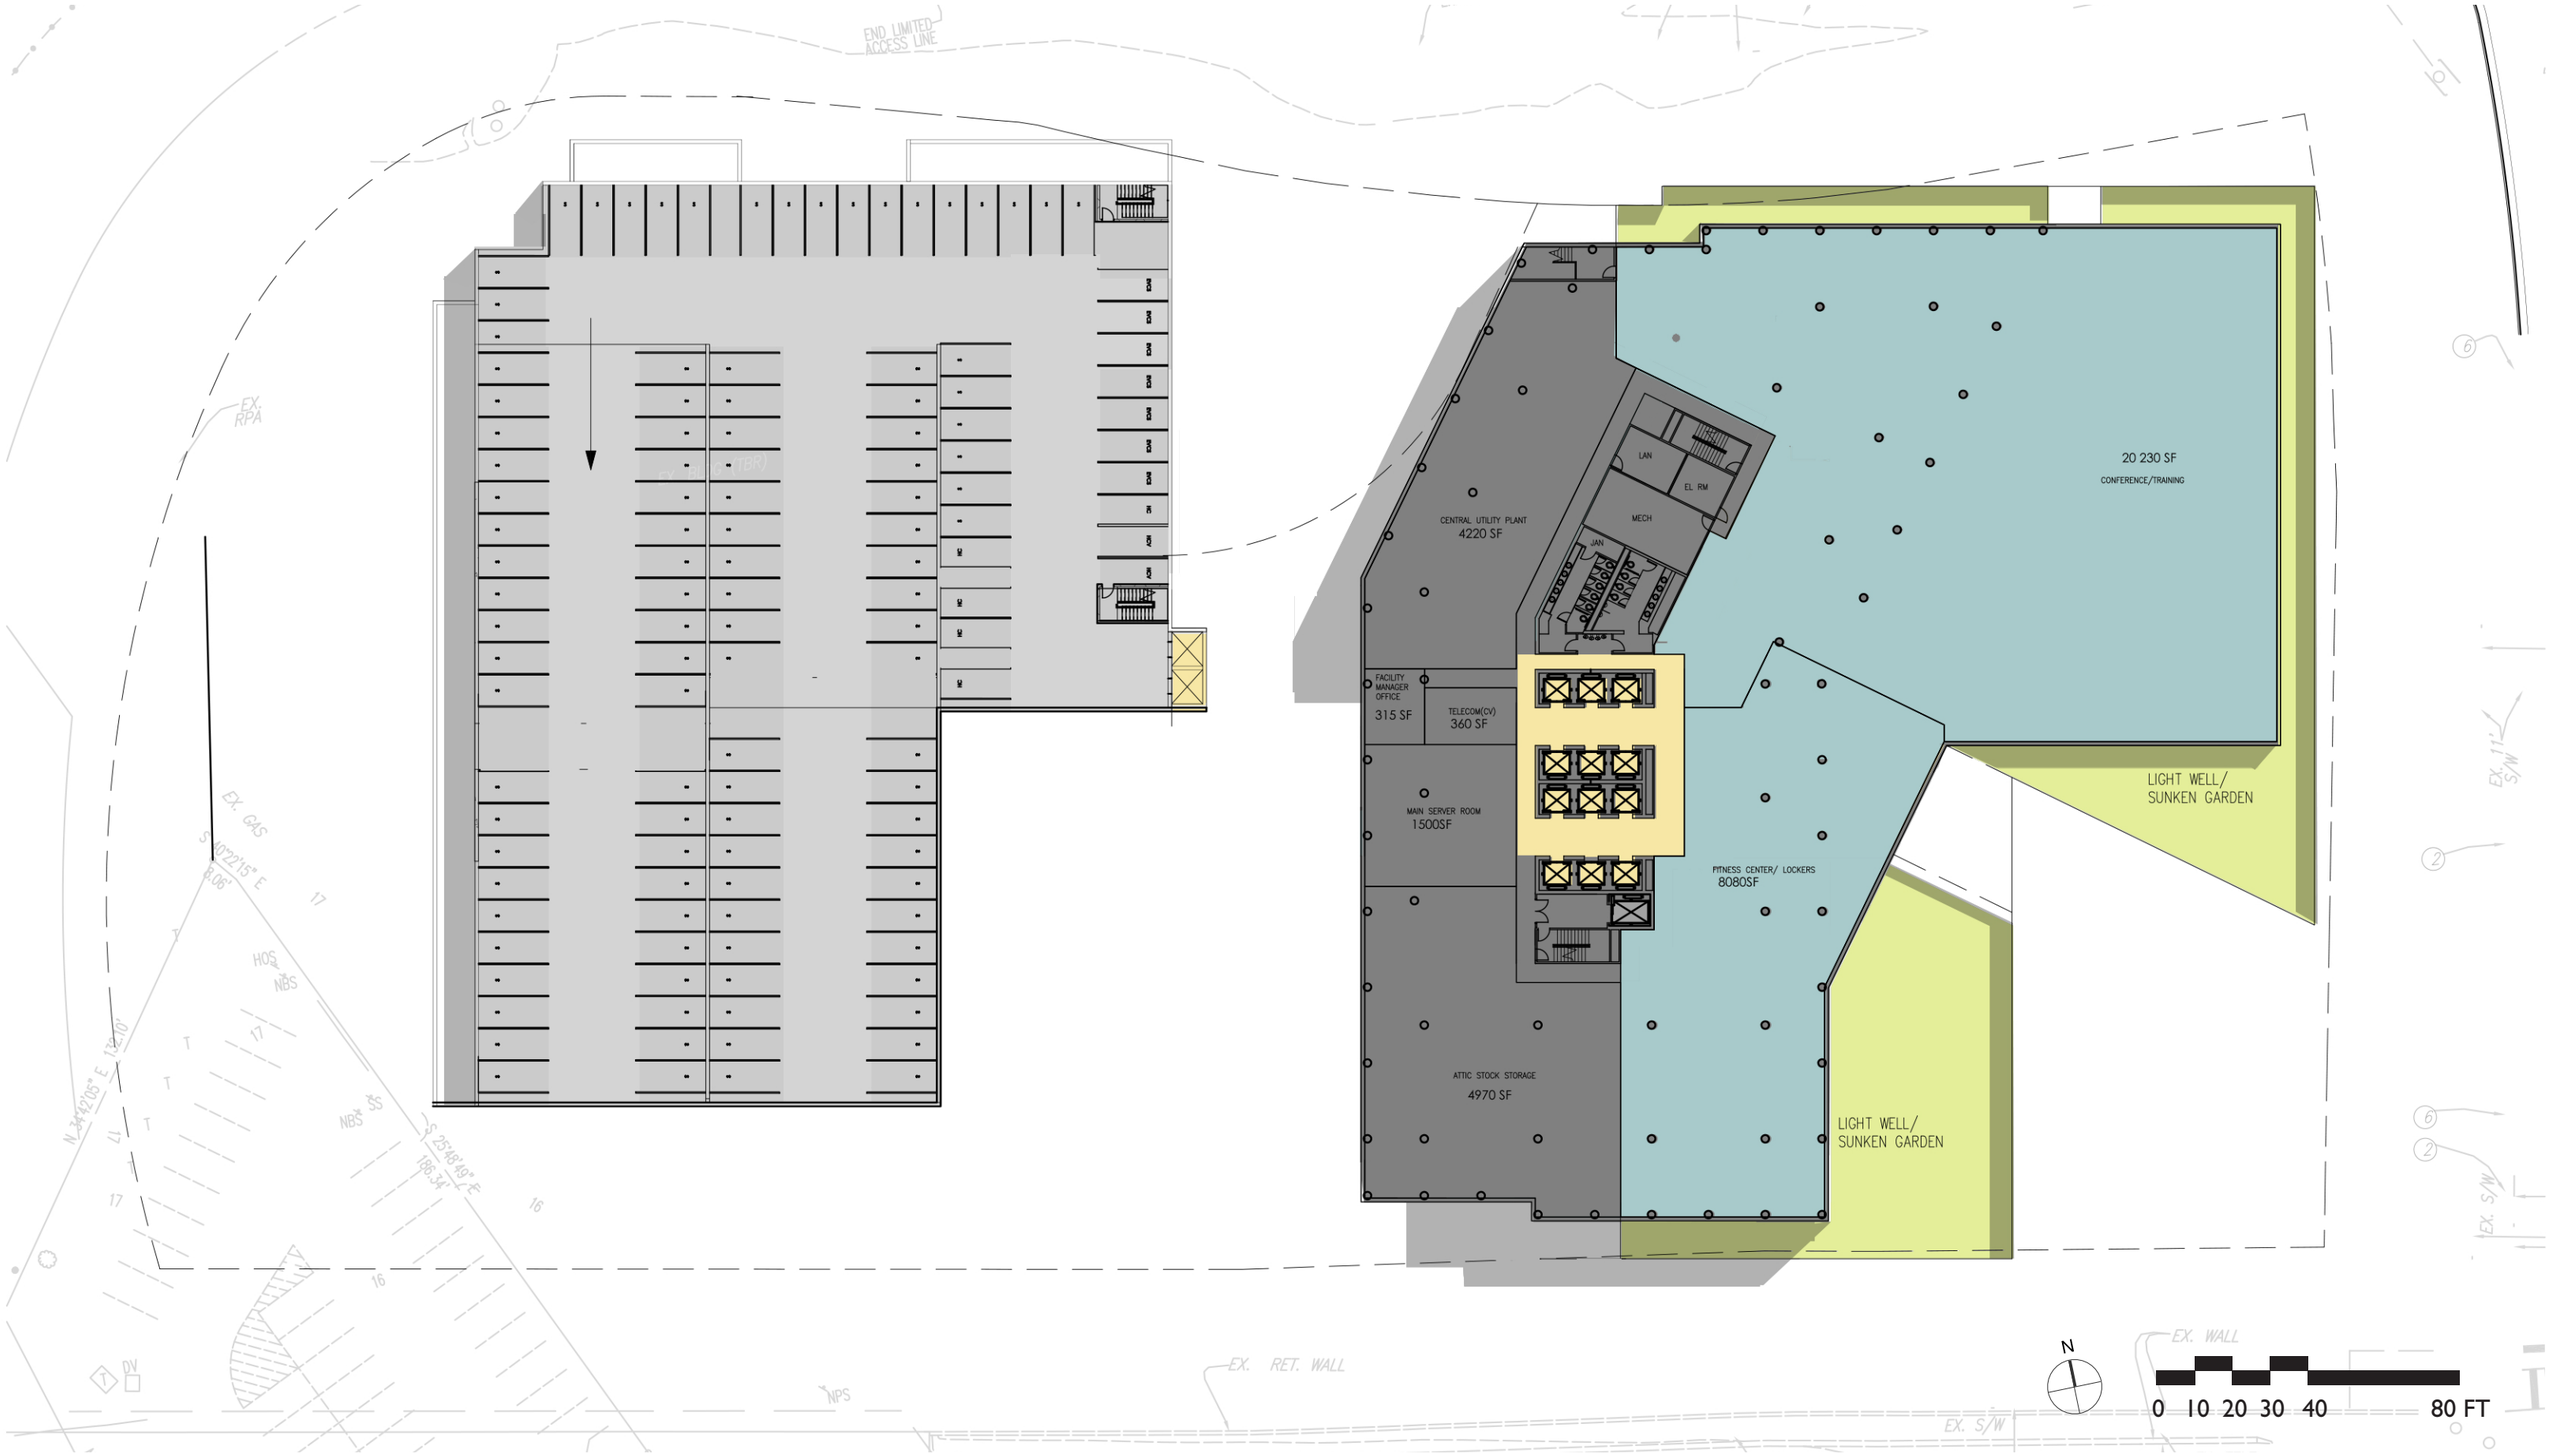


NOVEMBER 13, 2014

## HOFFMAN TOWN CENTER - BLOCK 2

CITY OF ALEXANDRIA, VIRGINIA

THE JBG COMPANIES

o|h+k

# LOBBY LEVEL FLOOR PLAN

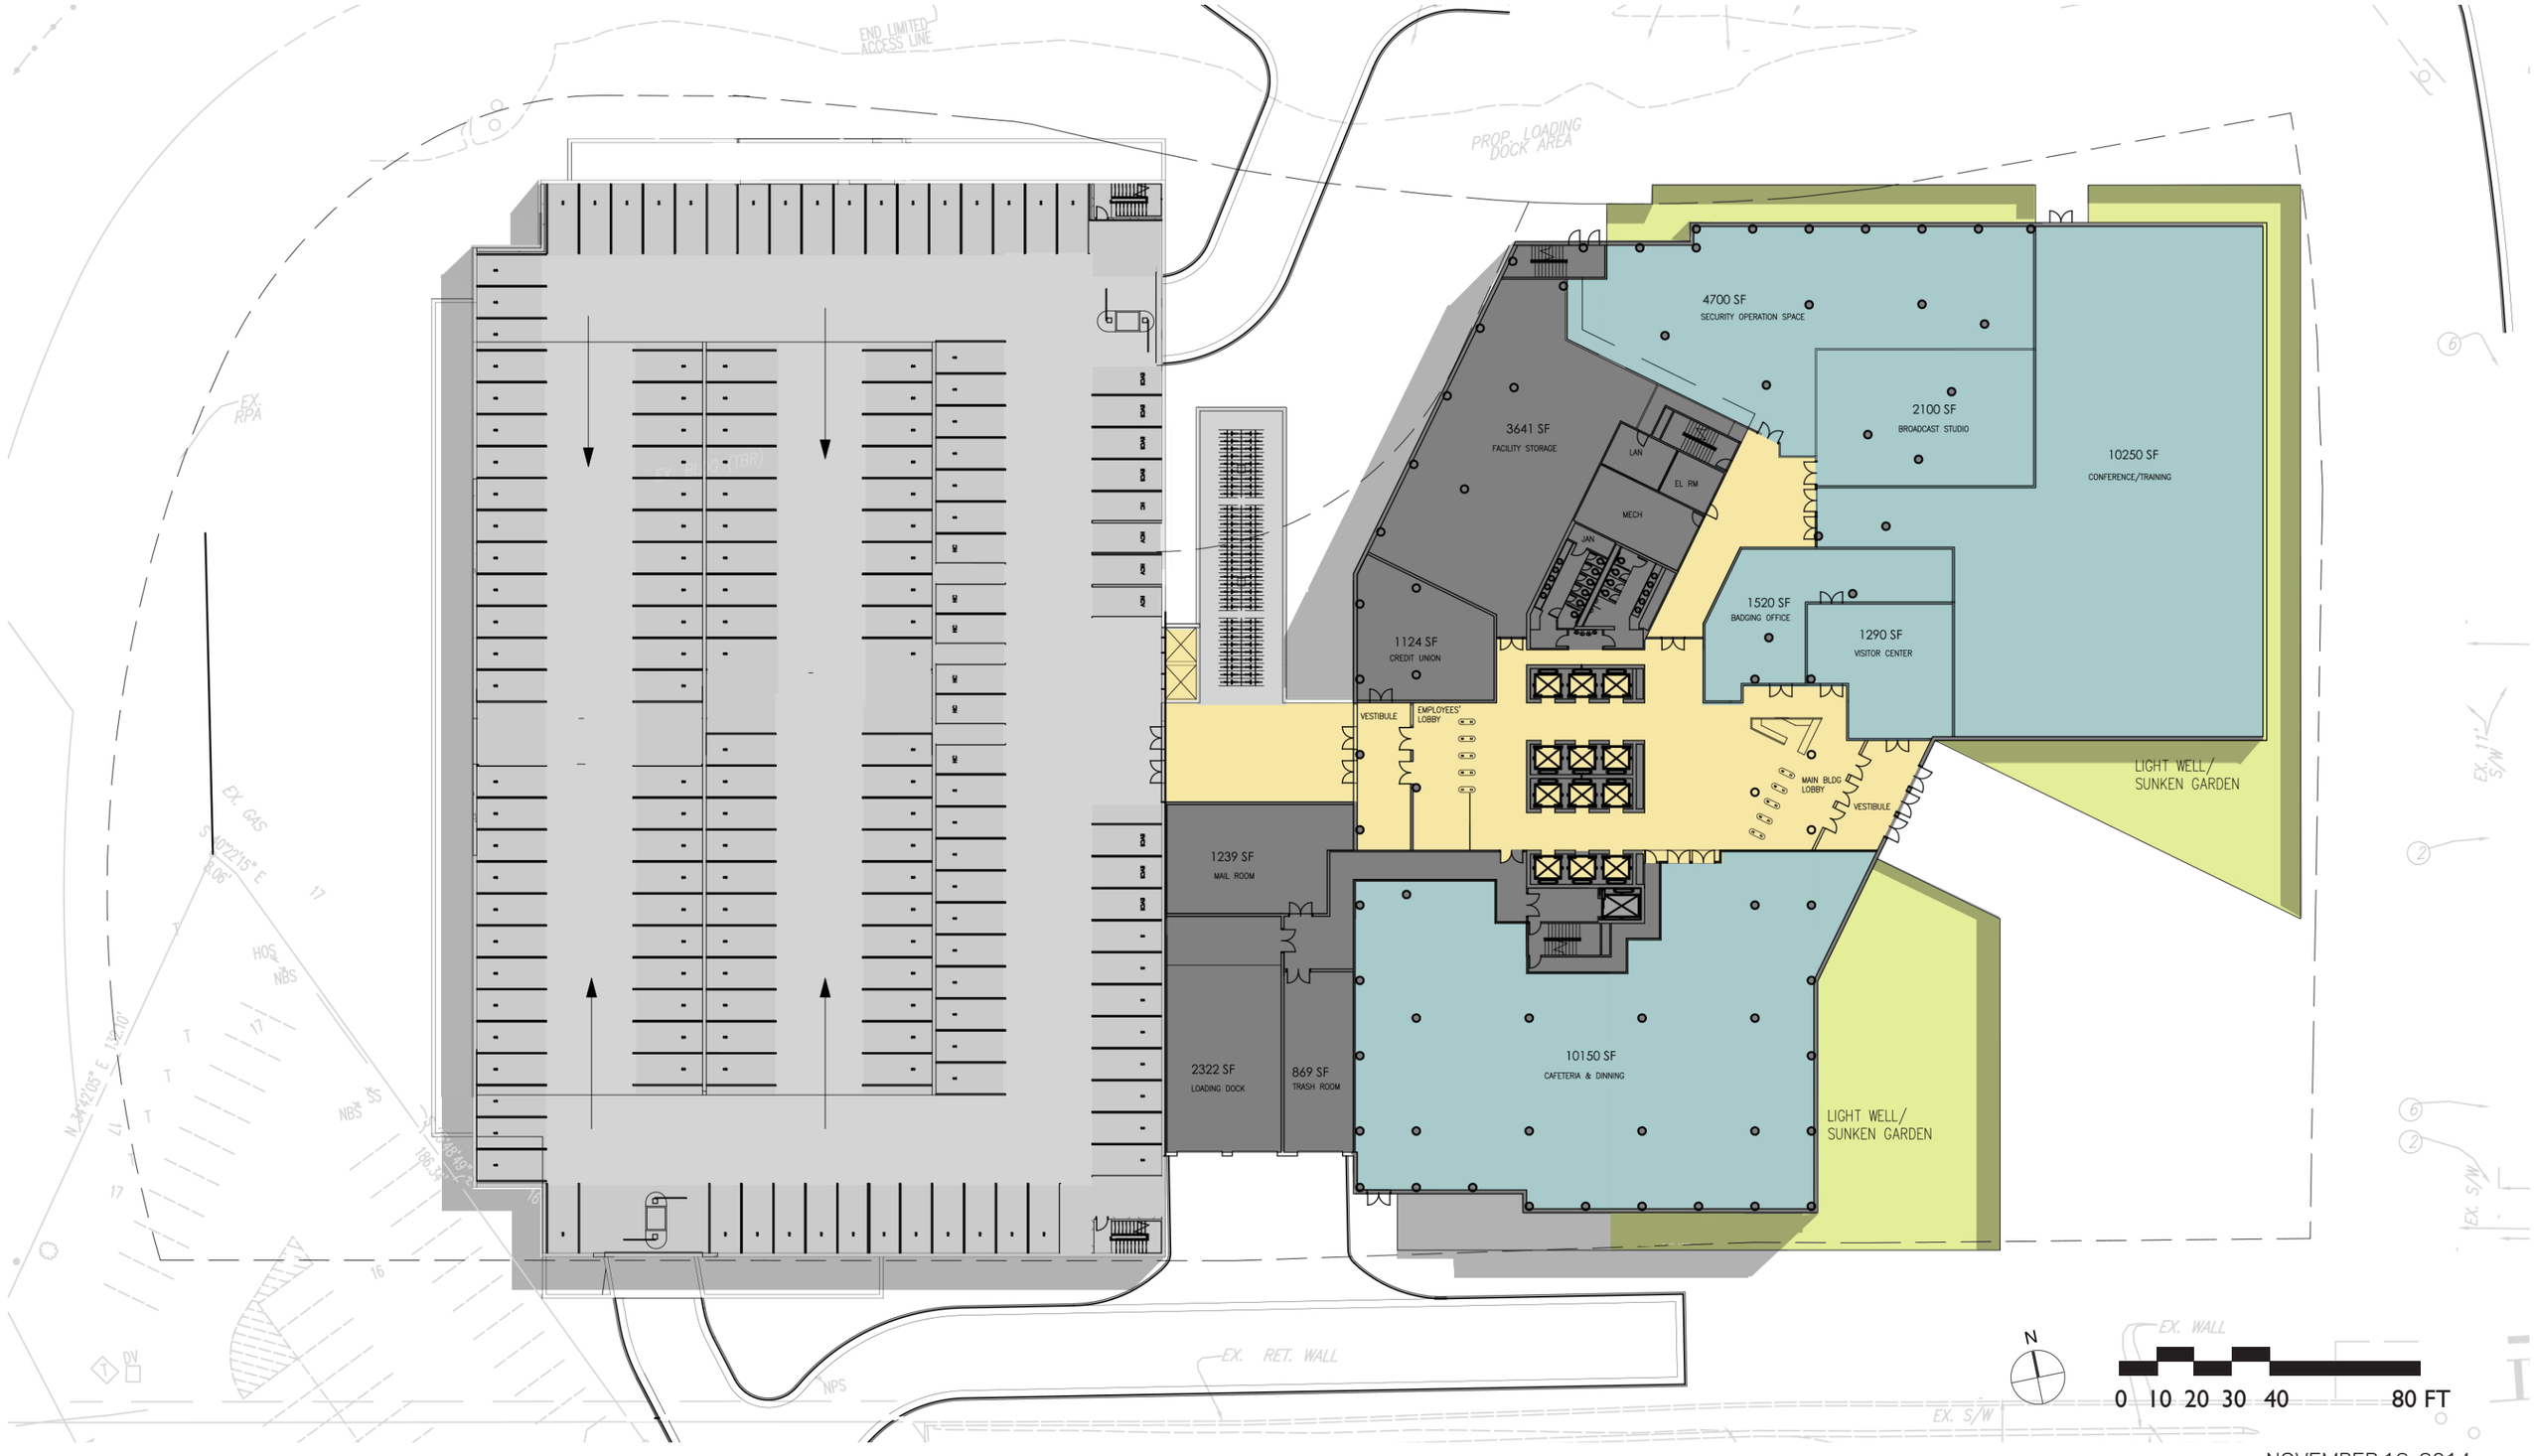


NOVEMBER 13, 2014

HOFFMAN TOWN CENTER - BLOCK 2

CITY OF ALEXANDRIA, VIRGINIA

THE JBG COMPANIES

h+k

# LEVEL 02-18 FLOOR PLAN

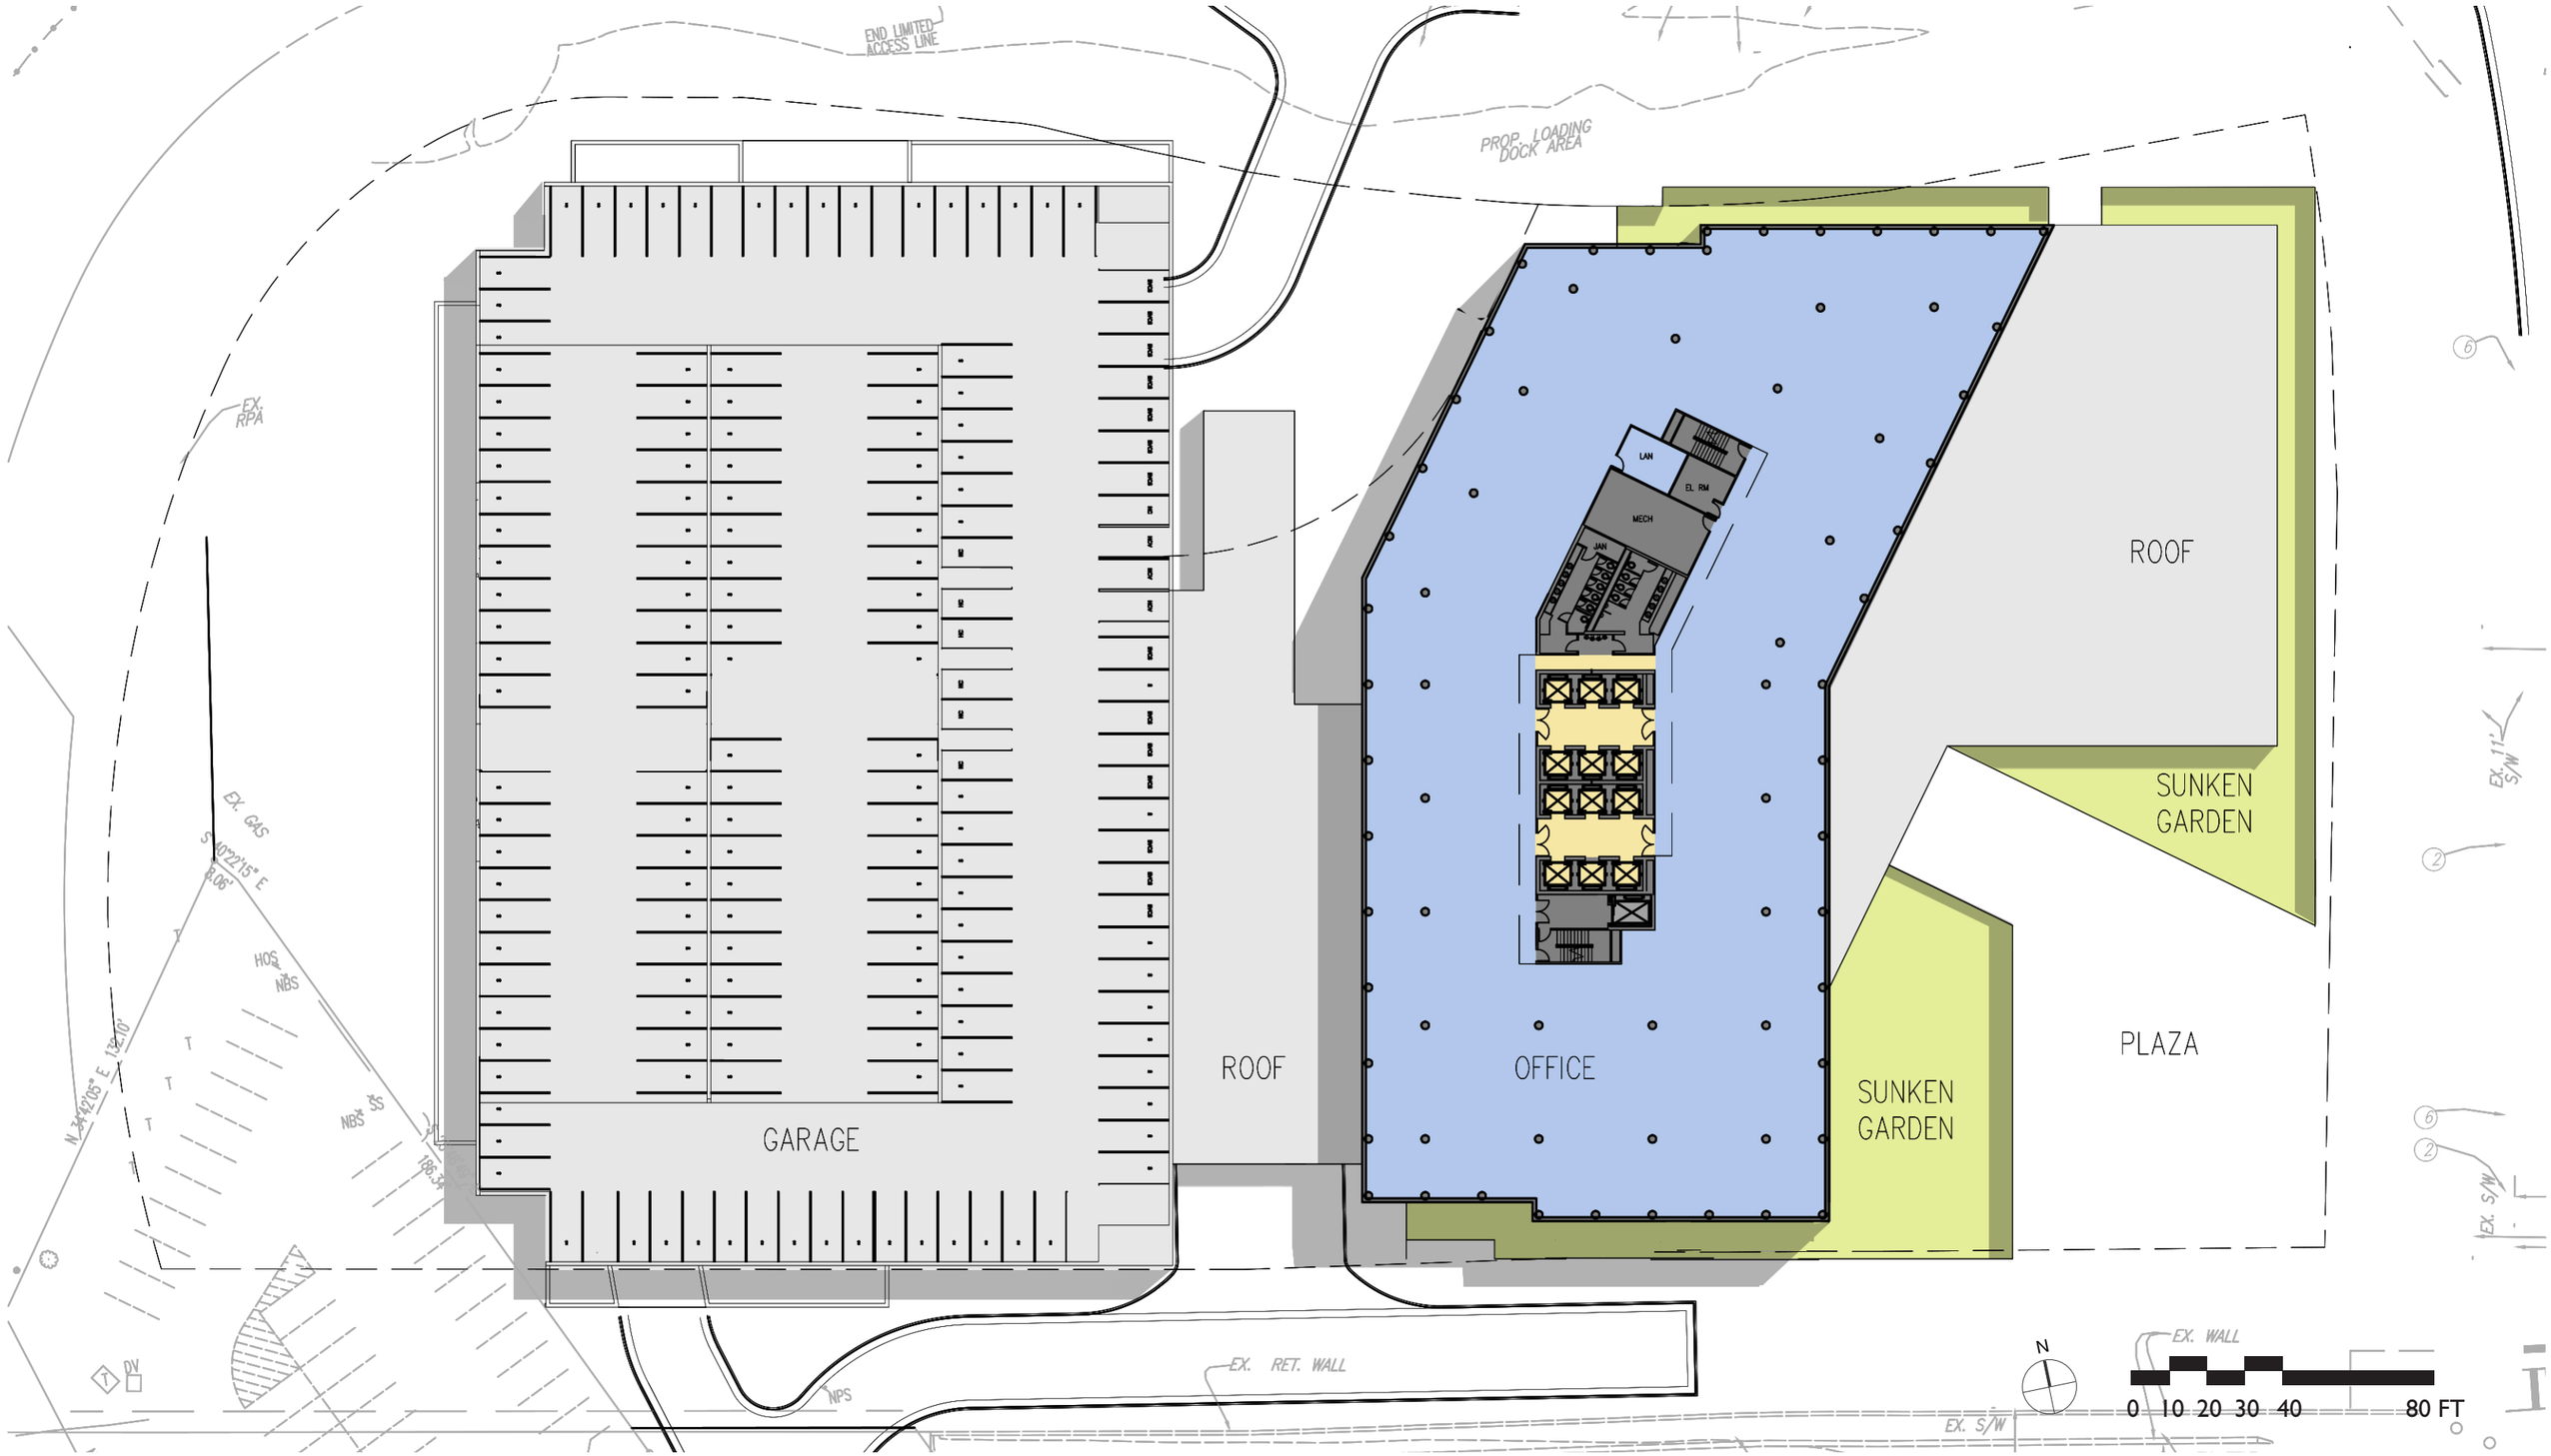


NOVEMBER 13, 2014

HOFFMAN TOWN CENTER - BLOCK 2

CITY OF ALEXANDRIA, VIRGINIA

THE JBG COMPANIES

h+k

# ROOF PLAN

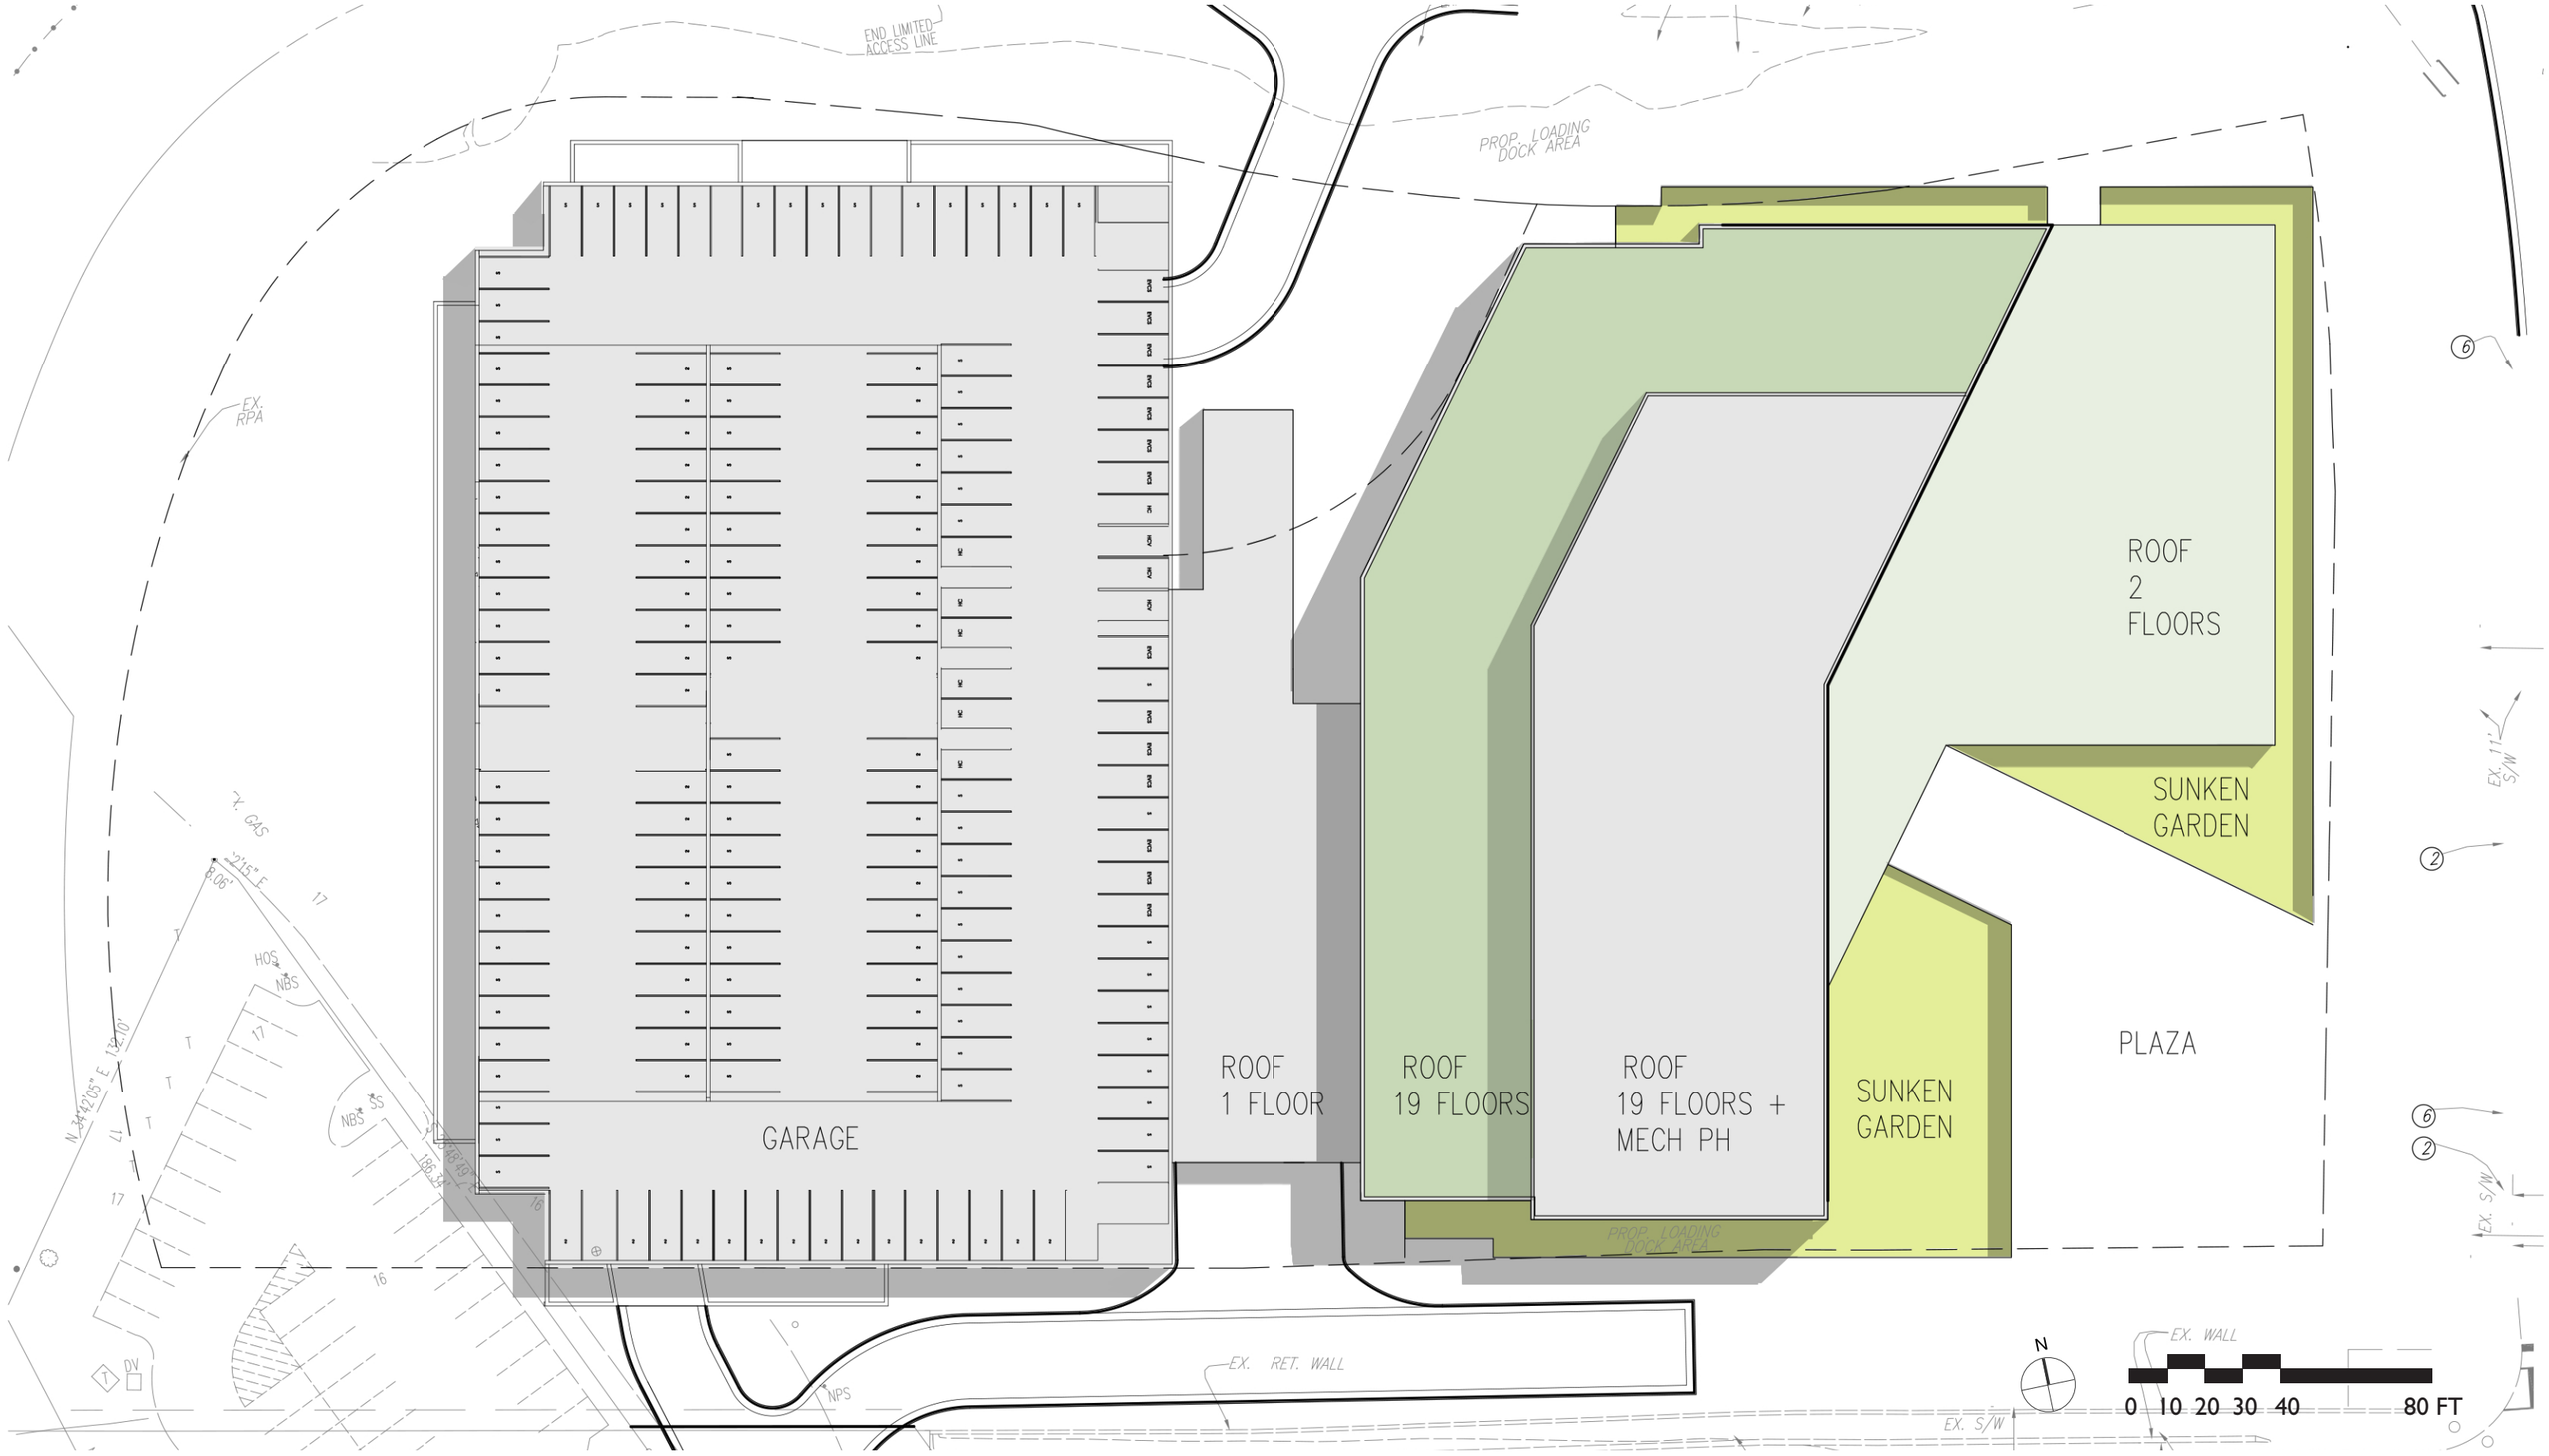


NOVEMBER 13, 2014

HOFFMAN TOWN CENTER - BLOCK 2

CITY OF ALEXANDRIA, VIRGINIA

THE JBG COMPANIES

h+k