SITE PLAN

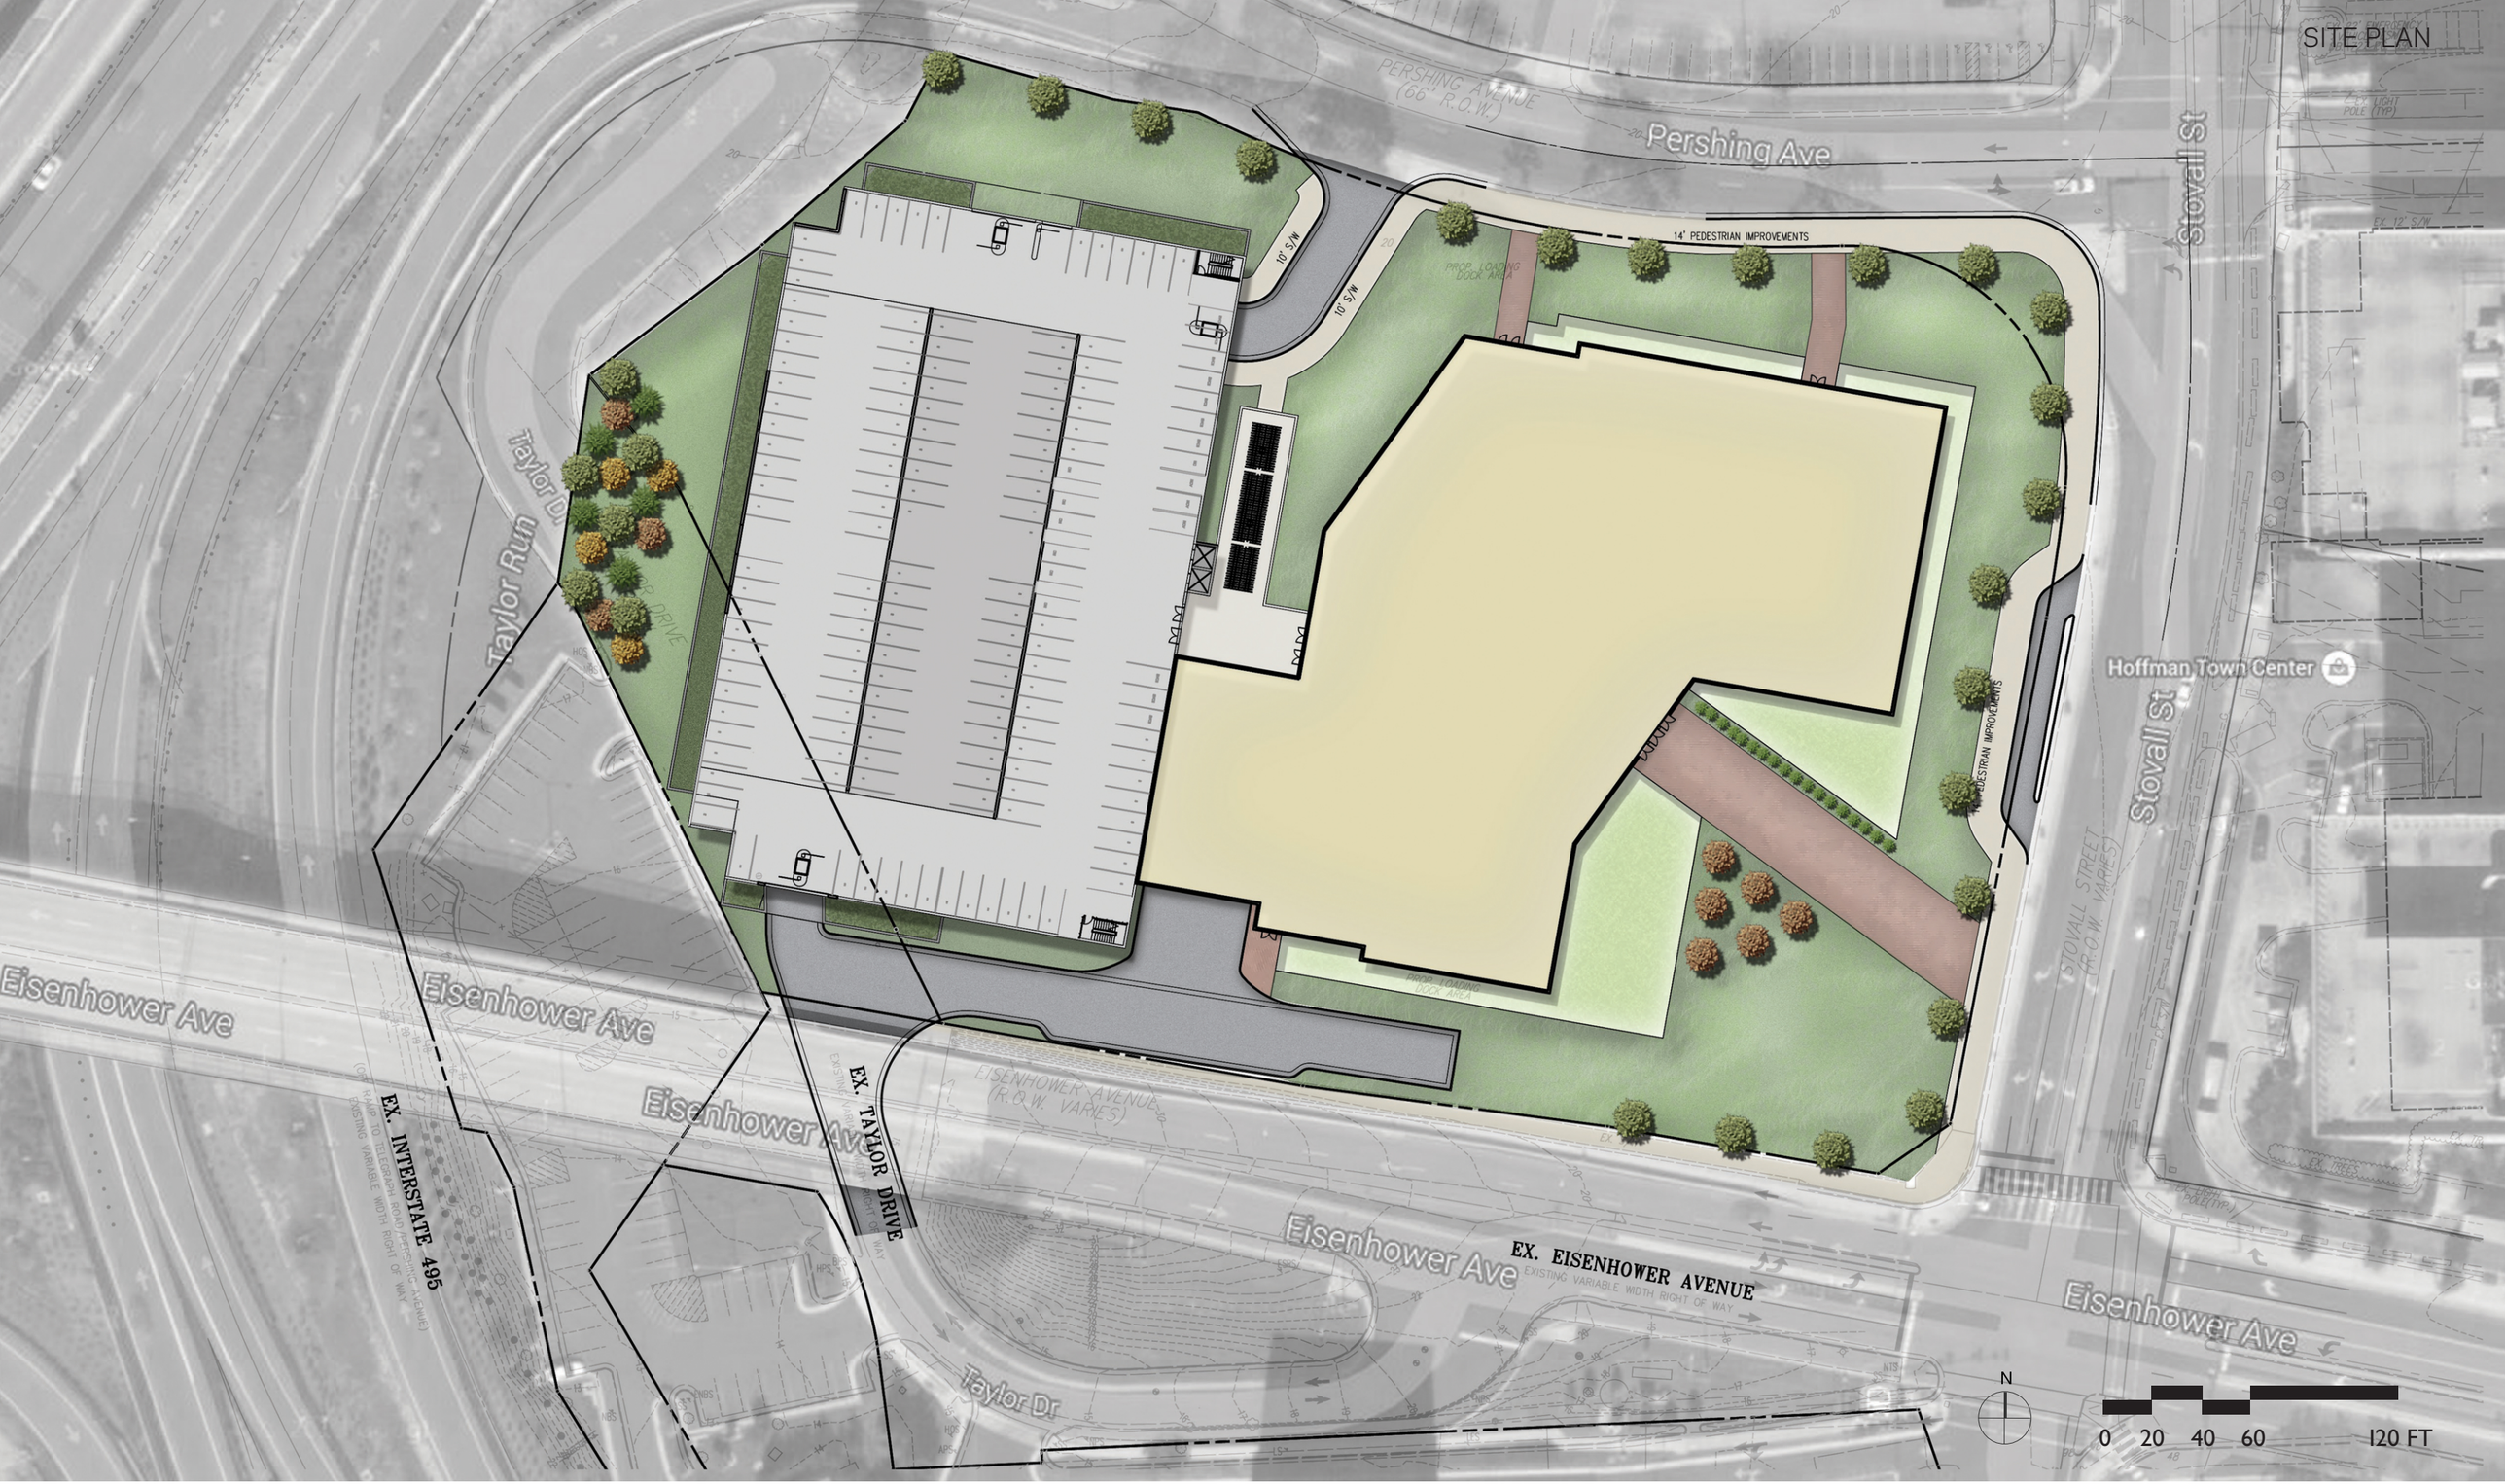

NOVEMBER 13, 2014

urban
Planners Engineers Landscape Architects Land Surveyors

HOFFMAN TOWN CENTER - BLOCK 2

CITY OF ALEXANDRIA, VIRGINIA

THE JBG COMPANIES

hok

GARDEN LEVEL FLOOR PLAN

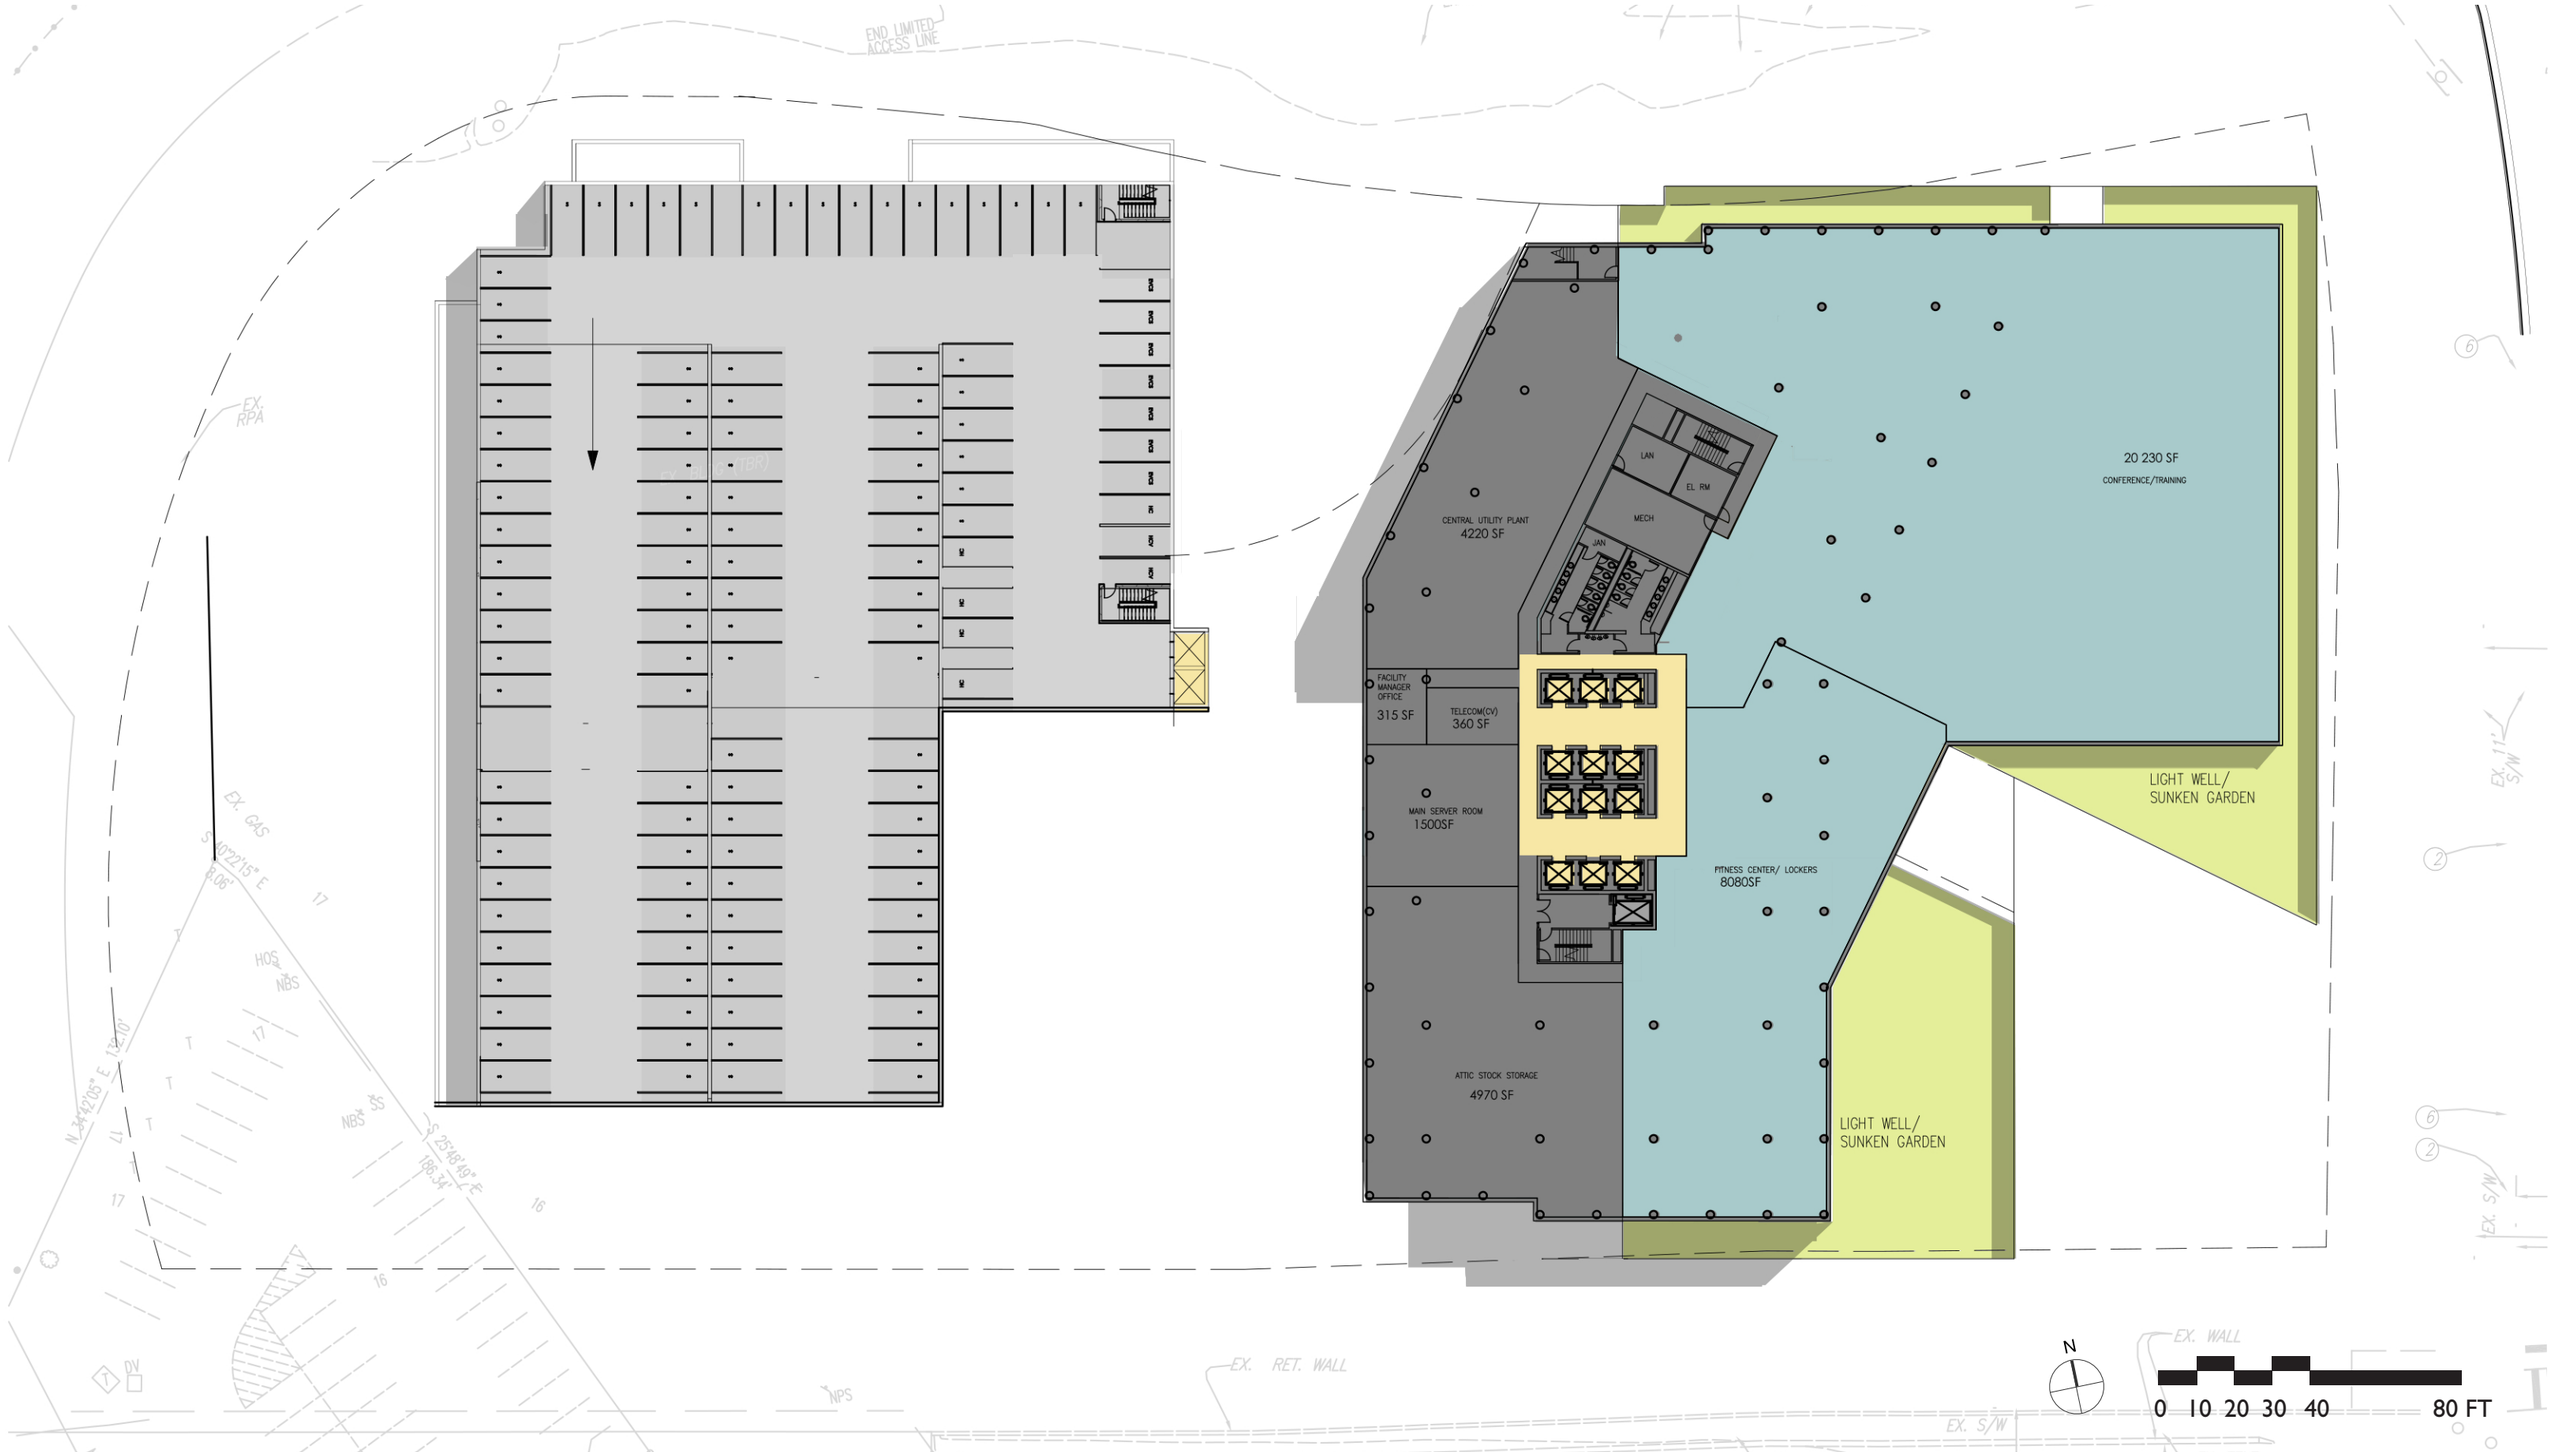

NOVEMBER 13, 2014

HOFFMAN TOWN CENTER - BLOCK 2

CITY OF ALEXANDRIA, VIRGINIA

THE JBG COMPANIES

hok

LOBBY LEVEL FLOOR PLAN

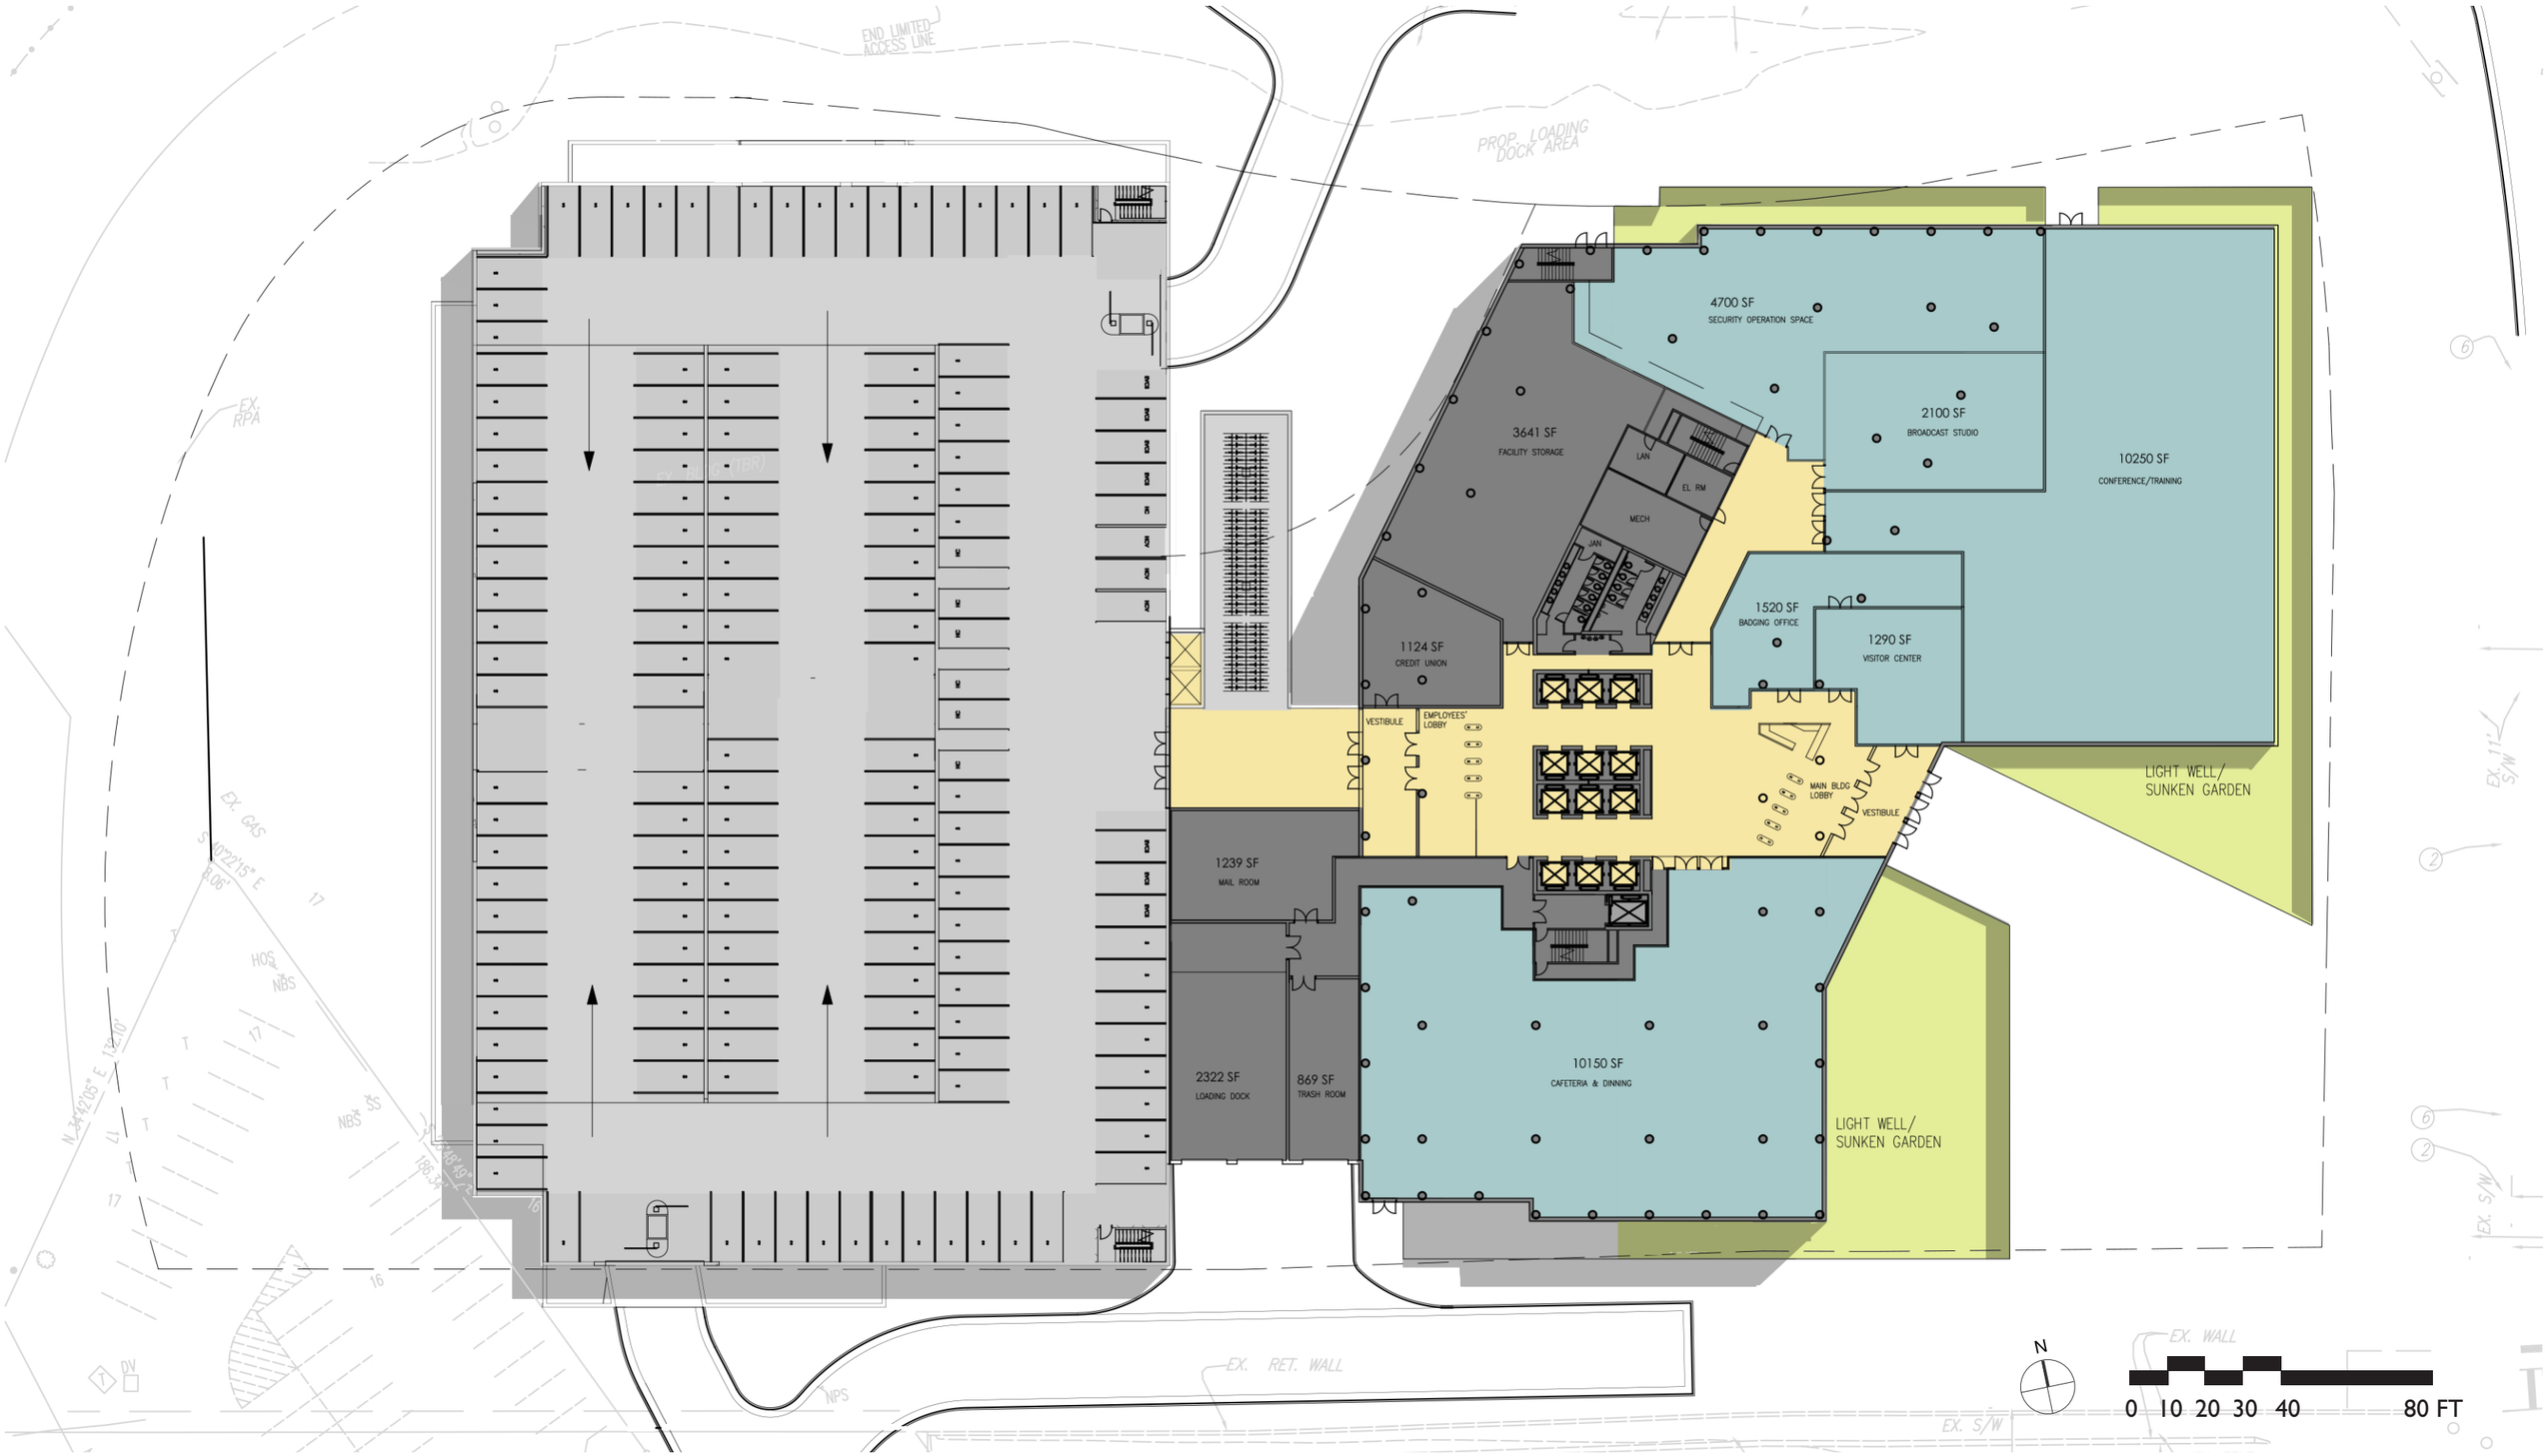

NOVEMBER 13, 2014

HOFFMAN TOWN CENTER - BLOCK 2

CITY OF ALEXANDRIA, VIRGINIA

THE JBG COMPANIES

hok

LEVEL 02-18 FLOOR PLAN

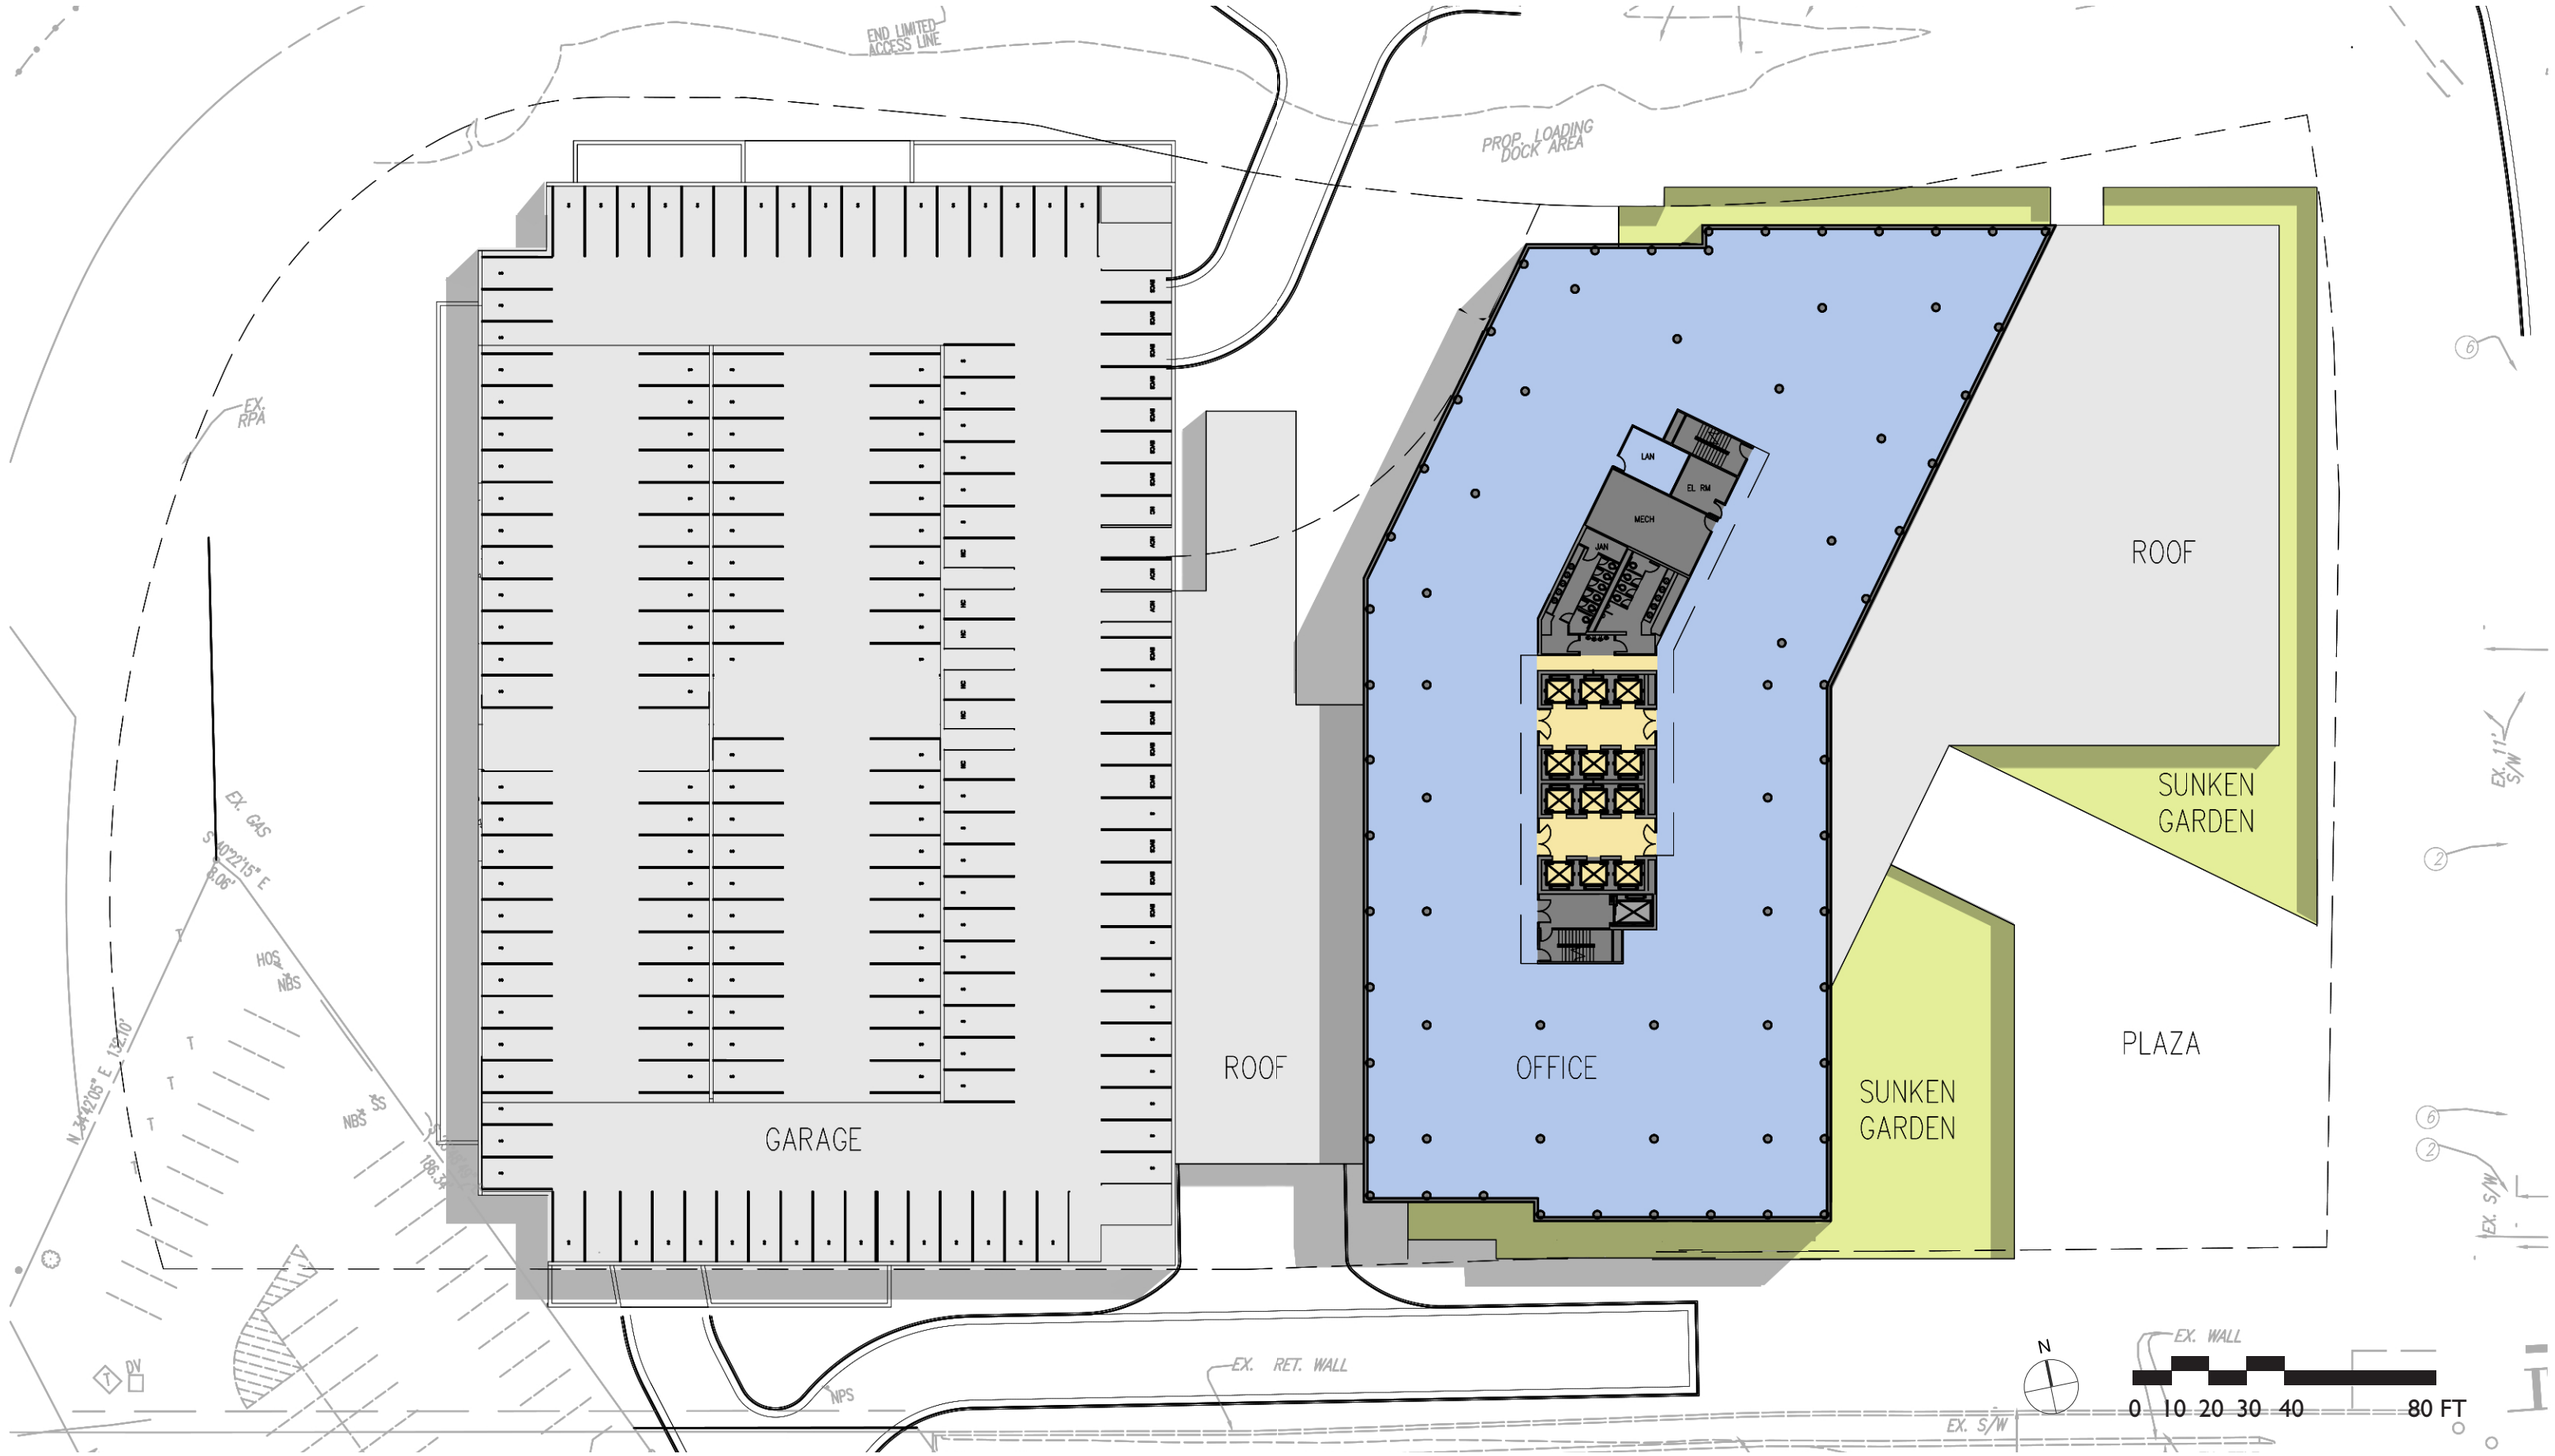

NOVEMBER 13, 2014

HOFFMAN TOWN CENTER - BLOCK 2

CITY OF ALEXANDRIA, VIRGINIA

THE JBG COMPANIES

hok

ROOF PLAN

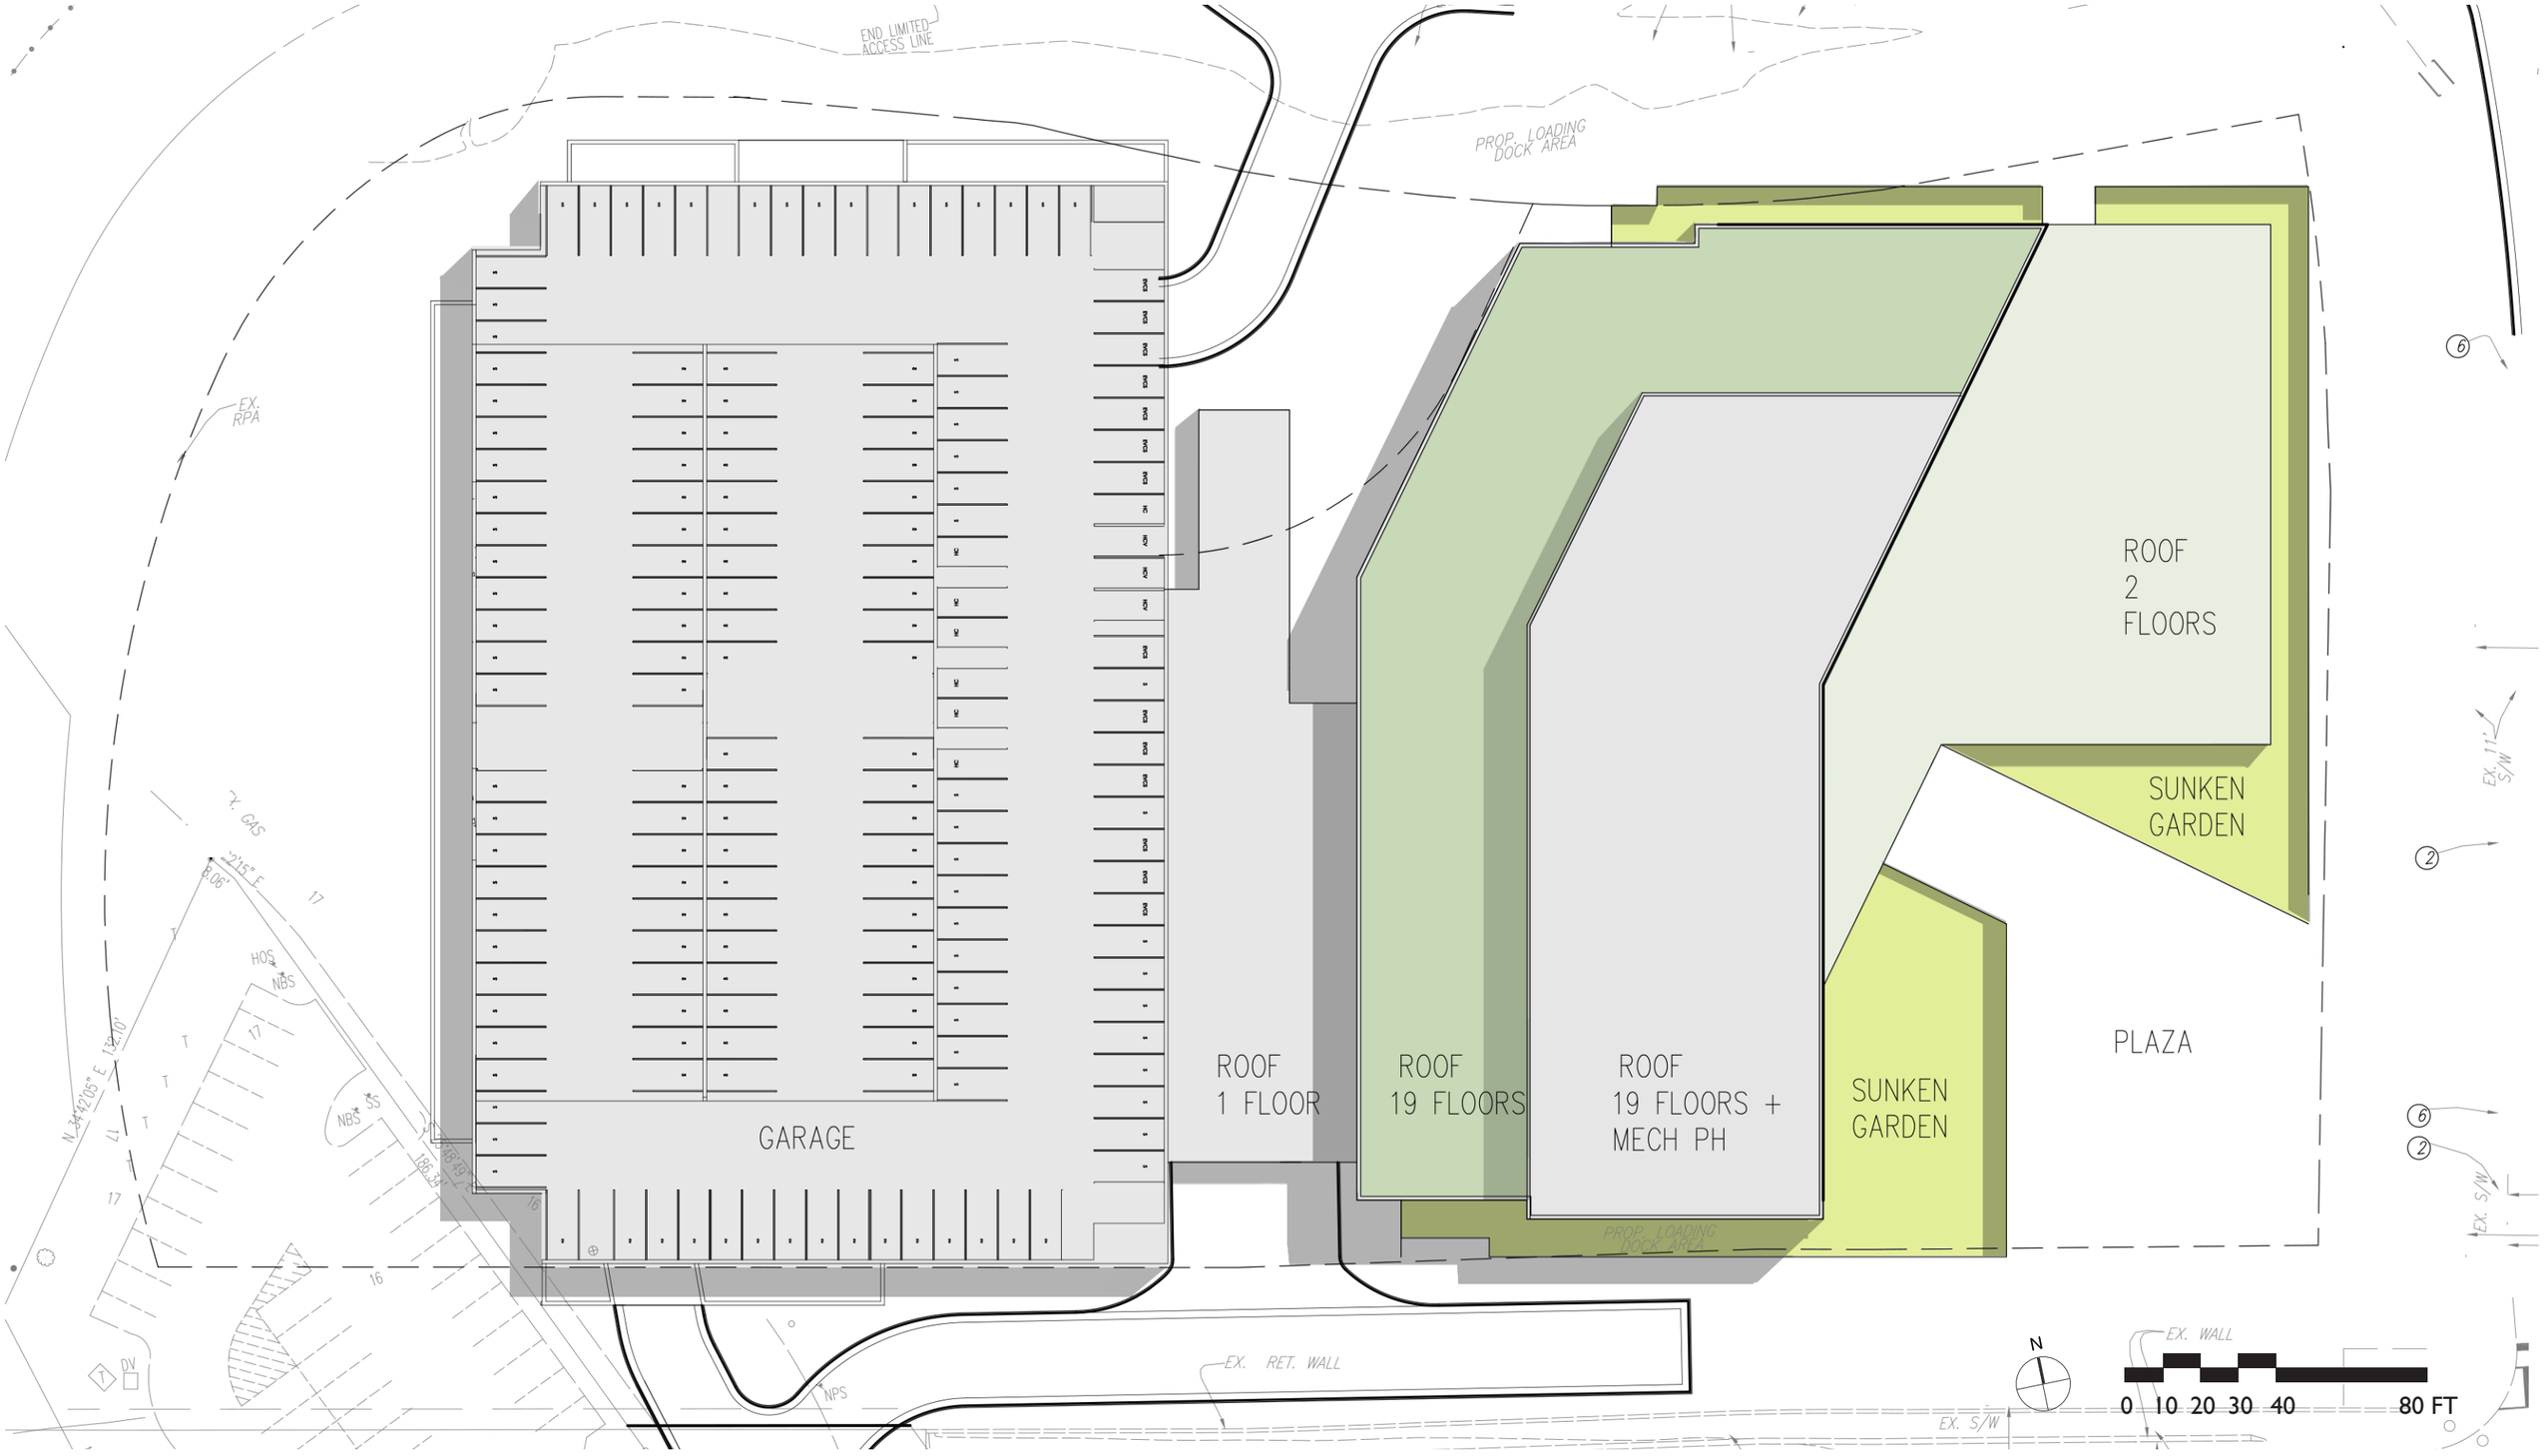

NOVEMBER 13, 2014

HOFFMAN TOWN CENTER - BLOCK 2

CITY OF ALEXANDRIA, VIRGINIA

THE JBG COMPANIES

hok