EXISTING CROSS SECTION 1-1

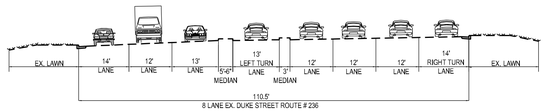

PROPOSED CROSS SECTION 1-1

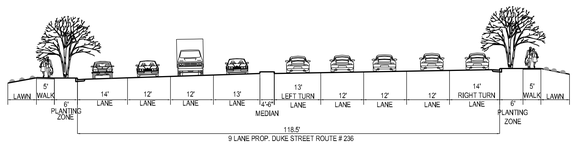

EXISTING CROSS SECTION 2-2

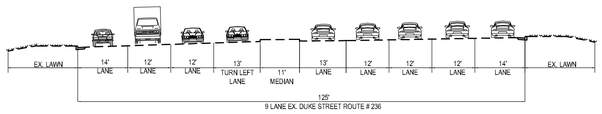

PROPOSED CROSS SECTION 2-2

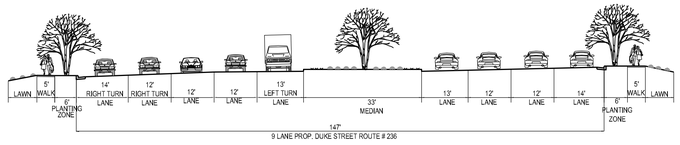

EXISTING CROSS SECTION 3-3

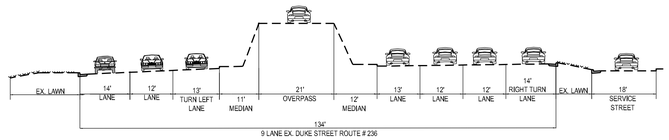

PROPOSED CROSS SECTION 3-3

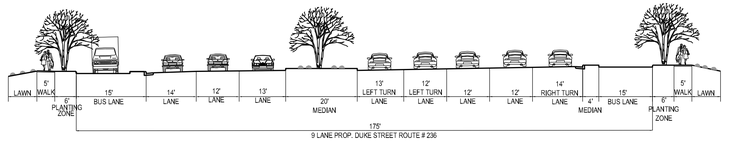

EXISTING CROSS SECTION 4-4

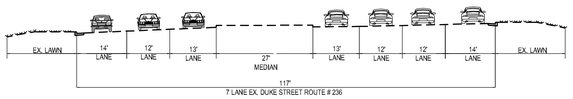

PROPOSED CROSS SECTION 4-4

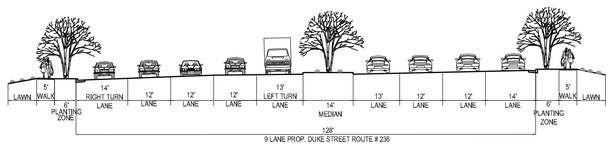

EXISTING CROSS SECTION 5-5

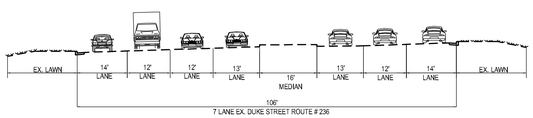

PROPOSED CROSS SECTION 5-5

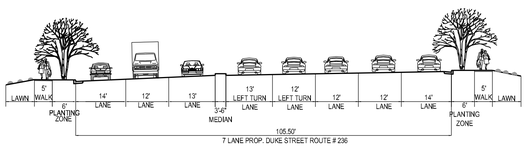

ALL PLAN VIEWS SCALE = 1"=60'

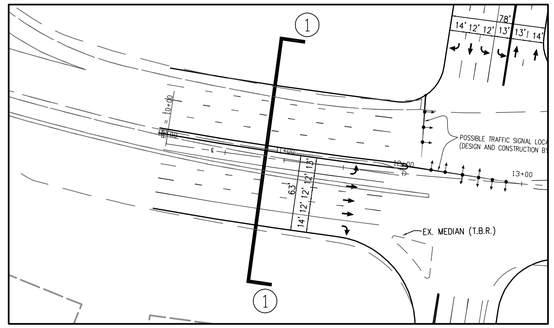

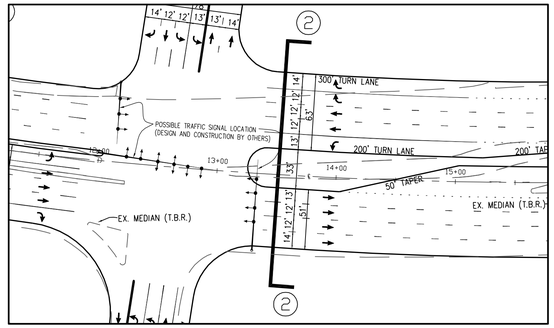

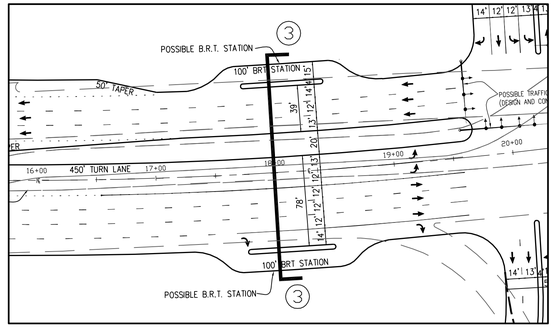

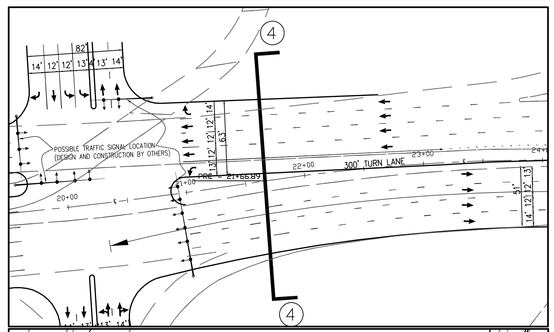

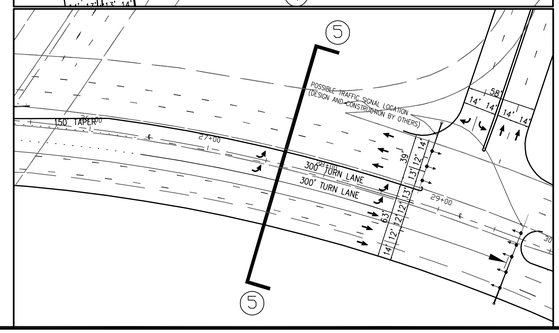

No.	DATE	DESCRIPTION
		REVISIONS

PLAN DATE
07-21-08

Urban, Ltd.
4200 D Technology Court
Chantilly, Virginia 20151
Tel. 703.642.2306
Fax. 703.378.7888
www.urban-ltd.com

urban™
Planners-Engineers-Landscape Architects-Land Surveyors

ACCESS OPTION - 1 CROSS SECTIONS

LANDMARK MALL

ALEXANDRIA, VIRGINIA

SCALE: 1"=20' | C.I. =2' | DATE: JULY, 2008

SHEET
1
OF
4

FILE No.
MISC

J:\Jobs\Landmark\Mall\Exhibits\Access Options\Access Option -2 Sections.dwg, 7/21/2008 4:39:46 PM, aprieto
Jul 21, 2008 - 4:40pm aprieto

EXISTING CROSS SECTION 6-6

PROPOSED CROSS SECTION 6-6

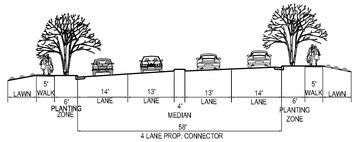

EXISTING CROSS SECTION 7-7

PROPOSED CROSS SECTION 7-7

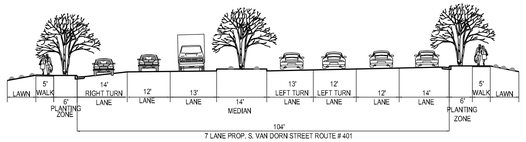

EXISTING CROSS SECTION 8-8

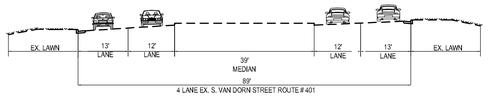

PROPOSED CROSS SECTION 8-8

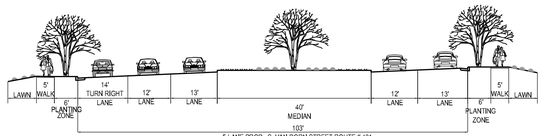

EXISTING CROSS SECTION 9-9

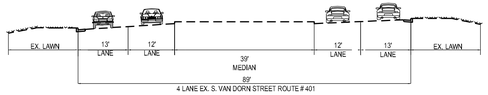

PROPOSED CROSS SECTION 9-9

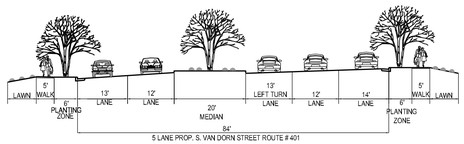

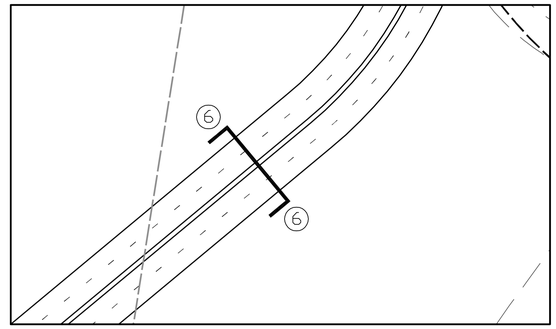

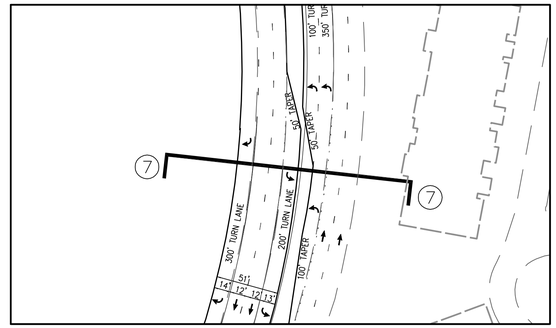

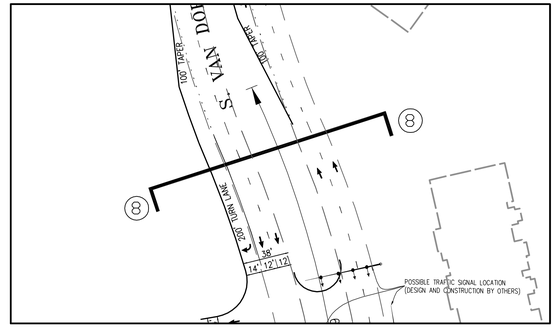

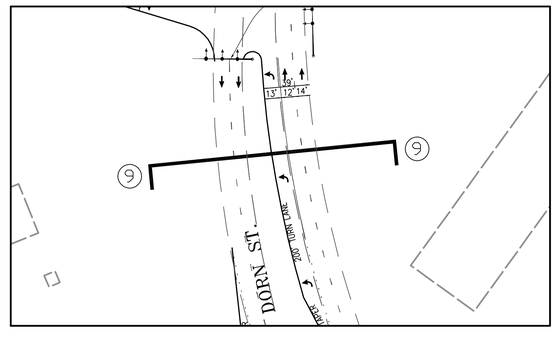

ALL PLAN VIEWS SCALE = 1"=60'

No.	DATE	DESCRIPTION
		REVISIONS

PLAN DATE
07-21-08

Urban Ltd.
4200 D Technology Court
Chantilly, Virginia 20151
Tel. 703.642.2306
Fax. 703.378.7888
www.urban-ltd.com

urban™
Planners-Engineers-Landscape Architects-Land Surveyors

ACCESS OPTION - 1 CROSS SECTIONS

LANDMARK MALL

ALEXANDRIA, VIRGINIA

SCALE: 1"=20'
C.I. =2'
DATE: JULY, 2008

SHEET
2
OF
4

FILE No.
MISC

I:\Jobs\Landmark Mall\Exhibits\Access Options\Access Option -2 Sections.dwg, 7/21/2008 4:40:54 PM, aprieto
July 21, 2008 - 4:41pm aprieto

J:\Jobs\LandmarkMall\Exhibits\Access Options\Access Option -2 Sections.dwg, 7/21/2008 4:41:34 PM, aprieto

Urban, Ltd. - J:\Jobs\LandmarkMall\Exhibits\Access Options\Access Option -2 Sections.dwg [Layout: (2)] July 21, 2008 - 4:41pm aprieto

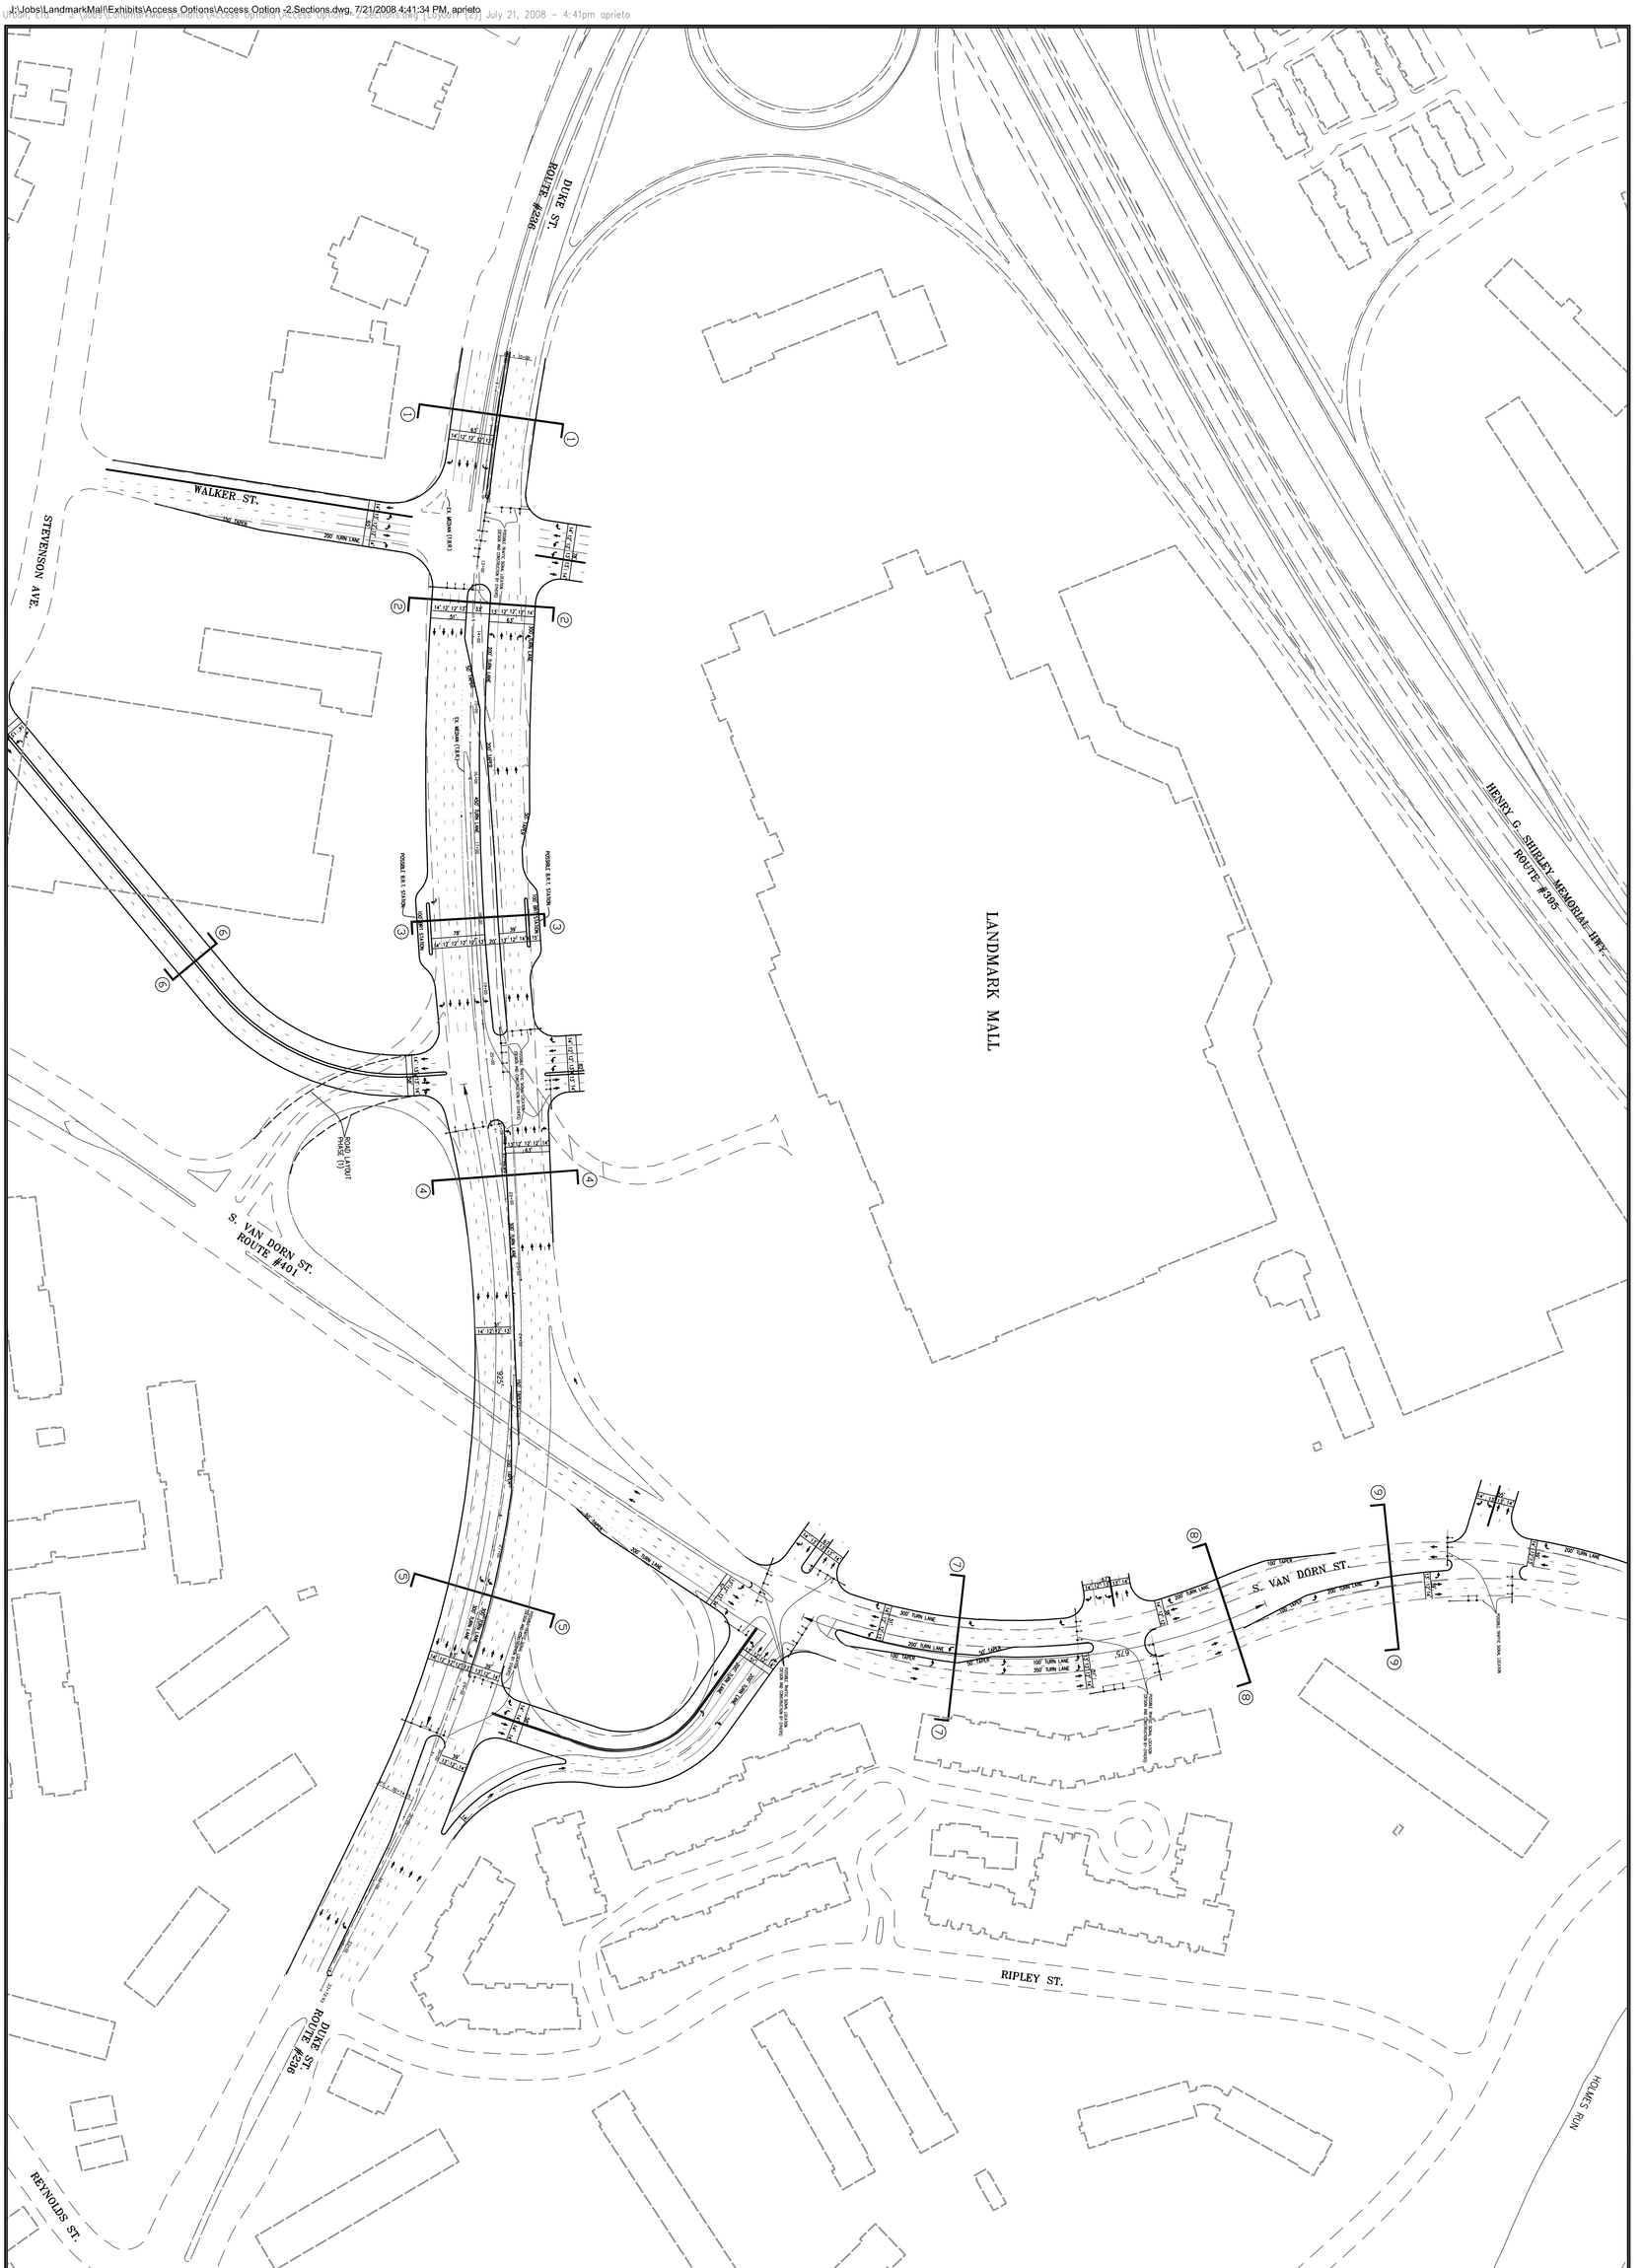

ACCESS OPTION - 1 (GEOMETRY)

LANDMARK MALL

ALEXANDRIA, VIRGINIA

SCALE: 1"=100' C.I. =2' DATE: JULY, 2008

MISC. FILE NO.

SHEET 1 OF 3

urban
Planners-Engineers-Landscape Architects-Land Surveyors

Urban, Ltd.
4200 D Technology Court
Chantilly, Virginia 20151
Tel. 703.642.2306
Fax 703.378.7888
www.urban-ltd.com

PLAN DATE
07-21-08

No.	DATE	DESCRIPTION
		REVISIONS

J:\Jobs\LandmarkMall\Exhibits\Access Options\Access Option -2.Sections.dwg, 7/21/2008 4:43:28 PM, aprieto

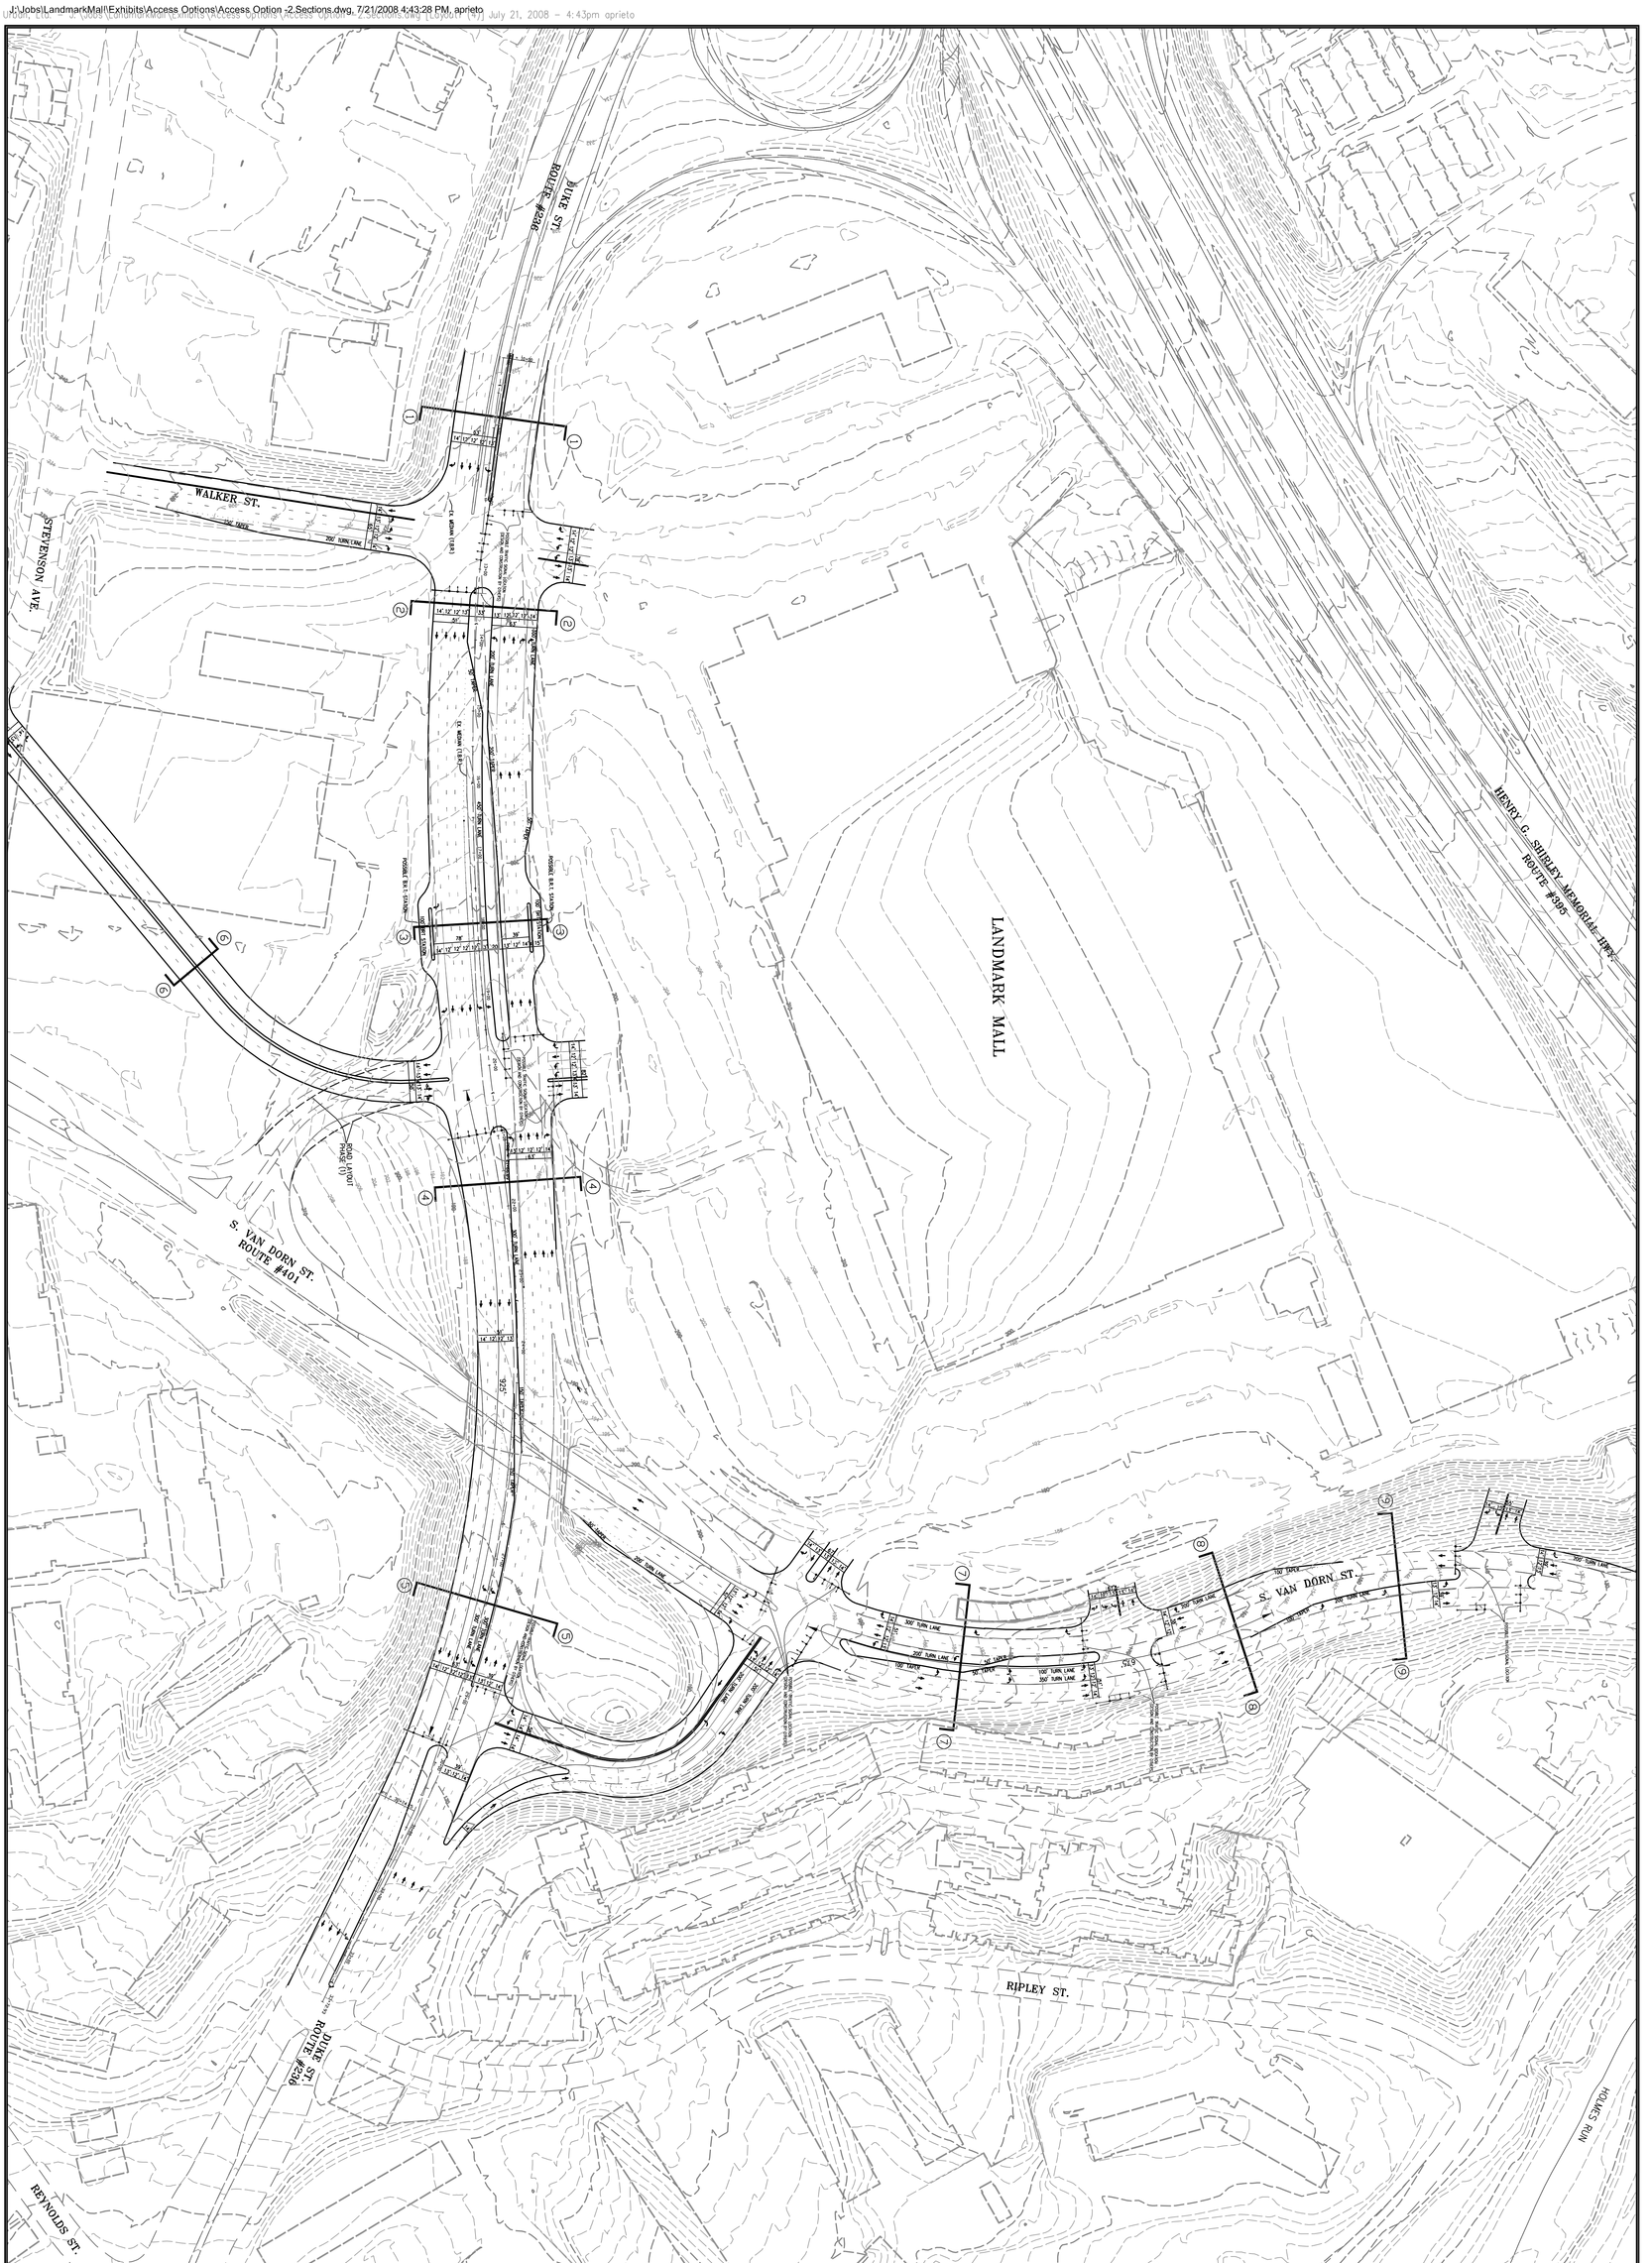

ACCESS OPTION - 1 (GEOMETRY)

LANDMARK MALL

ALEXANDRIA, VIRGINIA

SCALE: 1"=100' C.I. =2' DATE: JULY, 2008

FILE No. MISC

SHEET 1 OF 3

urban

Planners-Engineers-Landscape Architects-Land Surveyors

Urban, Ltd.
4200 D Technology Court
Chantilly, Virginia 20151
Tel. 703.642.2306
Fax 703.378.7888
www.urban-ltd.com

PLAN DATE 07-21-08

No.	DATE	DESCRIPTION

REVISIONS