Figure 2

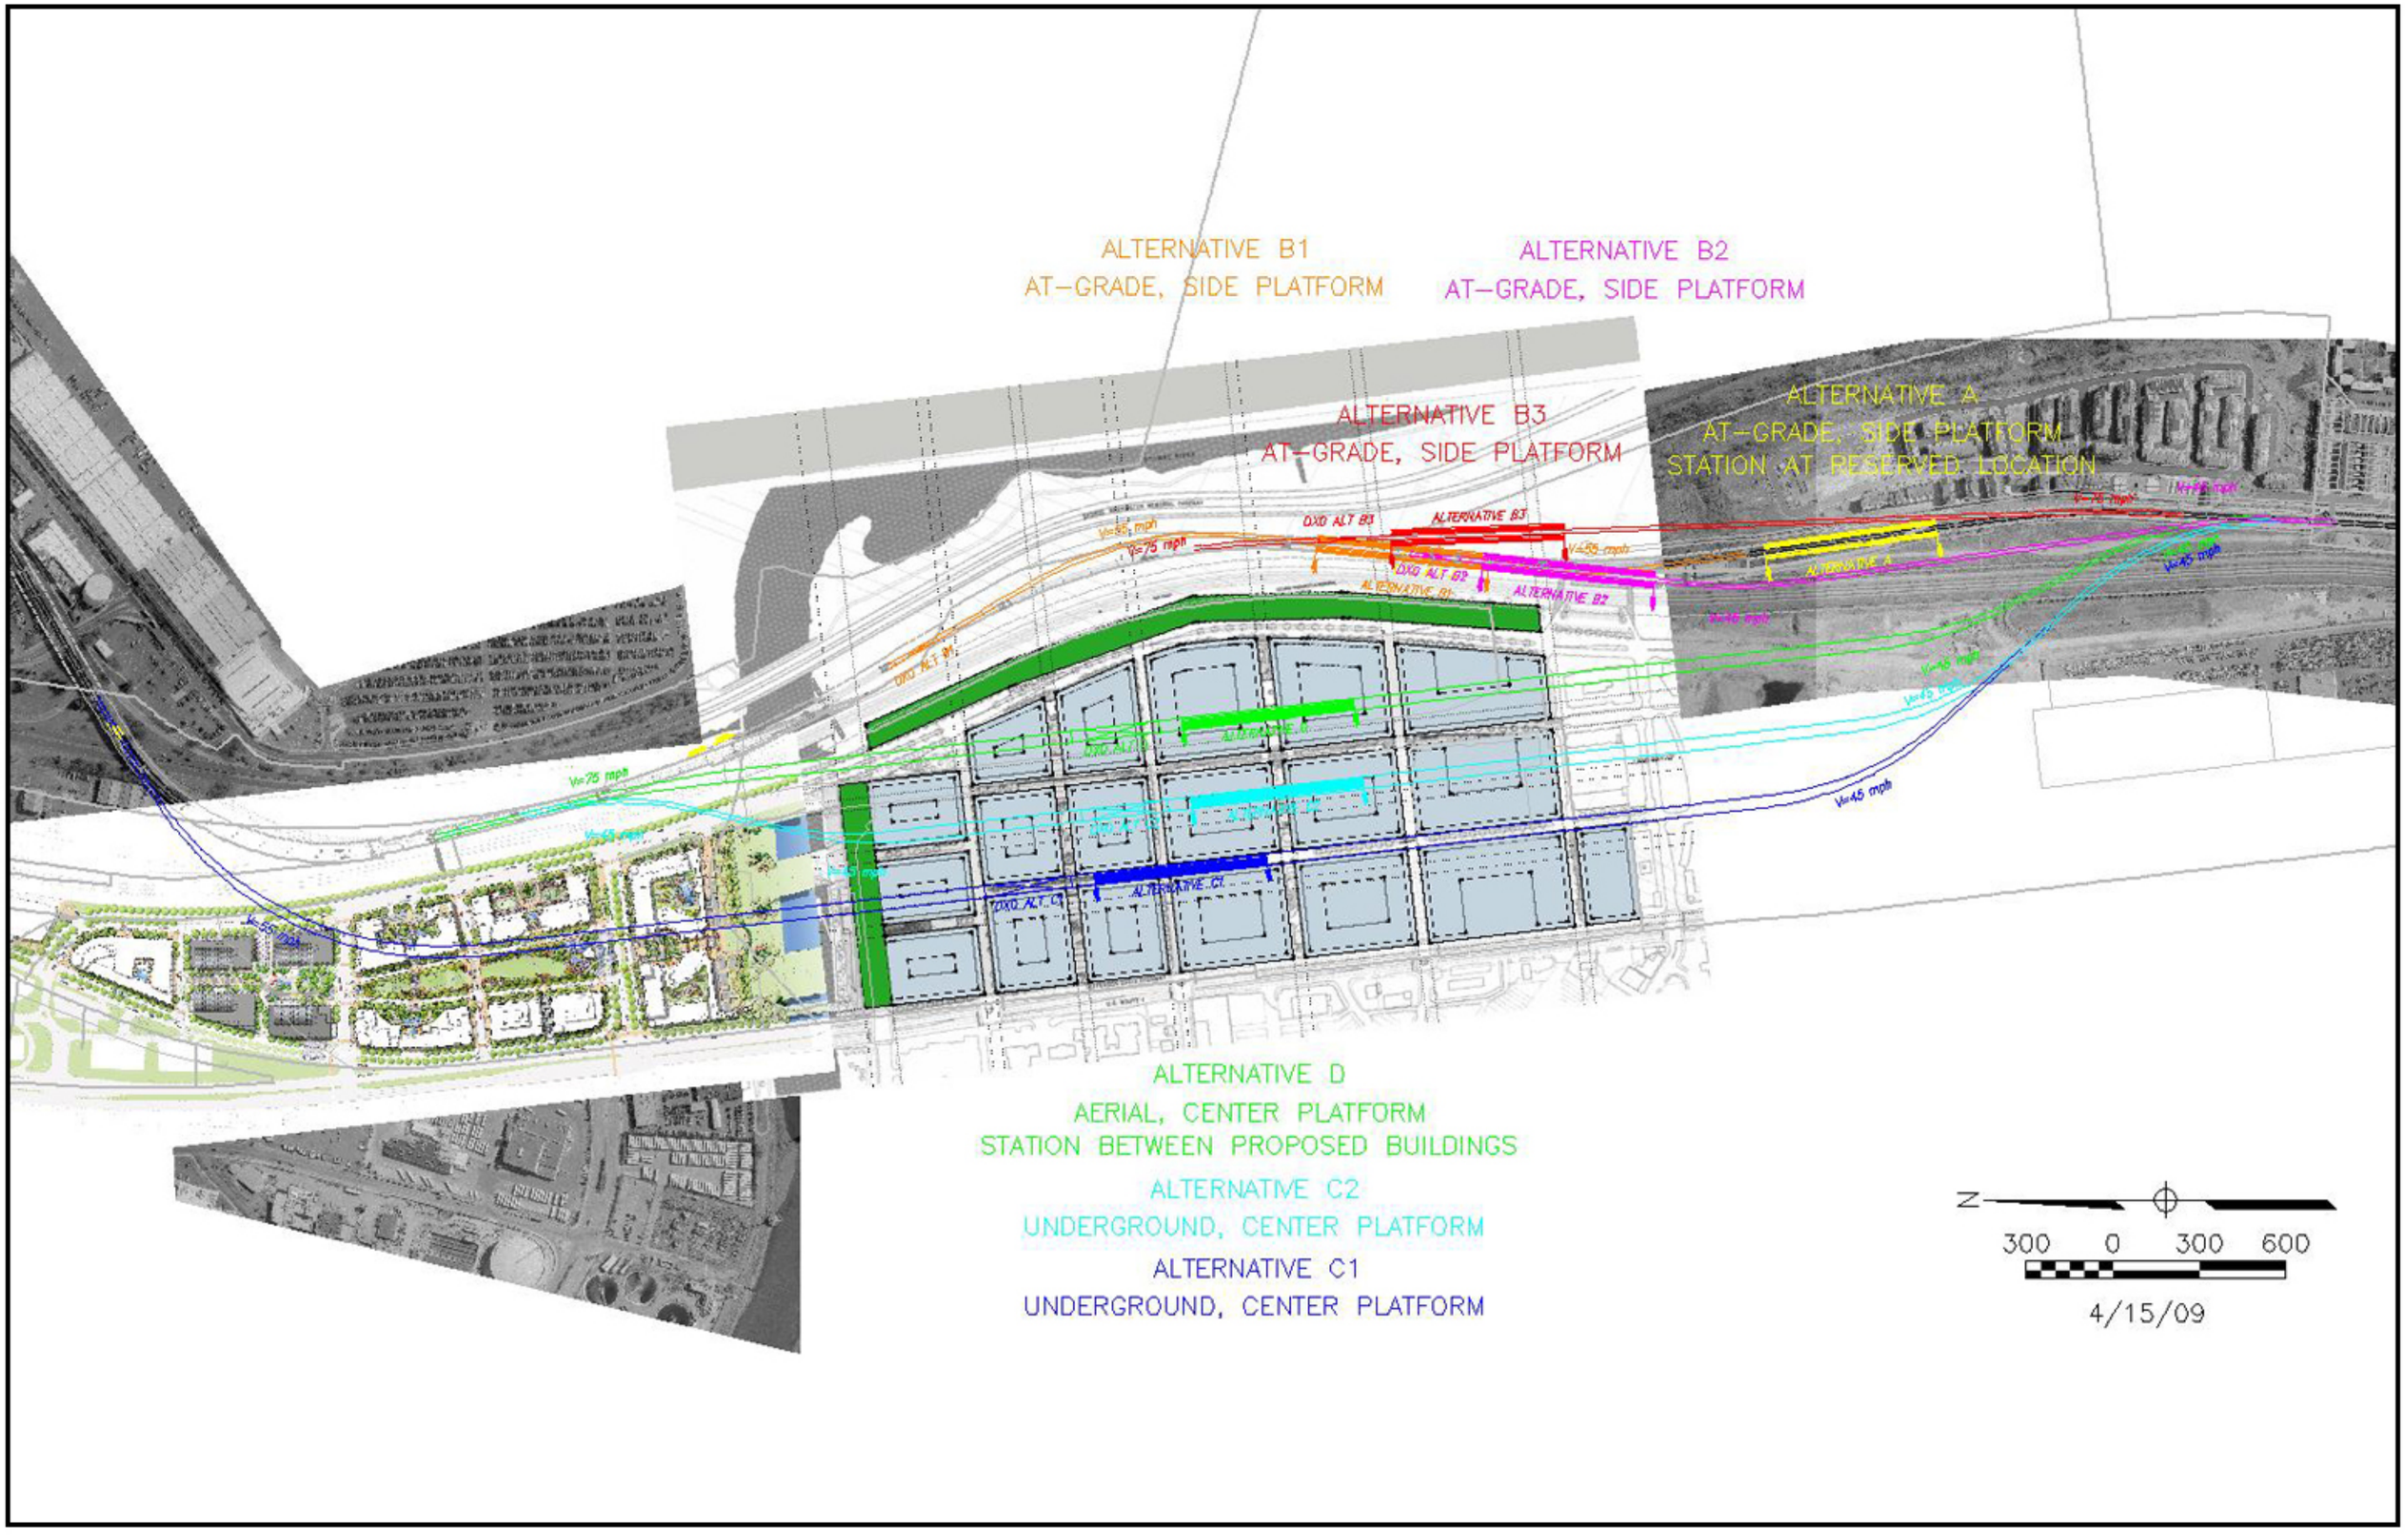
ALTERNATIVE B1
AT-GRADE, SIDE PLATFORM
ALTERNATIVE B2
AT-GRADE, SIDE PLATFORM
ALTERNATIVE B3
AT-GRADE, SIDE PLATFORM
ALTERNATIVE A
AT-GRADE, SIDE PLATFORM
STATION AT RESERVED LOCATION
ALTERNATIVE D
AERIAL, CENTER PLATFORM
STATION BETWEEN PROPOSED BUILDINGS
ALTERNATIVE C2
UNDERGROUND, CENTER PLATFORM
ALTERNATIVE C1
UNDERGROUND, CENTER PLATFORM
N
300 0 300 600
4/15/09