DRAFT SITE PLAN

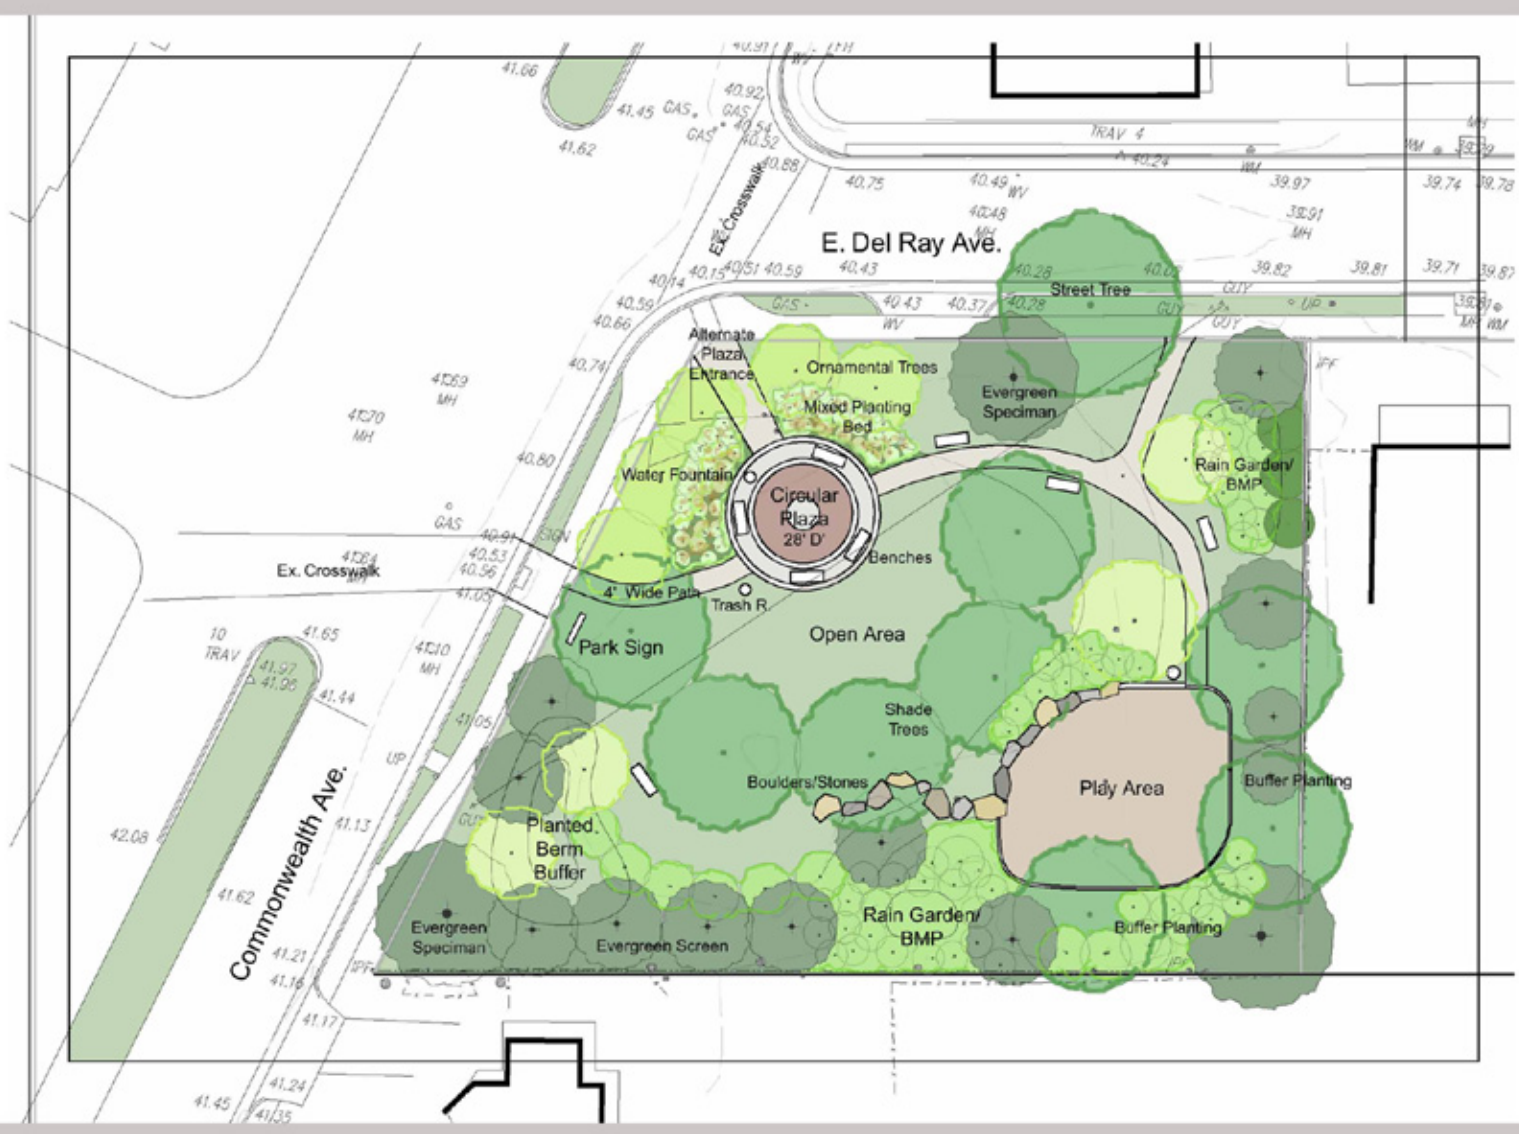

Not to scale

1 & 7 E. DEL RAY AVENUE POCKET PARK