Founders Park Trail
Erosion Control Projects Fall 2012

November 12, 2012

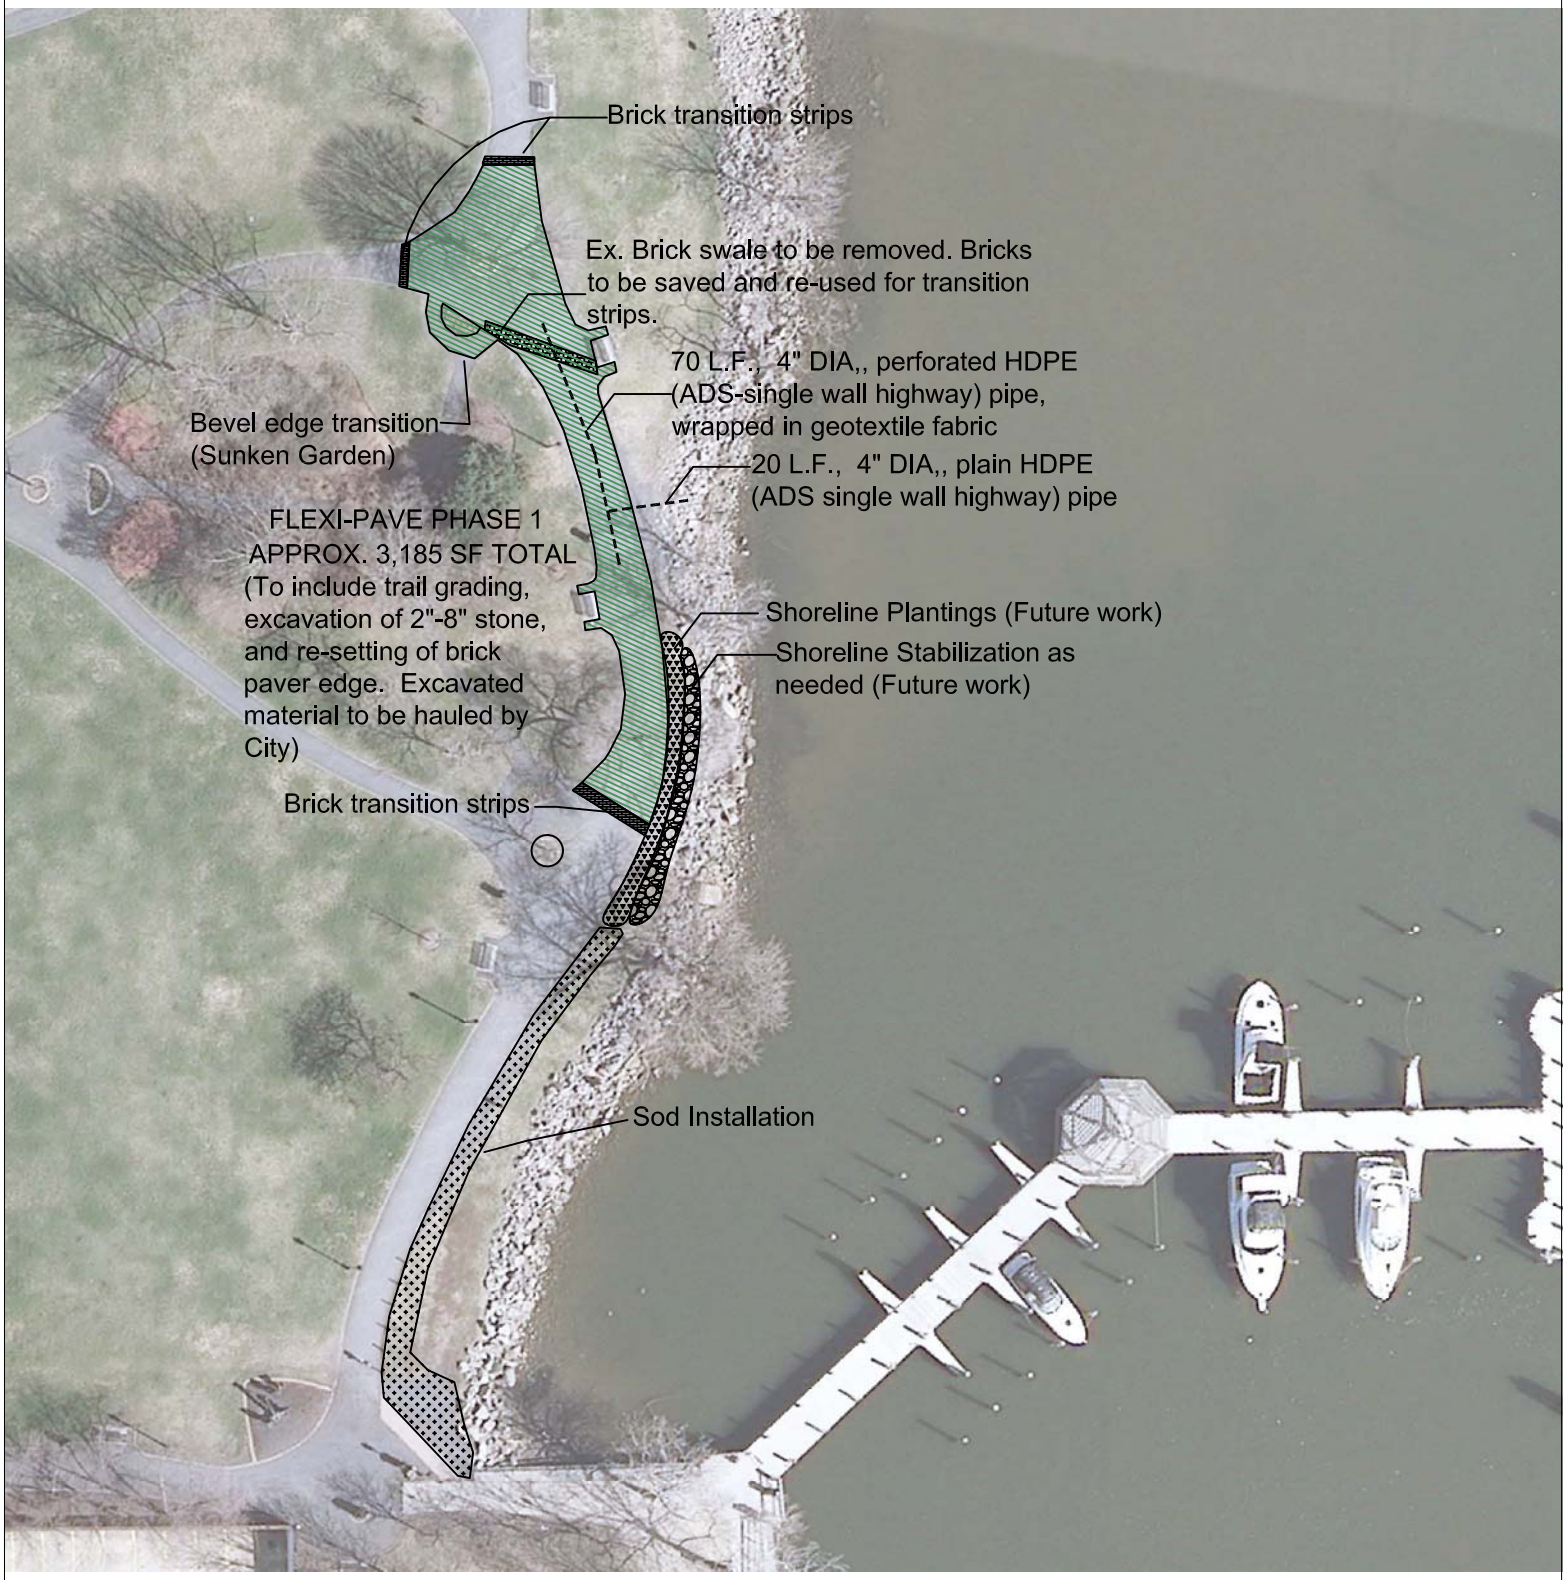

1"=50'-0"