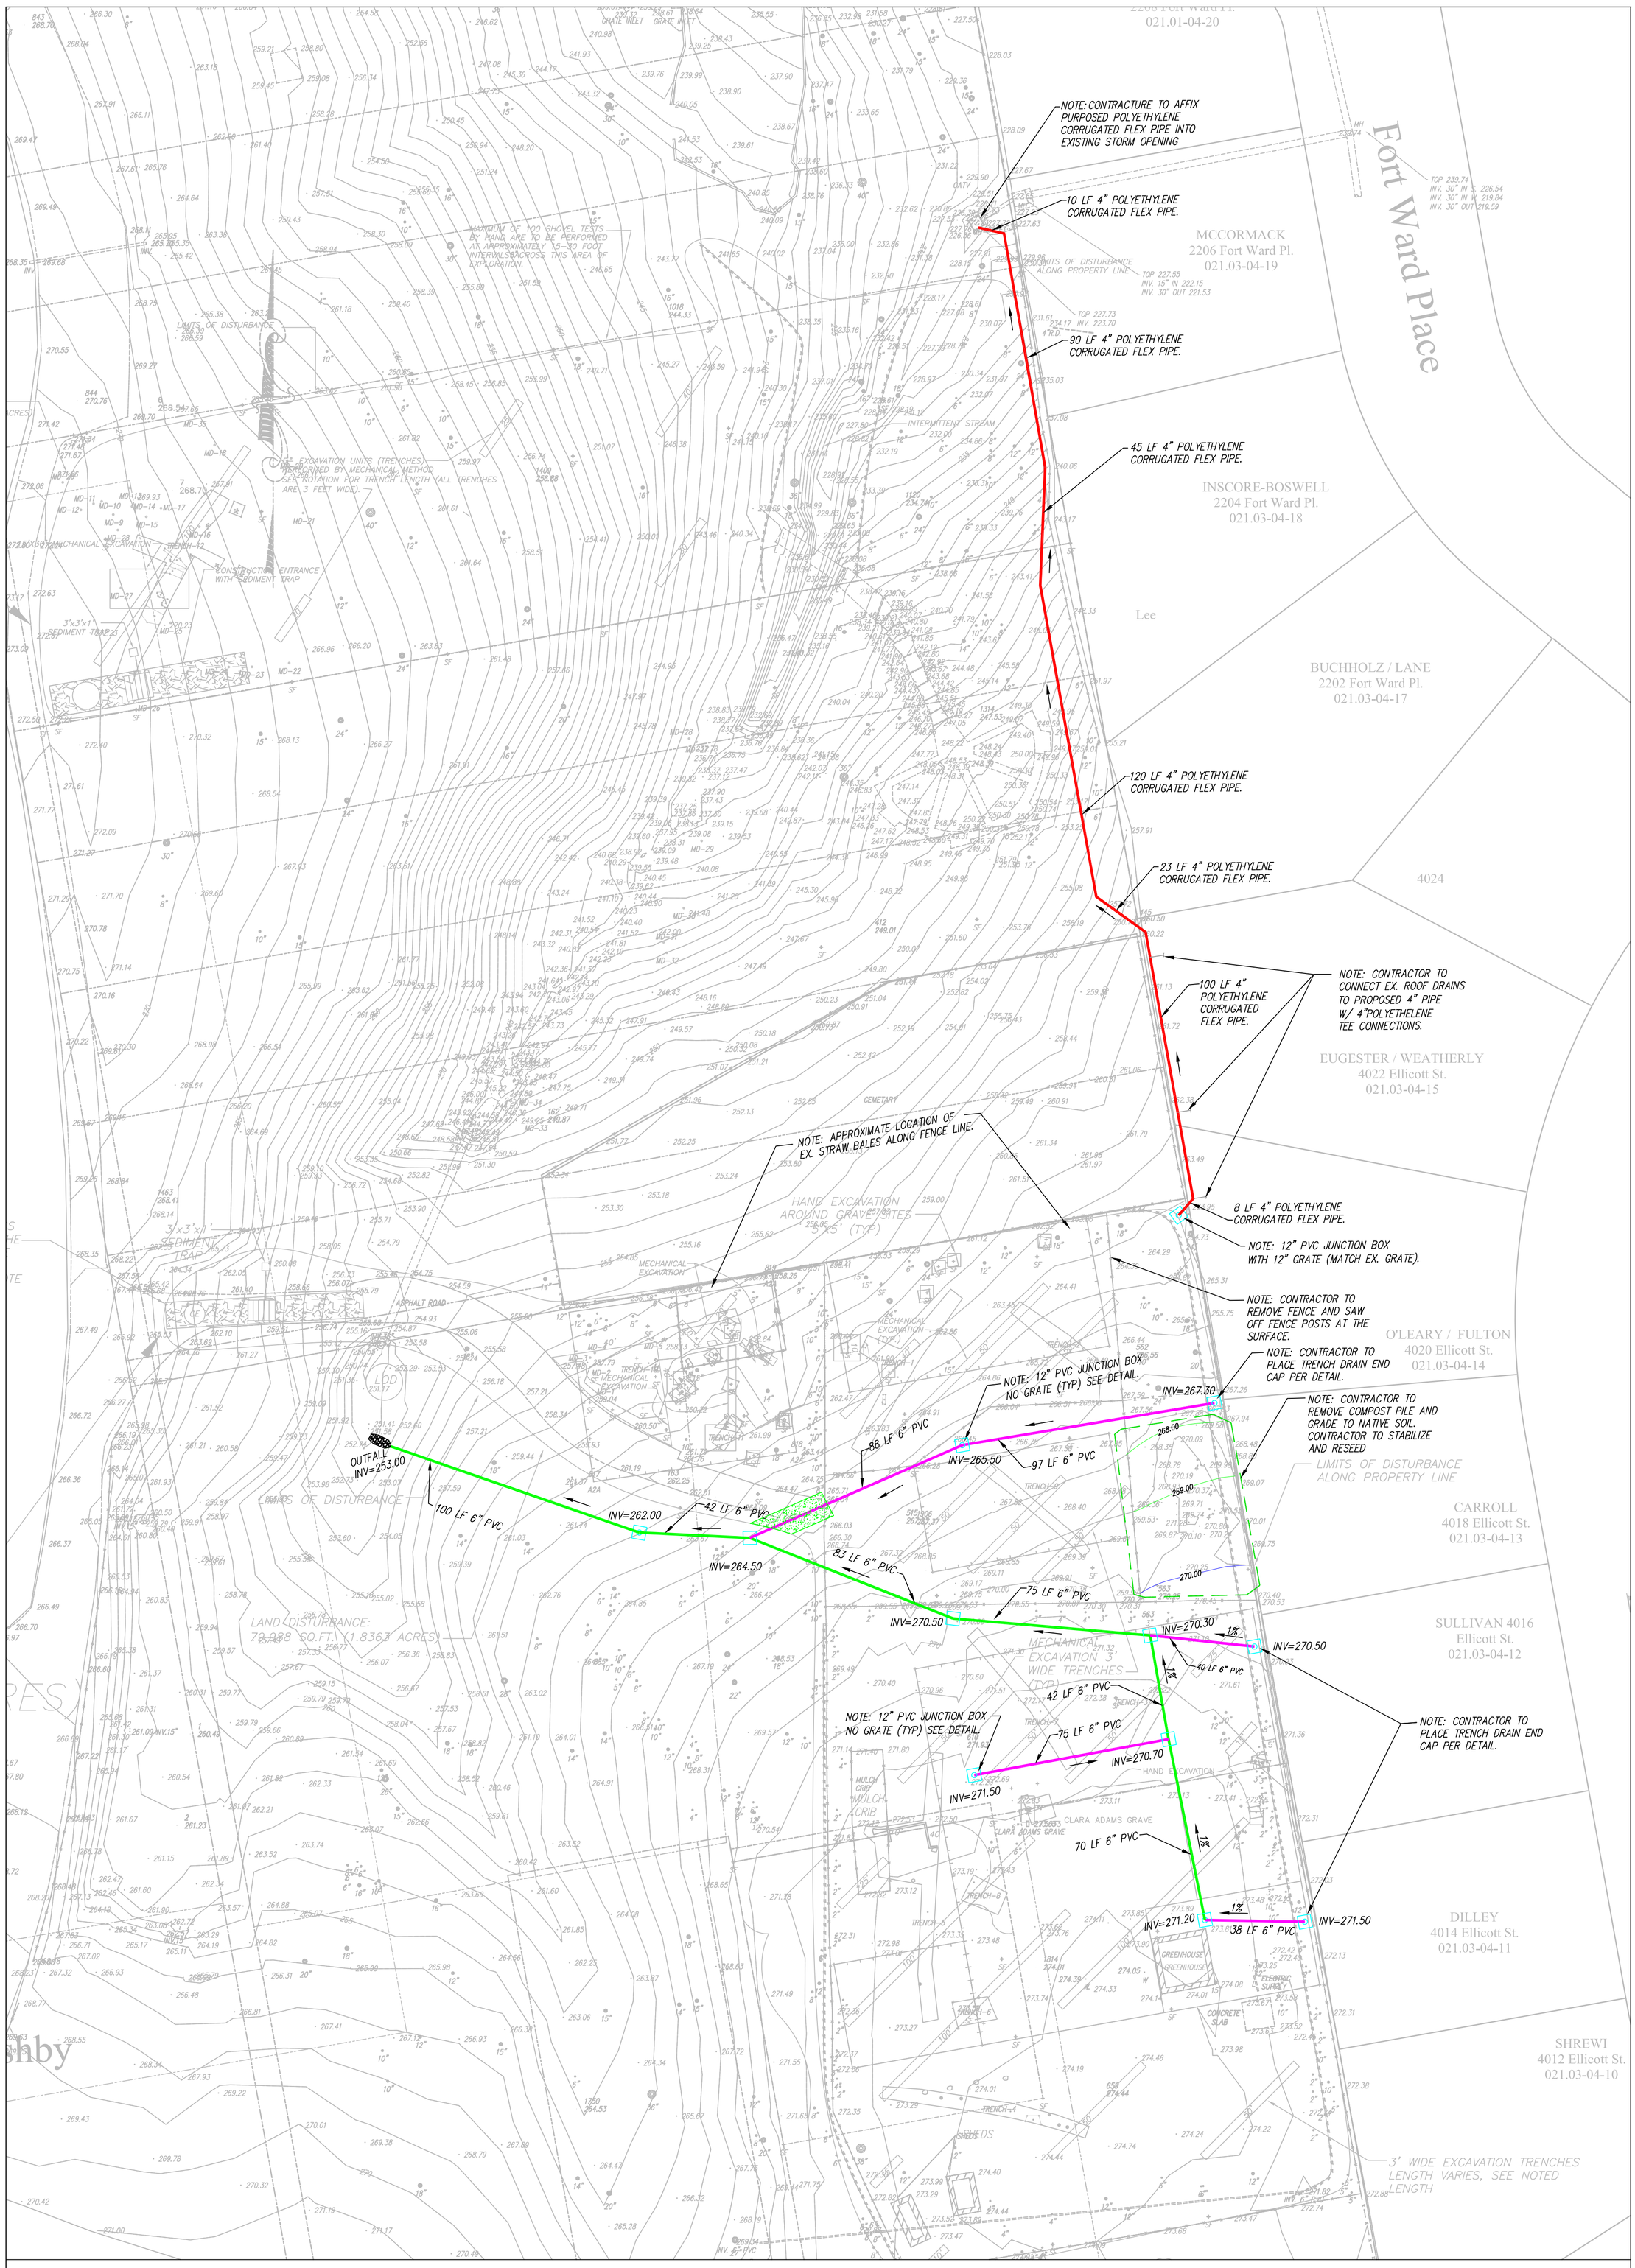

FORT WARD PARK TEMPORARY DRAINAGE IMPROVEMENTS

CITY OF ALEXANDRIA, VIRGINIA
Transportation & Environmental Services
P. O. Box 178
Alexandria, Virginia 22313

SITE LAYOUT

DESIGN ENGINEER:	RF, BR	Date:	05/02/11
CADD ENGINEER:	MS	Date:	05/02/11
DIVISION CHIEF:		Date:	05/02/11
CITY ENGINEER:		Date:	05/02/11
DIRECTOR T&ES:		Date:	05/02/11

REVISIONS

Date:	INITIALS	COMMENTS

Scale: 1"=30' Project No.

Sheet 1 of 1