Witter Property Athletic Facilities

Park & Recreation Commission
Public Hearing

April 30, 2007

Proposed Eisenhower Valley Facilities

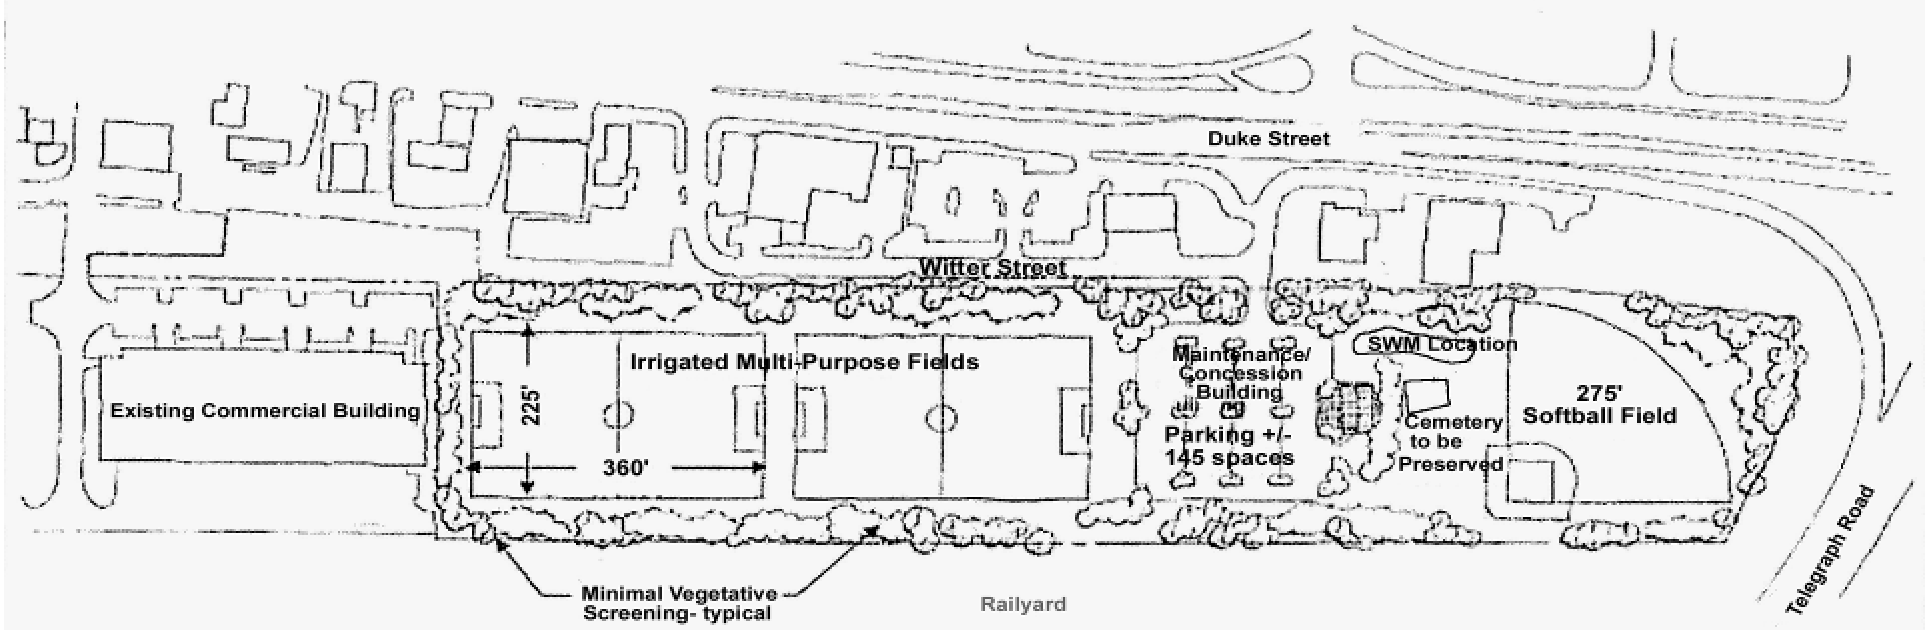

Existing Conditions **Concept by WWB Project; August, 2002**

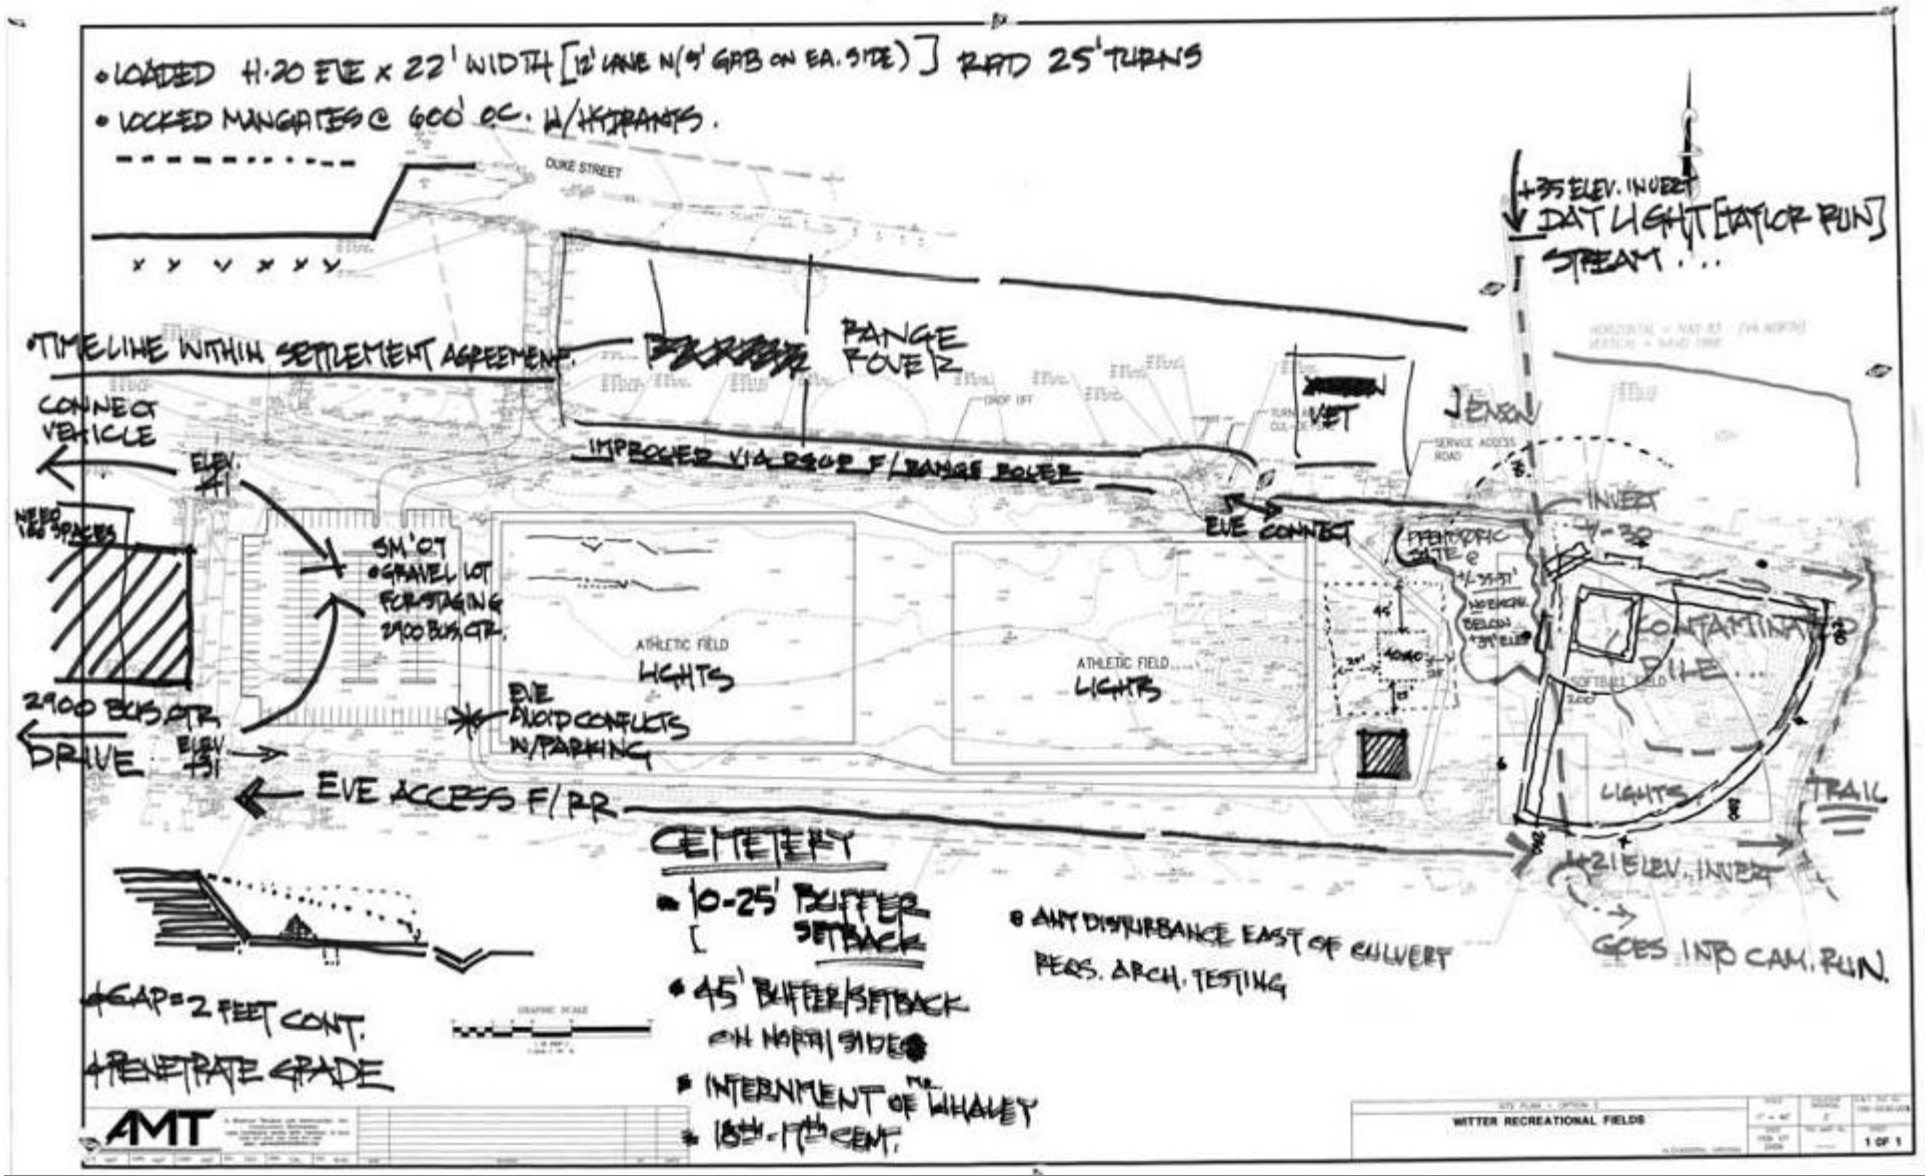

Work in Progress - October, 2006 & February, 2007

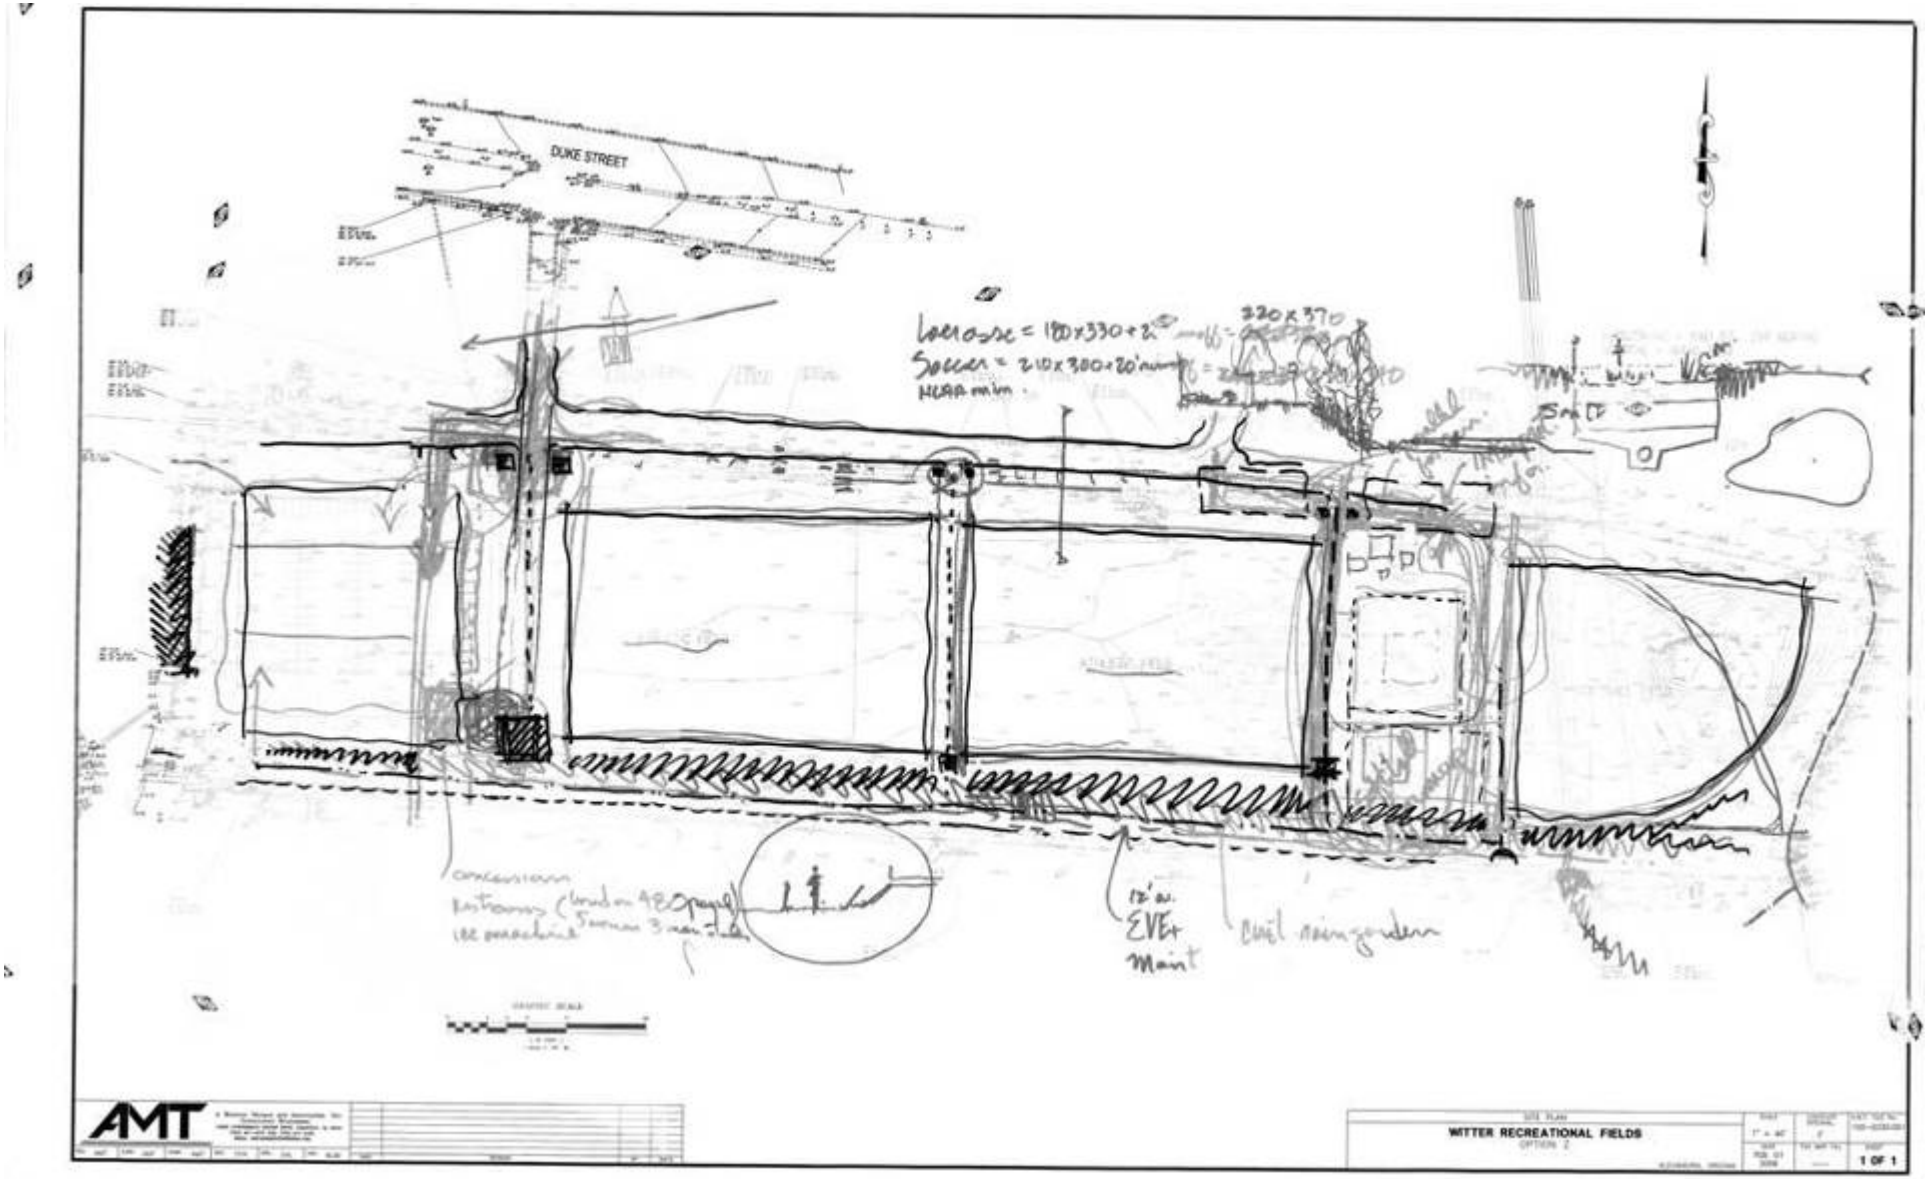

Work In Progress February, 2007

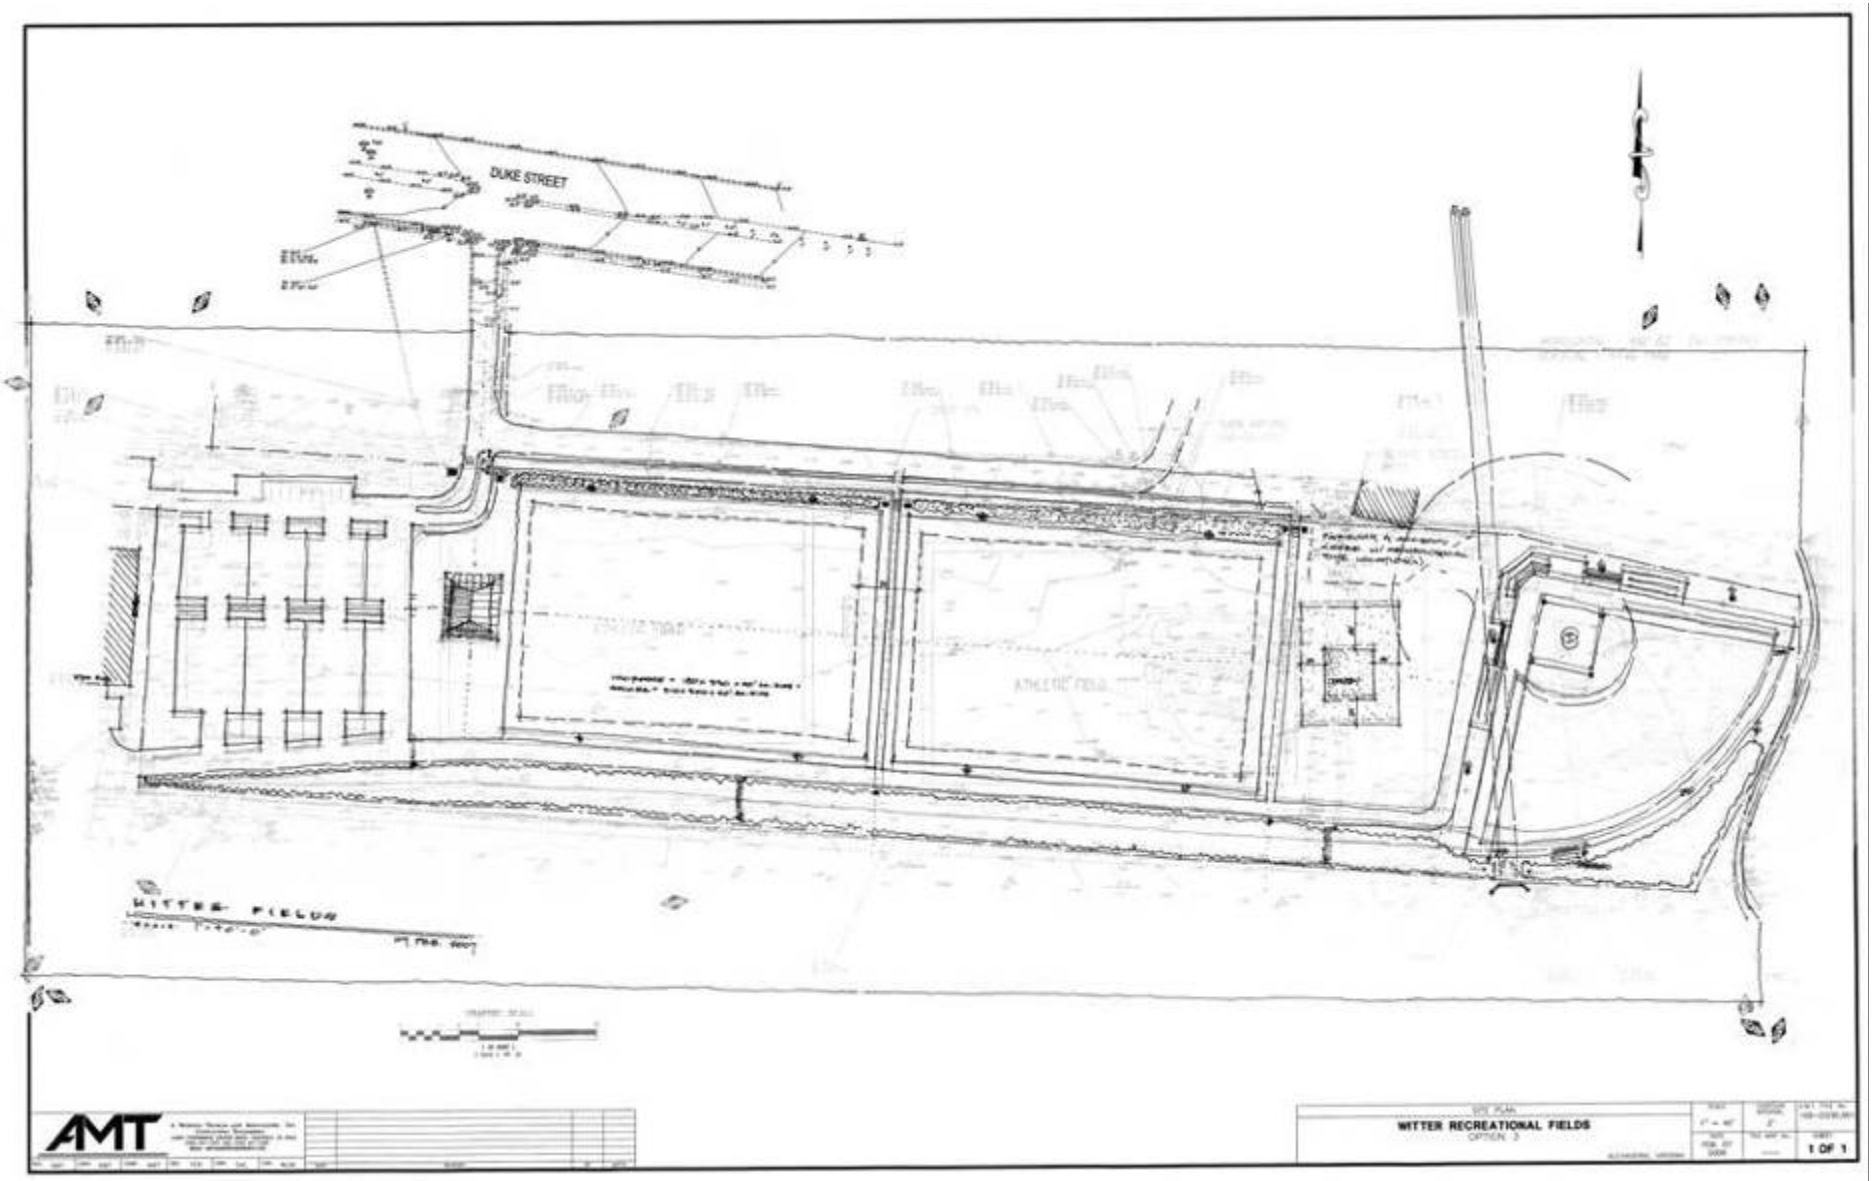

Work In Progress February, 2007

Site Plan
March, 2007

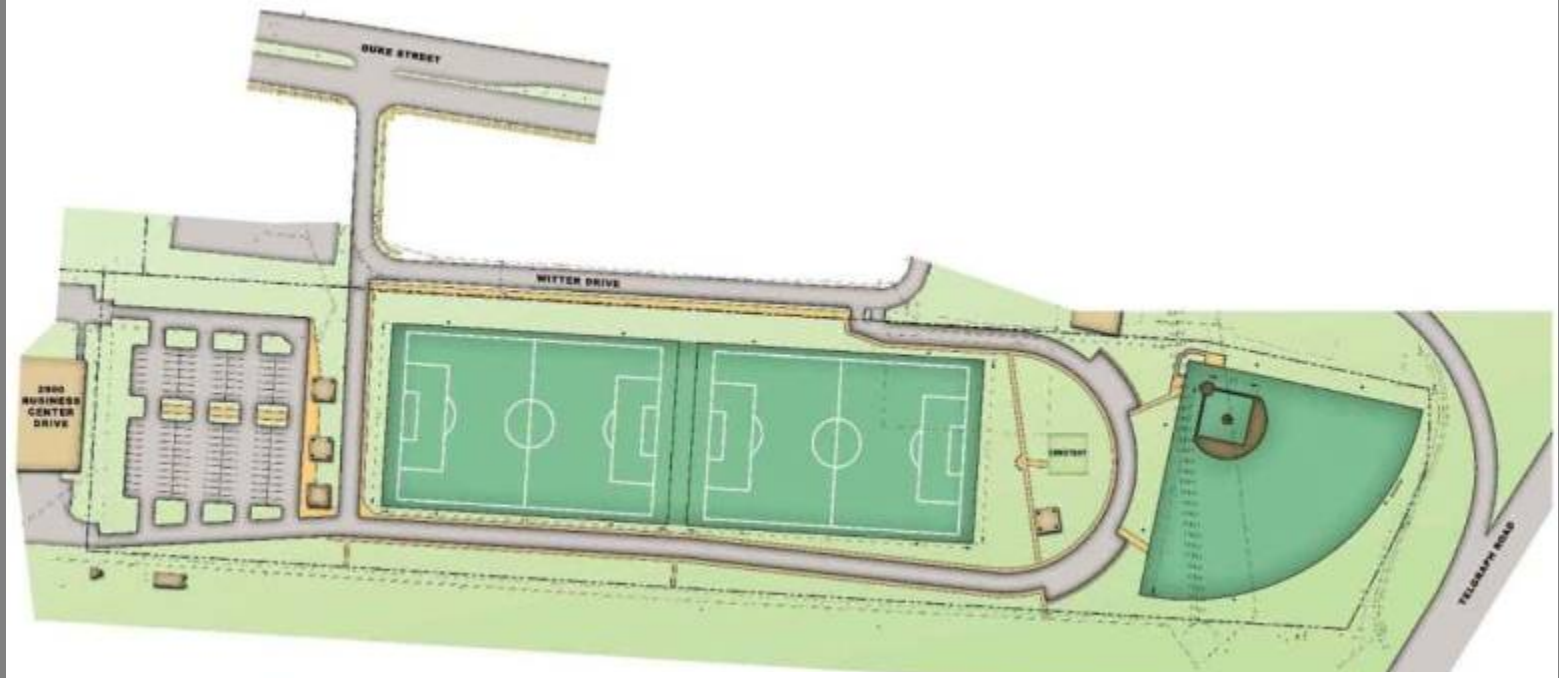

Site Plan
April, 2007

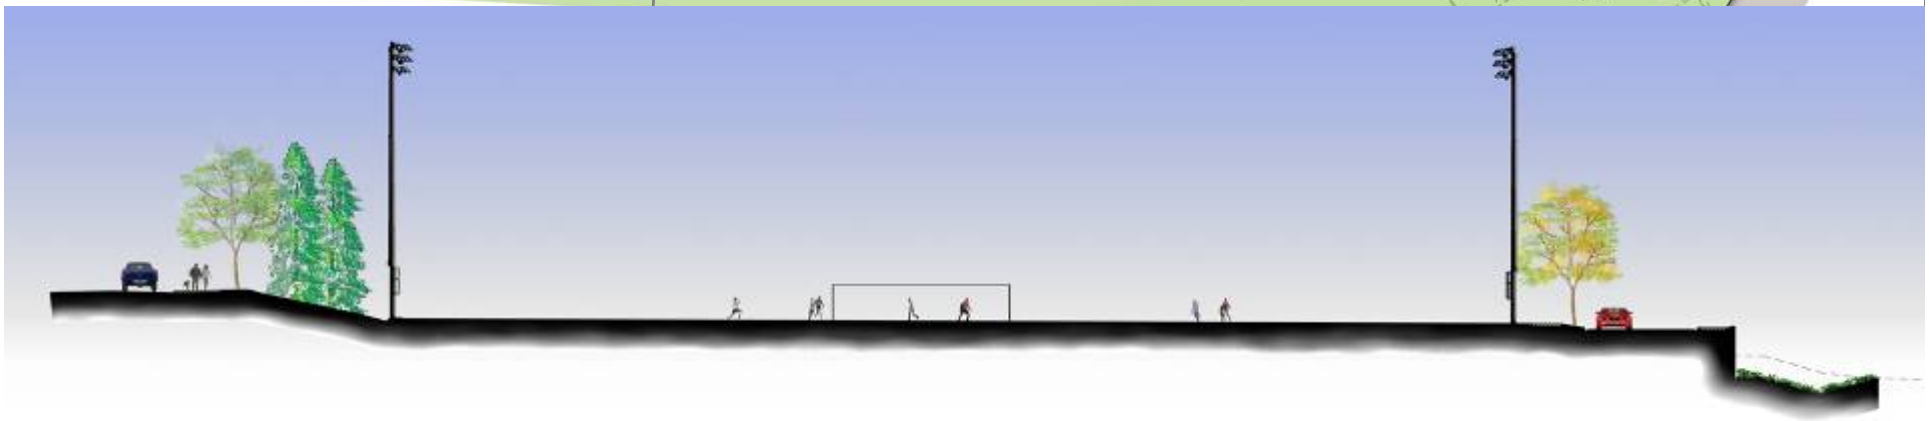

Landscape Strategy

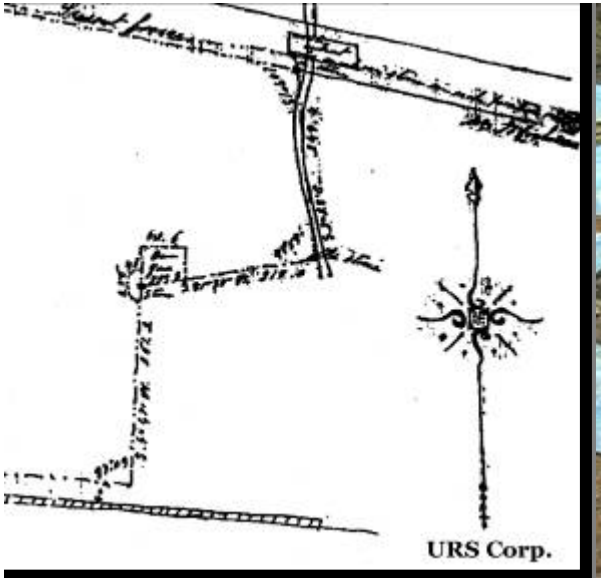

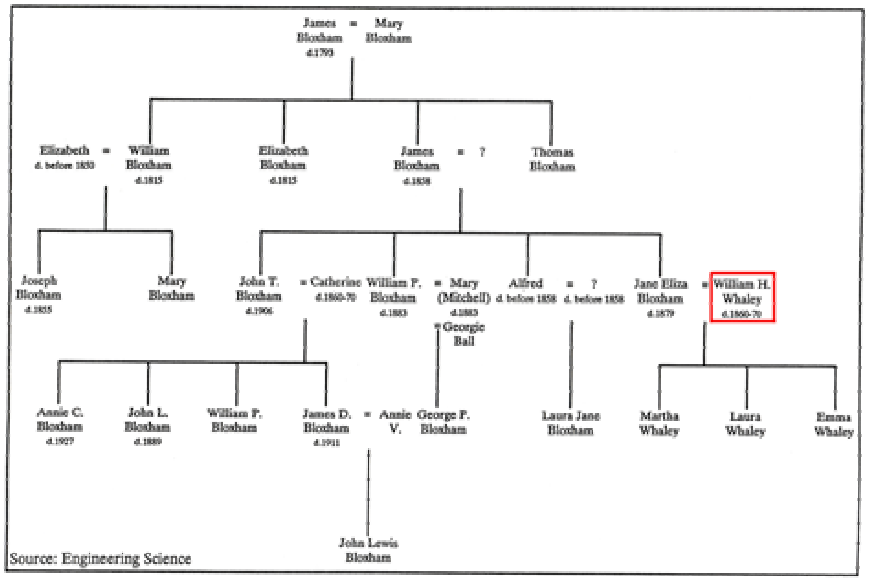

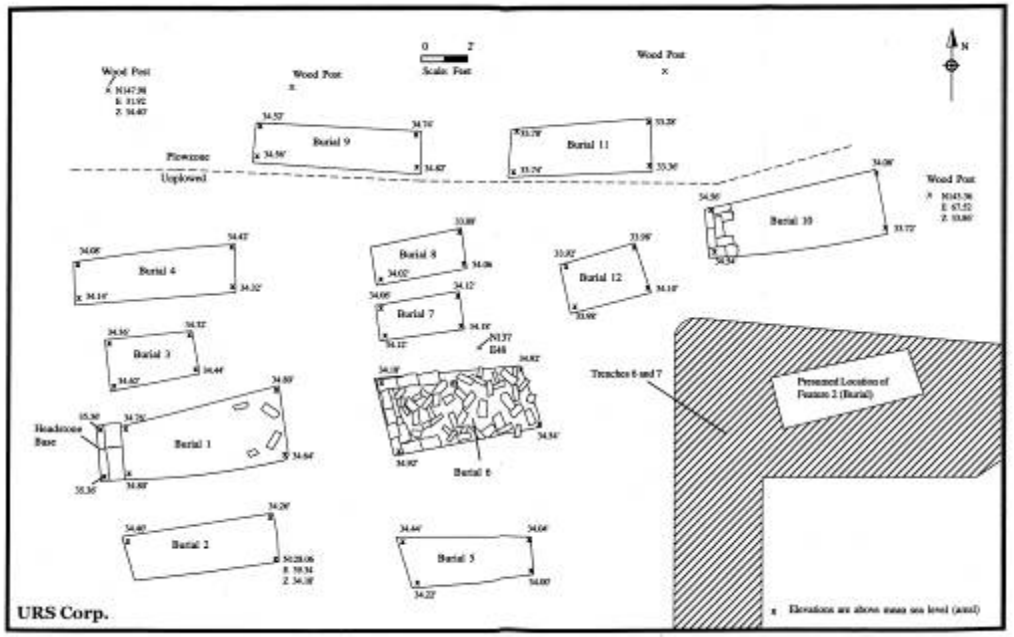

Archeological Resources

Facilities Lighting

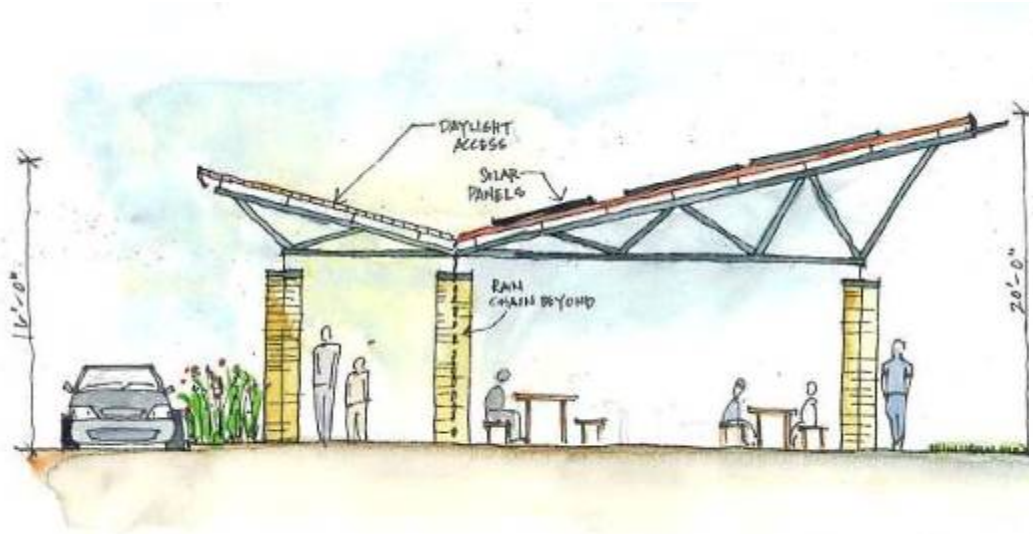

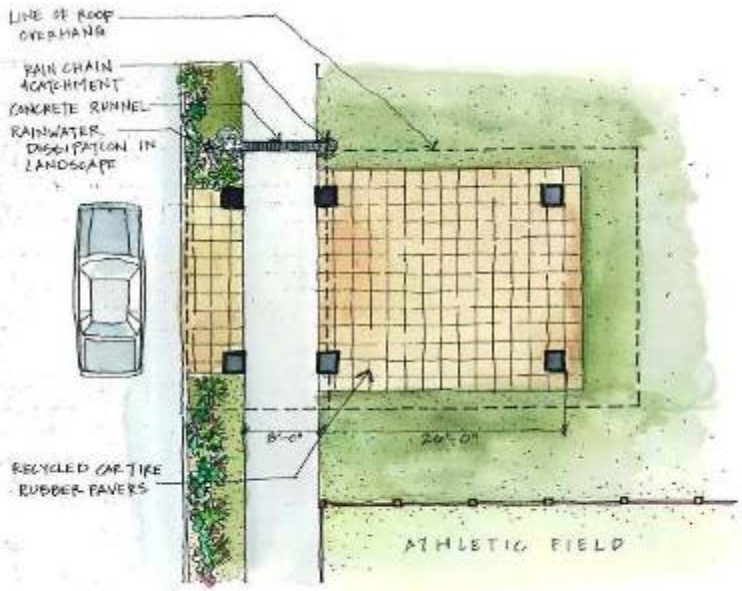

Pavilion(s)

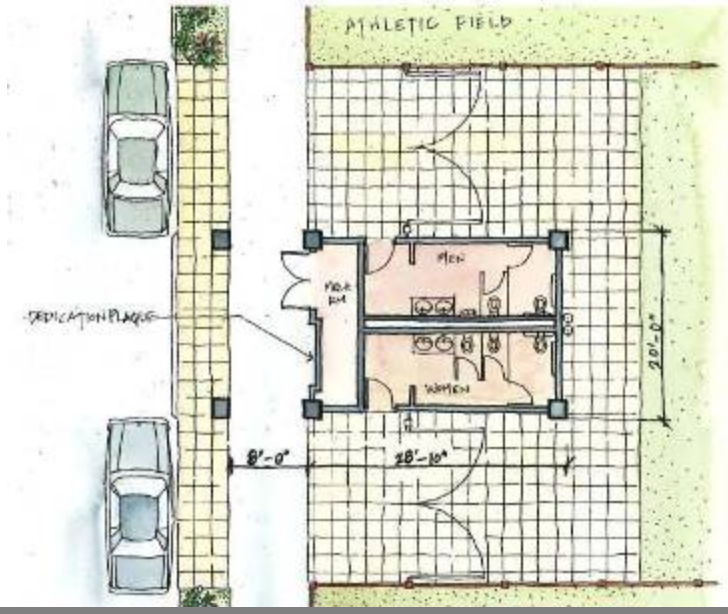

Bath House
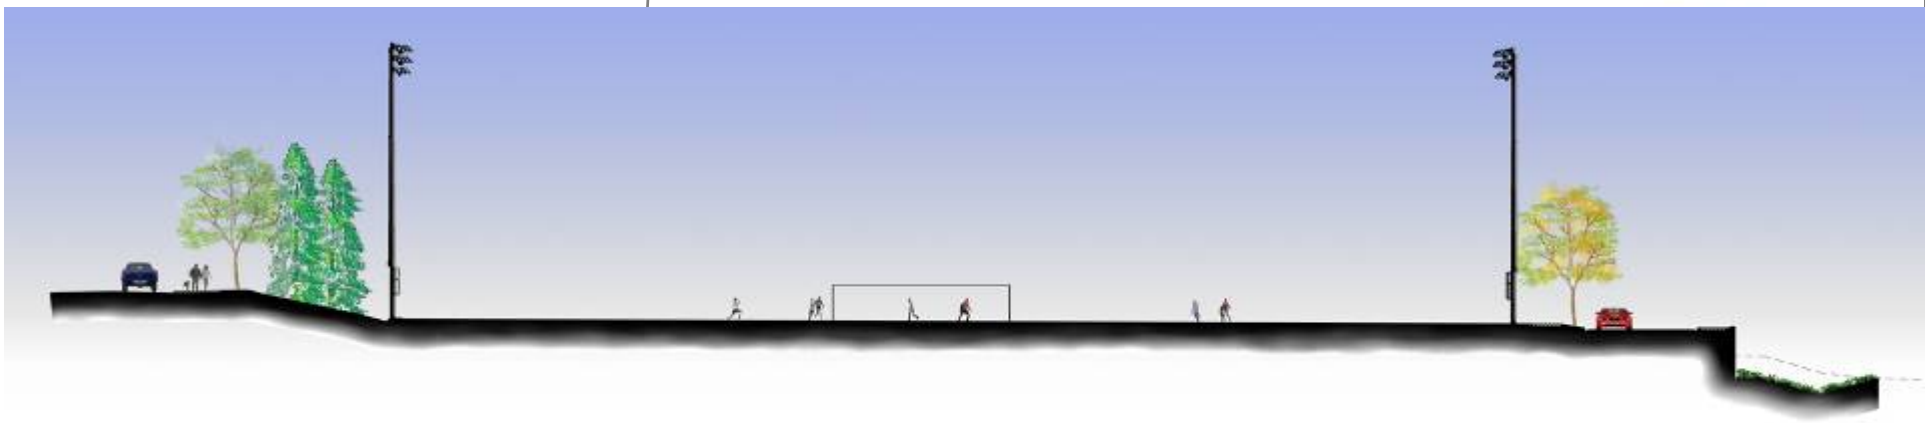
DUKE STREET
WITTER DRIVE
2900
BUSINESS
CENTER
DRIVE
CEMETERY
TELGRAPH ROAD